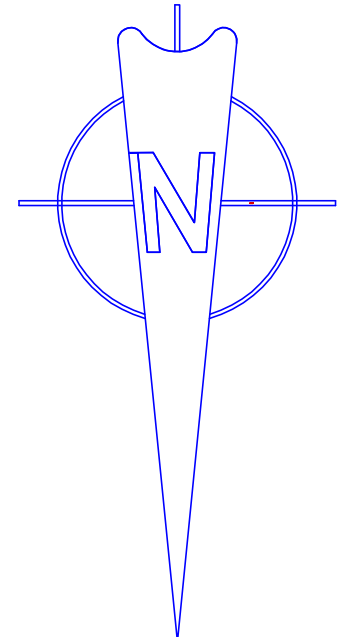
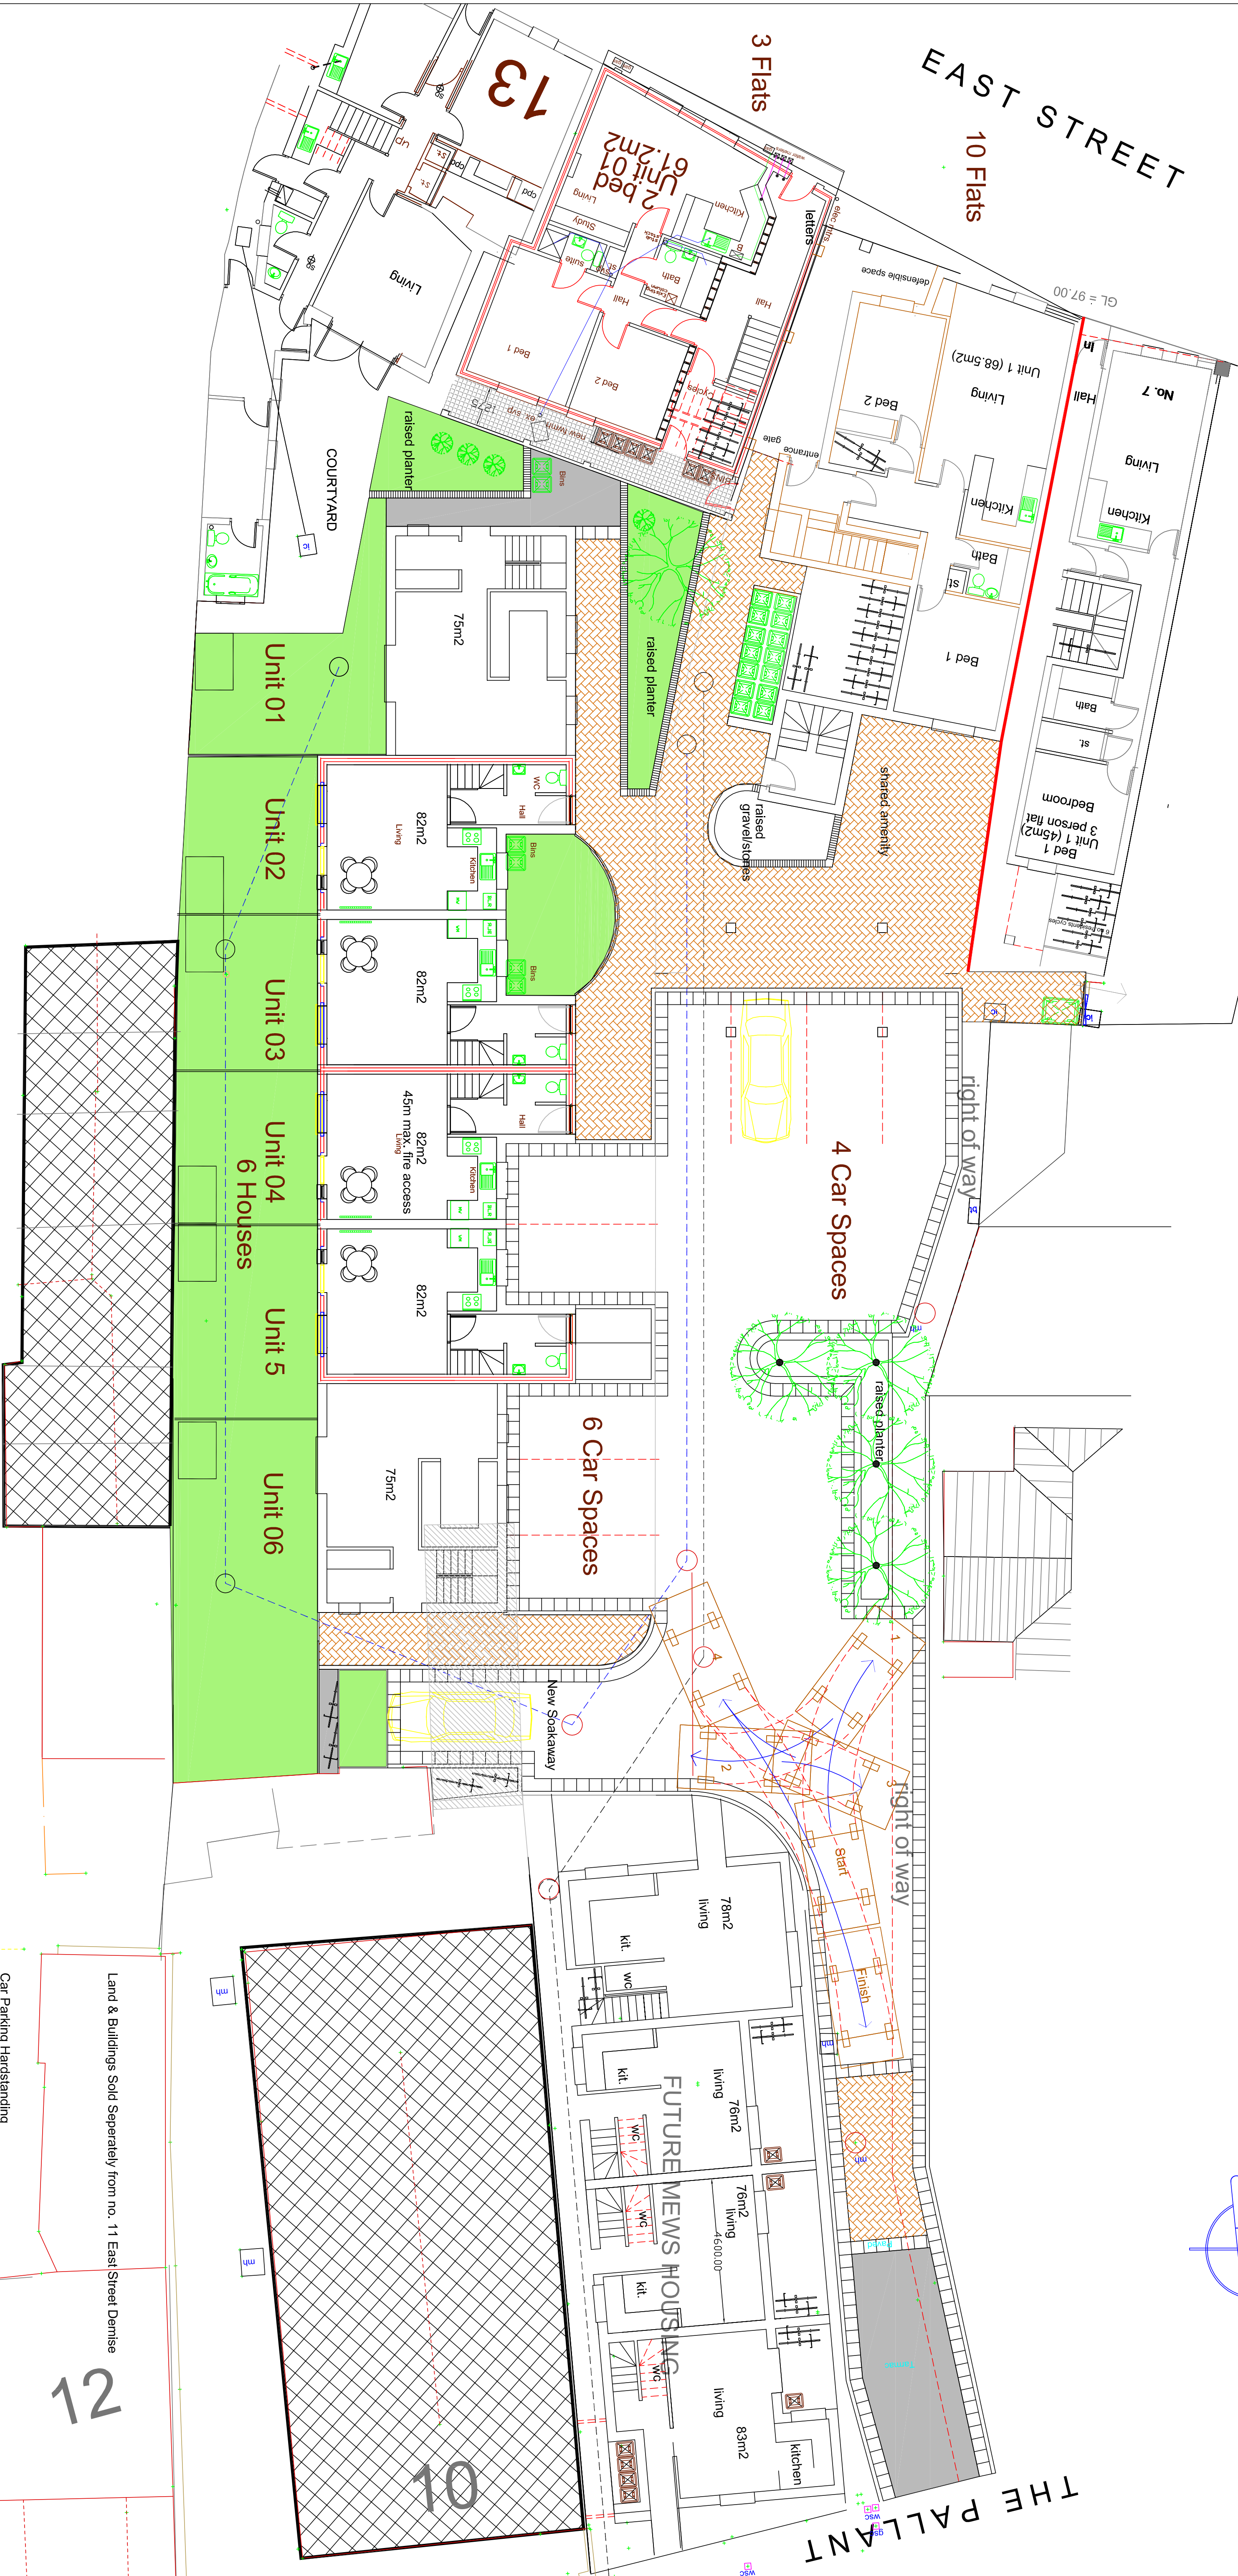


BEAR HOTEL CAR PARK

| SCALE                                   | TITLE                   | PETER GALLUPWAY PARTNERSHIP |
|-----------------------------------------|-------------------------|-----------------------------|
| 1/100                                   | Residential Proposals   |                             |
| DATE                                    |                         |                             |
| JUNE 17                                 | East Street - Havant    |                             |
| DEVELOPER                               | Comprehensive Site Plan |                             |
| AUTHOR                                  | 17/300/C                |                             |
| PG                                      |                         |                             |
| PETER GALLUPWAY PARTNERSHIP             |                         |                             |
| ARCHITECTS                              |                         |                             |
| TEL: 02392 483153                       |                         |                             |
| E-MAIL: peter@gallupwayarchitects.co.uk |                         |                             |
| HAYNANT                                 |                         |                             |
| MDR: 07808 483362                       |                         |                             |