
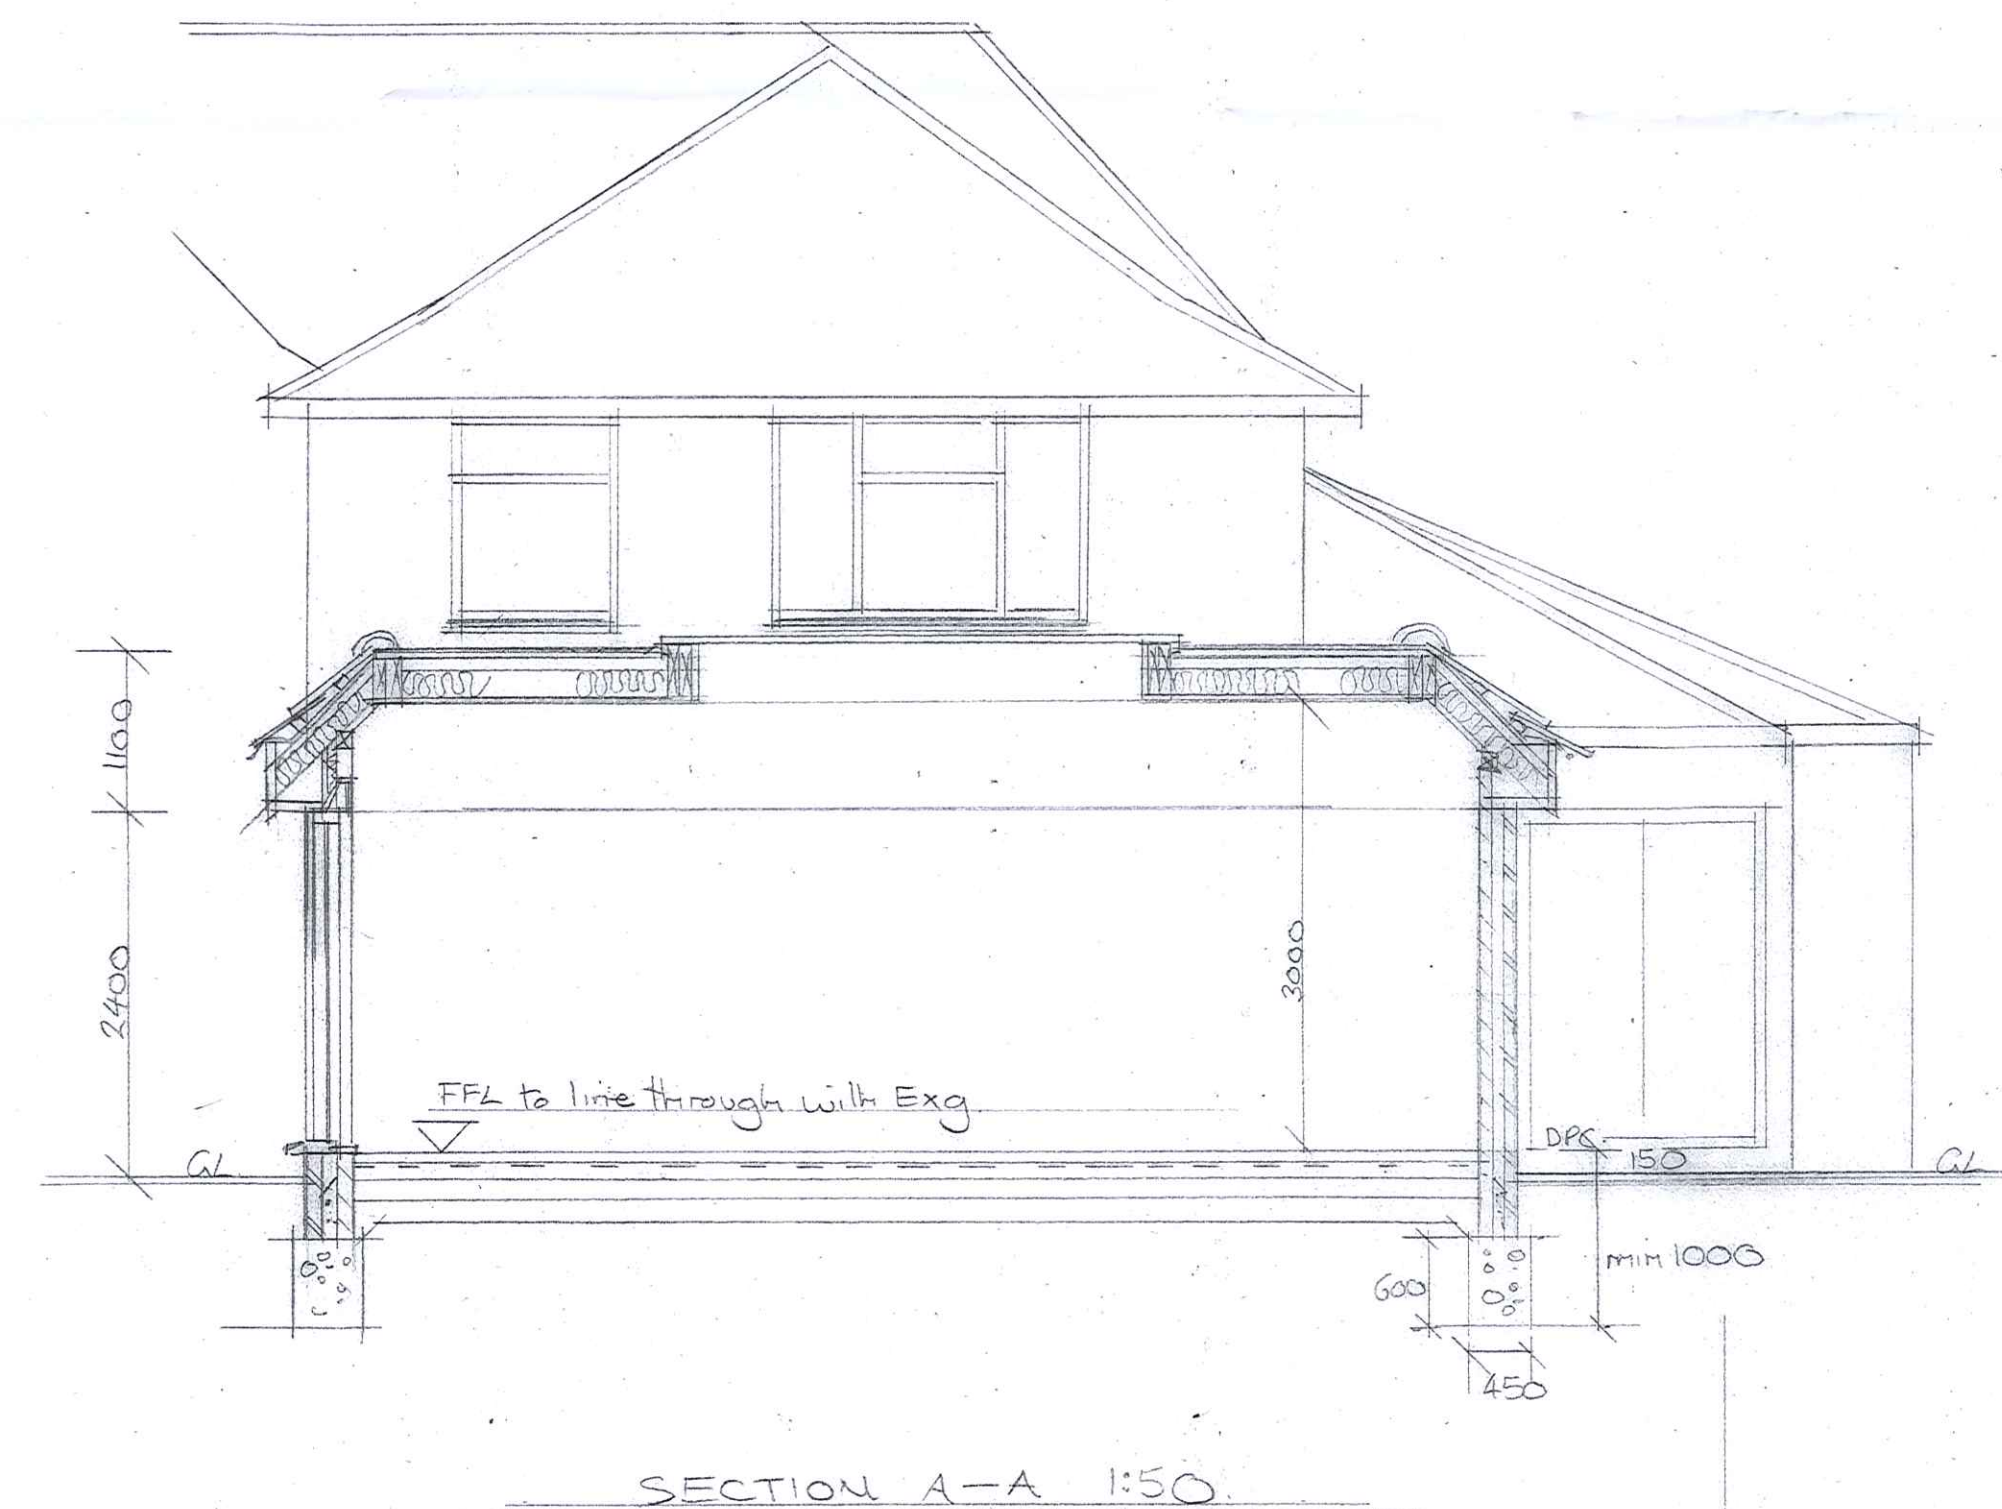
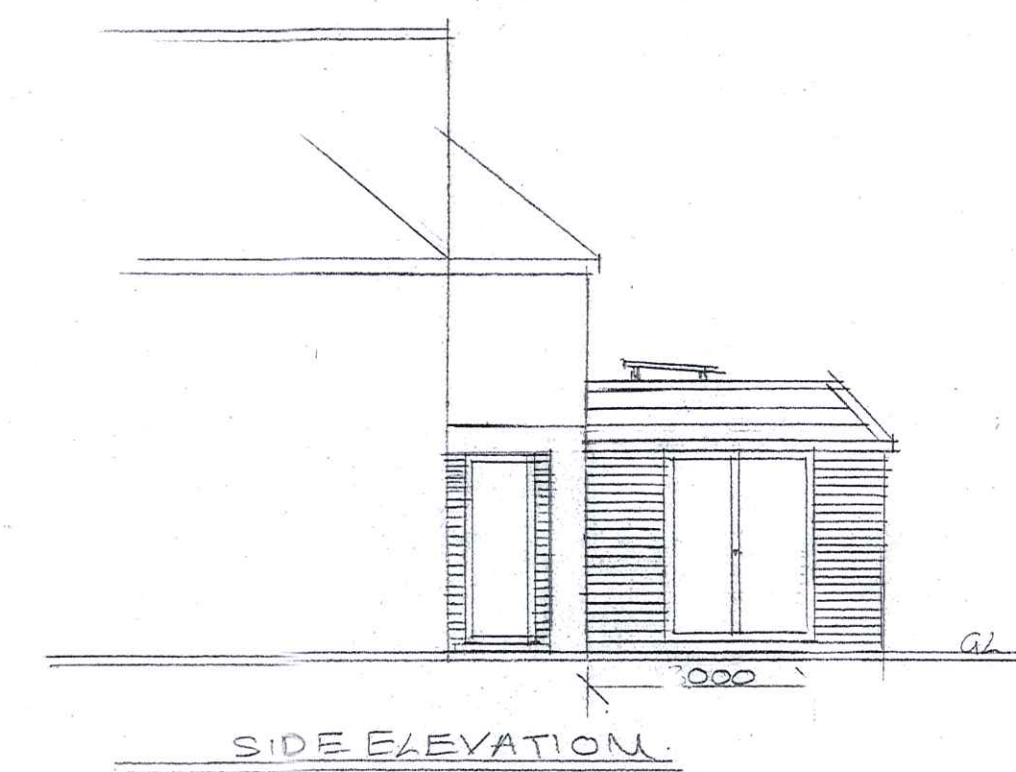
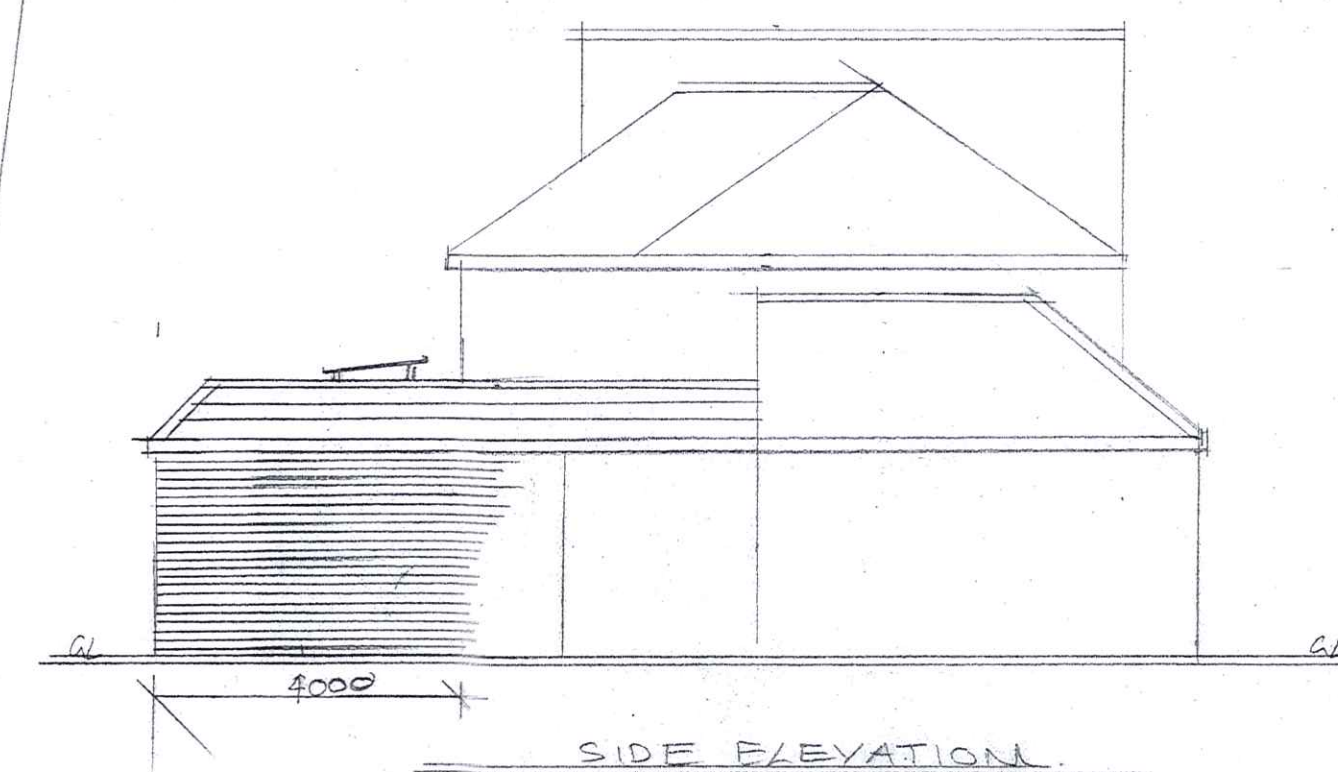
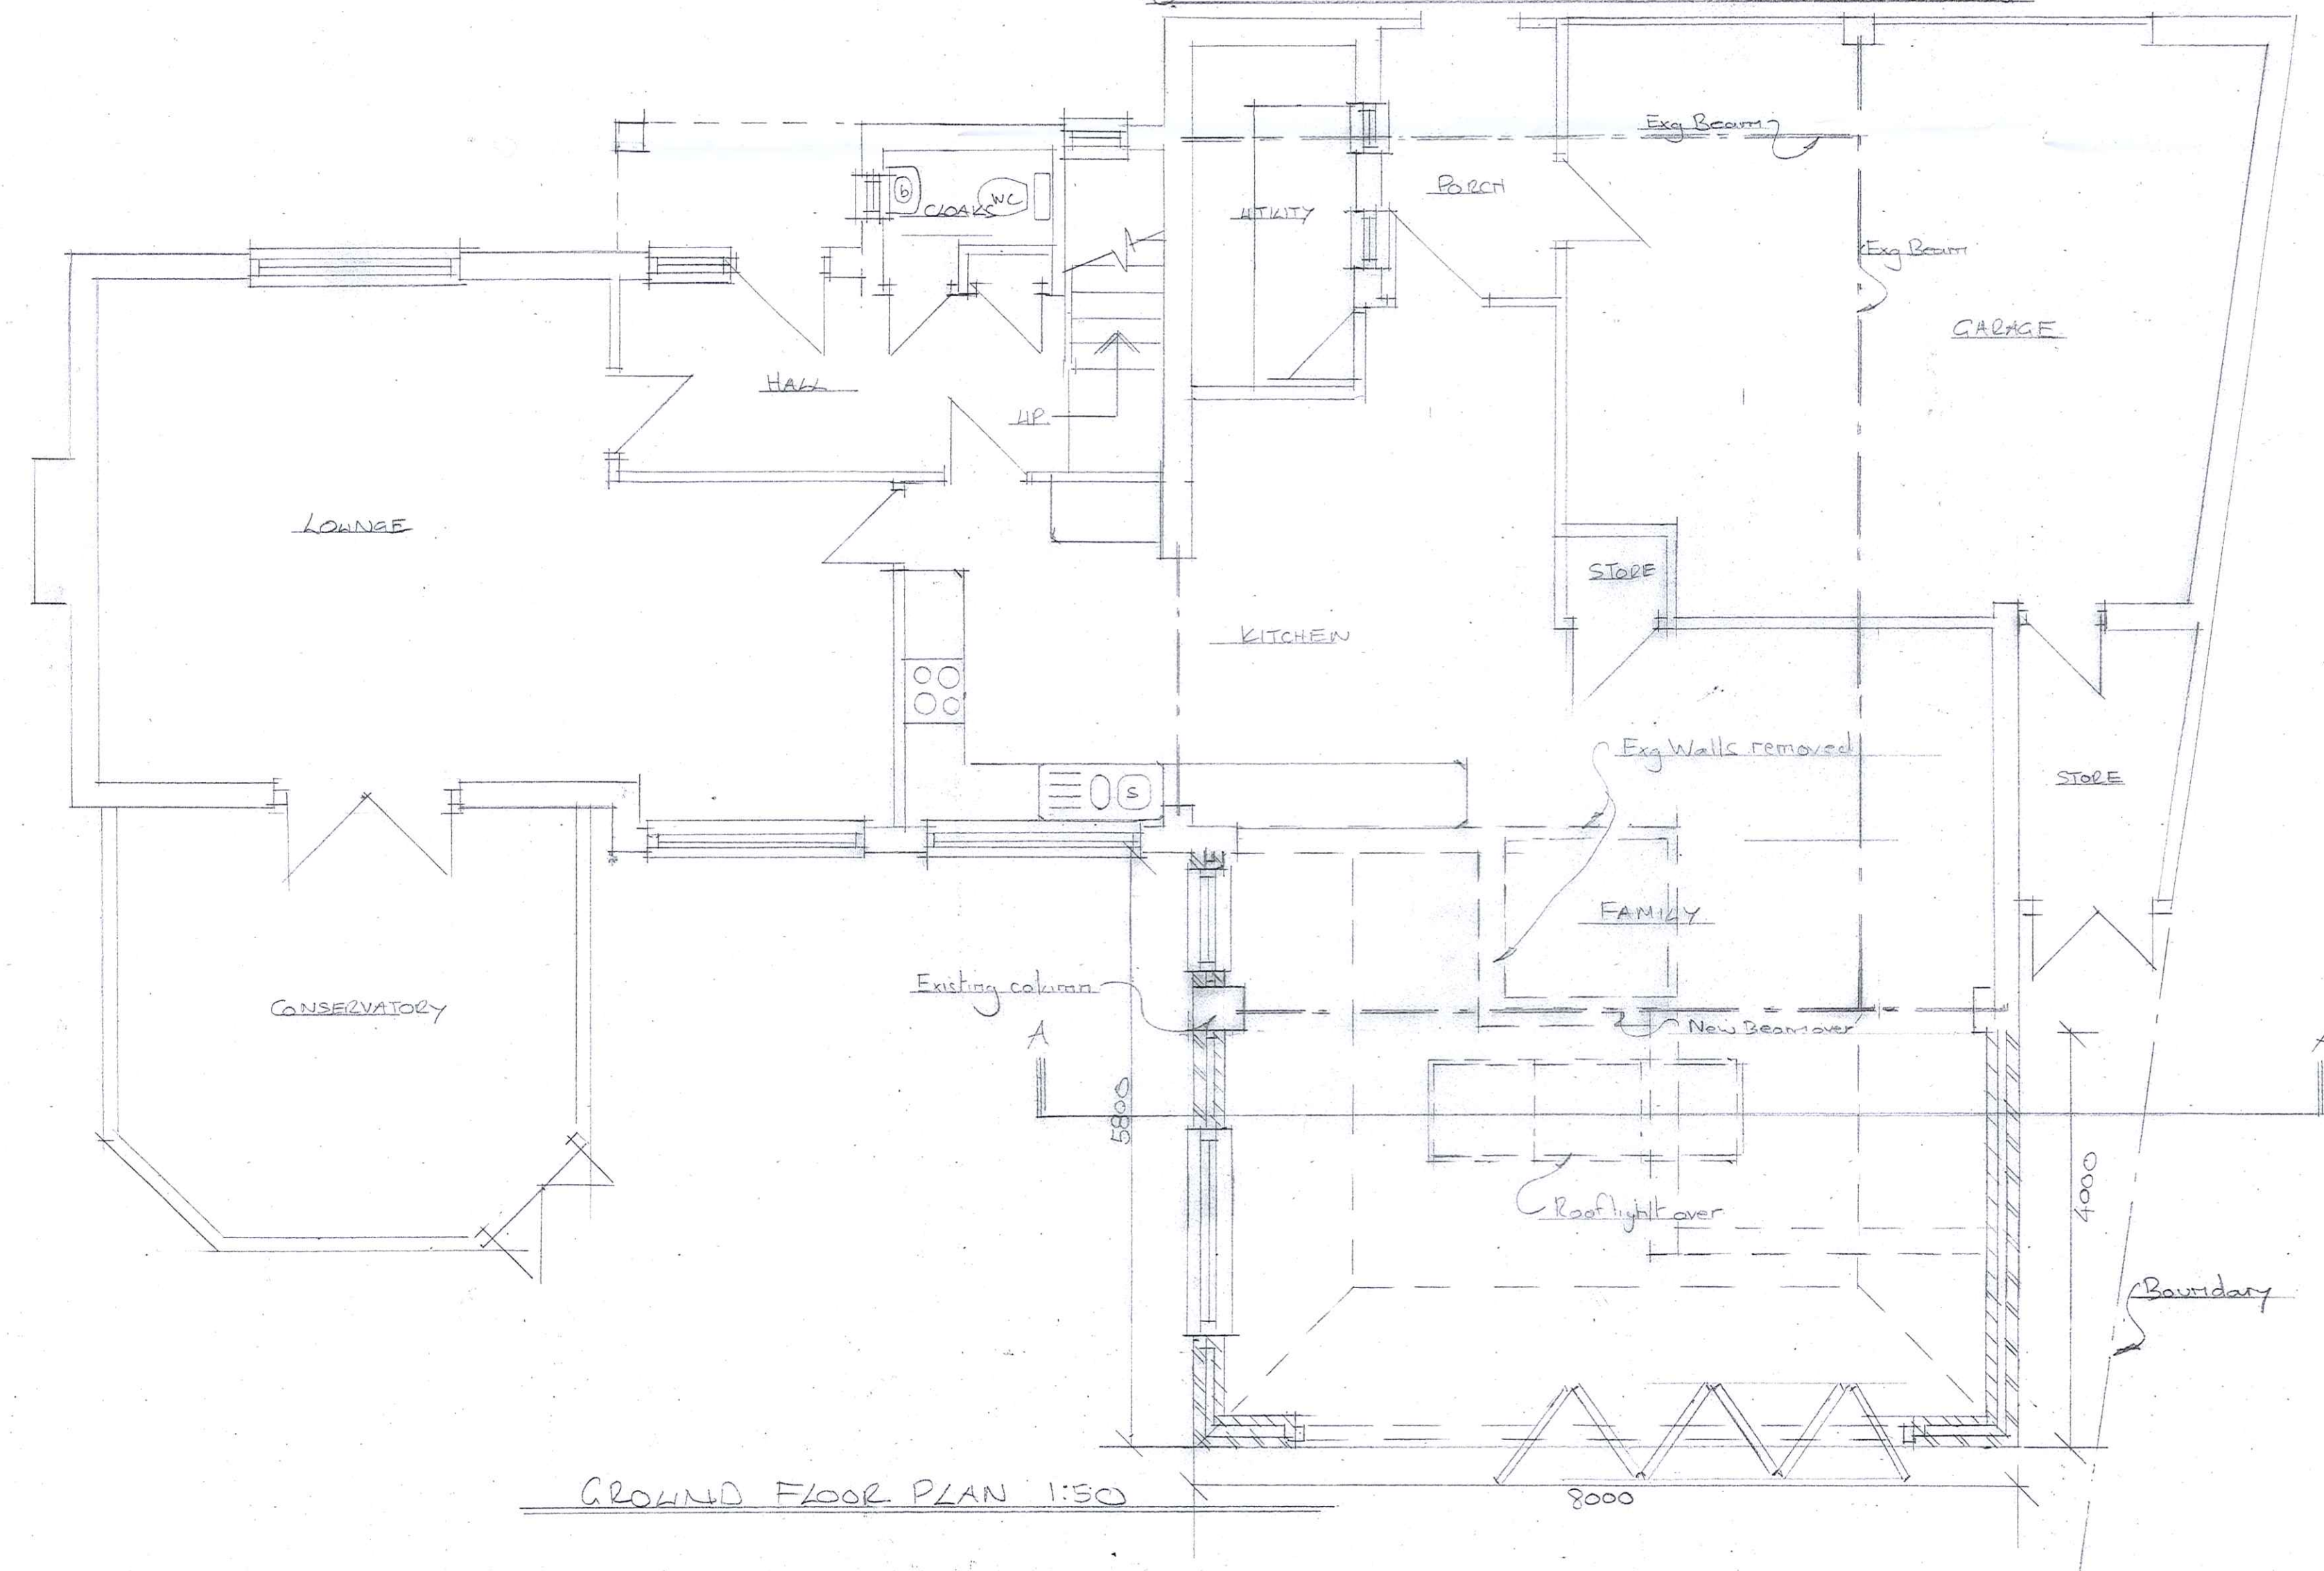


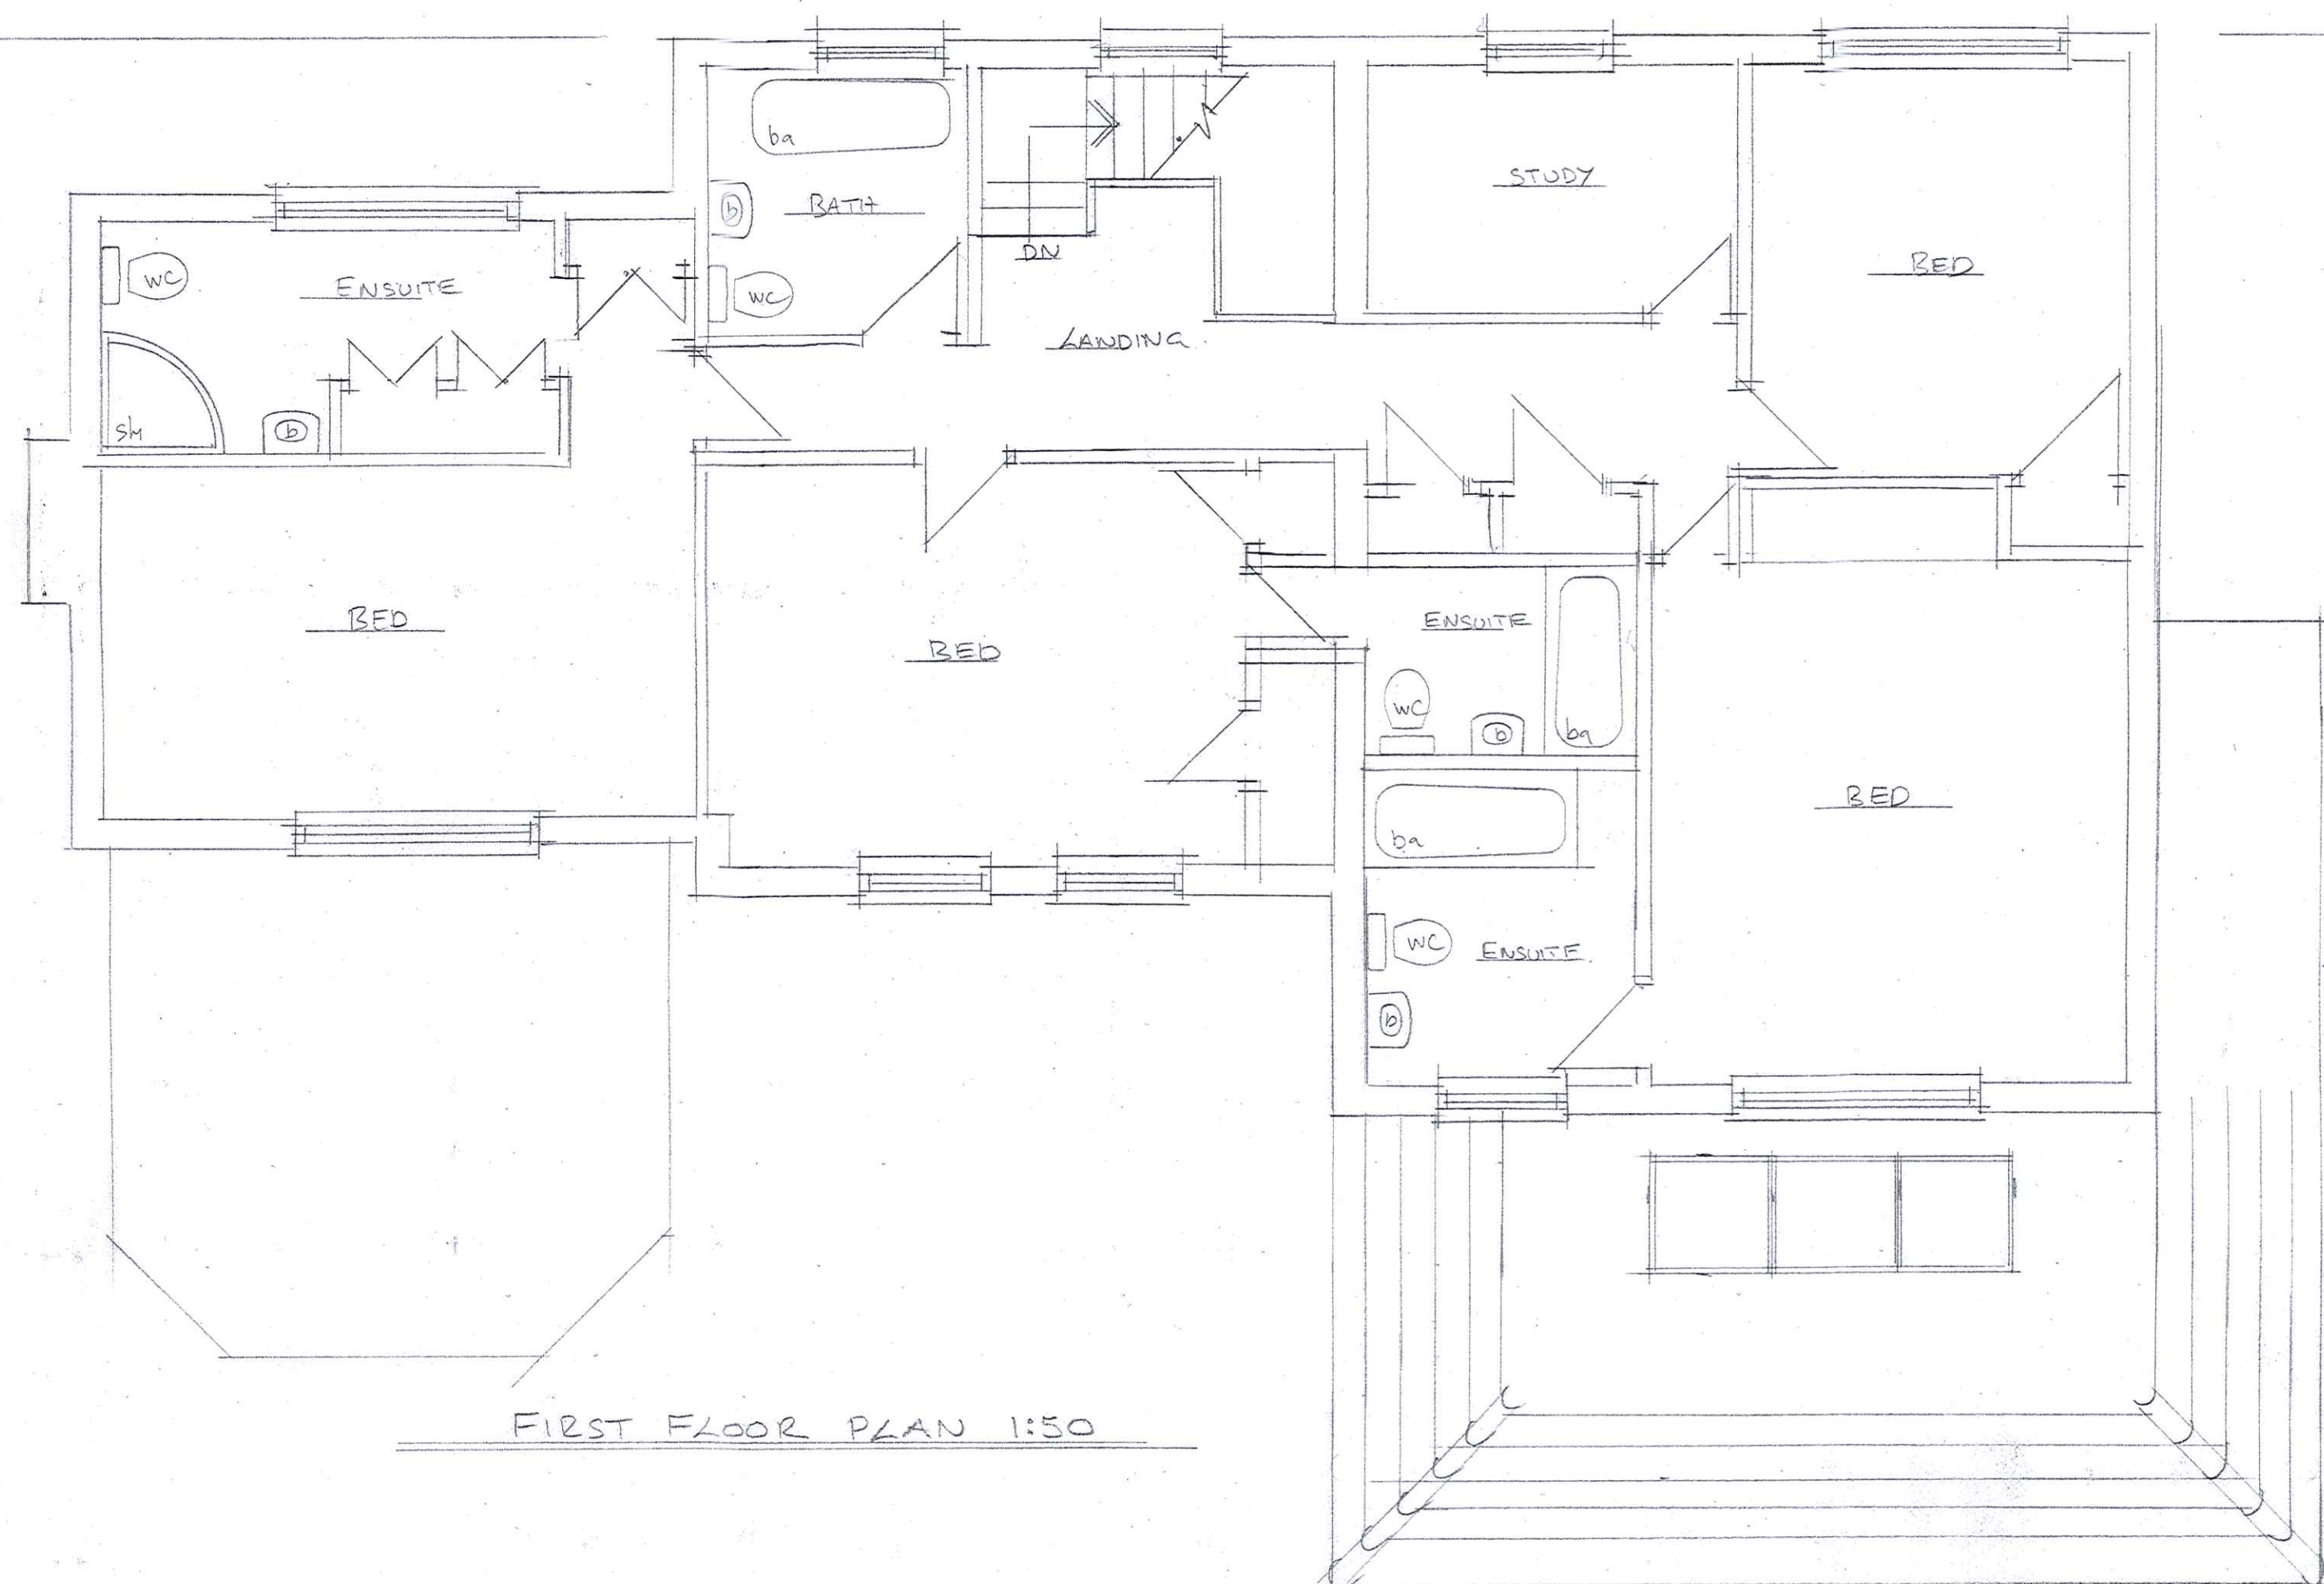

PROPOSED REAR EXTENSION
384 LONDON ROAD
WATERLOOVILLE. PO7 7TB.

PLANS, SECTION AND ELEVATIONS

Scale 1:50, 1:100 DATE: FEB 18.

757/18/01 P.DAVEY CIAT, CIOB

REVISIONS

HAVANT BOROUGH COUNCIL
19 FEB 2013
RECEIVED