
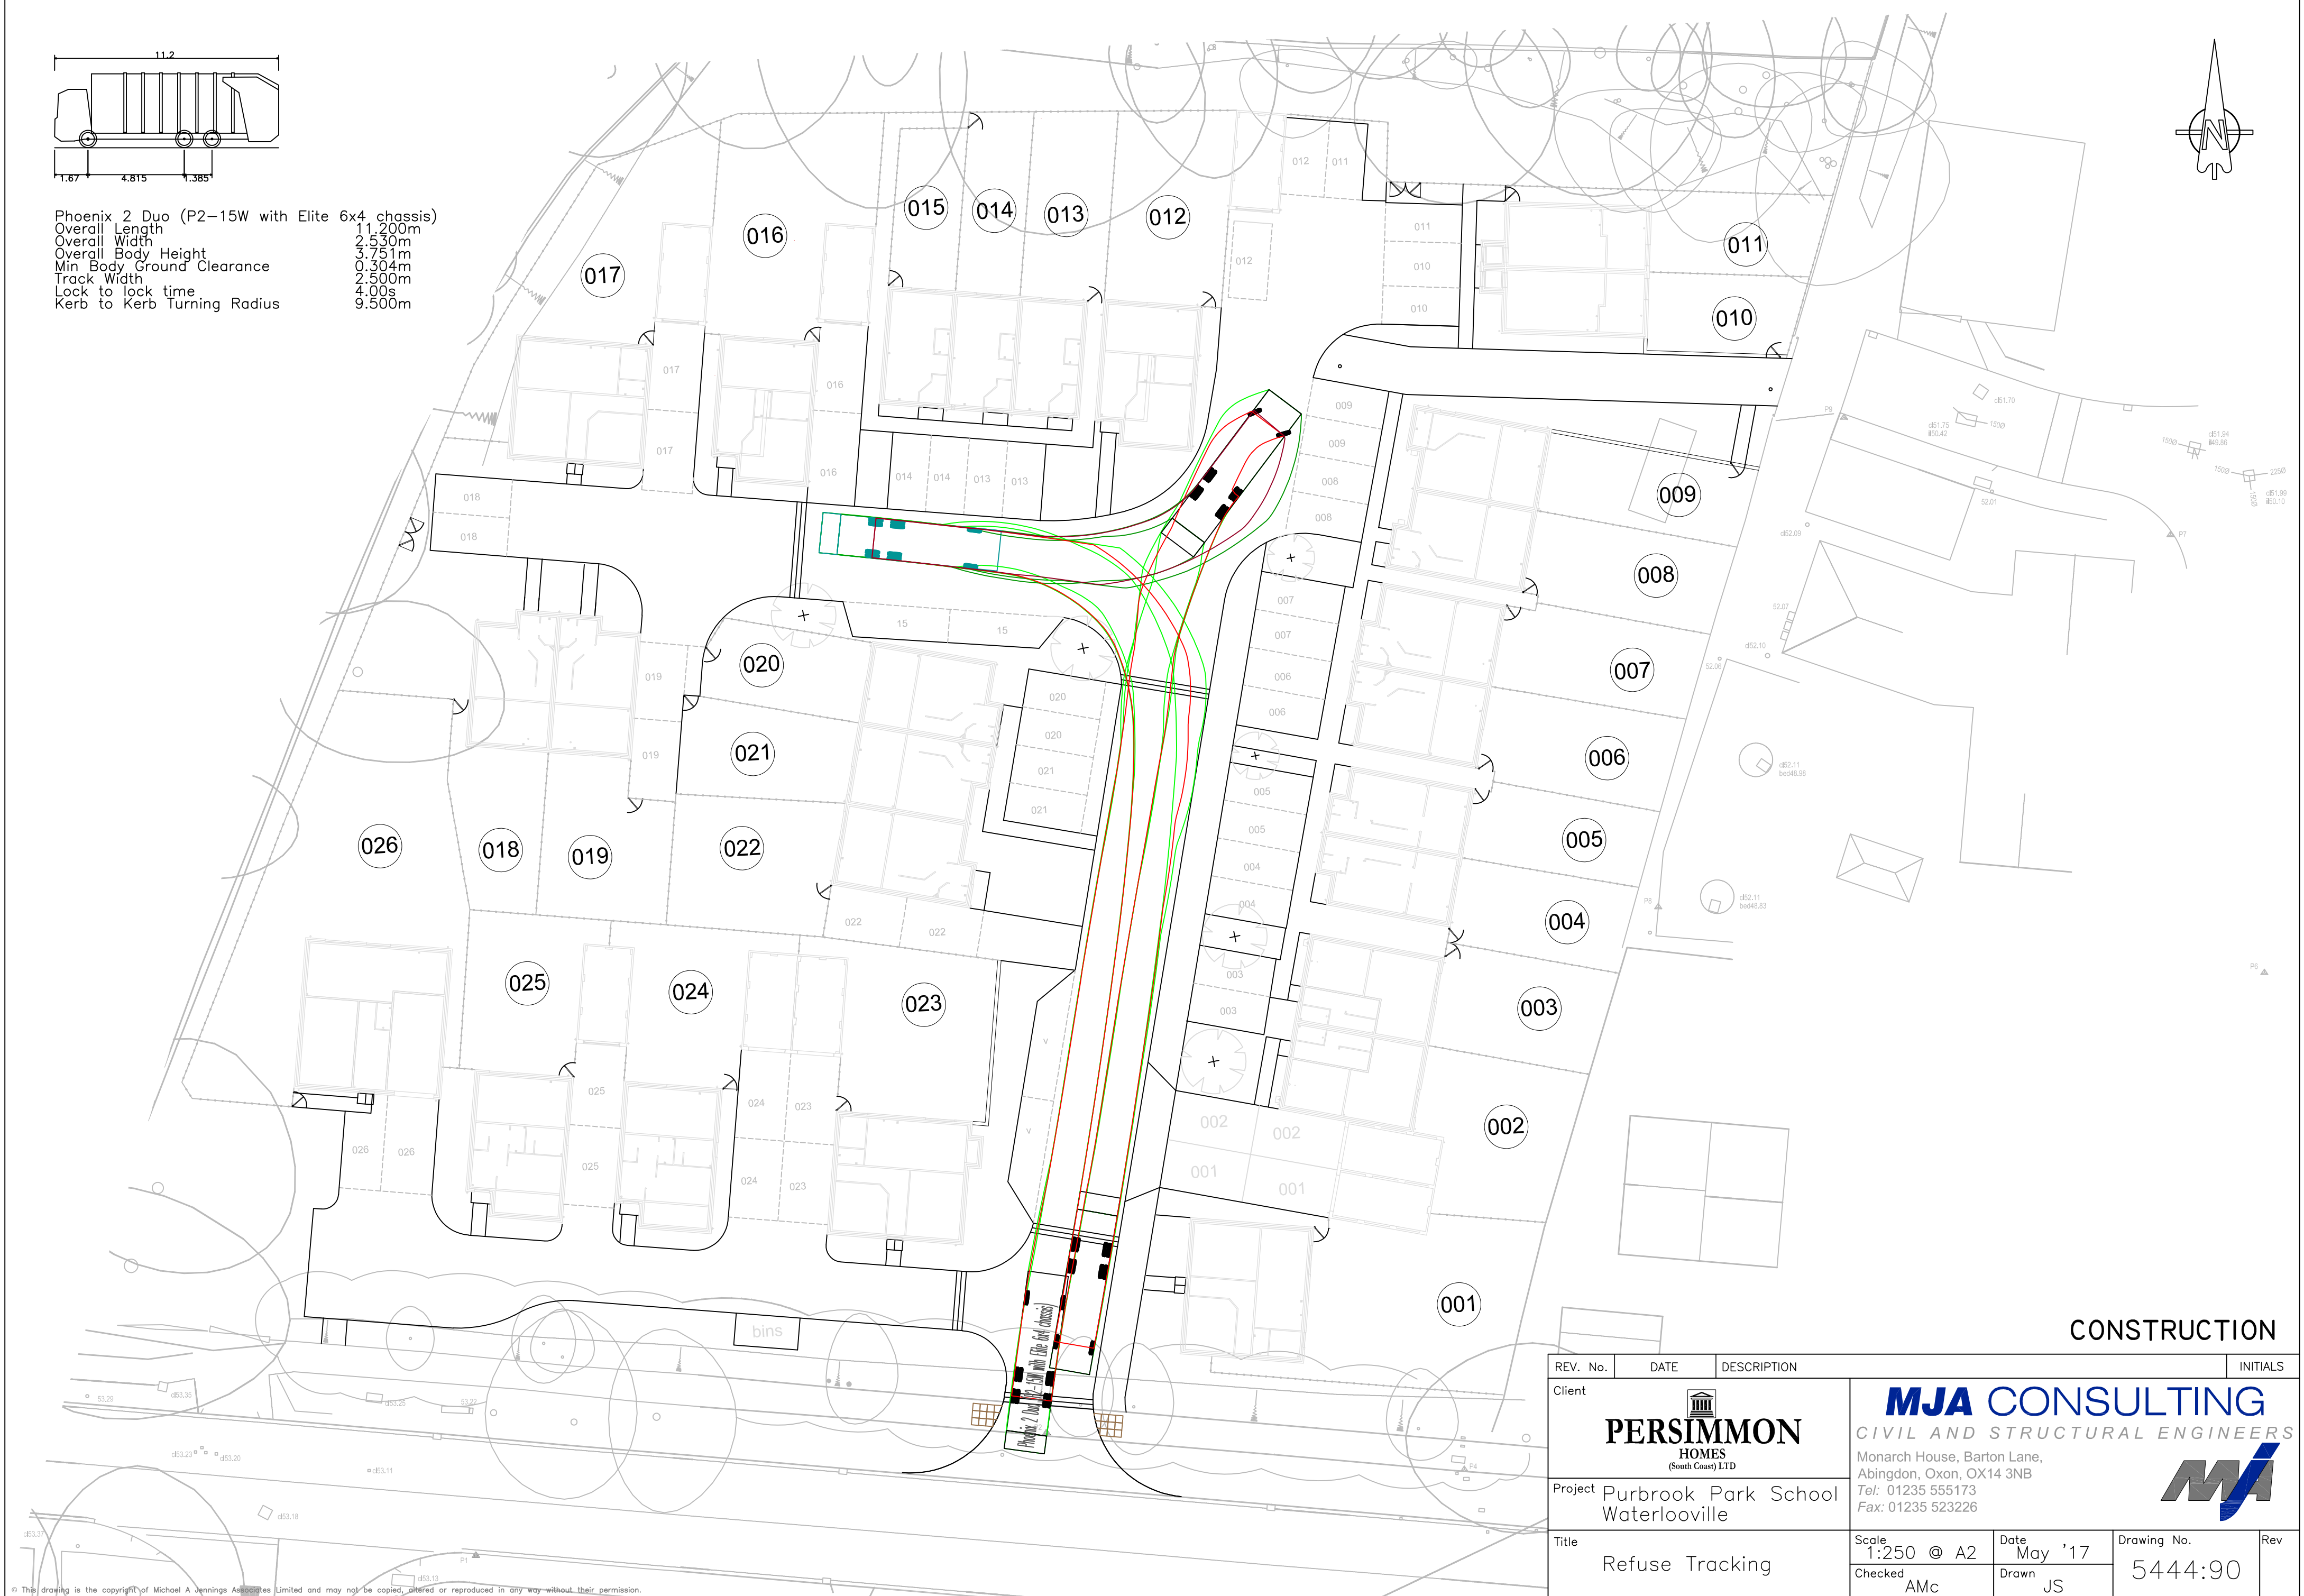


Phoenix 2 Duo (P2-15W with Elite 6x4 chassis)
Overall Length 11.200m
Overall Width 2.530m
Overall Body Height 3.751m
Min Body Ground Clearance 0.304m
Track Width 2.500m
Lock to lock time 4.00s
Kerb to Kerb Turning Radius 9.500m

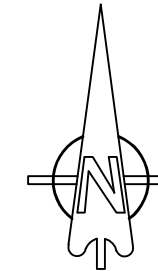

CONSTRUCTION

REV. No.	DATE	DESCRIPTION	INITIALS
Client			
			
Project		Purbrook Park School Waterlooville	
Title		Refuse Tracking	
Scale		1:250 @ A2	Date May '17
Checked		AMc	Drawn JS
		Drawing No.	Rev
		5444:90	