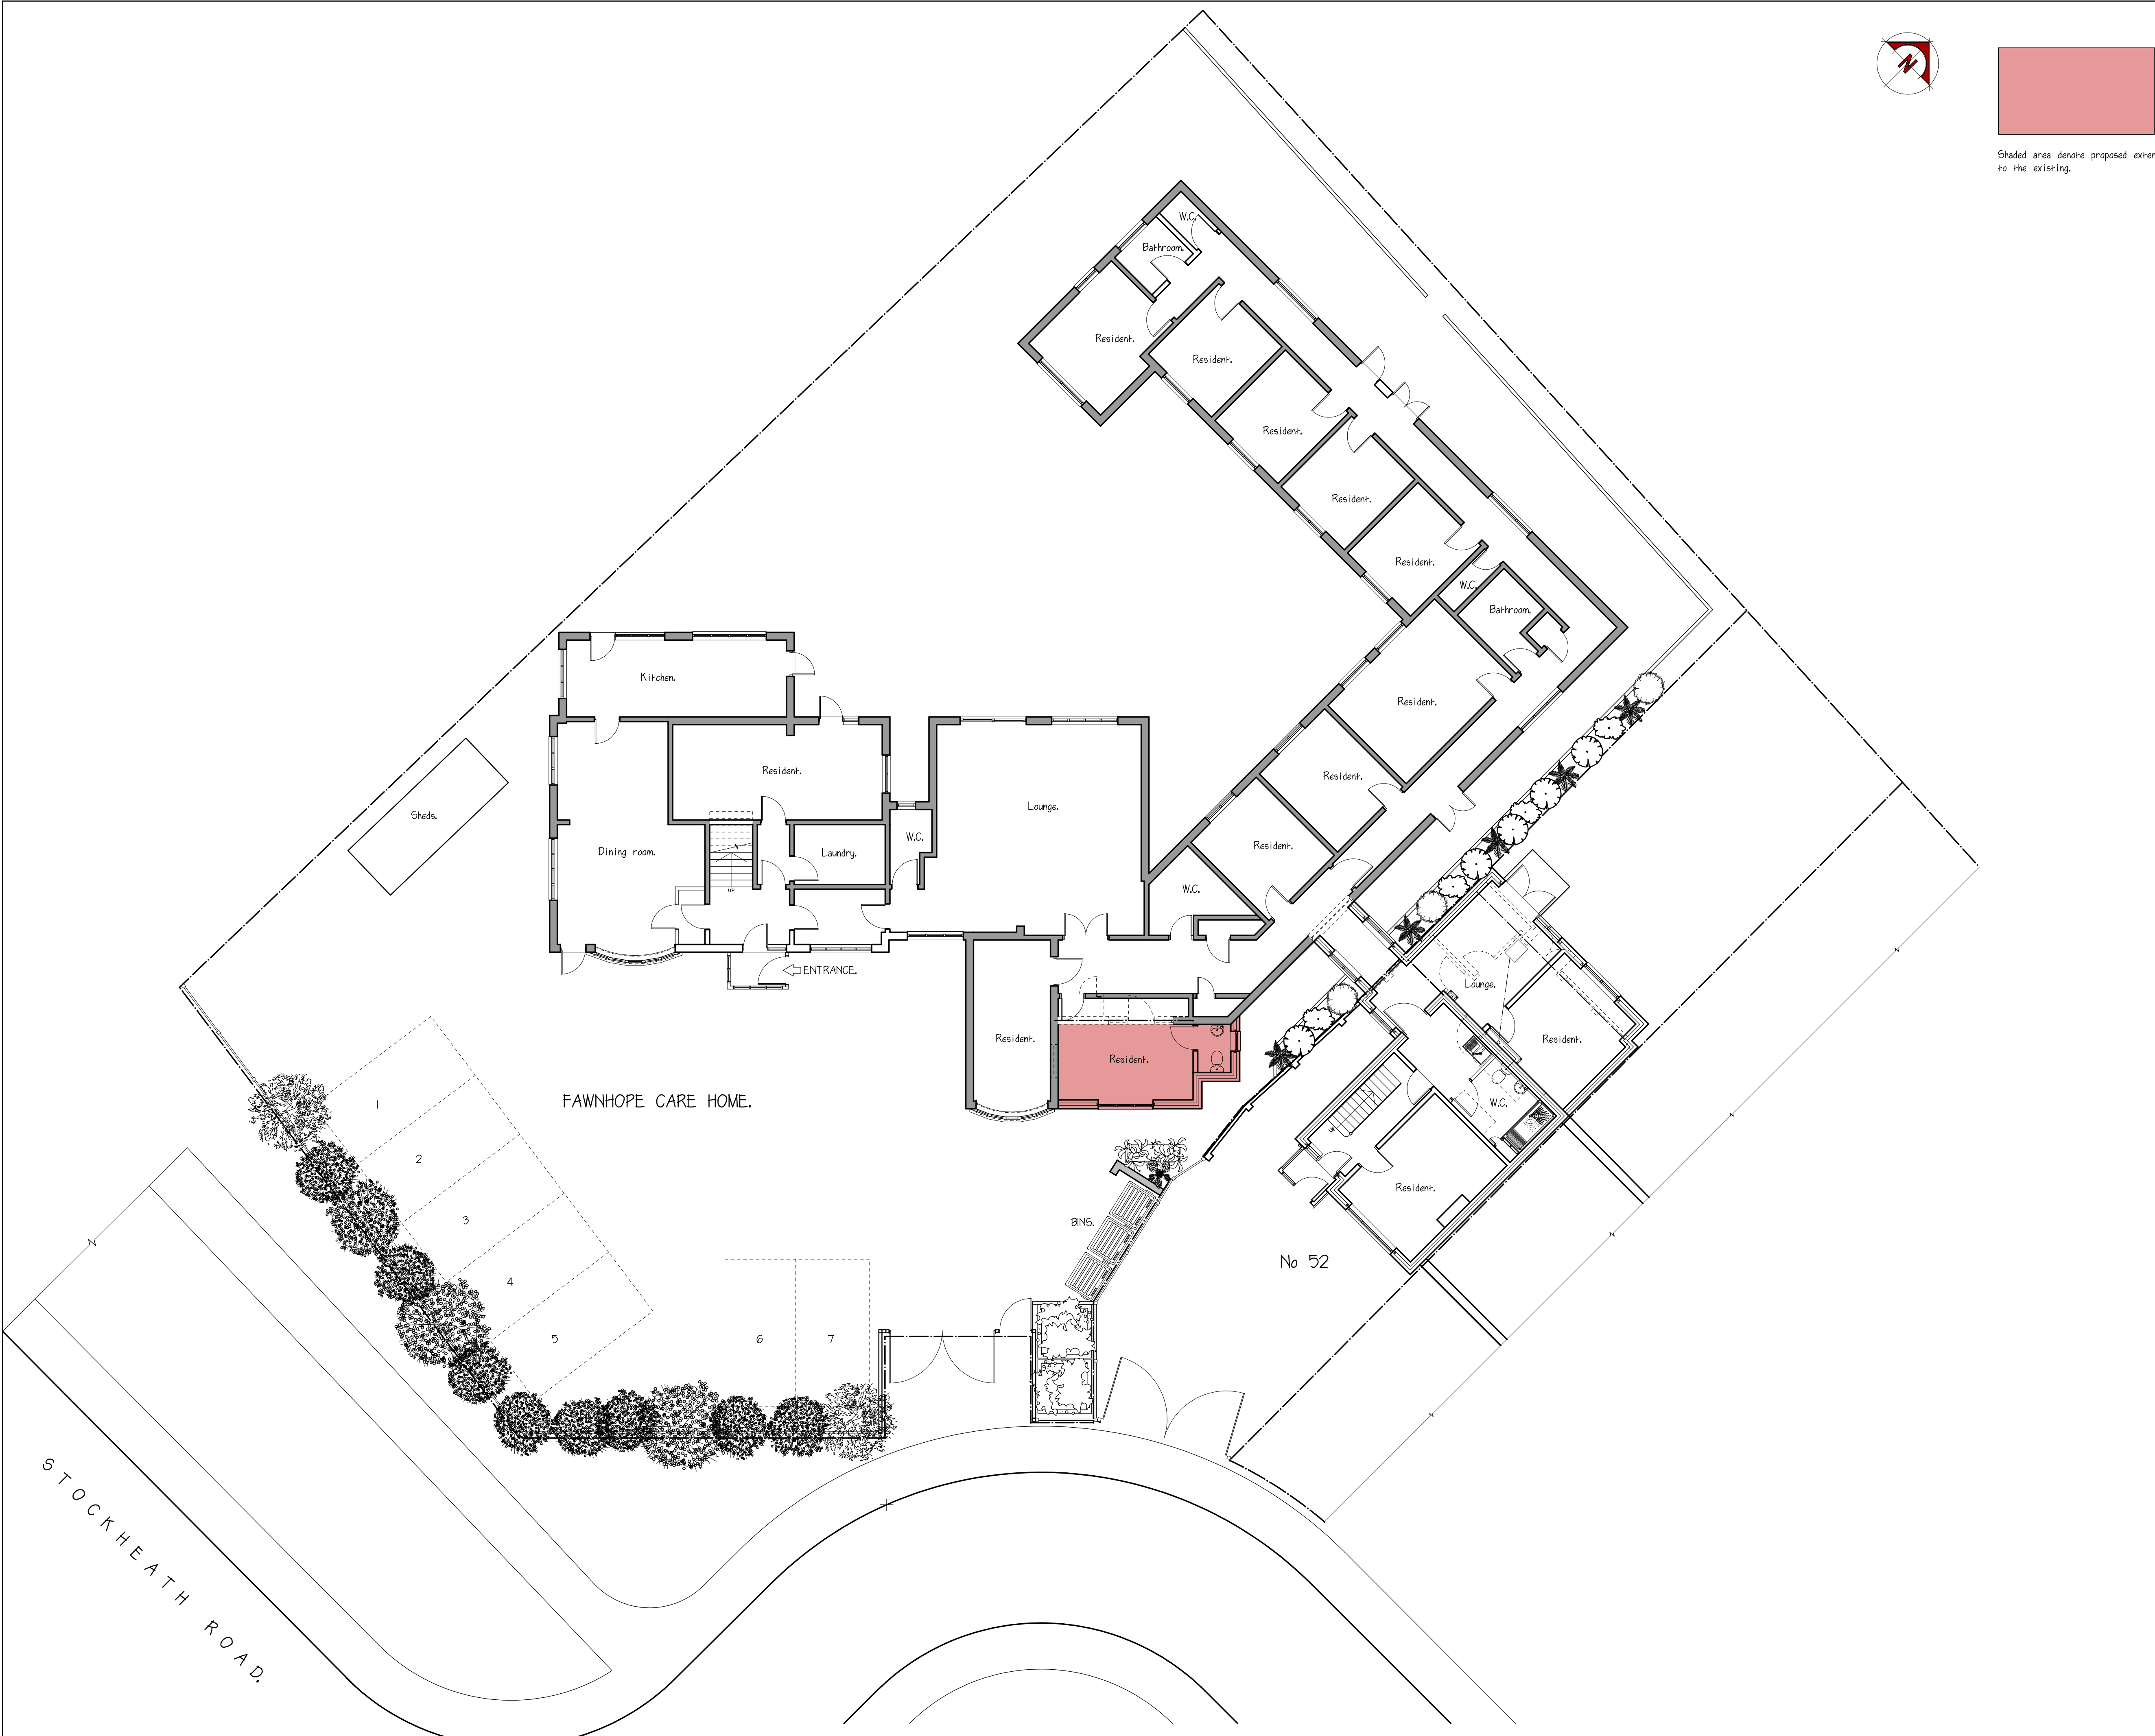


Shaded area denote proposed extension to the existing.

NOTES:
All dimensions must be checked on site and not scaled from this drawing, except for planning & building regs purposes.

A		
	Date	Revisions

©copyright

PDC DESIGN & DEVELOPMENT LTD.

1 STANHOPE GATE
ASHBURTON ROAD
SOUTHSEA

PO5 3JS

t. 02393 076232

m. 07442 172453

Client

FAWNHOPE CARE HOME.

Job Title

Proposed extension to:
Fawnhope care home
54 Stockheath road
Havant
PO9 5HQ

Drawing Title

PROPOSED G.F. PLAN.

Scale	1:100	Sheet	A1
-------	-------	-------	----

Date	12/12/17	Drawn by	PHD
------	----------	----------	-----

Dwg No.	Rev.
PDC/11/17/174/02	-