


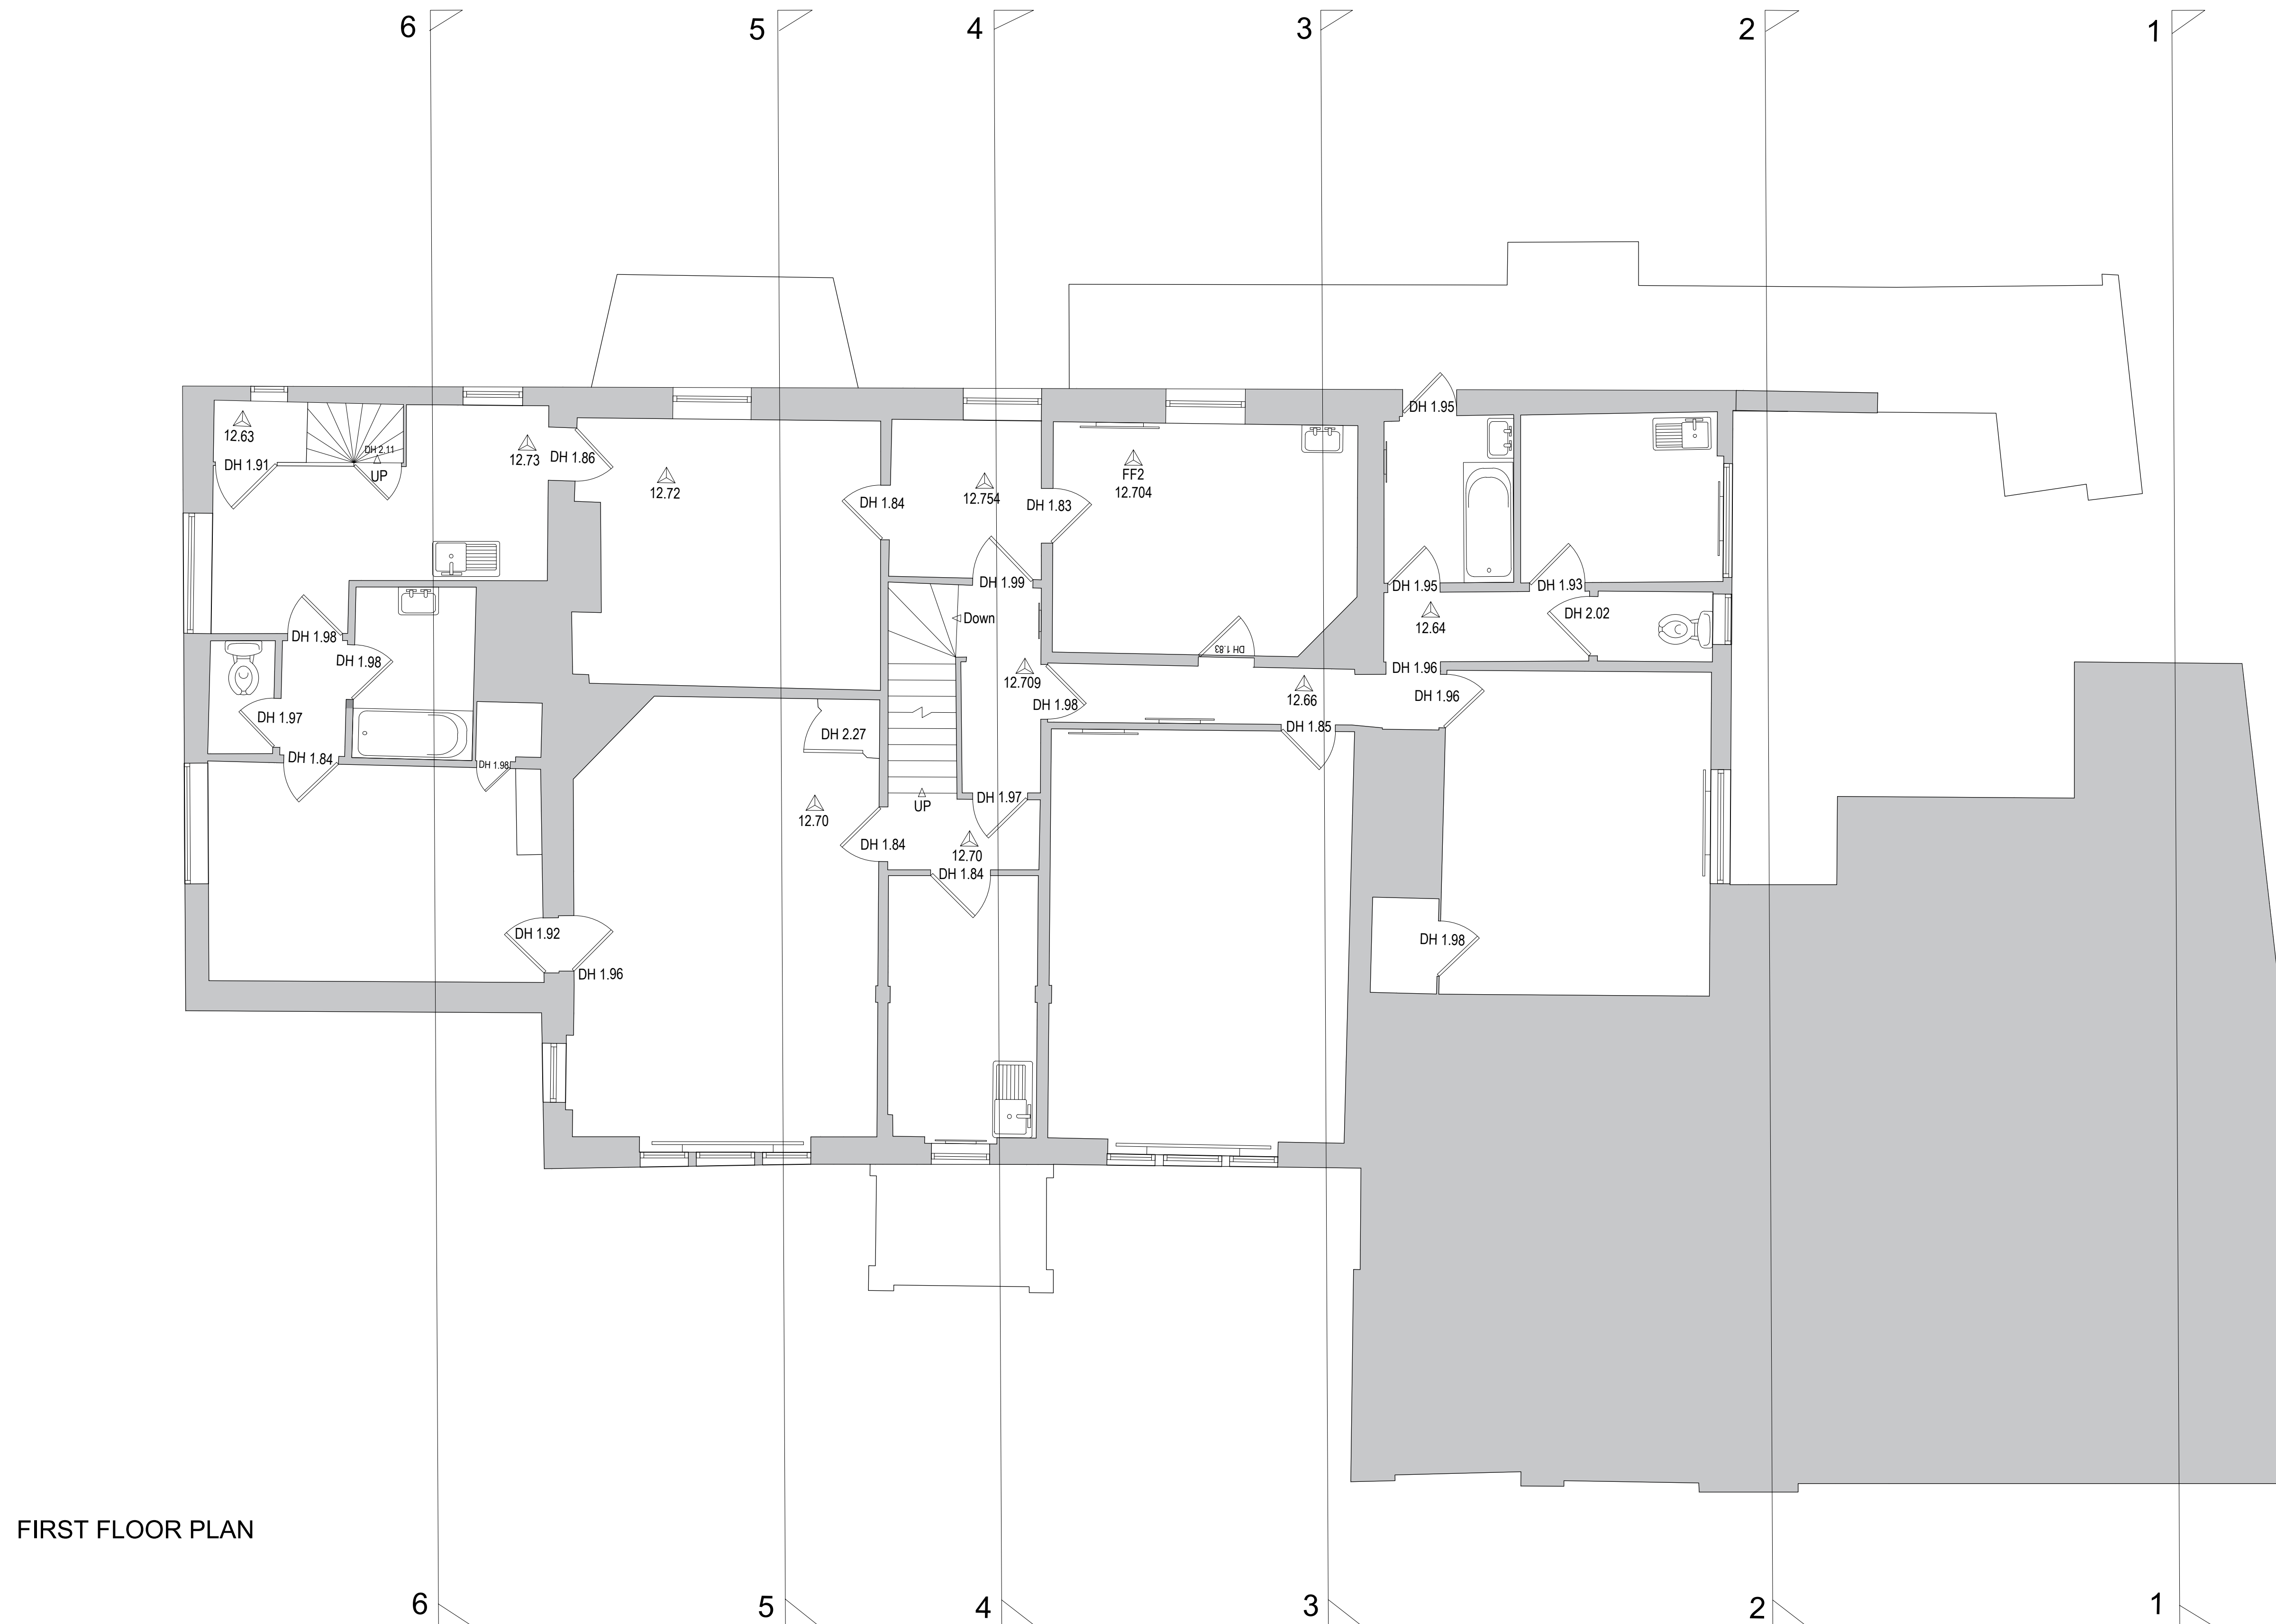

notes:

revisions: A | 14.09.2017 | DR | Issued for Planning

revisions:

Manor Trust
Alterations
The Elms, Lower Road, Bedhampton
drawing information title : The Elms Existi

drawing information title : The Elms Existing
First Floor Plan

```
status      : Planning
date        : August 17
scale       : 1:50 @ A1
drawn       : DR
checked    : JS
```

PWP Architects Ltd 61 South Street, Havant, Hampshire PO9 1BZ
t: 02392 482494 f: 02392 481152
e: design@pwp-architects.com
w: www.pwp-architects.com

job: 5452 dwg: 1203 rev: A

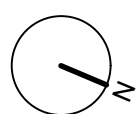


Figure 1 shows a stepped profile. The profile consists of a series of steps of varying heights, followed by a long horizontal section. The horizontal section is labeled '0' at its start and '100mm @A1 / 50mm @A3' at its end.

NOTE: The contractor is responsible for checking all site dimensions and levels. These should be checked prior to the ordering of any components and before the commencement of the works. All discrepancies should be brought to the attention of the Contract Administrator.