


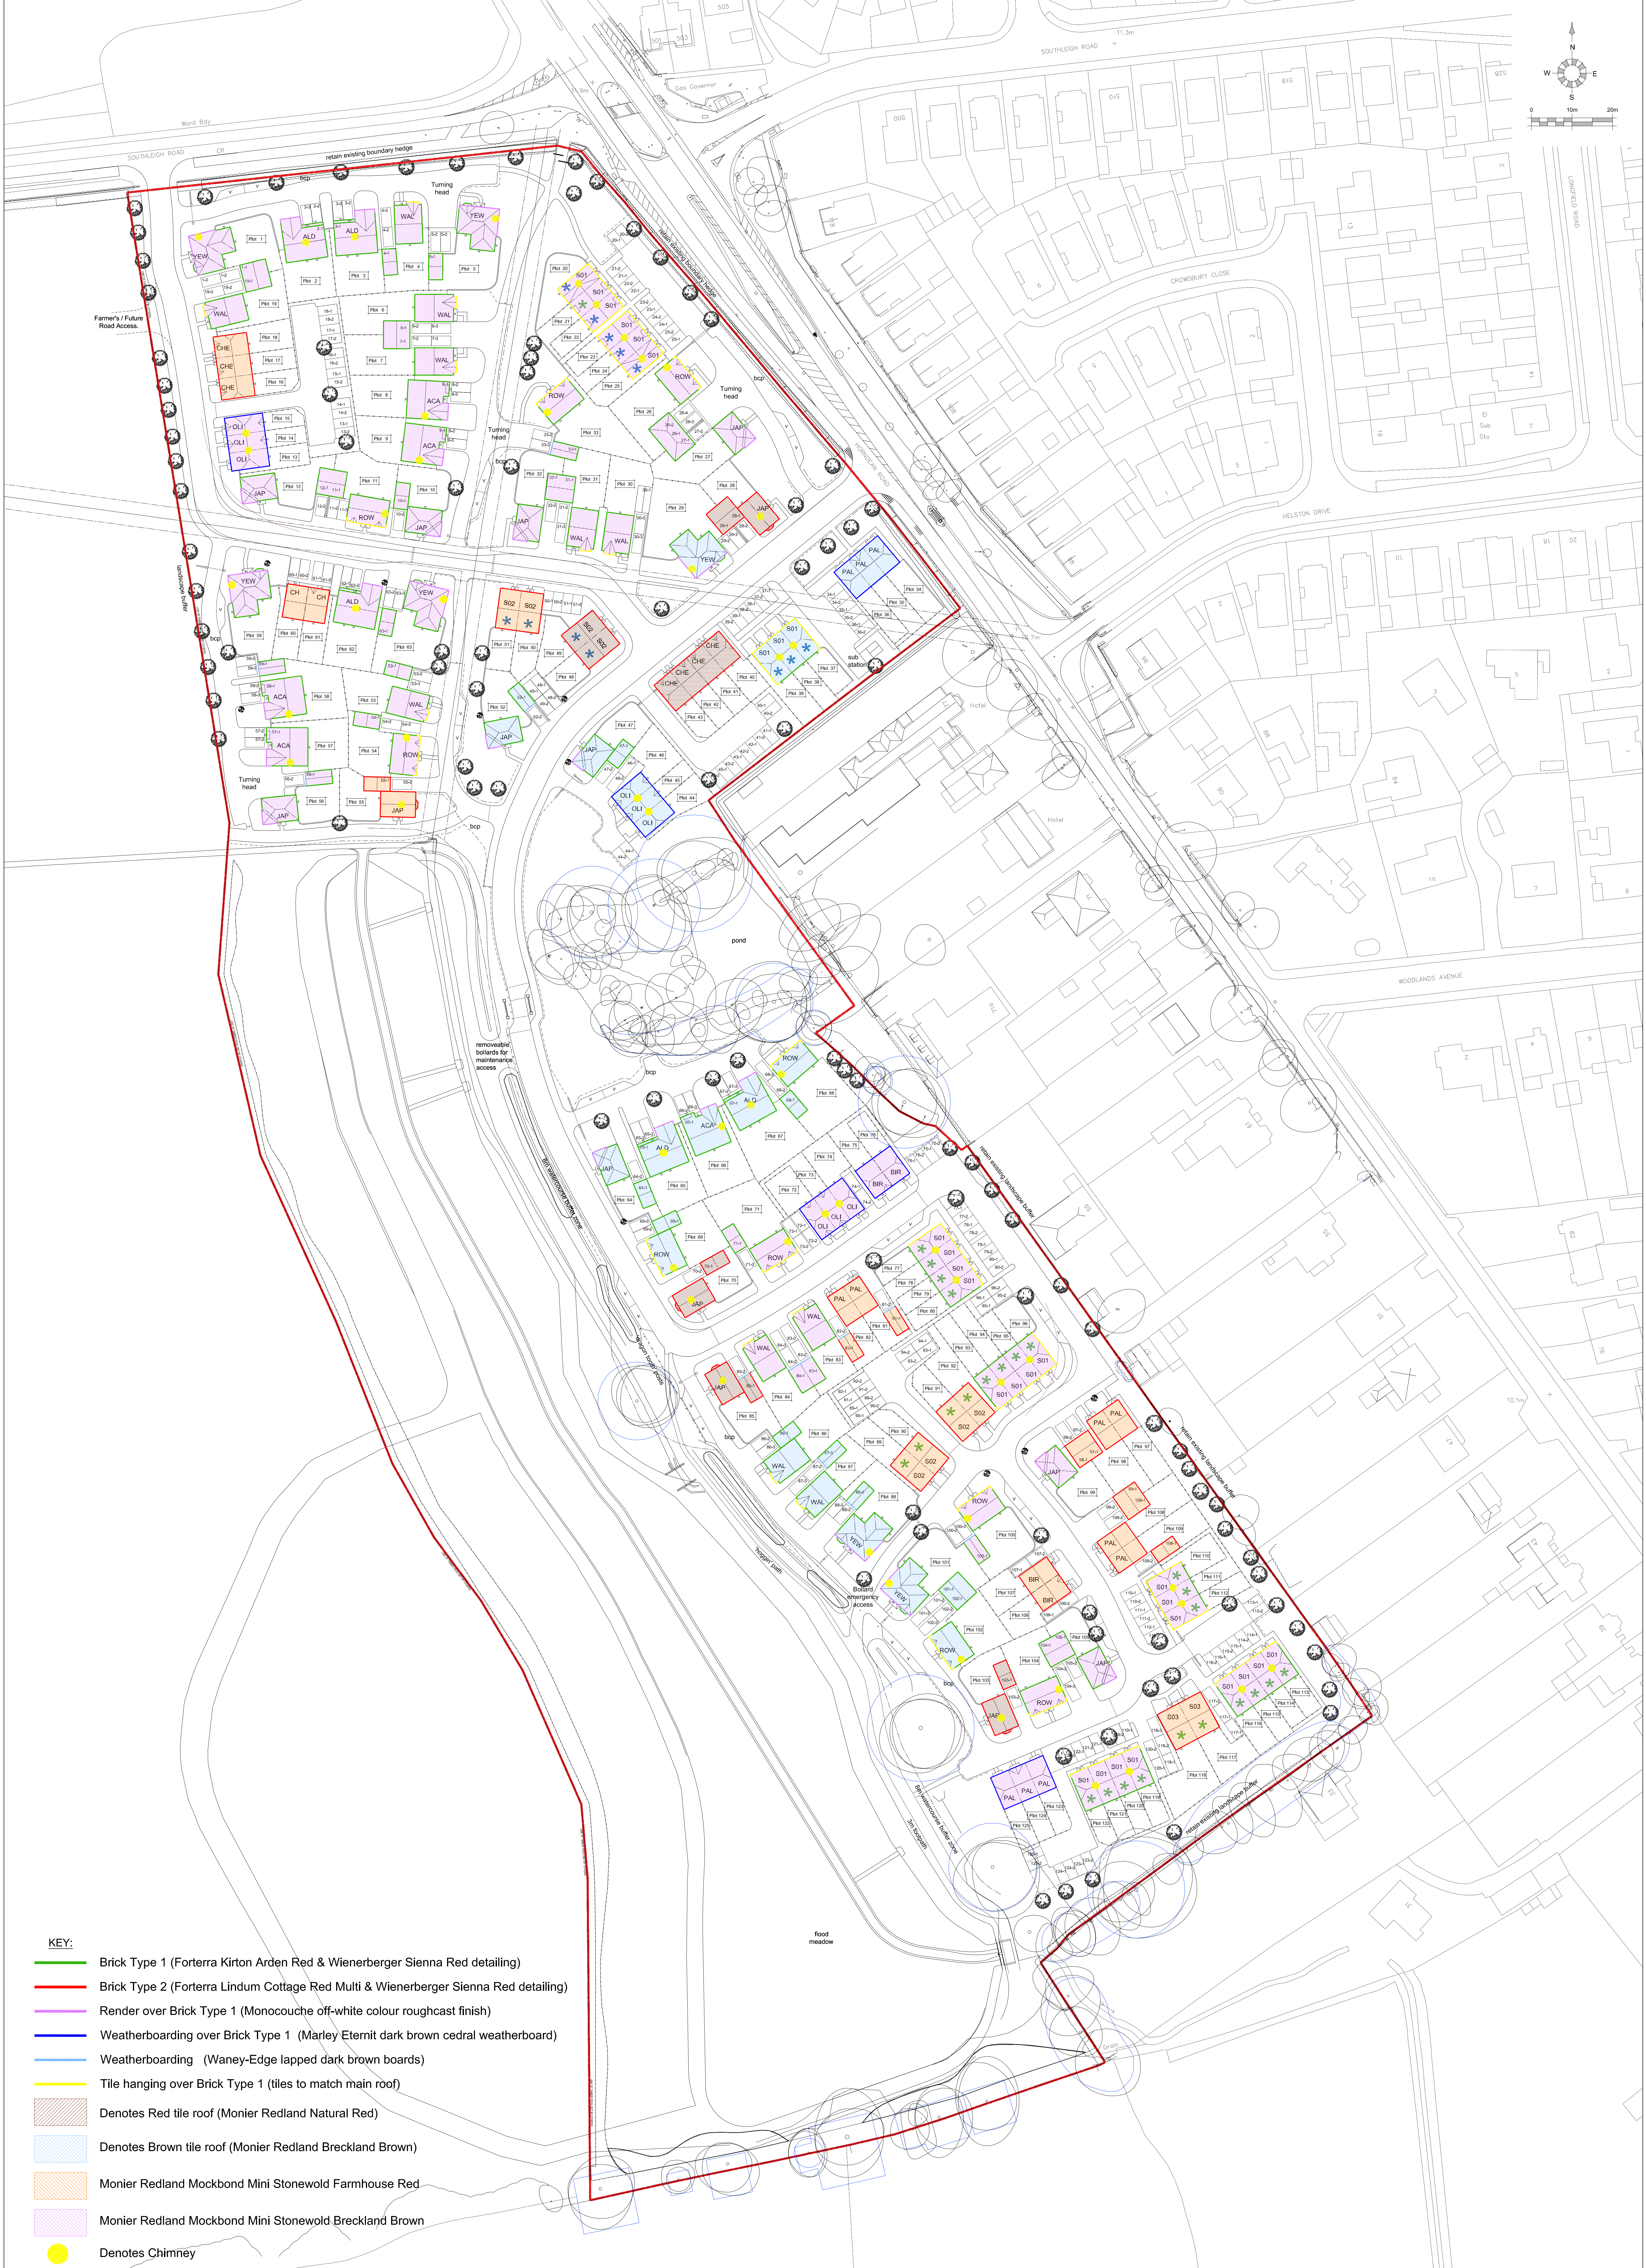


KEY:

- Brick Type 1 (Forterra Kirton Arden Red & Wienerberger Sienna Red detailing)
- Brick Type 2 (Forterra Lindum Cottage Red Multi & Wienerberger Sienna Red detailing)
- Render over Brick Type 1 (Monocouche off-white colour roughcast finish)
- Weatherboarding over Brick Type 1 (Marley Eternit dark brown cedar weatherboard)
- Weatherboarding (Waney-Edge lapped dark brown boards)
- Tile hanging over Brick Type 1 (tiles to match main roof)
- Denotes Red tile roof (Monier Redland Natural Red)
- Denotes Brown tile roof (Monier Redland Breckland Brown)
- Monier Redland Mockbond Mini Stonewold Farmhouse Red
- Monier Redland Mockbond Mini Stonewold Breckland Brown
- Denotes Chimney

REV	DATE	REVISIONS	REV	DATE	REVISIONS	REV	DATE	REVISIONS
A	15-11-17	Brick and Tile products changed post planning						

Construction

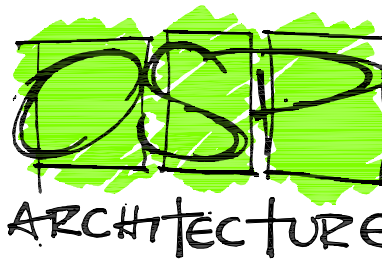CLIENT:	Bellway Homes Limited (Wessex)	PROJECT:	Land West of Hordean Road Emsworth	 Broadside House Farnham Business Park Weydon Lane Farnham, Surrey GU9 8QT Tel: 01252 267878 name.surname@osp-architecture.com www.osp-architecture.com O'KEEFE SCANLON LIMITED	
SCALE:	1:500 (AO ORIGINAL)	DRAWING:	Dwelling Materials Layout		
DRAWN:	LV	16386	P203		A
DATE:	28.06.17				