




EXISTING FLOOR LAYOUTS
SCALE 1:100

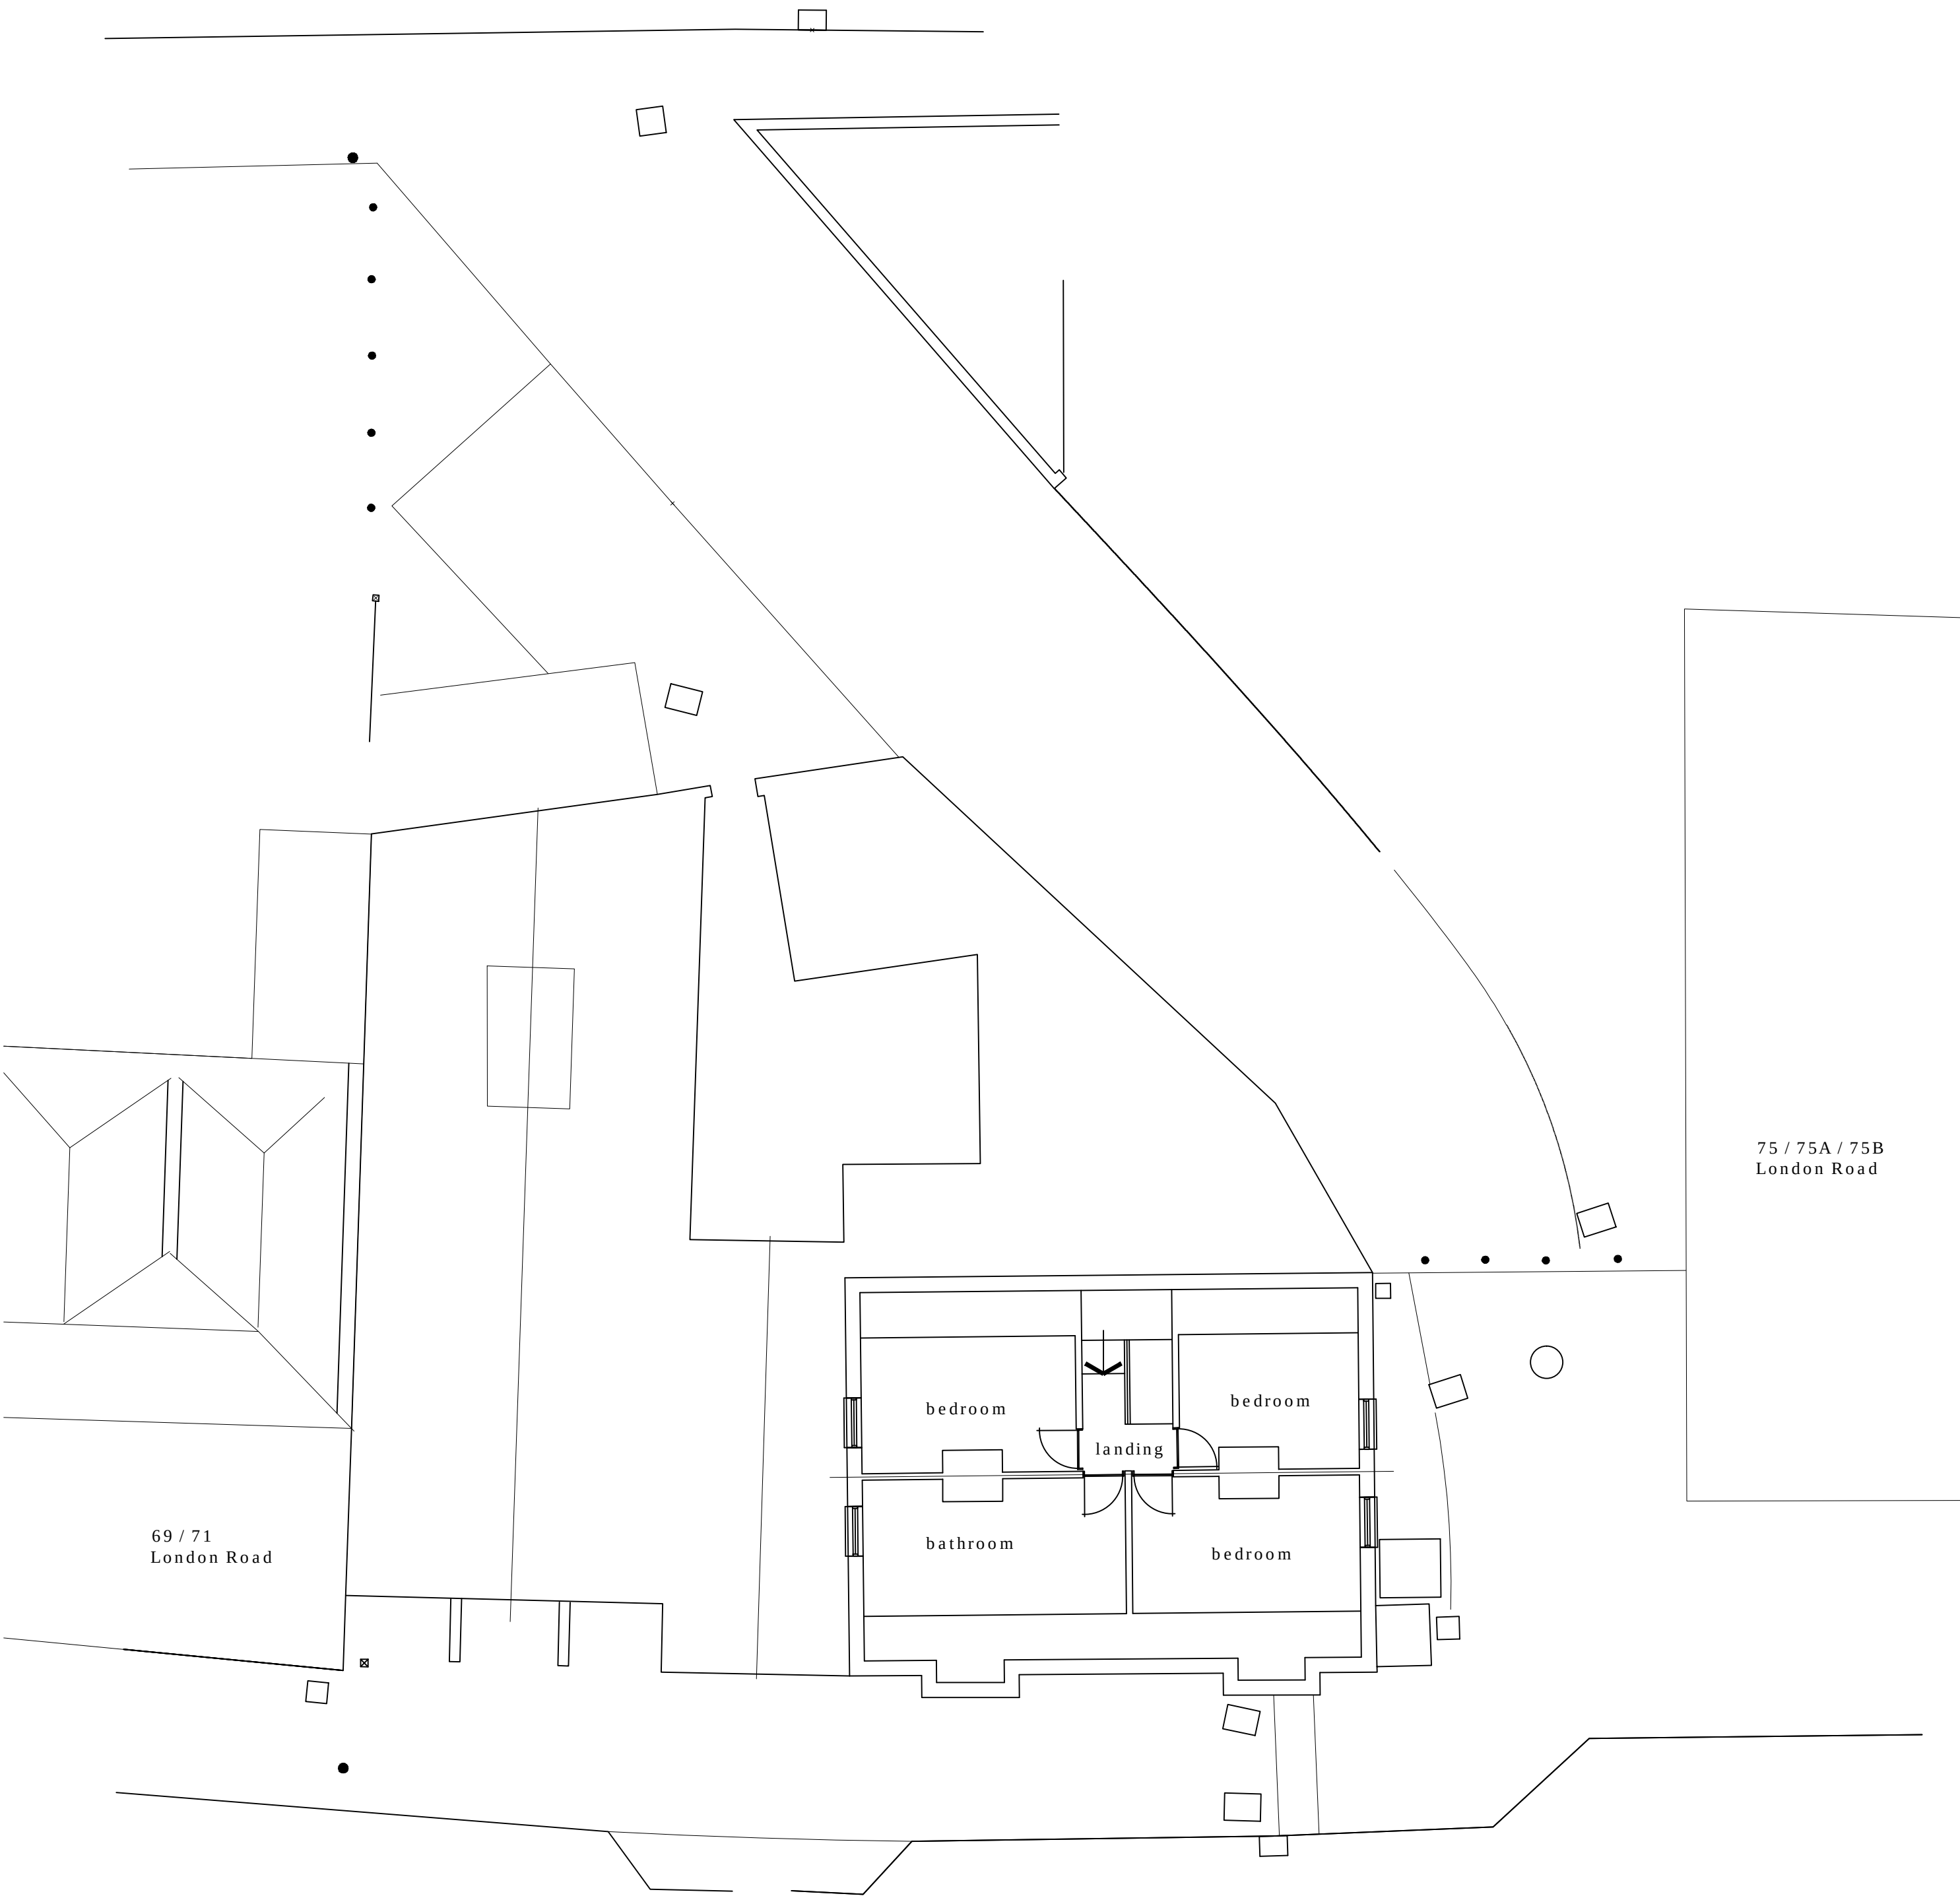

EXISTING SECOND FLOOR
SCALE 1:100

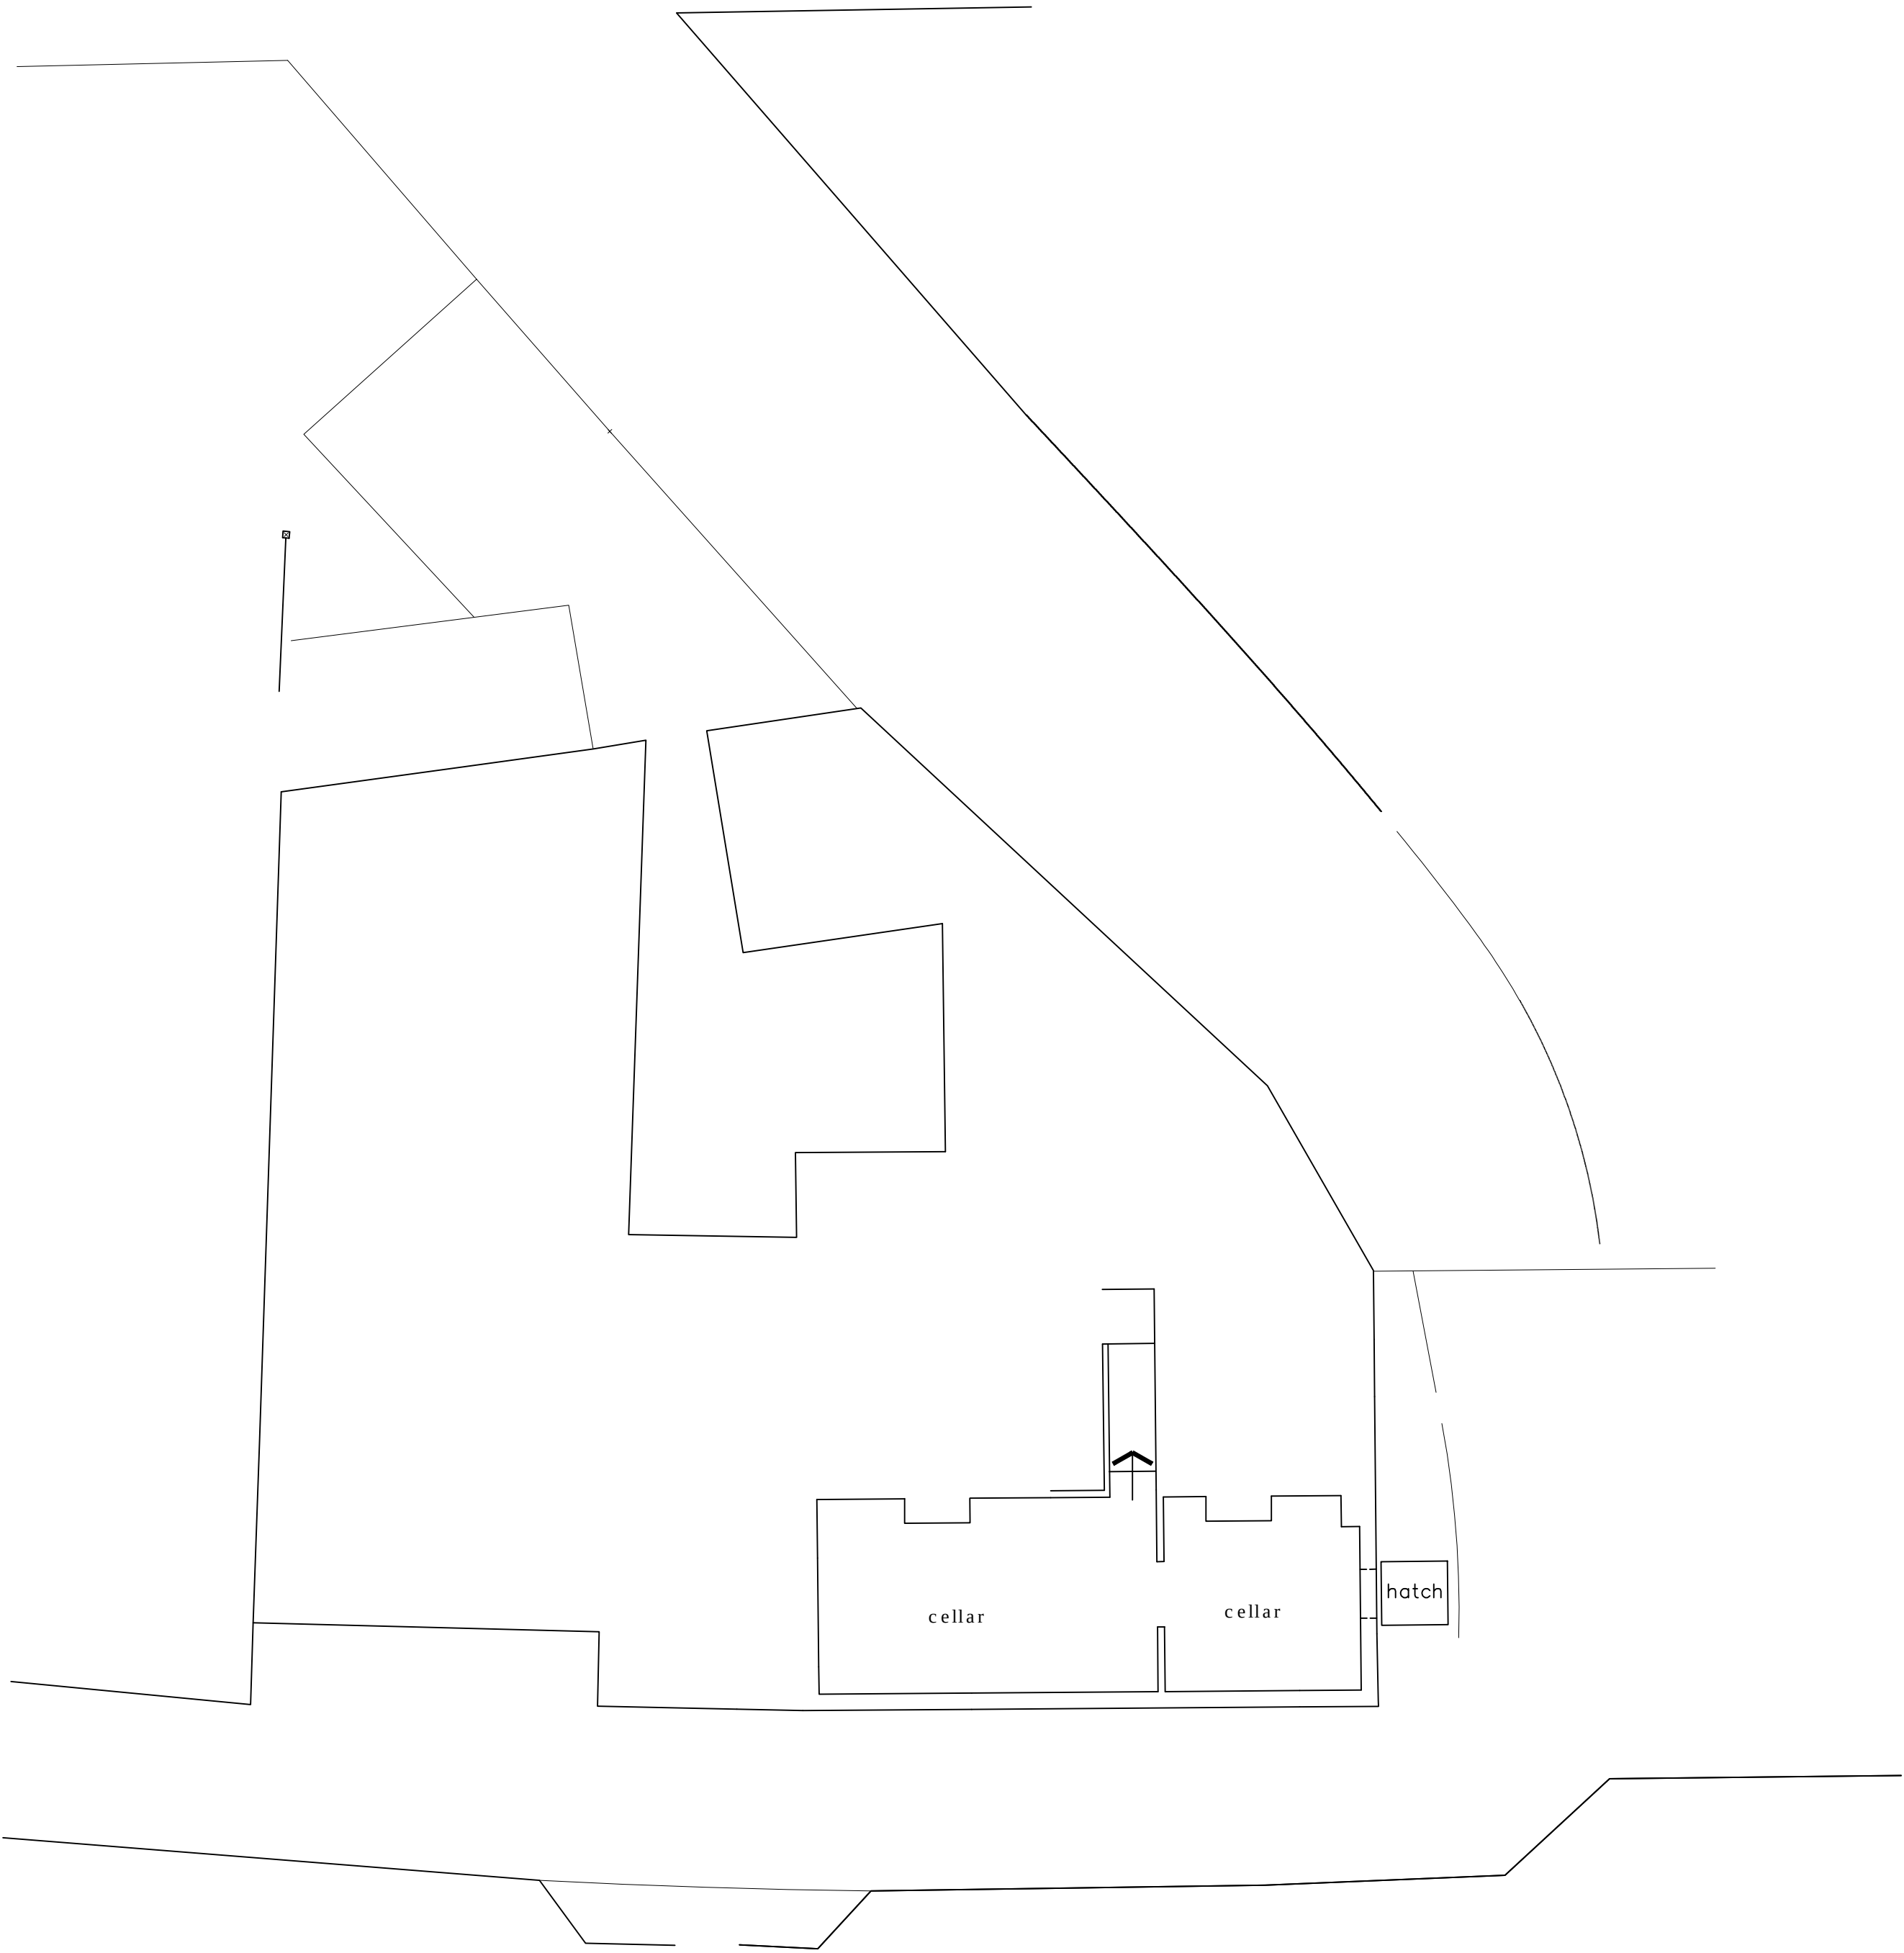

EXISTING BASEMENT
SCALE 1:100

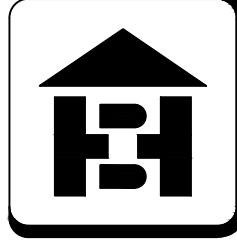NOTES: The design and construction of this project shall be in accordance with the current Building Regulations & NHBC Standards. These notes & drawings have been prepared solely for the purpose of Planning & Building Regulation approval. Do not scale from this drawing unless for Planning purposes. All dimensions to be checked on-site and any alterations to be approved by the Architect and/or client prior to any work commencing. Ordnance Survey Licence No: 100047591 This drawing to be copyright and to be read in conjunction with all other drawings	AMENDMENTS:	KEY: Scale in Metres 01234510 1:100	CLIENT NAME & ADDRESS M Forfar Ltd 13 Castle Road Southsea Hampshire PO5 3DE	PROJECT ADDRESS The Wellington Public House 73 London Road Waterloooville PO7 7EX	DRAWING DETAILS PLANNING DRAWING Existing Second & Basement Floor Layouts <table><tr><td>PROJECT No 898</td><td>DWG No 4</td><td>REV No</td></tr><tr><td>SCALE 1:100 @ A1</td><td>DRAWN BWH</td><td>DATE: 15/12/17</td></tr></table>	PROJECT No 898	DWG No 4	REV No	SCALE 1:100 @ A1	DRAWN BWH	DATE: 15/12/17	 B H ARCHITECTURE Ltd Heath Cottage Newlands Lane Purbrook Waterloooville Hants PO7 5SQ Tel: 023 9223 2322 Mob: 07747 771808 E-mail:bernard@bernardharding.com
PROJECT No 898	DWG No 4	REV No										
SCALE 1:100 @ A1	DRAWN BWH	DATE: 15/12/17										