


EXISTING

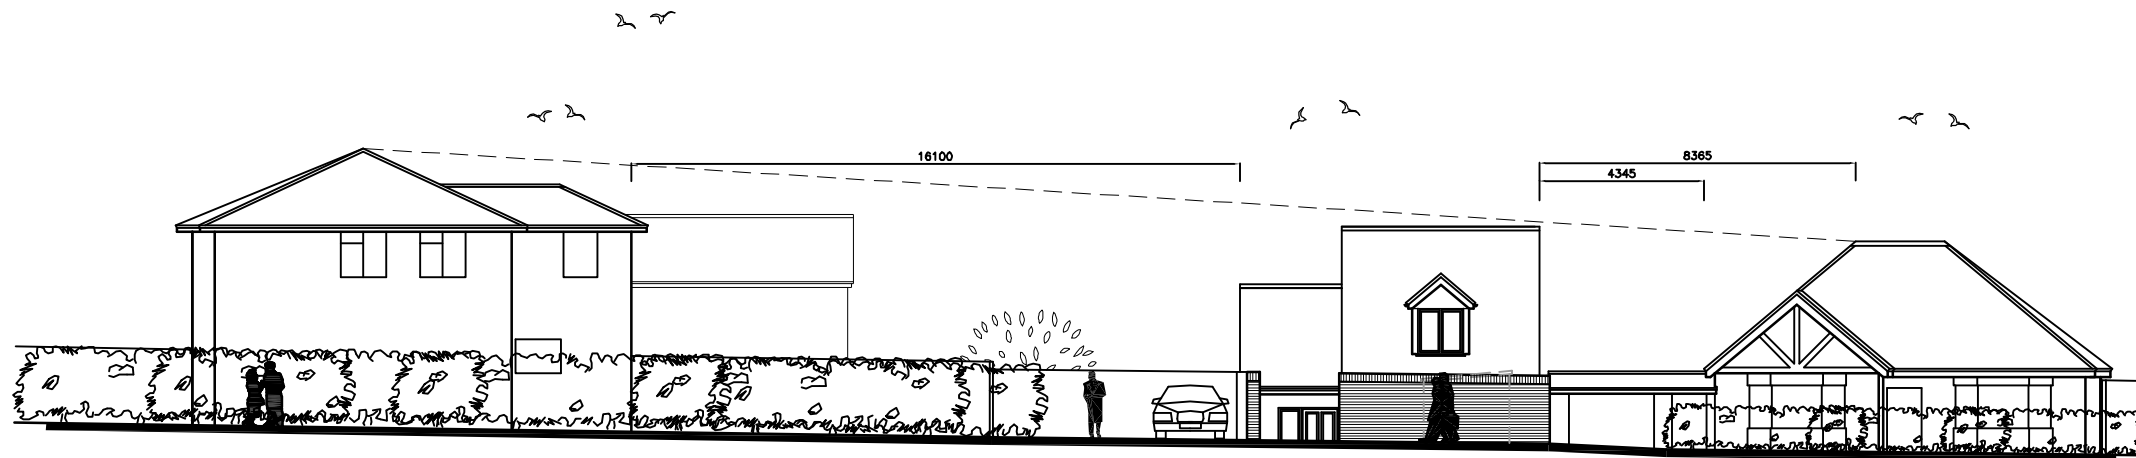


PROPOSED

Land Adjacent
60 Gladys Avenue,
Cowplain,
PO8 8HS

STREET ELEVATIONS

Revisions

- A.
- B.
- C.

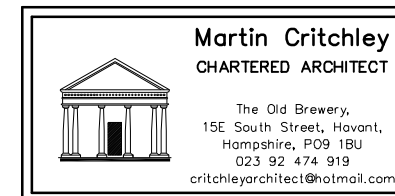

Scale A3=1:200 A1=1:100
Date 09/01/17
Drawn JHL

16101-506⁰

