



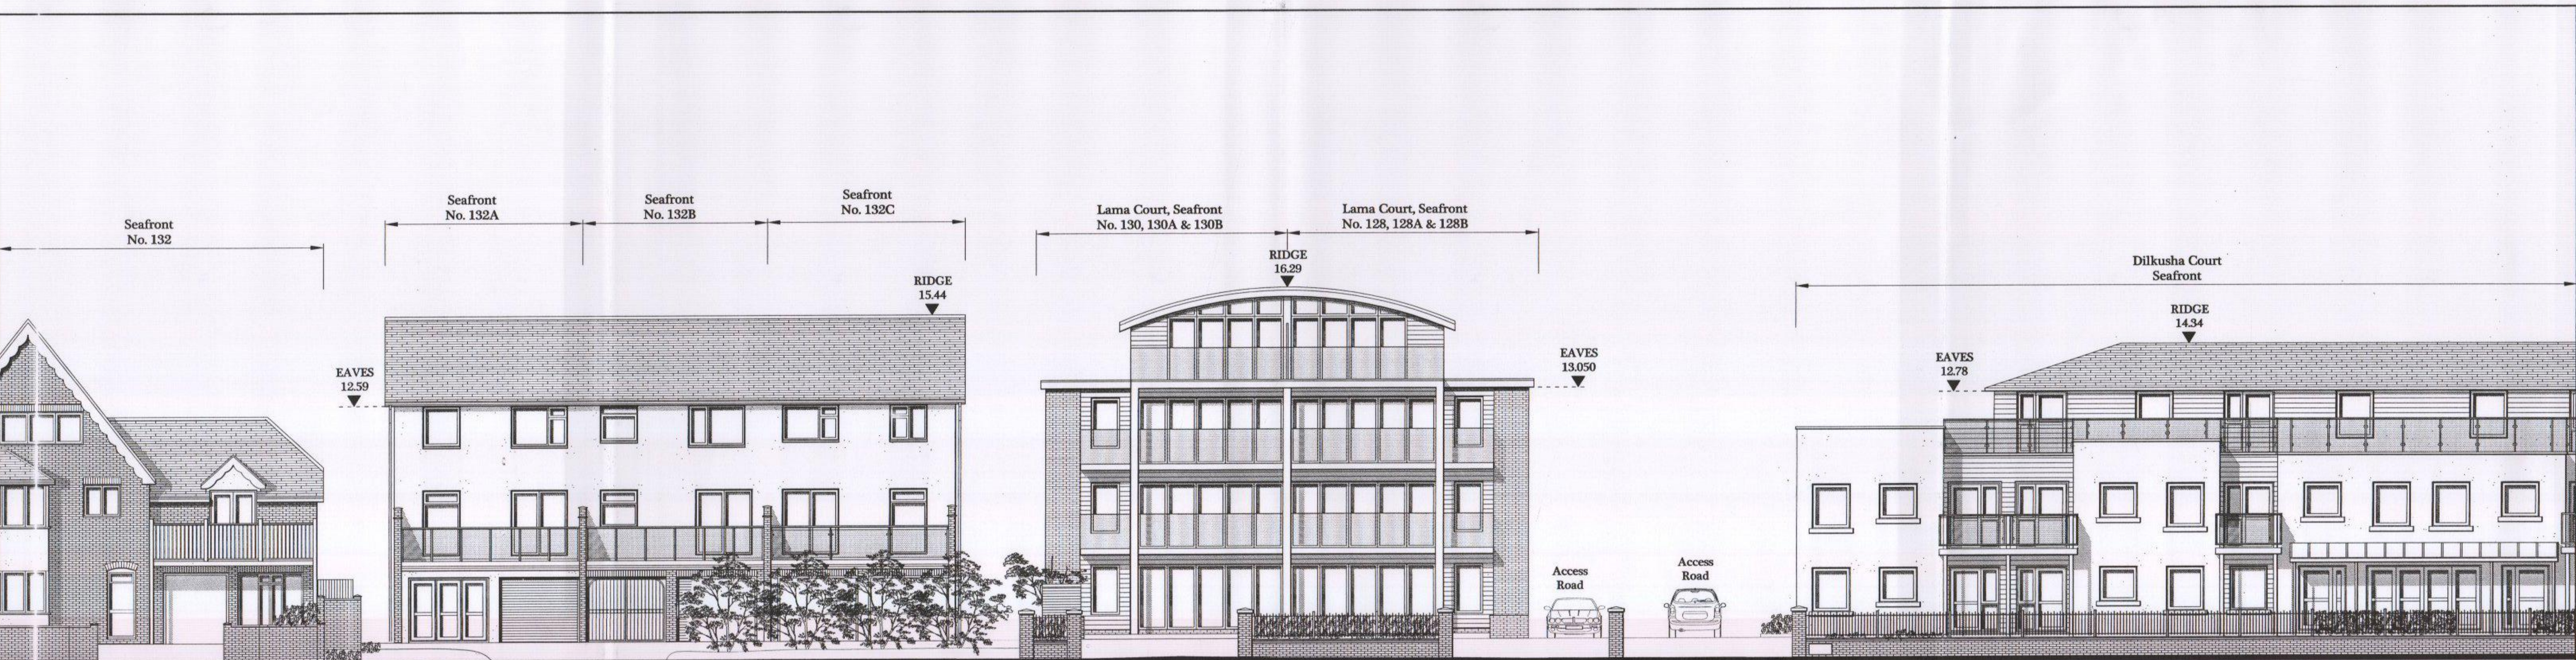

Proposed Street Elevation @ 1:100

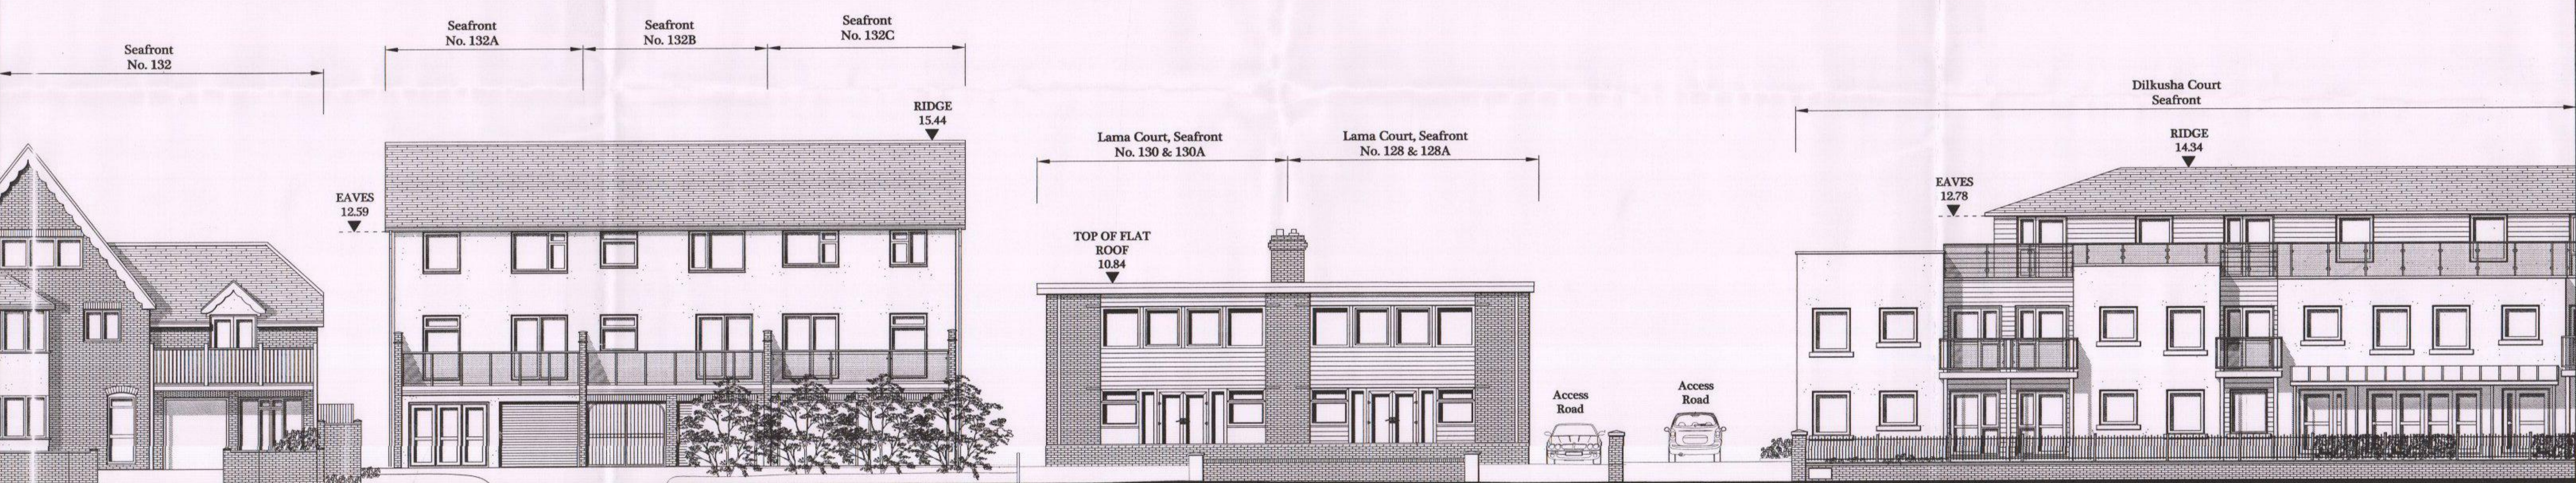

Existing Street Elevation @ 1:100

HAVANT BOROUGH COUNCIL
- 1 JUN 2016
RECEIVED



GRAHAM ASH ARCHITECTS
CHARTERED ARCHITECTS TOWN PLANNING CONSULTANTS
65 Leigh Road, Havant, Hampshire PO15 9DF
TELEPHONE: 01794 518706 Or 07768 453105
EMAIL: info@grahamasharchitects.com
WEBSITE: www.grahamasharchitects.com

CLIENT:
Mr D Aylward

PROJECT:
**Lama Court,
Seafront, (128-130)
Hayling Island,
PO11 9HW**

TITLE:
**Proposed Street
Elevation**

DESIGNED BY GA	DATE 2-9-15	DRWN / DTLD BY: JAT
SCALE 1:100	PLOTTED 16-5-16	REV. D

SCALE @ 1:100
0 1 2 3 4 5m

PURPOSE OF ISSUE:
☒ Information ☐ approval ☐ tender ☐ construction

DWG. NO.
15:027:06 REV D