
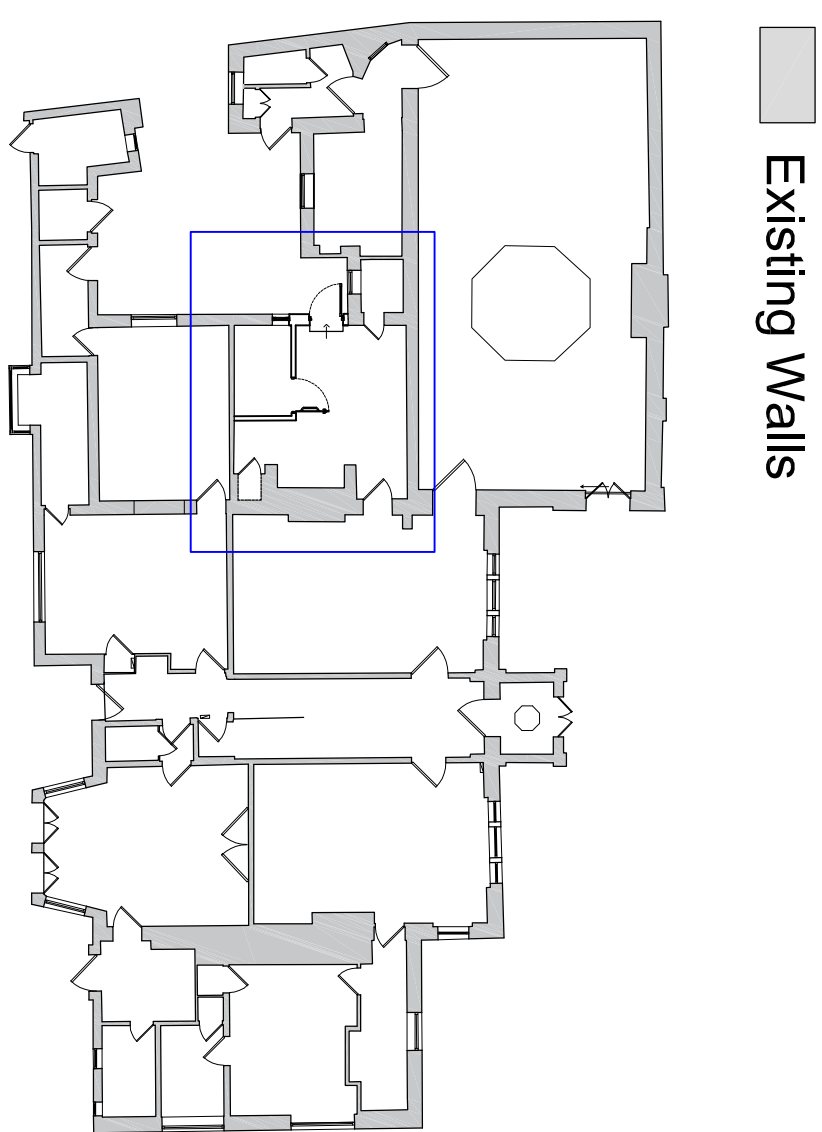
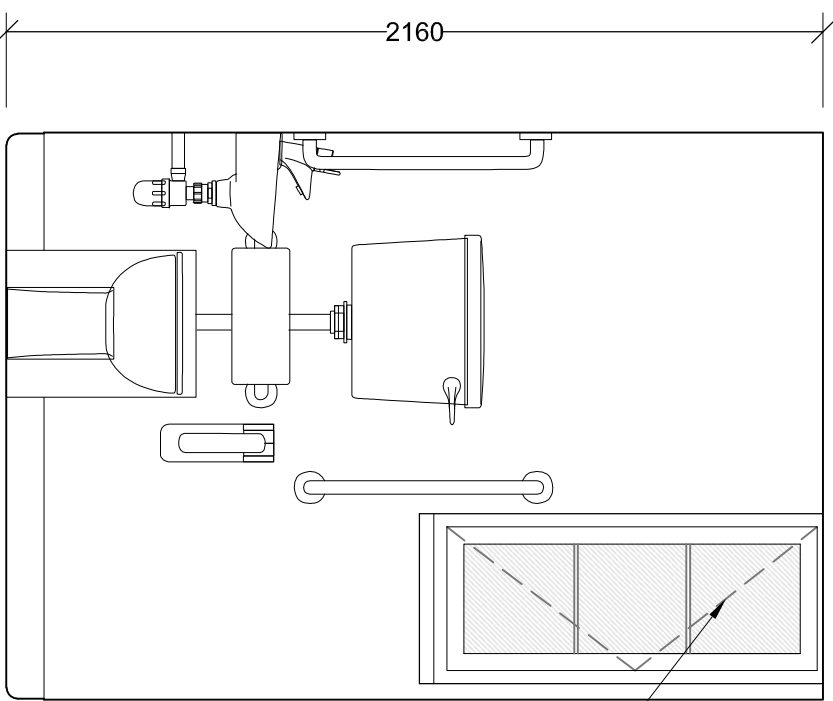
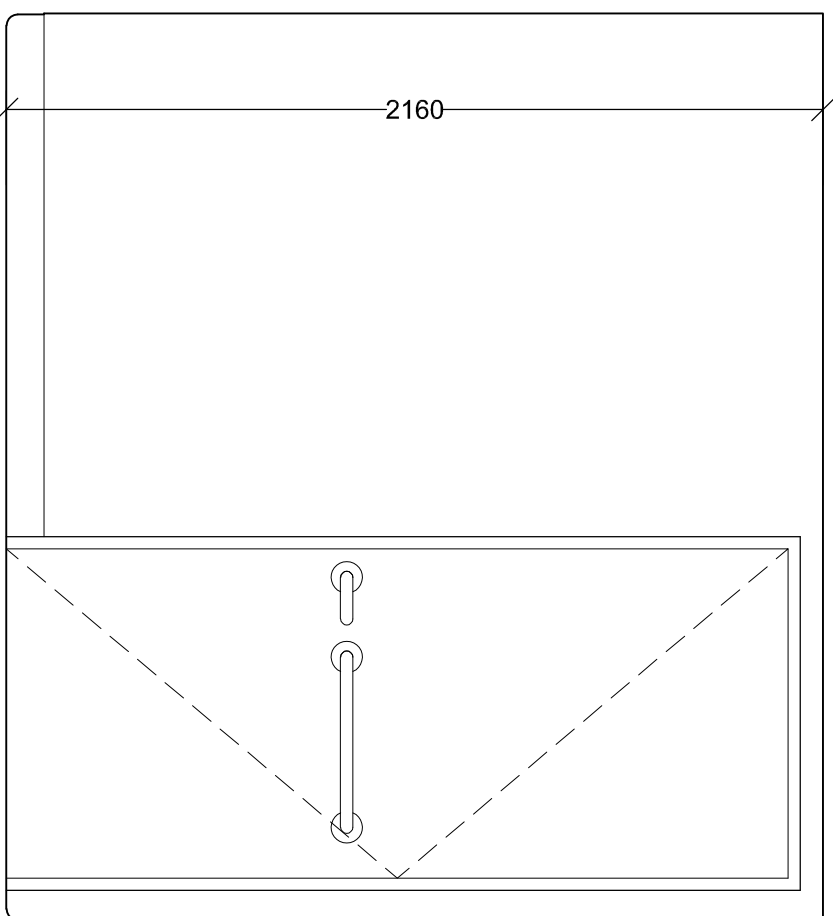
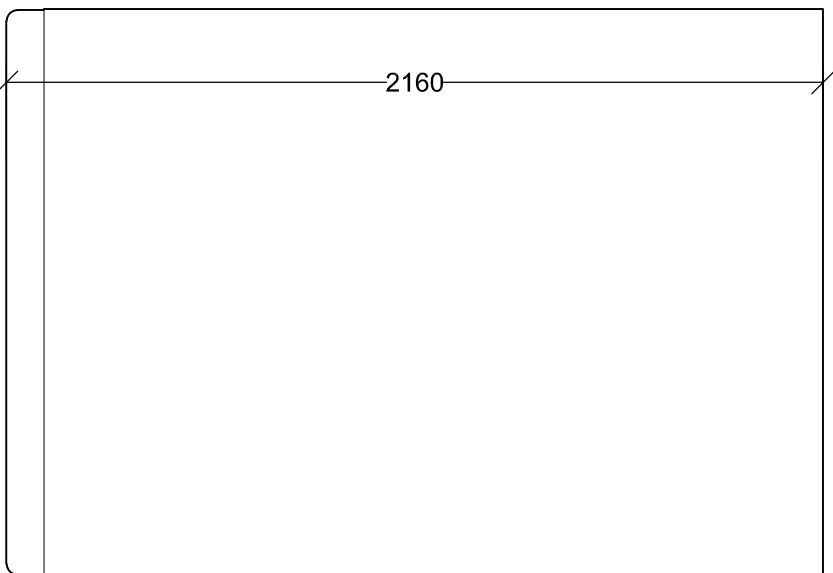
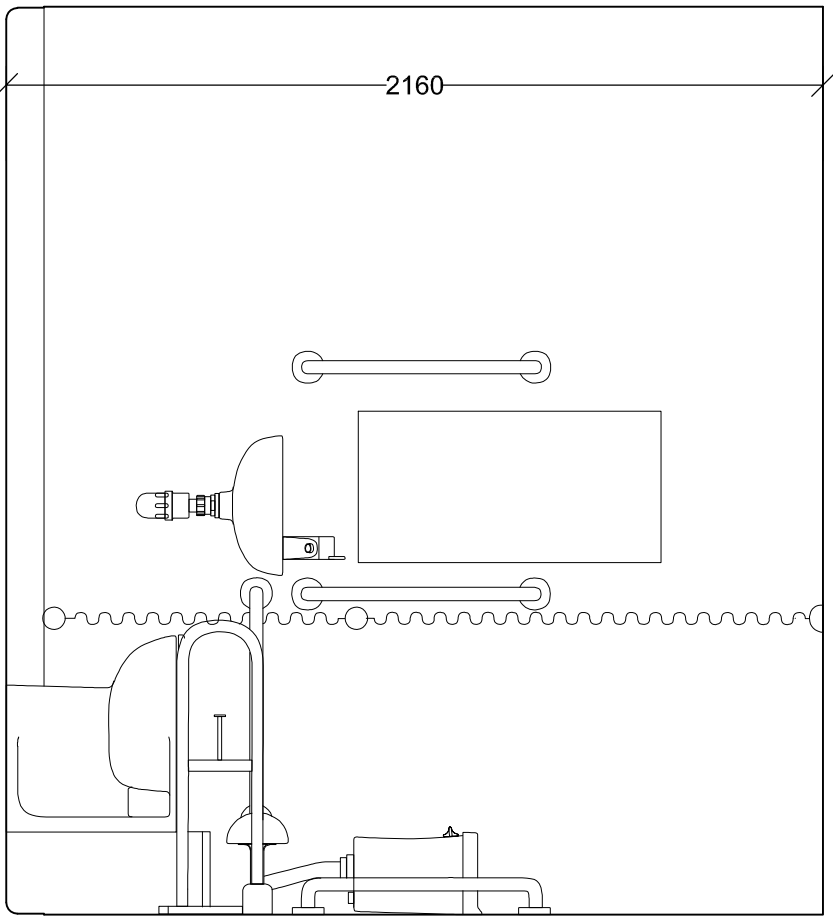


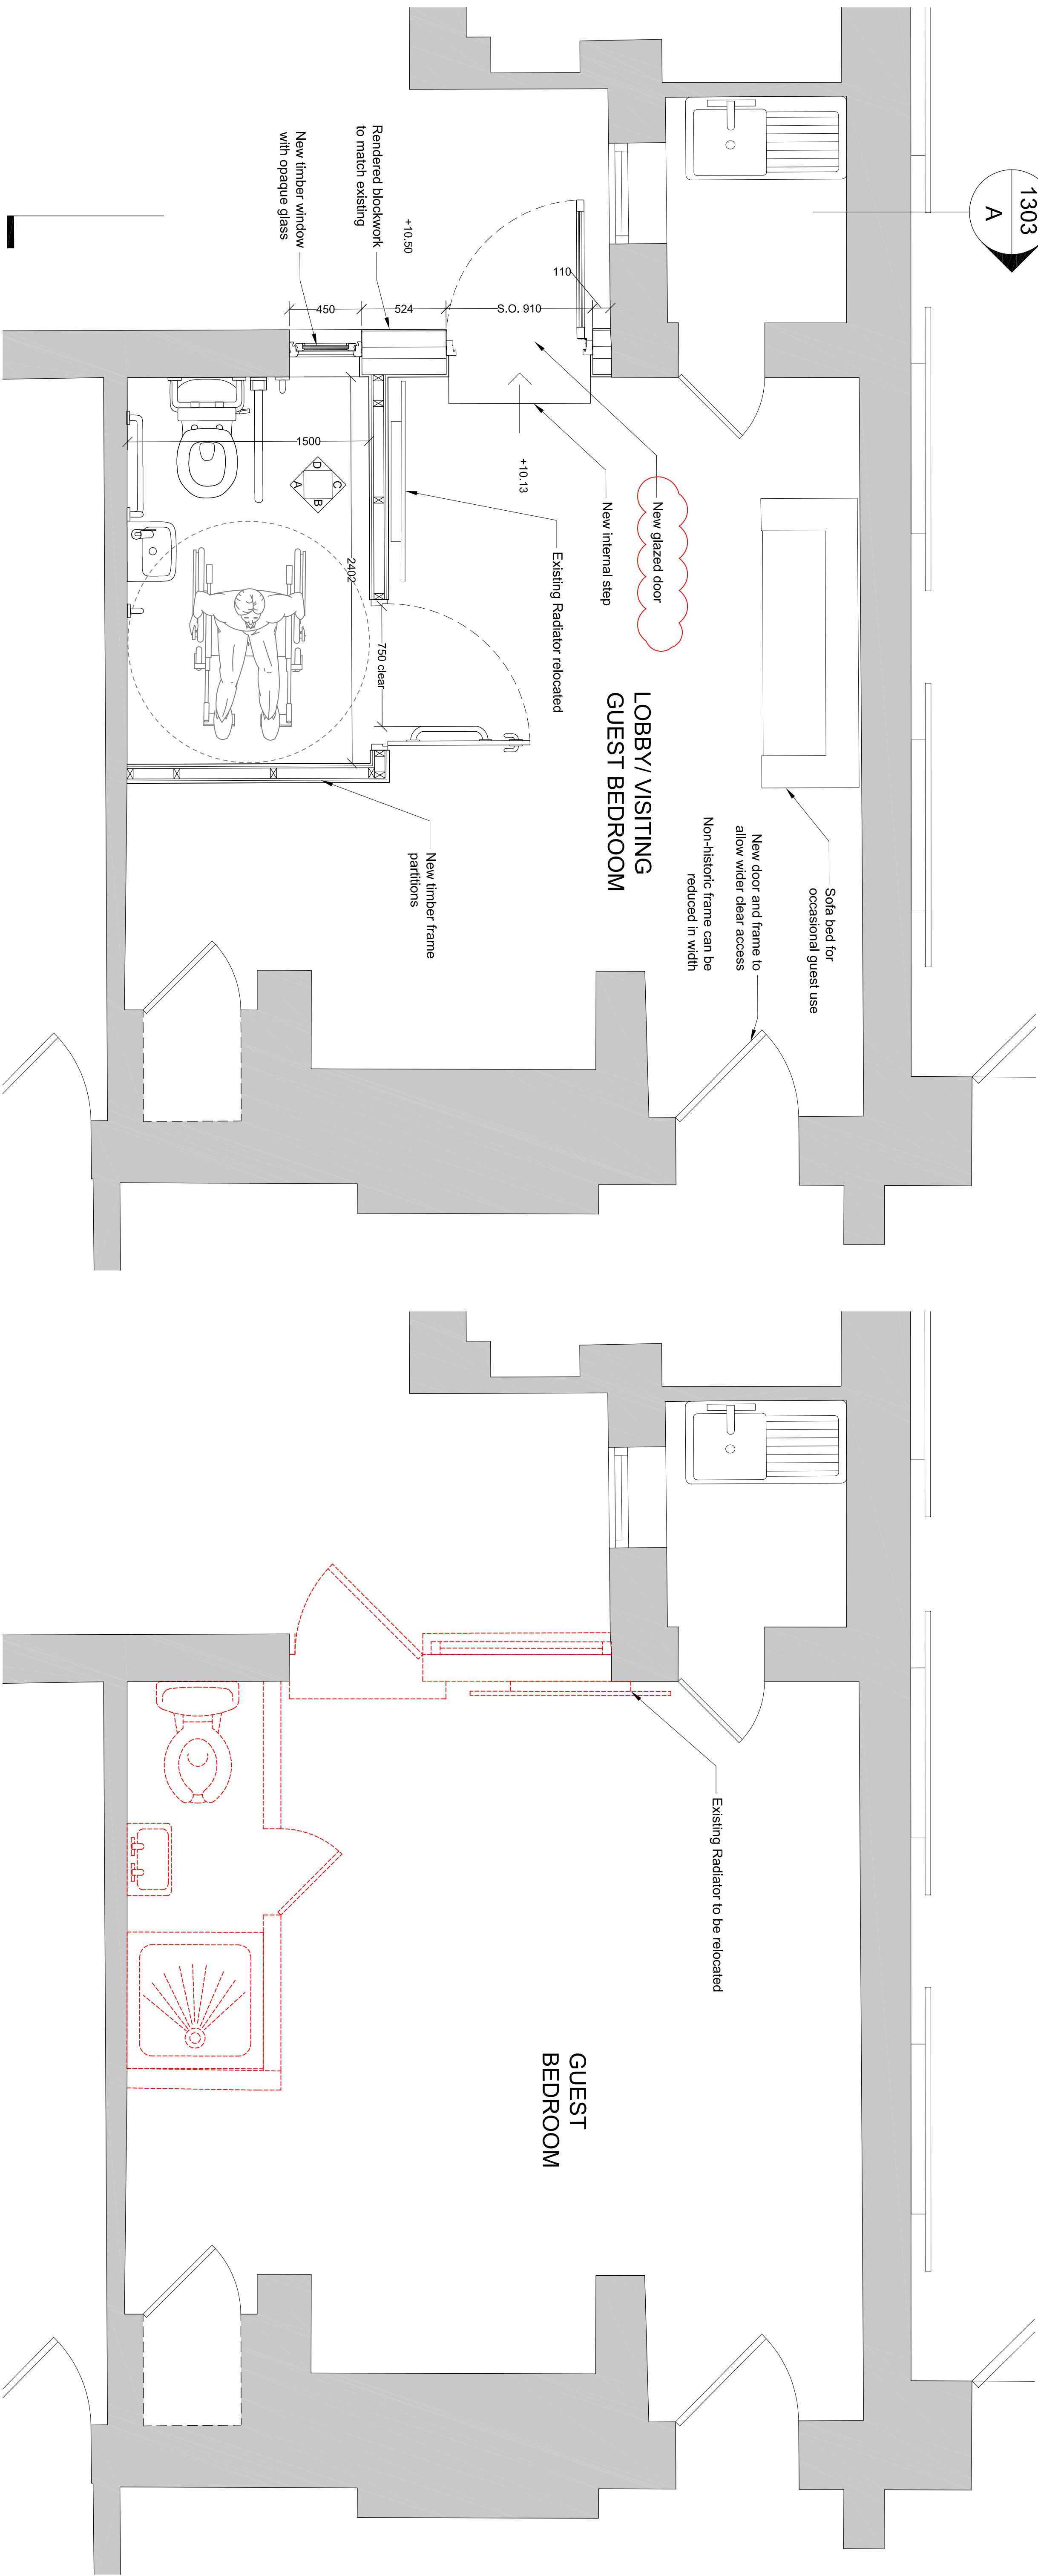

Elevation A
Internal room elevations
Scale 1:20

Elevation B

Elevation C

Elevation D

Key Plan

notes: revisions: A | 16.10.2017 | AT | Note amended inline with client's comments.
B | 24.11.2017 | SG | Text notes added for sofa bed and internal access

revisions:



NOTE: The contractor is responsible for checking all site dimensions and levels. These should be checked prior to the ordering of any components and before the commencement of the works. All discrepancies should be brought to the attention of the Contract Administrator.

100mm @A1 15mm @A3