


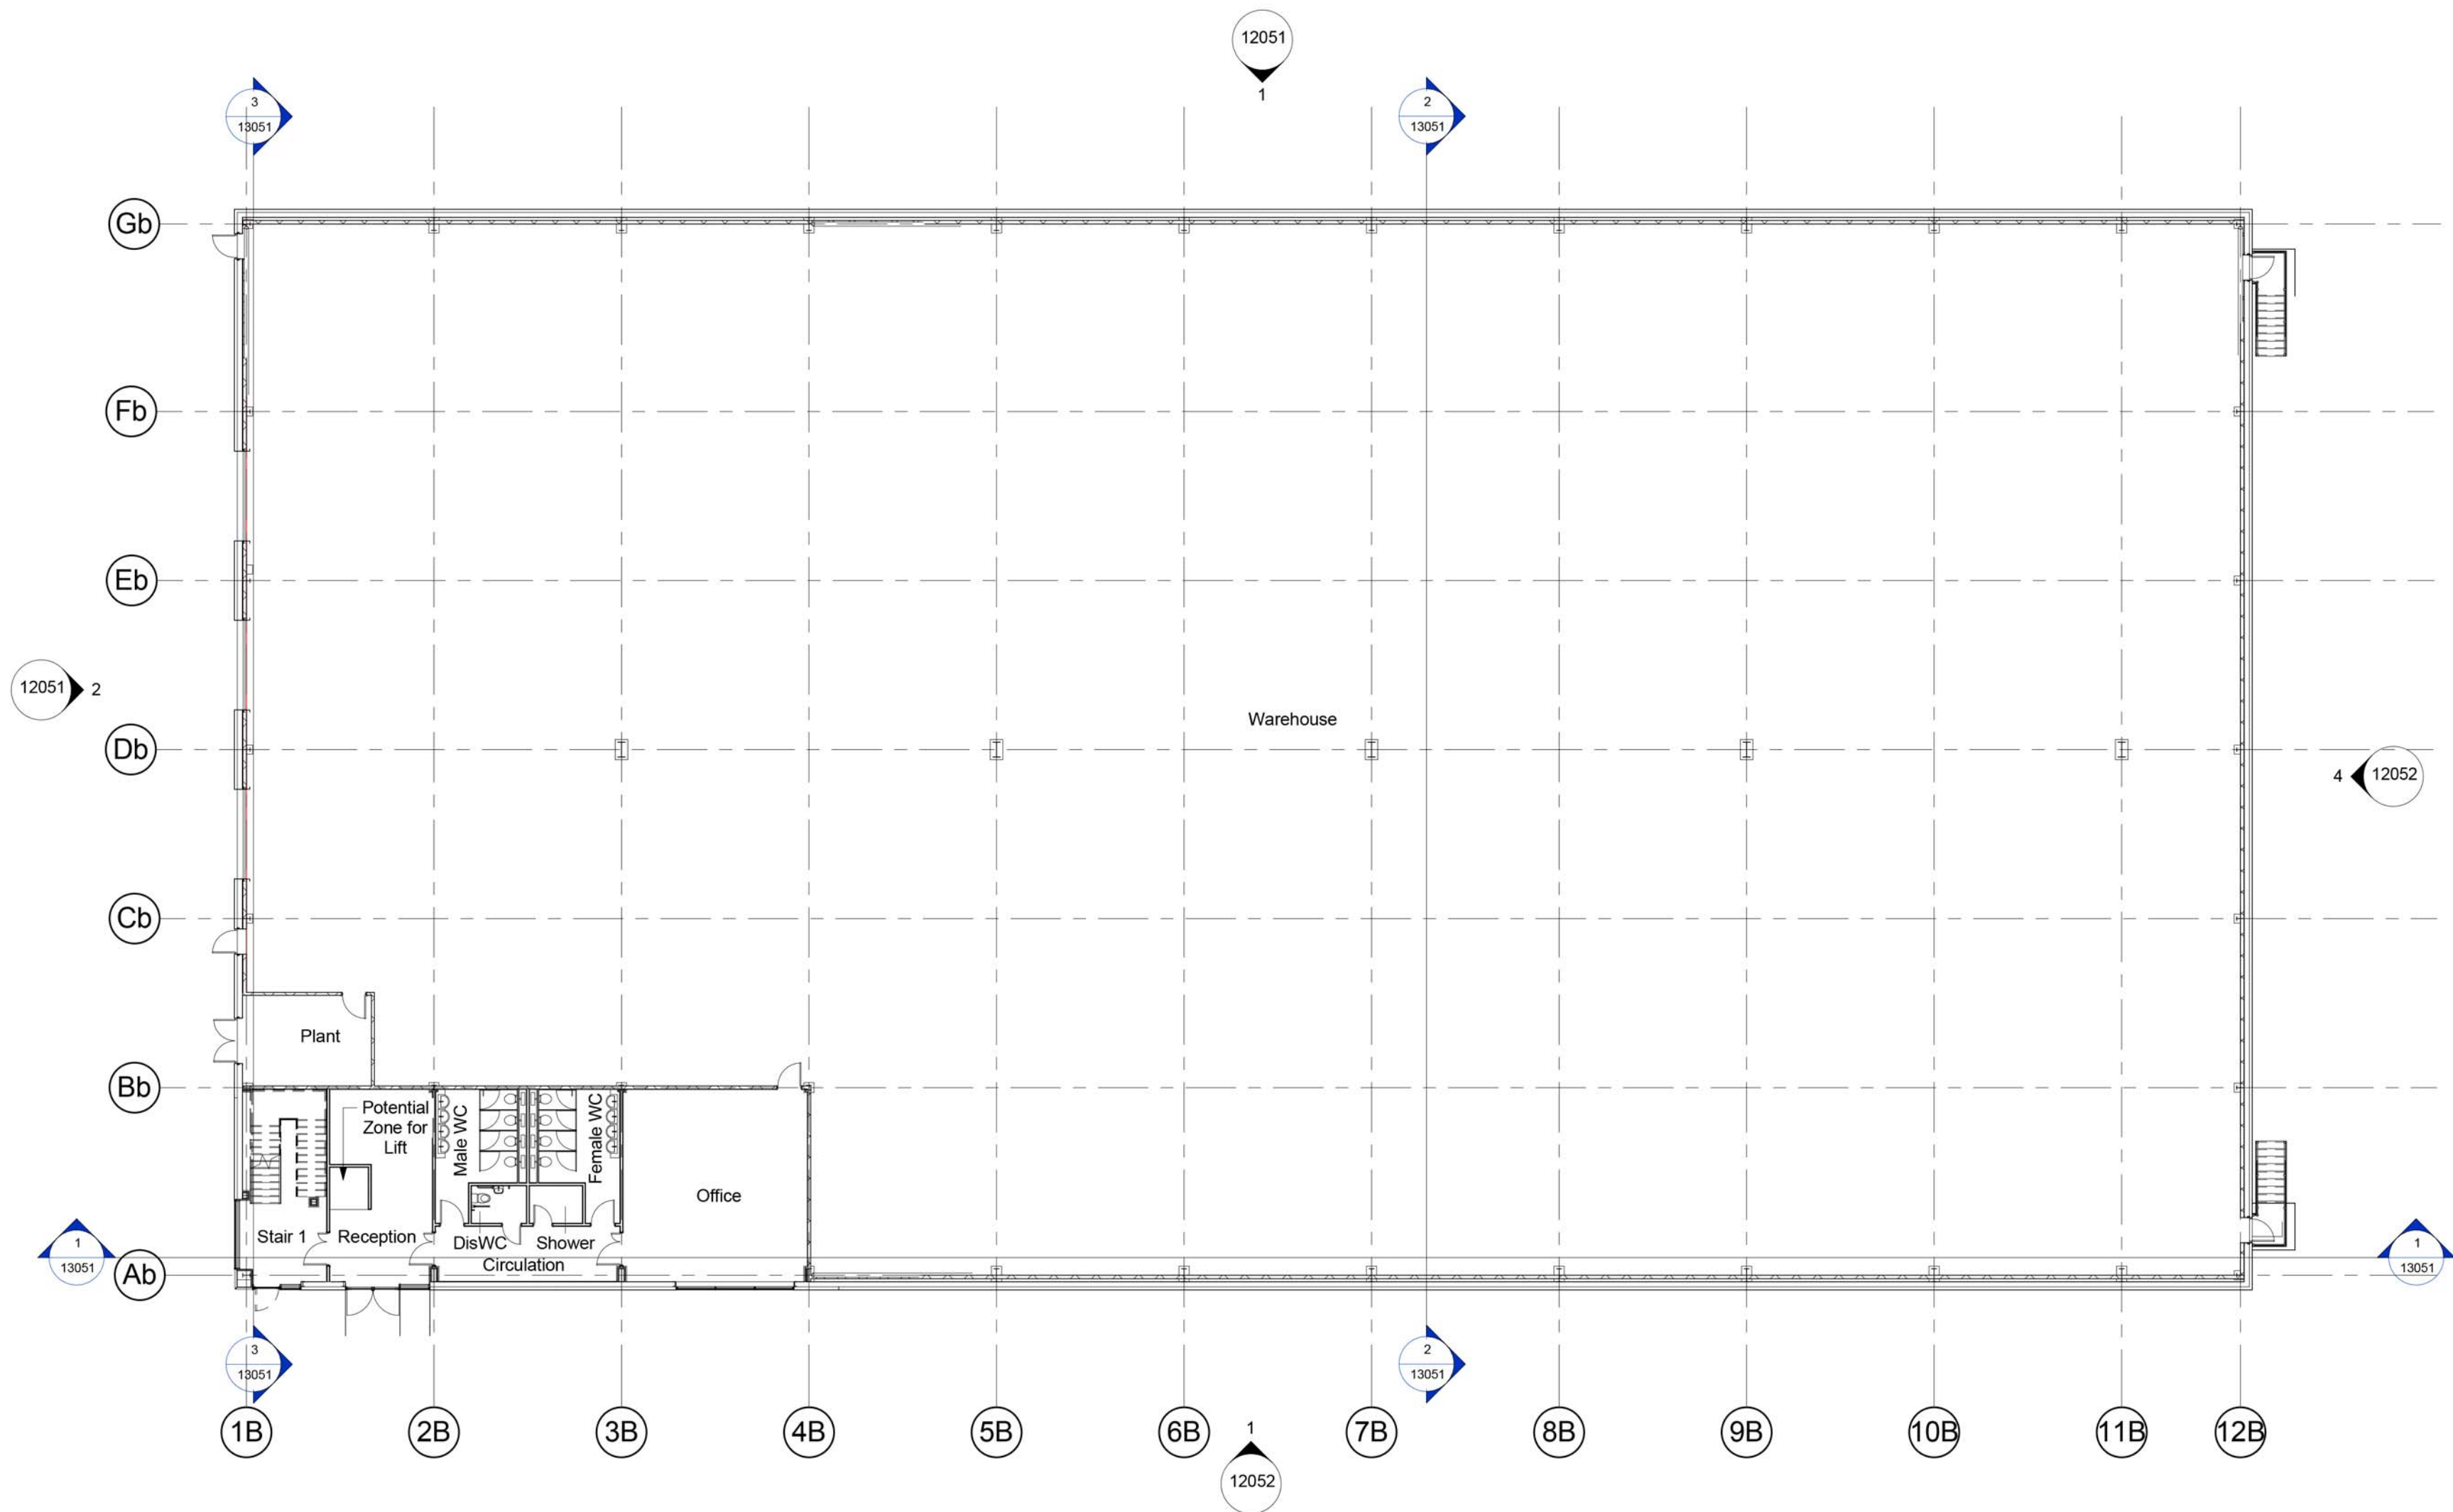

Suitability Code (as defined in BS1192)

Work in Progress (WIP)

S0 - Work In Progress

Shared (Non-Contractual)

S1 - Suitable for Co-ordination
S3 - Suitable for Review & comment
S5 - Not Used
S7 - Suitable for AIM Authorisation

WIP to Published (Non-Contractual)

D1 - Suitable for Costing
D3 - Suitable for Contractor Design

S2 - Suitable for Information
S4 - Suitable for Stage Approval
S6 - Suitable for PM Authorisation

D2 - Suitable for Tender
D4 - Suitable for manufacture/procurement

Published Documentation (Contractual)

A1, A2, A3, Etc - Approved and accepted as stage complete
B1,B2,B3, Etc - Partially signed off with minor comments from the Client

Published for AIM Acceptance

CR - As Construction Record Documentation

0m 4m 8m 12m 16m 20m

VISUAL SCALE 1:200 @ A1

P7	DB	AR	230318	PLANNING SUBMISSION
P8	DB	AR	140318	This drawing supersedes all previous issued iterations related to Z3 (Zone 3) see drawing schedule for previous issue number. BEP implemented.
P5	DB	AR	120318	Layout updated, structure shown
P4	DB	AR	130218	Floorplan Layout updated
P3	AJR	SL	170118	Dimensions shown to Gas Main and Boundary
P2	AJR	SL	120118	Dock Levellers shown
P1	AJR	SL	040118	Issued for comment
rev	by	chd	date	description

bam
BAM Design Ltd
An operating company of
BAM Construct UK Ltd
Architecture
Interior Design
3D Visualisation
Feasibility Studies
Structural Engineering
Environmental Services
Building Information
Centrum Business
Park
Griffiths Way, St
01727 894200
design@bam.co.uk
www.bam.co.uk

project Dunsbury Park - Plot 3B

site 00 - Ground Floor - GA

scale 1 : 200 @ A1

date 01/23/15

project code DHF-

drawn DB

checked SL

BMD-

BAM job no.

4330

Z3B90-

purpose of issue

PLANNING

11051 P7