


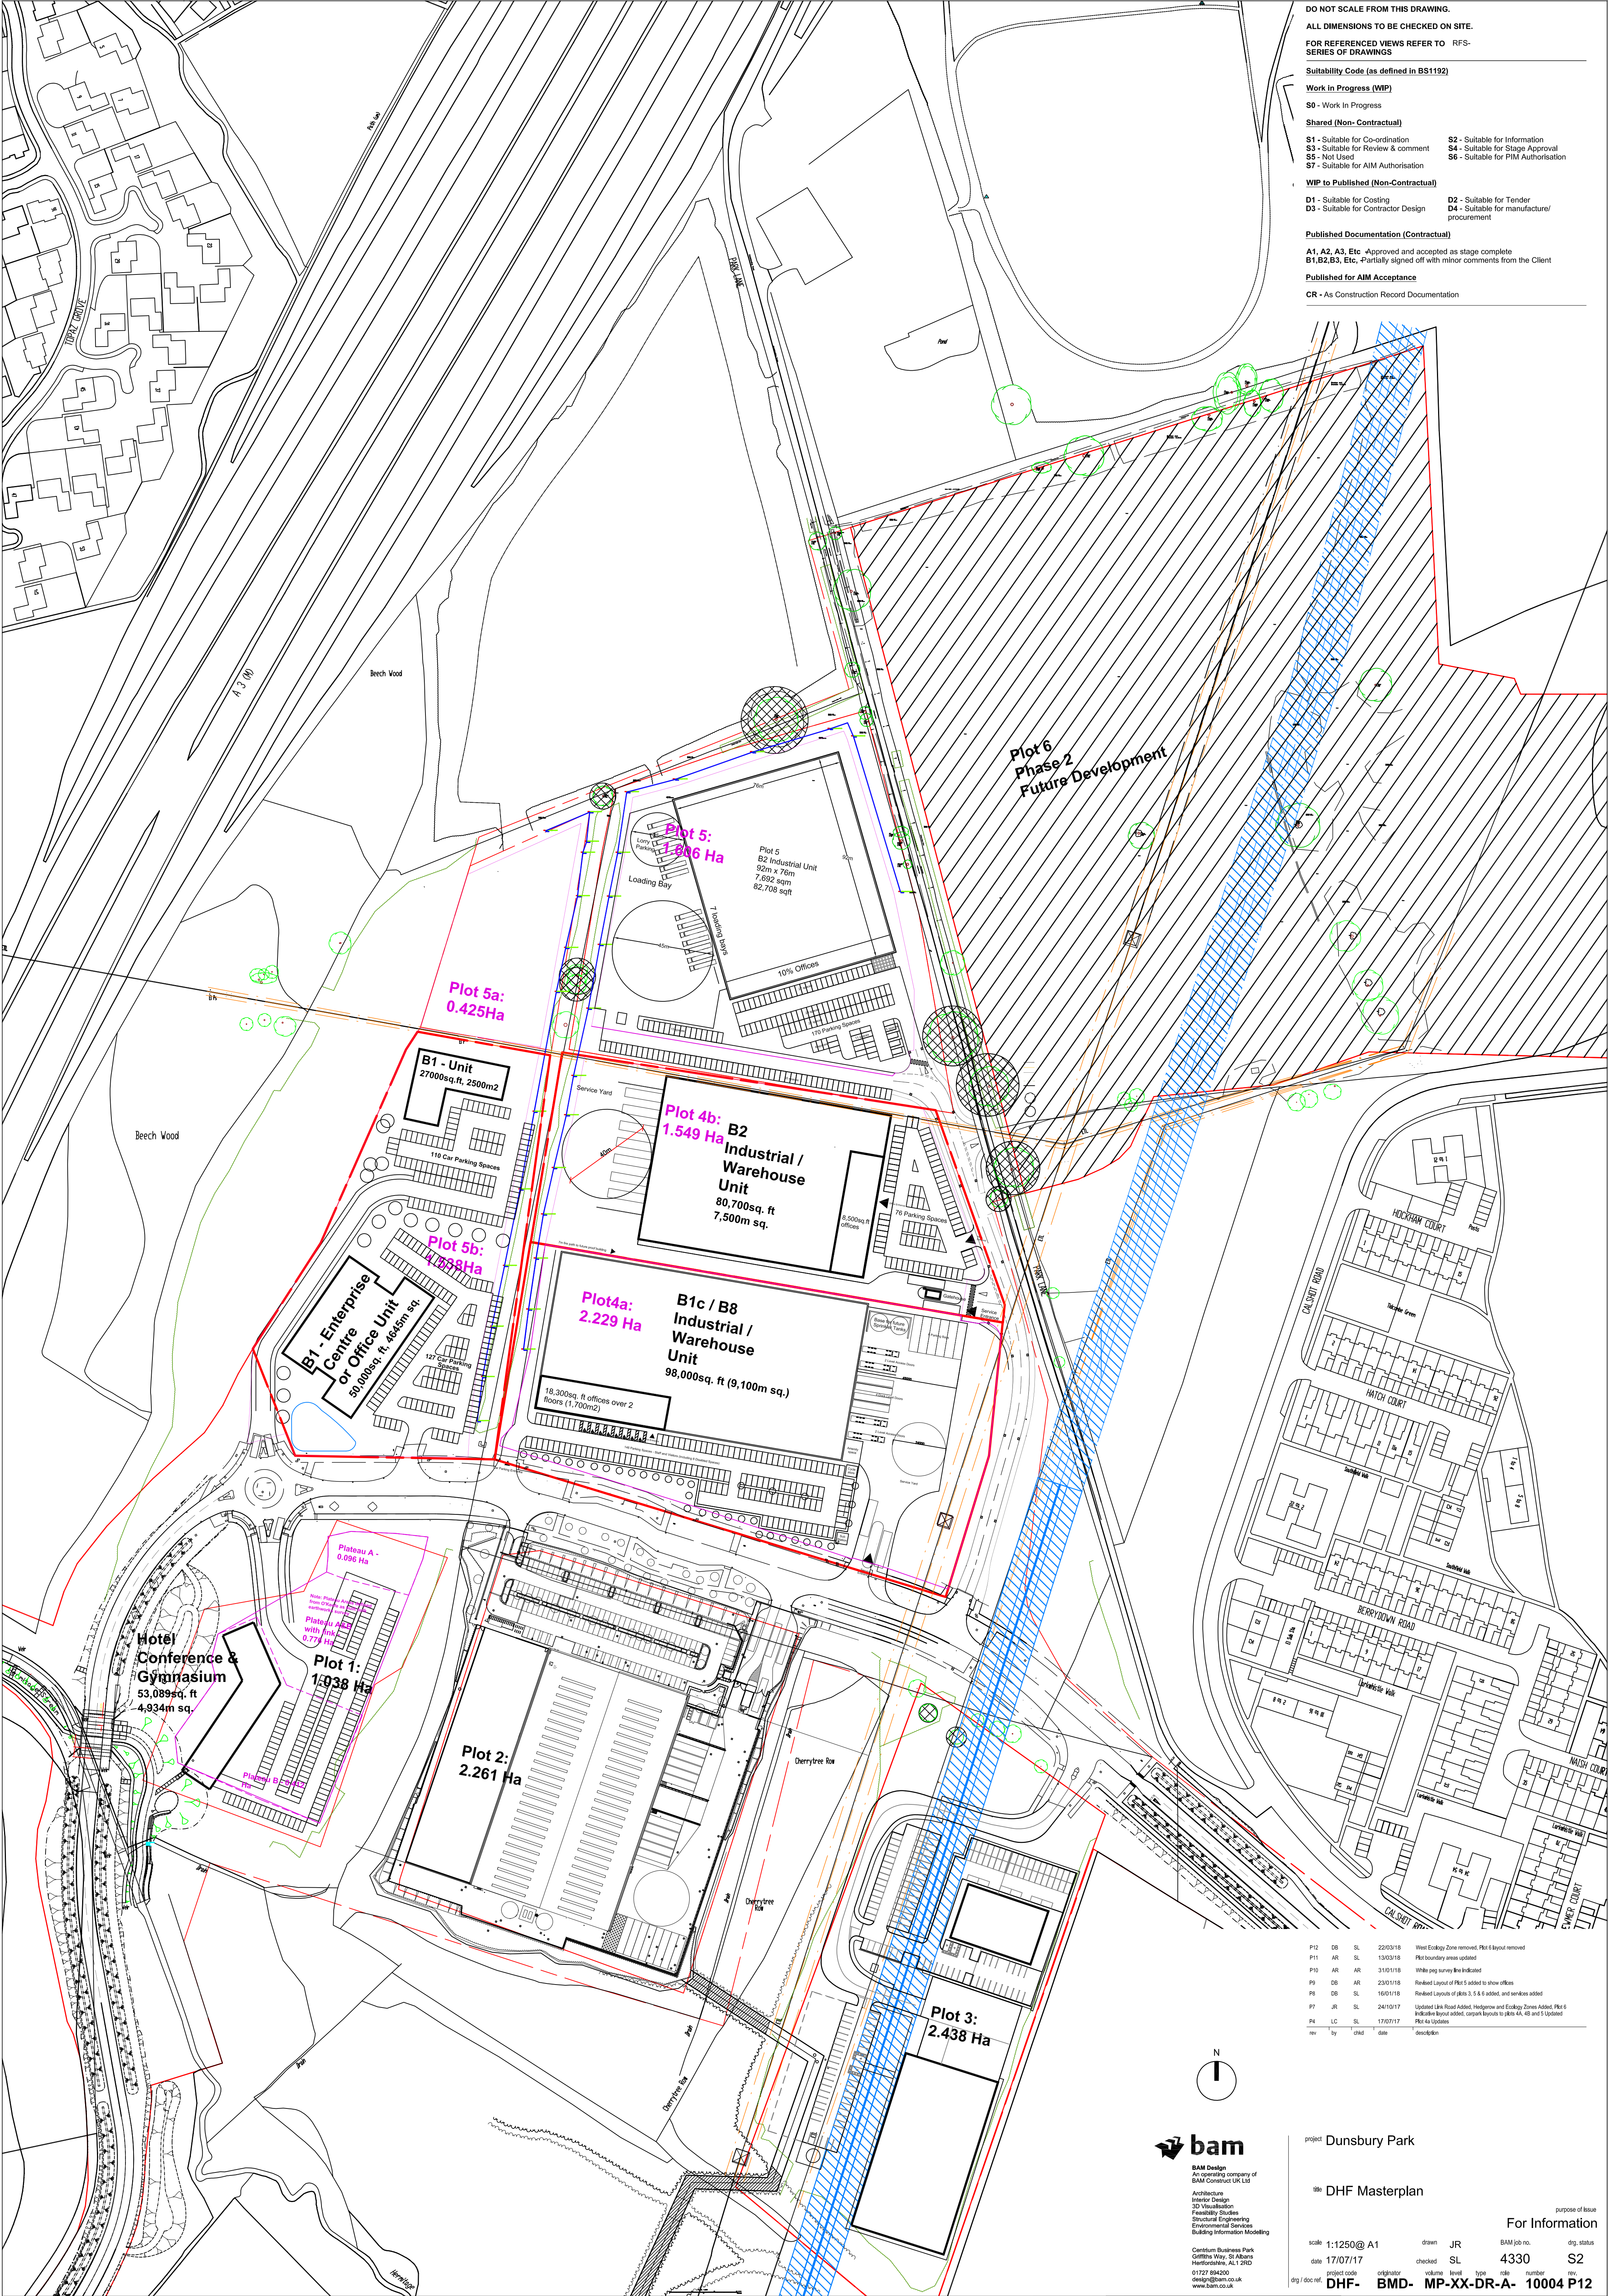

DO NOT SCALE FROM THIS DRAWING.
ALL DIMENSIONS TO BE CHECKED ON SITE.
FOR REFERENCED VIEWS REFER TO RFS-
SERIES OF DRAWINGS

Suitability Code (as defined in BS1192)

Work in Progress (WIP)

S0 - Work In Progress

Shared (Non-Contractual)

S1 - Suitable for Co-ordination
S3 - Suitable for Review & comment
S5 - Not Used
S7 - Suitable for AIM Authorisation

S2 - Suitable for Information
S4 - Suitable for Stage Approval
S6 - Suitable for PIM Authorisation

WIP to Published (Non-Contractual)

D1 - Suitable for Costing
D3 - Suitable for Contractor Design

D2 - Suitable for Tender
D4 - Suitable for manufacture/
procurement

Published Documentation (Contractual)

A1, A2, A3, Etc - Approved and accepted as stage complete
B1,B2,B3, Etc - Partially signed off with minor comments from the Client

Published for AIM Acceptance

CR - As Construction Record Documentation

P12	DB	SL	22/03/18	West Ecology Zone removed, Plot 6 layout removed
P11	AR	SL	13/03/18	Plot boundary areas updated
P10	AR	AR	31/01/18	White ring survey line indicated
P9	DB	AR	23/01/18	Revised Layout of Plot 5 added to show offices
P8	DB	SL	16/01/18	Revised Layouts of plots 3, 5 & 6 added, and services added
P7	AR	SL	24/10/17	Updated Link Road Added, Hedges and Ecology Zones Added, Plot 6 Indicative layout added, carpark layouts to plots 4A, 4B and 5 Updated
P4	LC	SL	17/07/17	Plot 4a Updated
rev	by	date	description	



BAM Design
An operating company of
BAM Connect UK Ltd

Architecture
Interior Design
3D Visualisation
Feasibility Studies
Structural Engineering
Environmental Services
Building Information Modelling

Centrum Business Park
Gifford Way, St Albans
Hertfordshire, AL1 2ND

01727 594000
design@bam.co.uk
www.bam.co.uk

project Dunsbury Park

file DHF Masterplan

scale 1:1250 @ A1
date 17/07/17
project code DHF-
drg / doc ref BMD-
purpose of issue
drawn JR
checked SL
volume level type date number
BAM job no. 4330
drg. status S2

For Information