


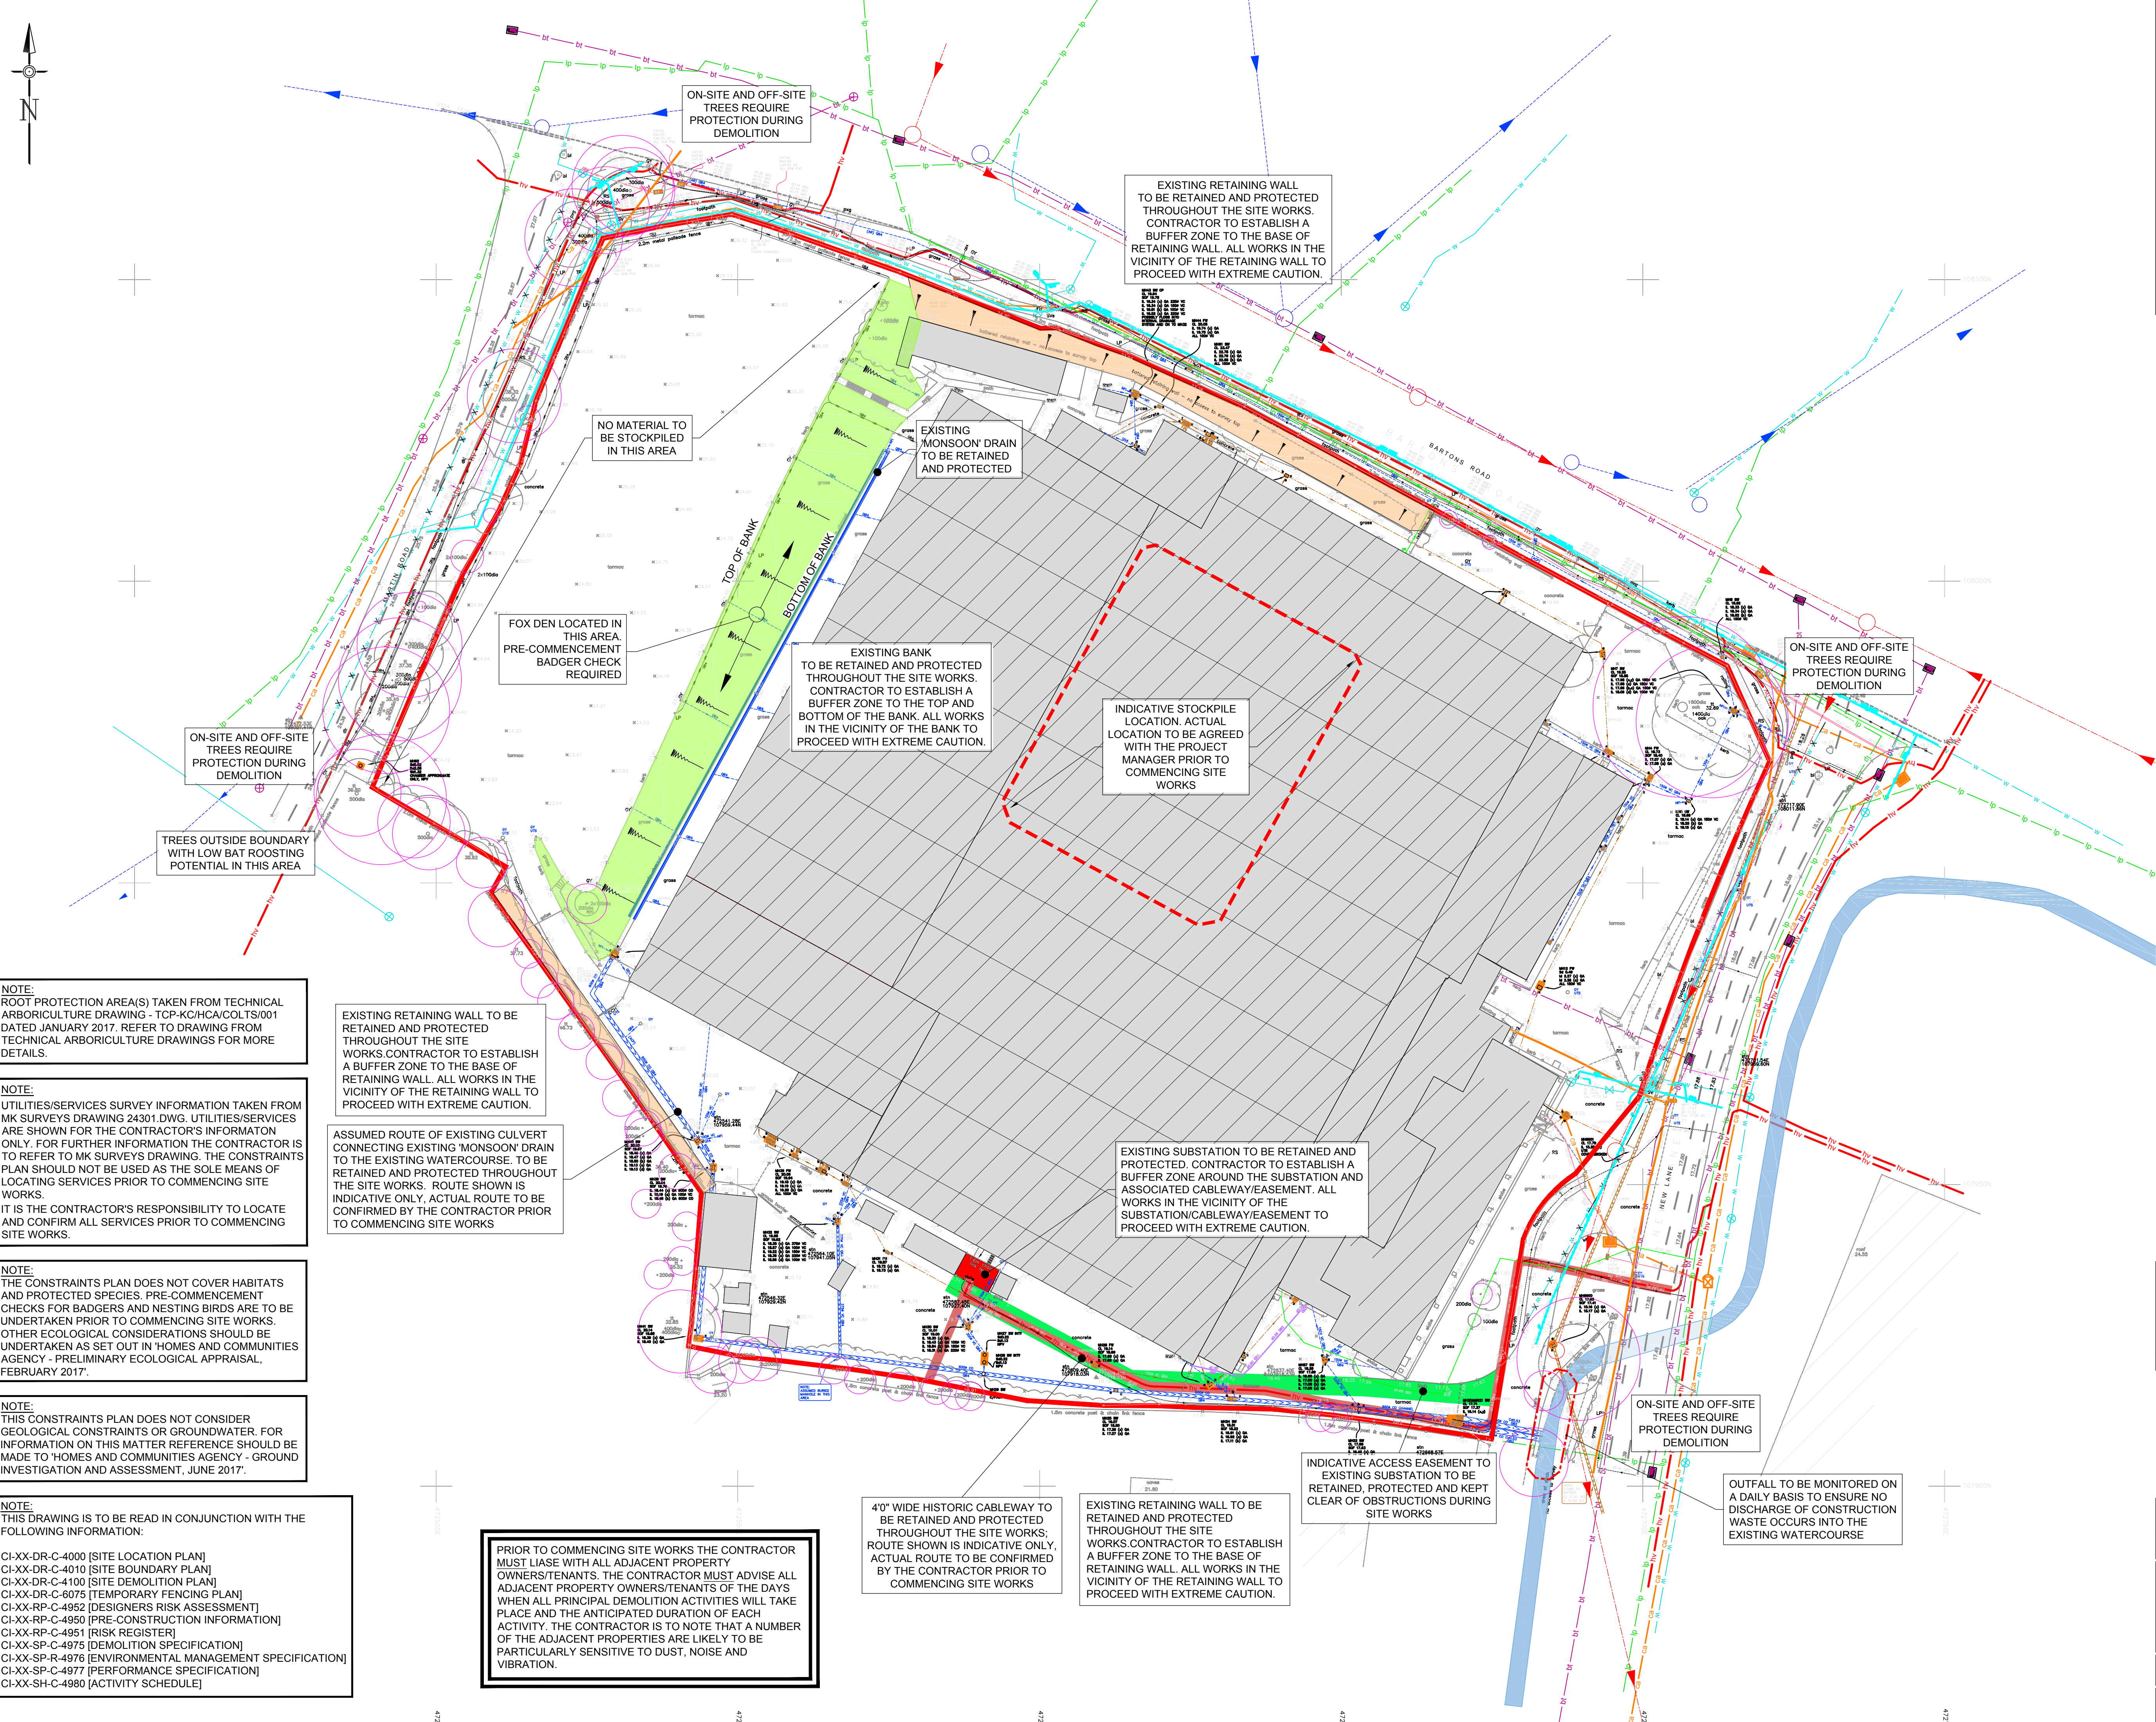

- NOTES**
- DO NOT SCALE FROM THIS DRAWING ON PRINT OR ELECTRONICALLY. WORK FROM FIGURED DIMENSIONS ONLY.
 - No deviation from the details on this drawing is allowed without CampbellReith's prior permission in writing.
 - Read this drawing with all Architect's, Service Engineer's and CampbellReith's relevant details, specifications and drawings.
 - All work is to be done in accordance with the relevant specifications issued by CampbellReith, British Standard Codes of Practice, Statutory Requirements and the Contract Documents.
 - Drawing Status:
 - P: PRELIMINARY** Evolving drawings for approvals, tenders, billings etc.
 - C: CONSTRUCTION** Fully developed drawings issued under instructions for construction.
 - ONLY STATUS C DRAWINGS TO BE USED FOR CONSTRUCTION.**
 - Suitability Code:
 - Work in Progress
 - SO - Work in Progress
 - Shared (Non-Contractual)
 - S1 - For Coordination, S2 - For Information, S3 - For Internal Review and Comment, S4 - For Construction Approval.
 - Documentation (For Contractors Purposes)
 - D1 - For Costing, D2 - For Tender, D3 - For Contractor Design, D4 - For Manufacture/Procurement.
 - Construction
 - A - For Construction, B - For Construction but With Comments (i.e. areas in abeyance), C - Comprehensive Revisions Required.

LEGEND	
	SITE BOUNDARY
	TELECOM DUCT (BT)
	WATER
	PRIVATE WATER
	ABANDONED WATER
	HIGH VOLTAGE
	LP MAINS
	CATV CABLE
	JUNCTION BOX / POLE
	WASHOUT / VALVE
	MANHOLE / CABINET
	SUB STATION
	40" WIDE HISTORIC CABLEWAY
	EXISTING FOUL SEWER WITH MANHOLE
	EXISTING STORM SEWER WITH MANHOLE
	FLOW DIRECTION
	EXISTING 'MONSOON' DRAIN
	INDICATIVE ROUTE OF CULVERT
	NOTIONAL 5m BUFFER ZONE
	EXISTING RETAINING WALL
	BANK
	EXISTING WATERCOURSE
	ROOT PROTECTION AREA

REV	DESCRIPTION	DATE	BY
P3	ISSUED FOR COSTING	17.10.17	VP
P2	ISSUED FOR COMMENTS	01.09.17	GK
P1	ISSUED FOR COMMENTS	11.08.17	GK

CampbellReith
consulting engineers

LONDON	020 7340 1700	☐ MANCHESTER	0161 819 3060
SURREY	01737 784 500	☒ BIRMINGHAM	01675 467 484
BRISTOL	0117 916 1066	☐ DUBAI	00 971 4345 7088

CLIENT
JOB TITLE
HCA
COLT INTERNATIONAL

SITE CONSTRAINTS PLAN

DRAWN BY	DATE MADE	SCALE	@ A1 CT	CHECKED	SUITABILITY	OR PROJECT
GK	JUL'17	1:500	CRH	D1	COLT	

PROJECT NO.	ISSUER	AREA	LEVEL	TYPE	ROLE	NUMBER	REV
12663	CRH	CI	XX	DR	C	4050	P3