


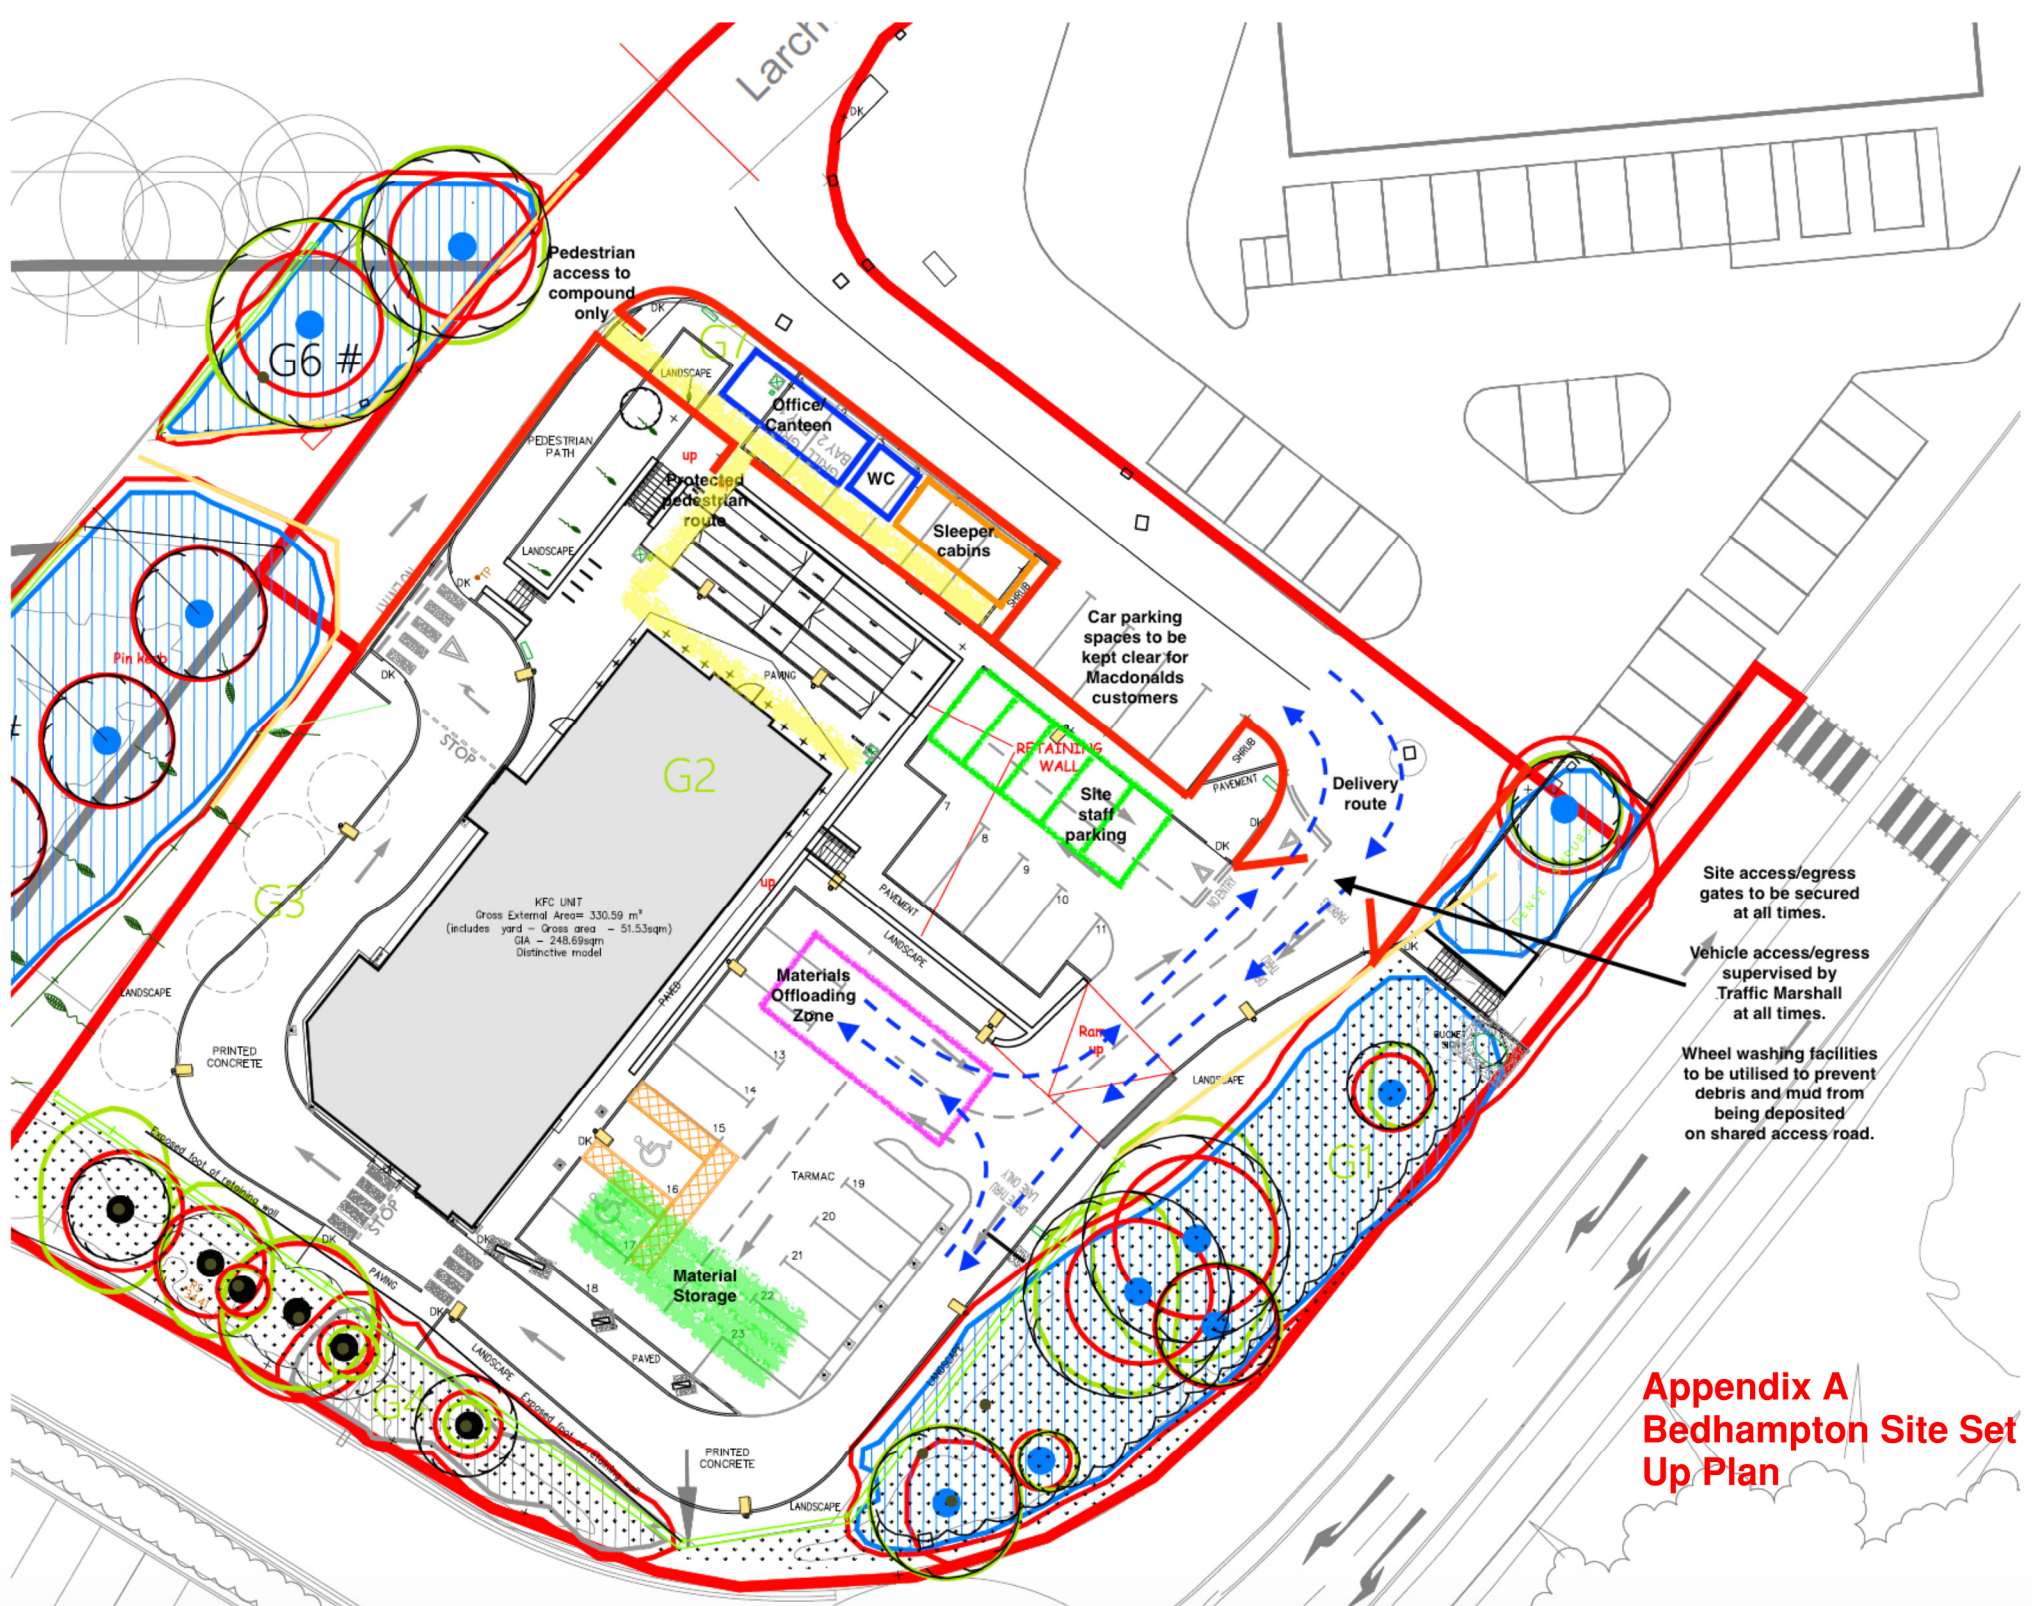

Appendix A Bedhampton Site Set Up Plan