


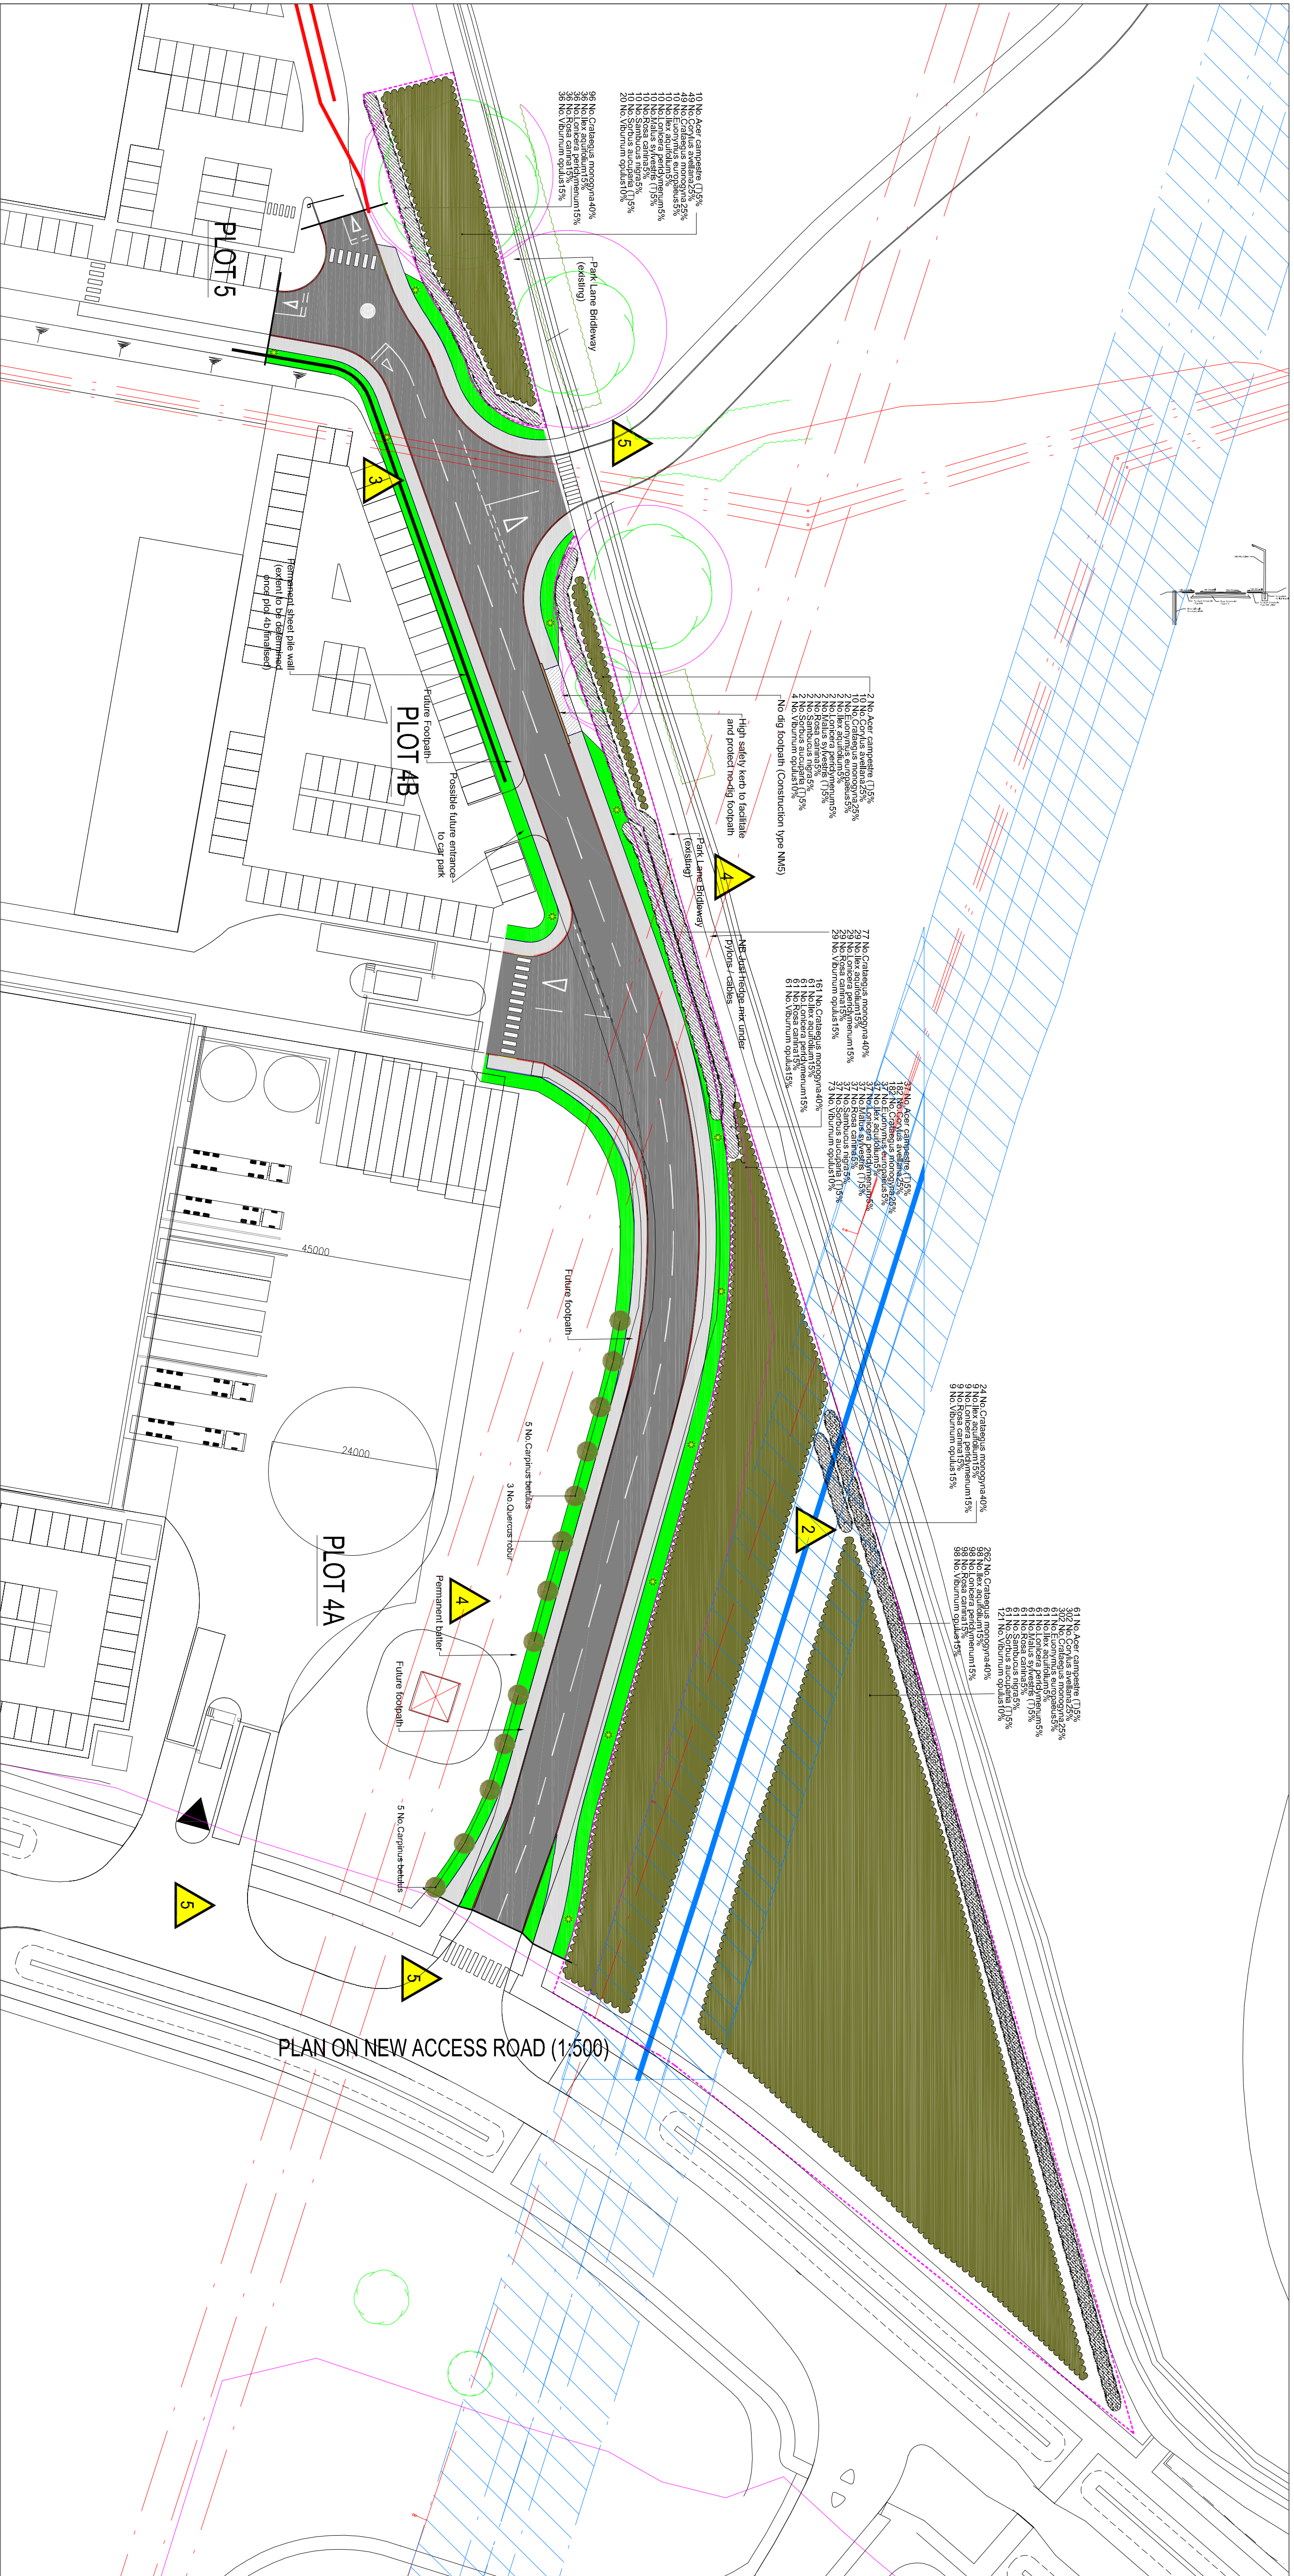


KEY

WOOD AND PLANTING MIX SCHEDULE		
Species	Mix %age	Centres (Gird)
<i>Ac. campestre</i>	05	1,5m
<i>Corylia avellana</i>	25	1,5m
<i>Crataegus monogyna</i>	25	1,5m
<i>Frax. excelsa</i>	05	1,5m
<i>Ia. aquilinum</i>	05	1,5m
<i>Lonicera periclymenum</i>	05	1,5m
<i>Malus sylvestris</i>	05	1,5m
<i>Prun. spinosa</i>	05	1,5m
<i>Sorbus domestica</i>	05	1,5m
<i>Sorbus domestica</i>	05	1,5m
<i>Sorbus domestica</i>	05	1,5m
<i>Viburnum opulus</i>	10	1,5m

HEDGE PLANTING MIX SCHEDULE	
Species	
Cm	<i>Crataegus monogyna</i>
la	<i>Ilex aquifolium</i>
Lp	<i>Lonicera periclymenum</i>
Rc	<i>Rosa canina</i>
Vo	<i>Viburnum opulus</i>

TREE PLANTING SCHEDULE		
Species	No.	Girth
<i>Cb</i>	10	18-20cm
<i>Or</i>	3	18-20cm
<i>Carpinus betulus</i>		
<i>Quercus robur</i>		

WOODLAND PLANTING - INDICATIVE MATRIX

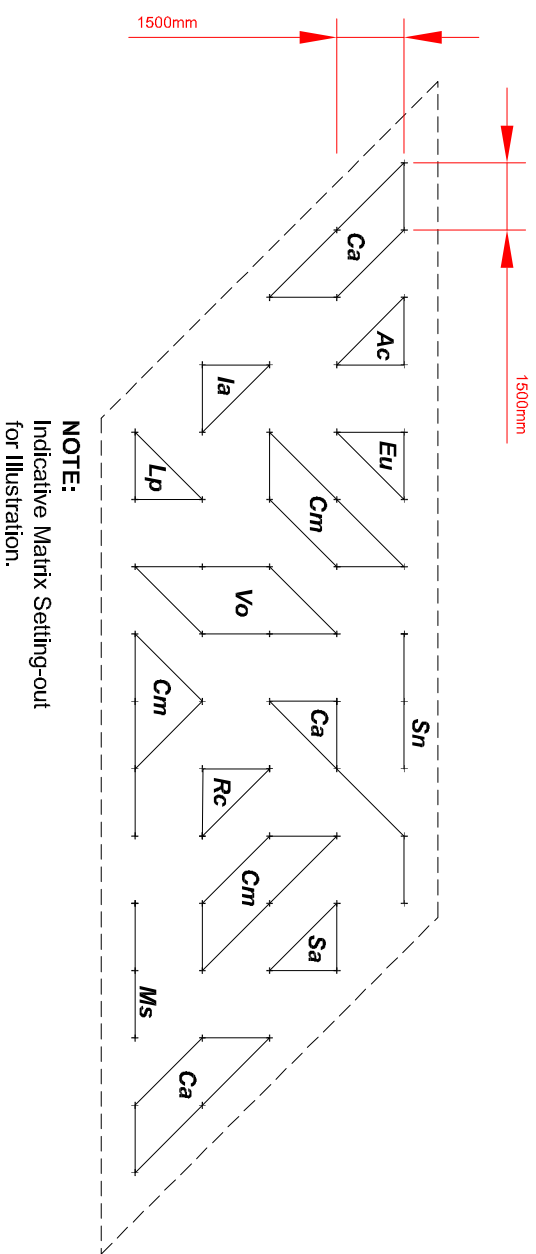



- 6000 HP GAS MAIN
- CONSULT WITH SCN
- CROSSINGS WITH GOOD CLEARANCE
- HANG DO ONLY WITH BRACKET

3300 OVERHEAD LINES (Existing prior to renovation)

- CONSULT WITH SSE
- PHYSICAL BARRIER/SHIELDING ETC
- MINIMIZE CROSSING POINTS & PROVIDE GOAL POSTS ETC

1300 OVERHEAD LINES

- CONSULT WITH SSE REGARDING ETC
- ALONG EDGE OF SAFETY ZONES
- MINIMIZE CROSSING POINTS & PROVIDE GOAL POSTS ETC

PUBLIC FOOTPATHS

- CONSULT WITH LOCAL AUTHORITY
- FLANK CLOSURES/SECTIONS ETC