




PROPOSED ELEVATIONS
SCALE 1 : 100

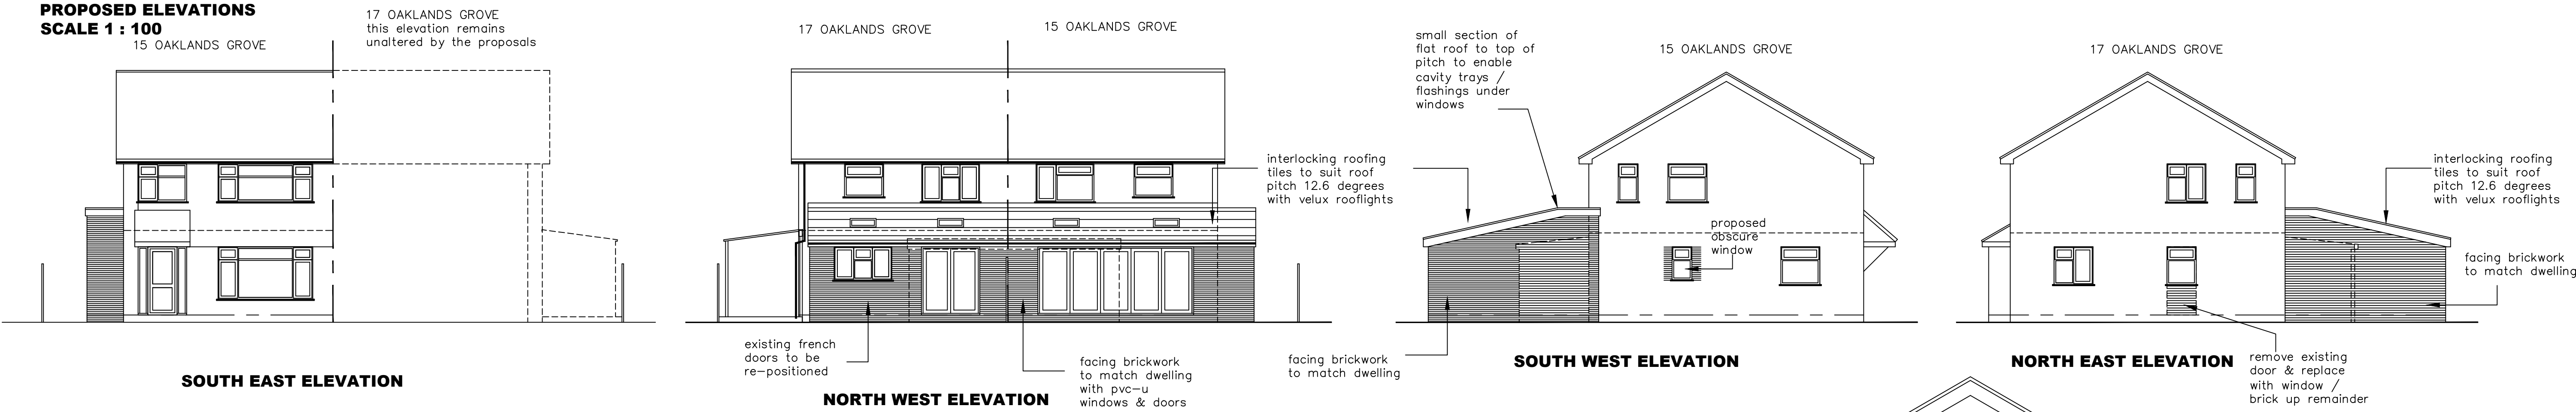

PROPOSED LAYOUTS
SCALE 1 : 50

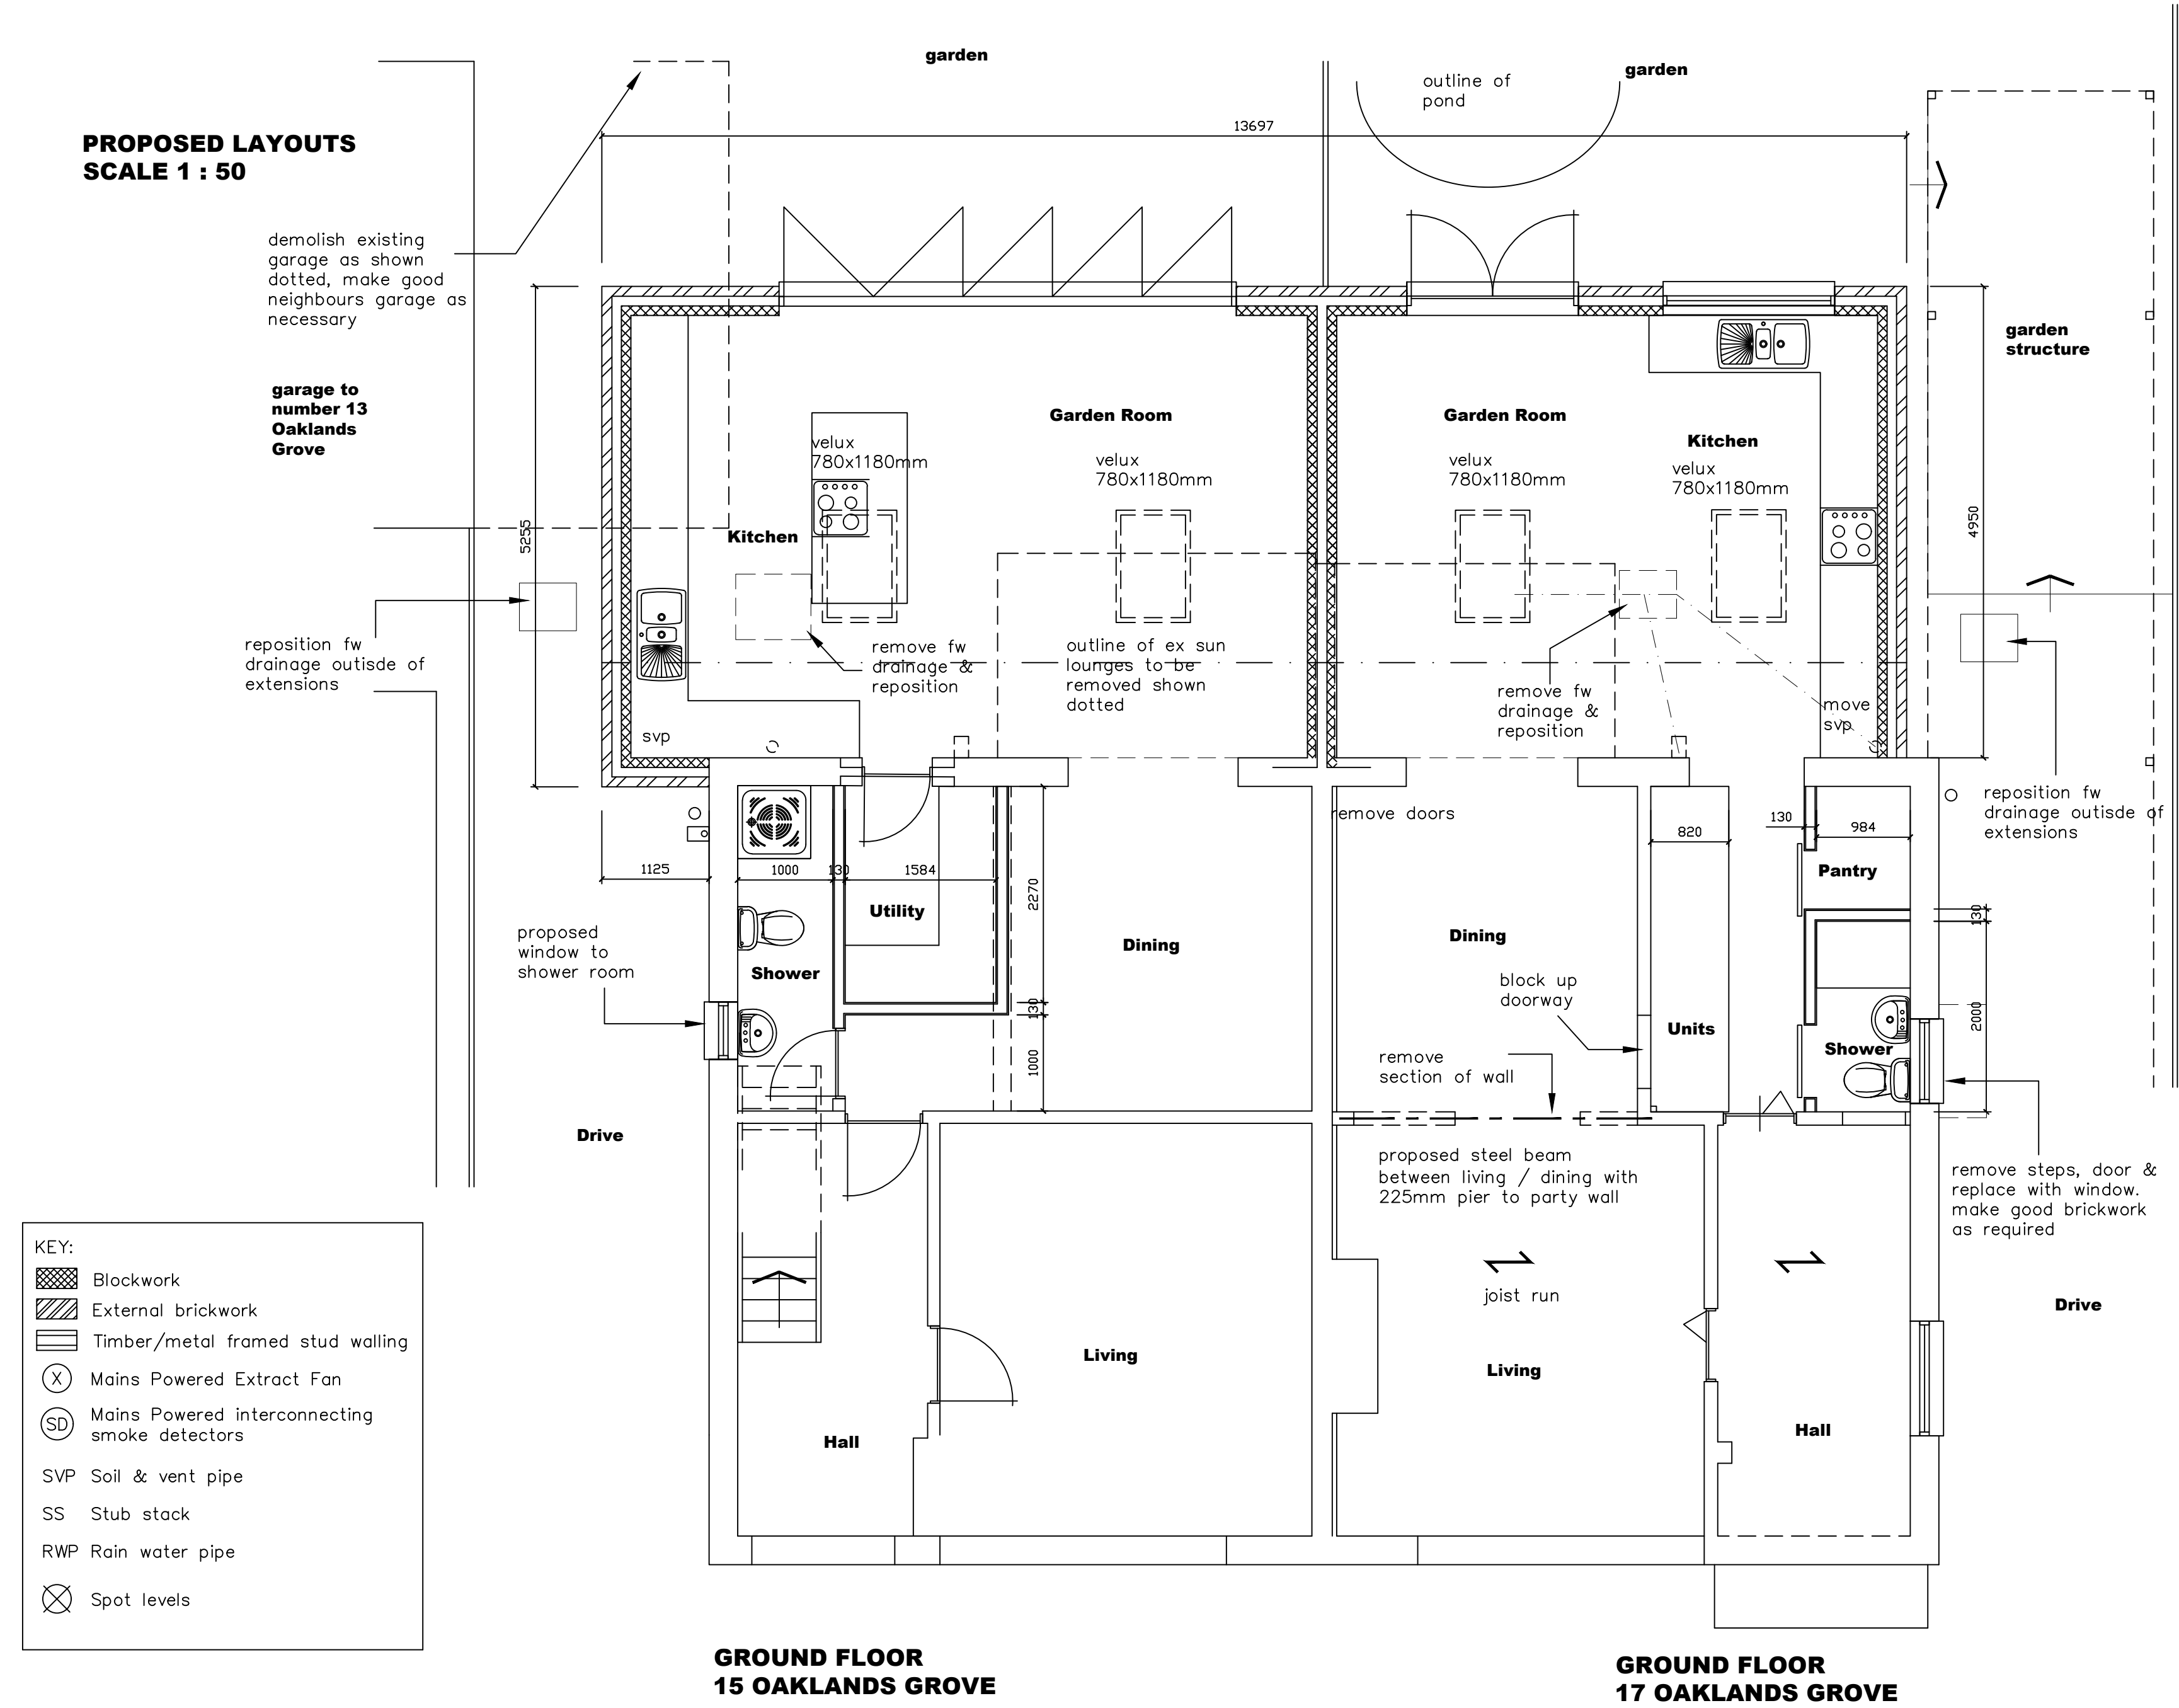

TYPICAL PROPOSED
SITE SECTION
SCALE 1 : 100

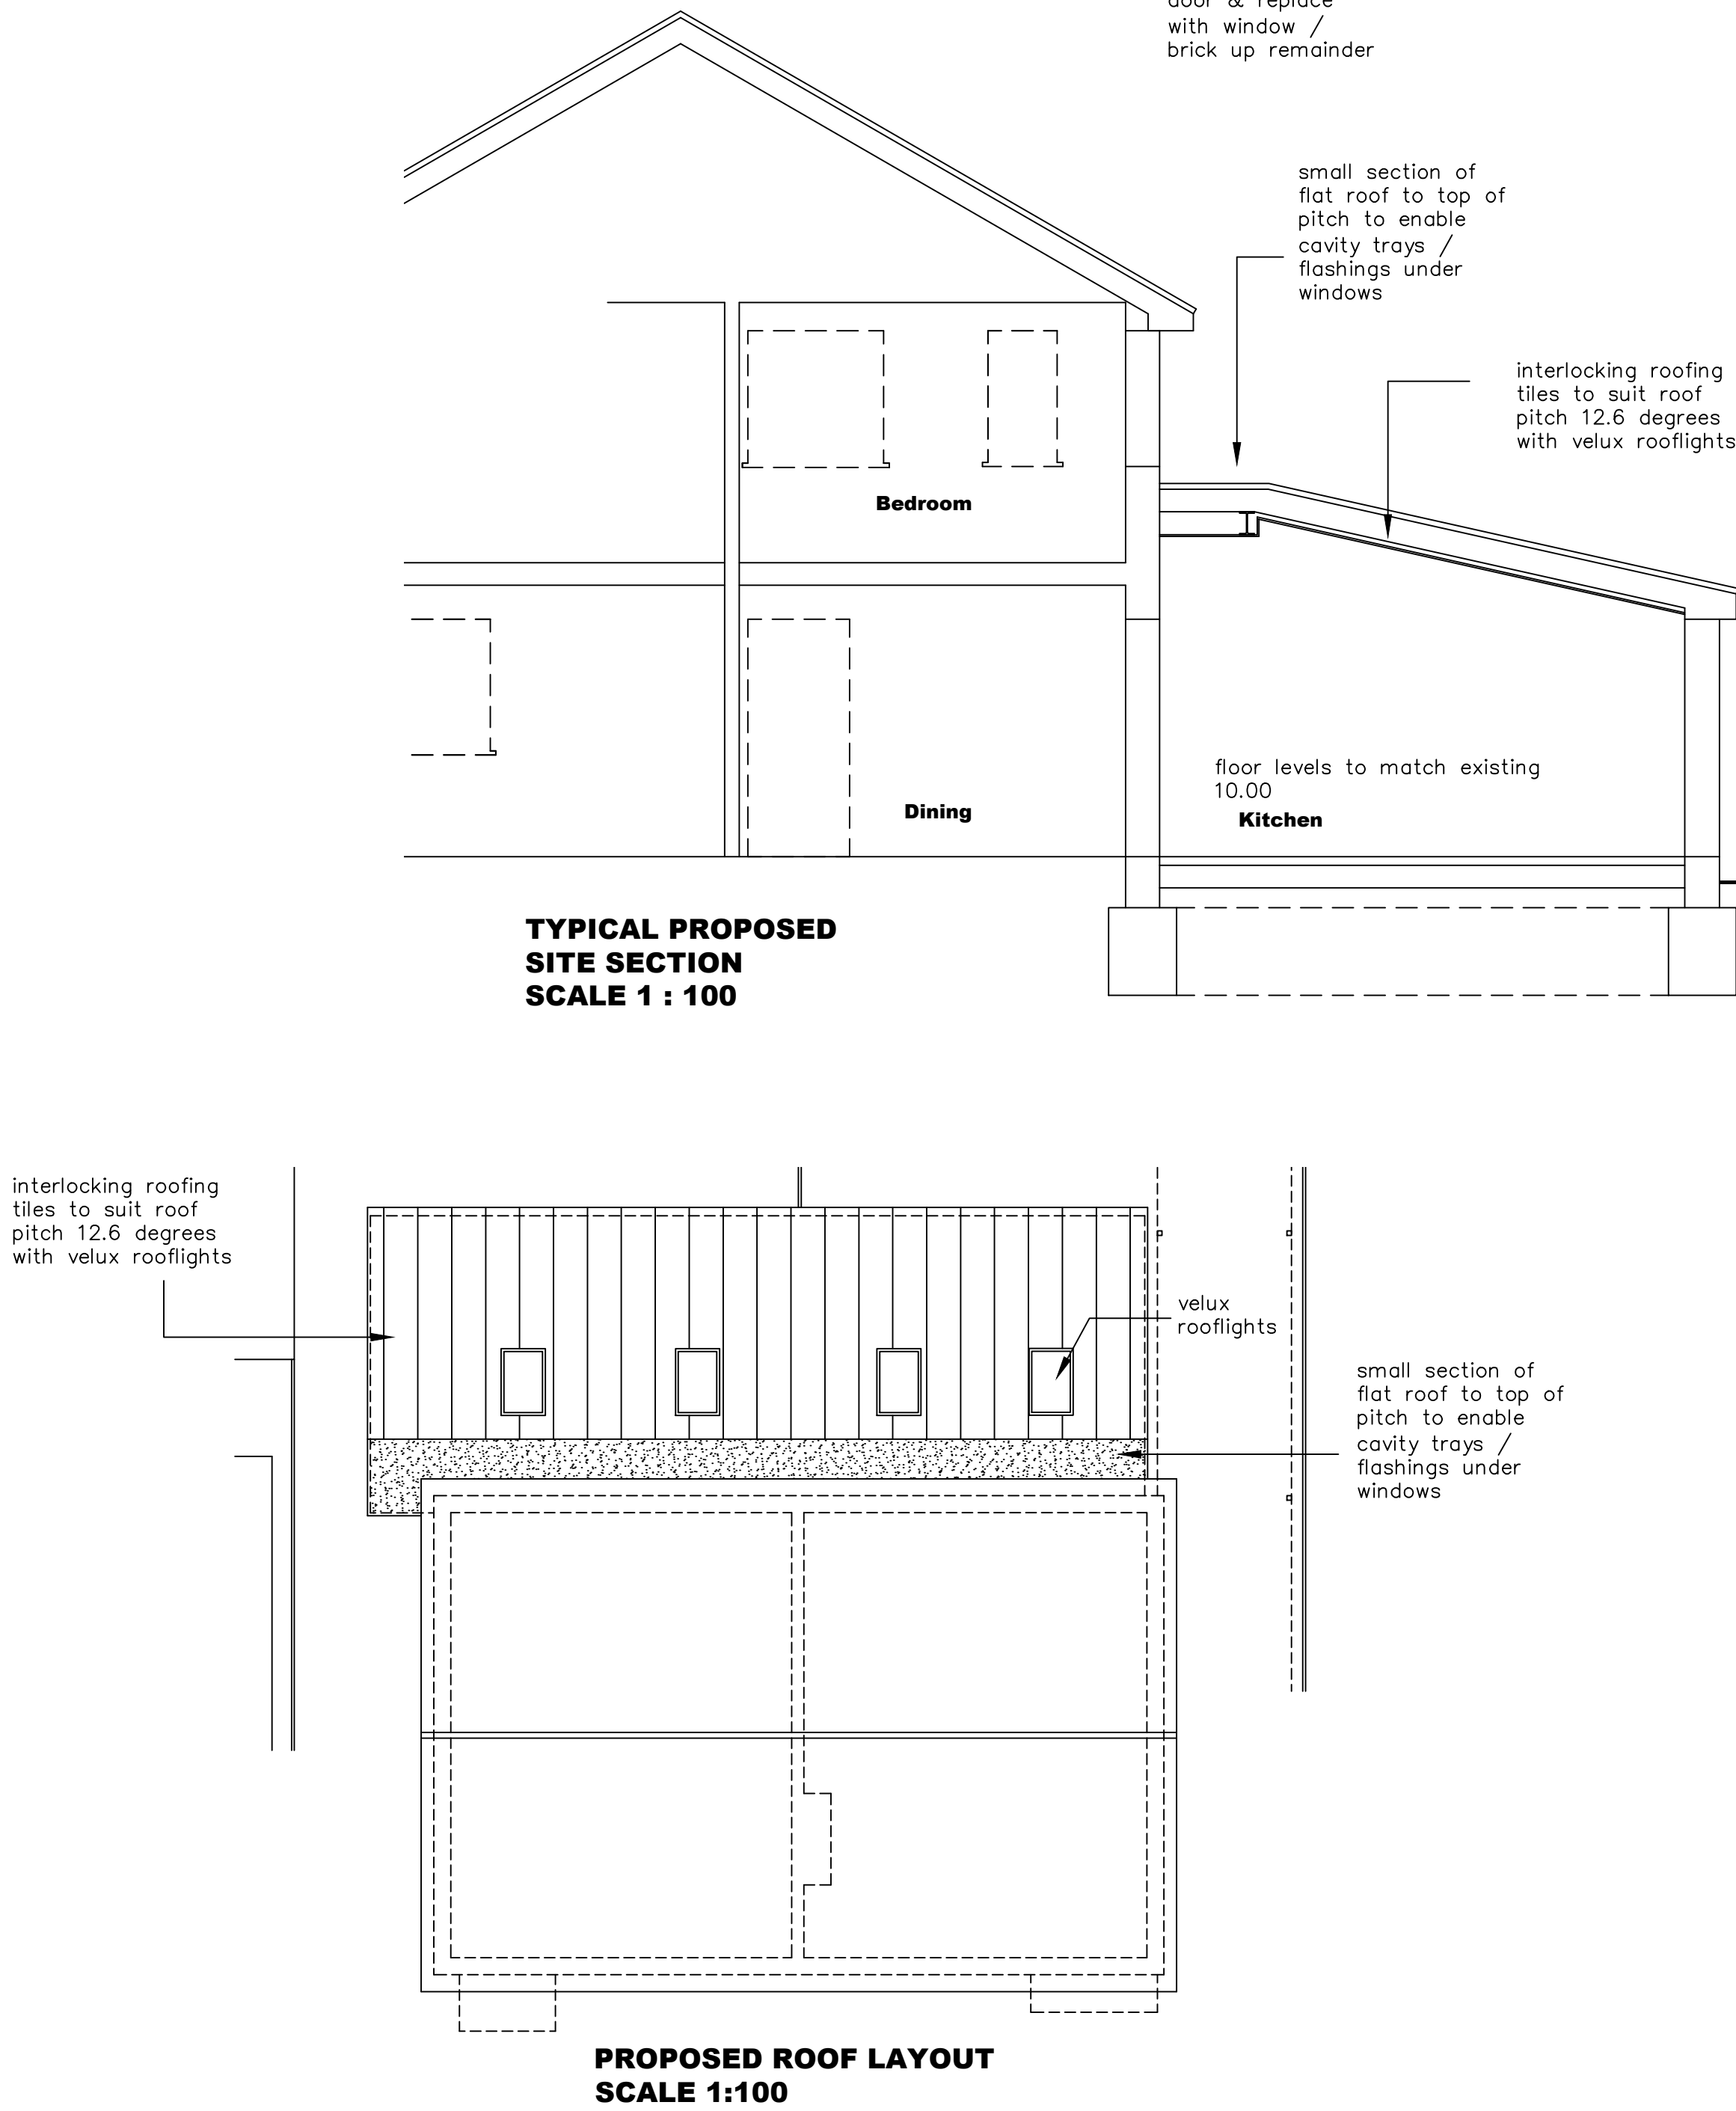

- KEY:
- Blockwork
 - External brickwork
 - Timber/metal framed stud walling
 - Mains Powered Extract Fan
 - Mains Powered interconnecting smoke detectors
 - SVP Soil & vent pipe
 - SS Stub stack
 - RWP Rain water pipe
 - Spot levels


NOTES:
The design and construction of this project shall be in accordance with the current Building Regulations & NHBC Standards. These notes & drawings have been prepared solely for the purpose of Planning & Building Regulation approval.

Do not scale from this drawing unless for Planning purposes. All dimensions to be checked on-site and any alterations to be approved by the Architect and/or client prior to any work commencing.

Ordnance Survey Licence No: 100047591

This drawing to be copyright and to be read in conjunction with all other drawings

AMENDMENTS:

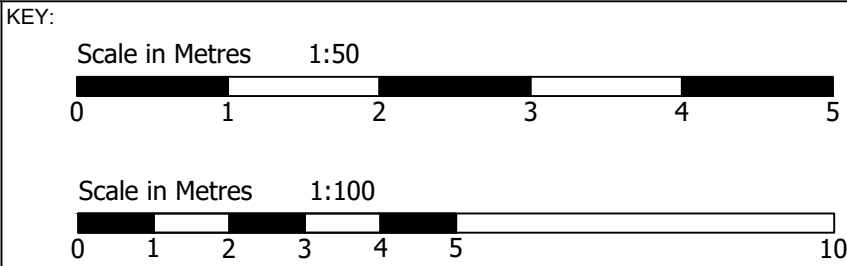

CLIENT NAME
& ADDRESS

Mr & Mrs A Banting
Mr & Mrs M North

PROJECT
ADDRESS

15 & 17 Oaklands Grove
Waterlooville
PO8 8PR

DRAWING DETAILS

PLANNING DRAWING

Proposed Layouts / Elevations / Site Section,
Roof Layout

PROJECT No 900	DWG No 3	REV No
SCALE 1:50 1:100 @ A1	DRAWN BWH	DATE 11/04/18



B H
ARCHITECTURE Ltd
Heath Cottage
Newlands Lane
Purbrook
Waterlooville
Hants
PO7 5SQ
Tel: 023 9223 2322
Mob: 07747 771808
E-mail: bernard@bernardharding.com