
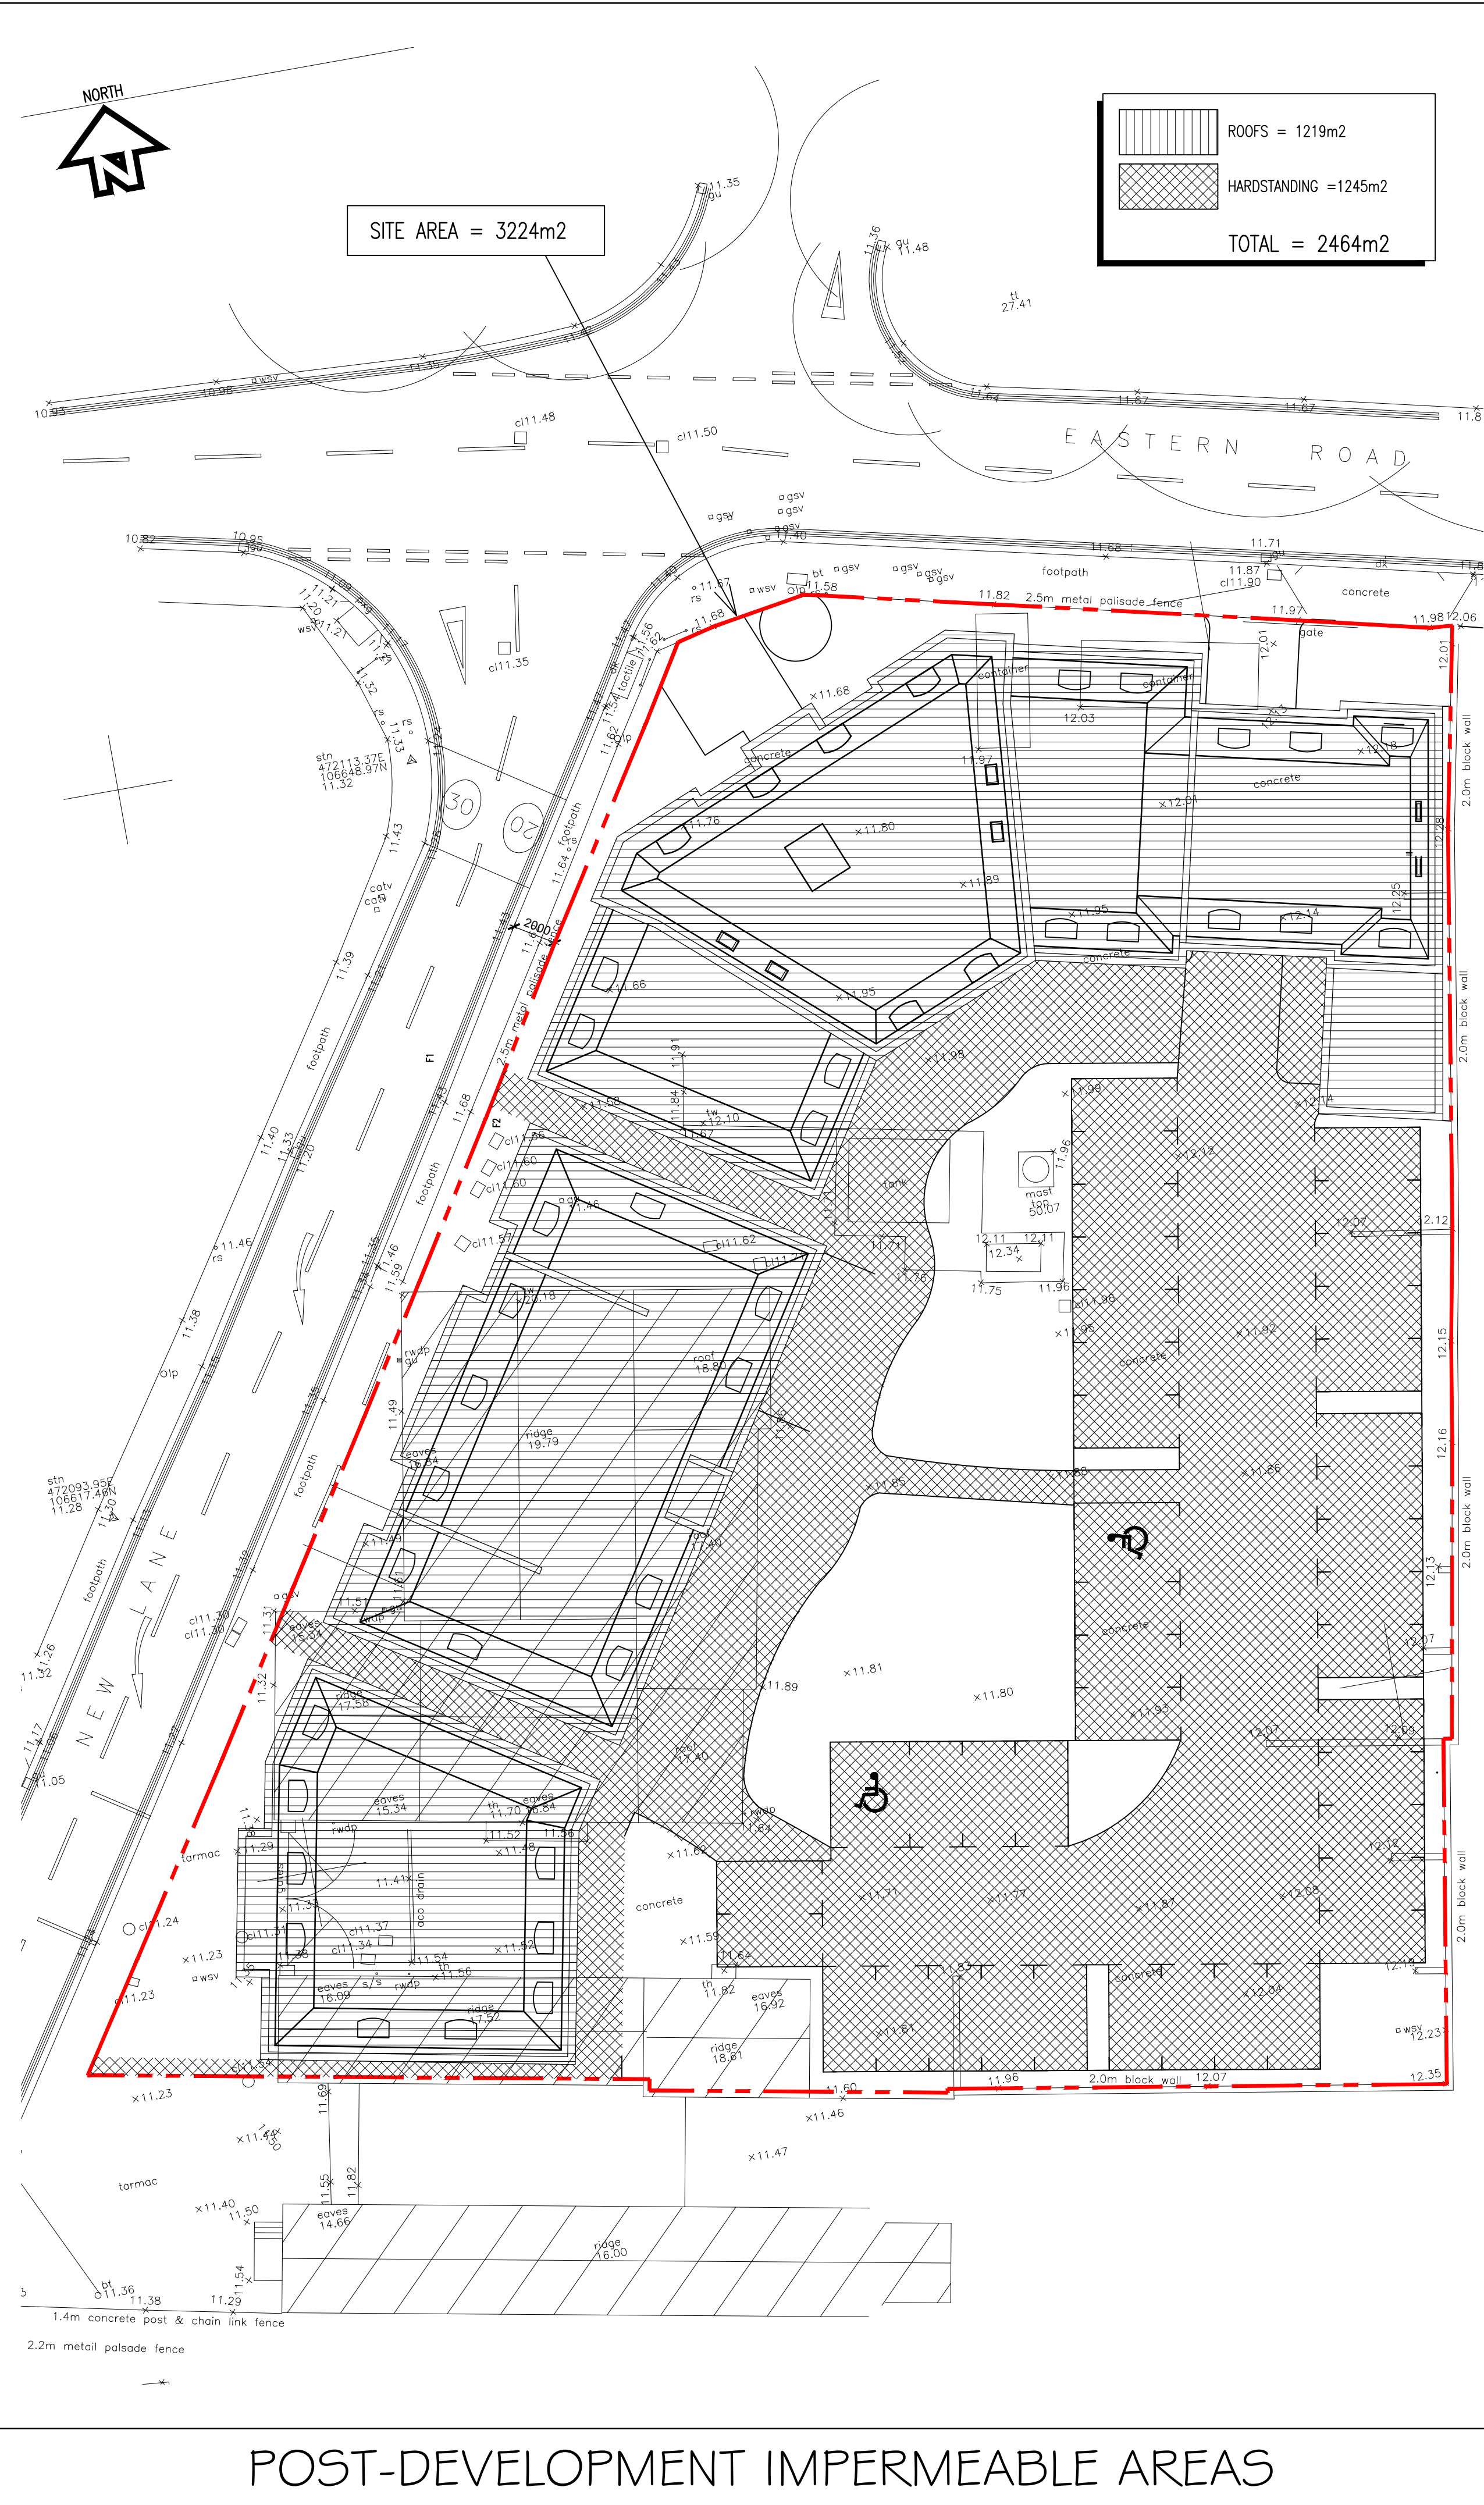


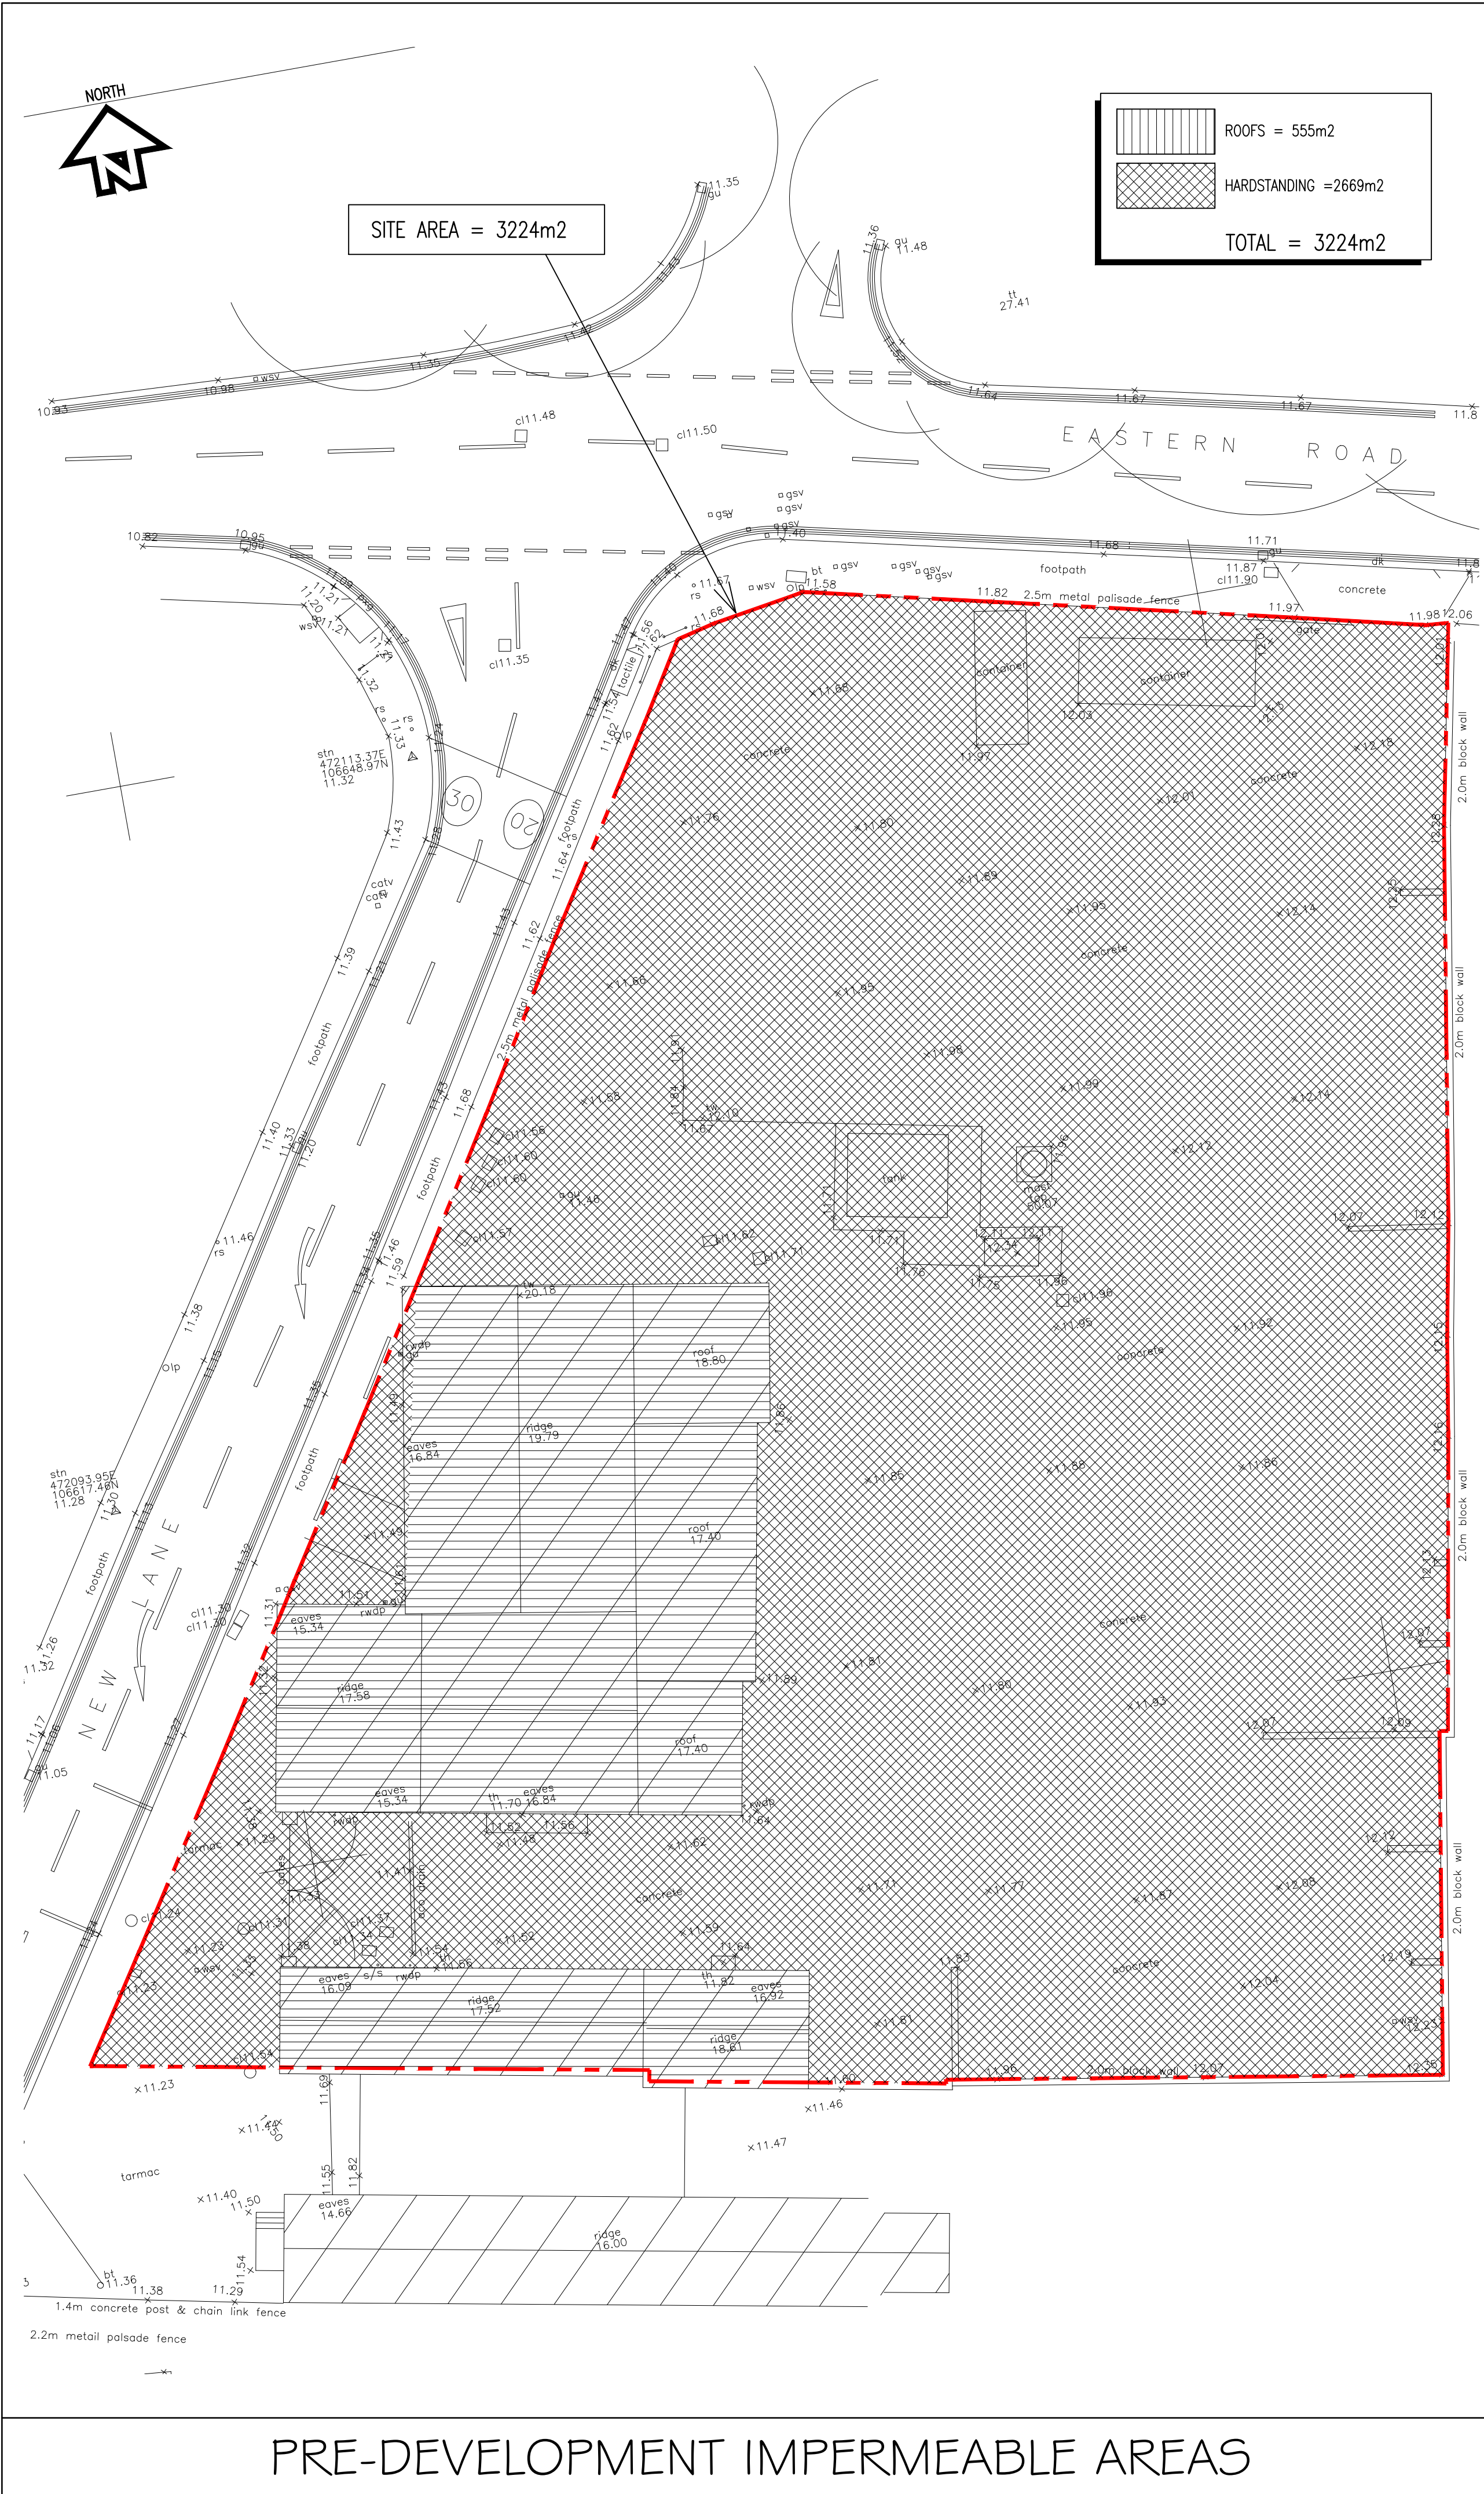

- NOTES:
1. THIS DRAWING IS COPYRIGHT AND SHOULD NOT BE REPRODUCED WITHOUT APPROVAL.
 2. THIS DRAWING IS TO BE READ IN CONJUNCTION WITH THE ARCHITECTS DRAWINGS. ANY DISCREPANCIES ARE TO BE BROUGHT TO THE ATTENTION OF BOTH PARTIES IMMEDIATELY.
 3. ANY DIMENSIONS/LEVELS INDICATED 'ref.' REFER TO ASSUMED/EXISTING DIMENSIONS WHICH ARE TO BE SITE CHECKED PRIOR TO THE COMMENCEMENT OF ANY WORK.

PRELIMINARY

Version	Amendment	Revised by and date	Checked by and date	Approved by and date
P1	PRELIMINARY	HDL/11.17	HDL/11.17	HDL/11.17

ORIGINAL DRAWING SIZE - A1

CAD REF.

X-REFS:

HDL
HAMILL DAVIES
LIMITED
Consulting Civil
and
Structural Engineers

Client: PAUL REX
Project: REDEVELOPMENT, NEW ROAD, HAVANT
Drawing Title: IMPERMEABLE AREAS LAYOUT
Purpose: PRELIMINARY
Issuing Office: SWANMORE
Telephone: 01489 893 596

Drawn: HDL
Designed: HDL
Drawing Number: 16-2730-900
Scale: 1:250 @ A1
Version: P1