
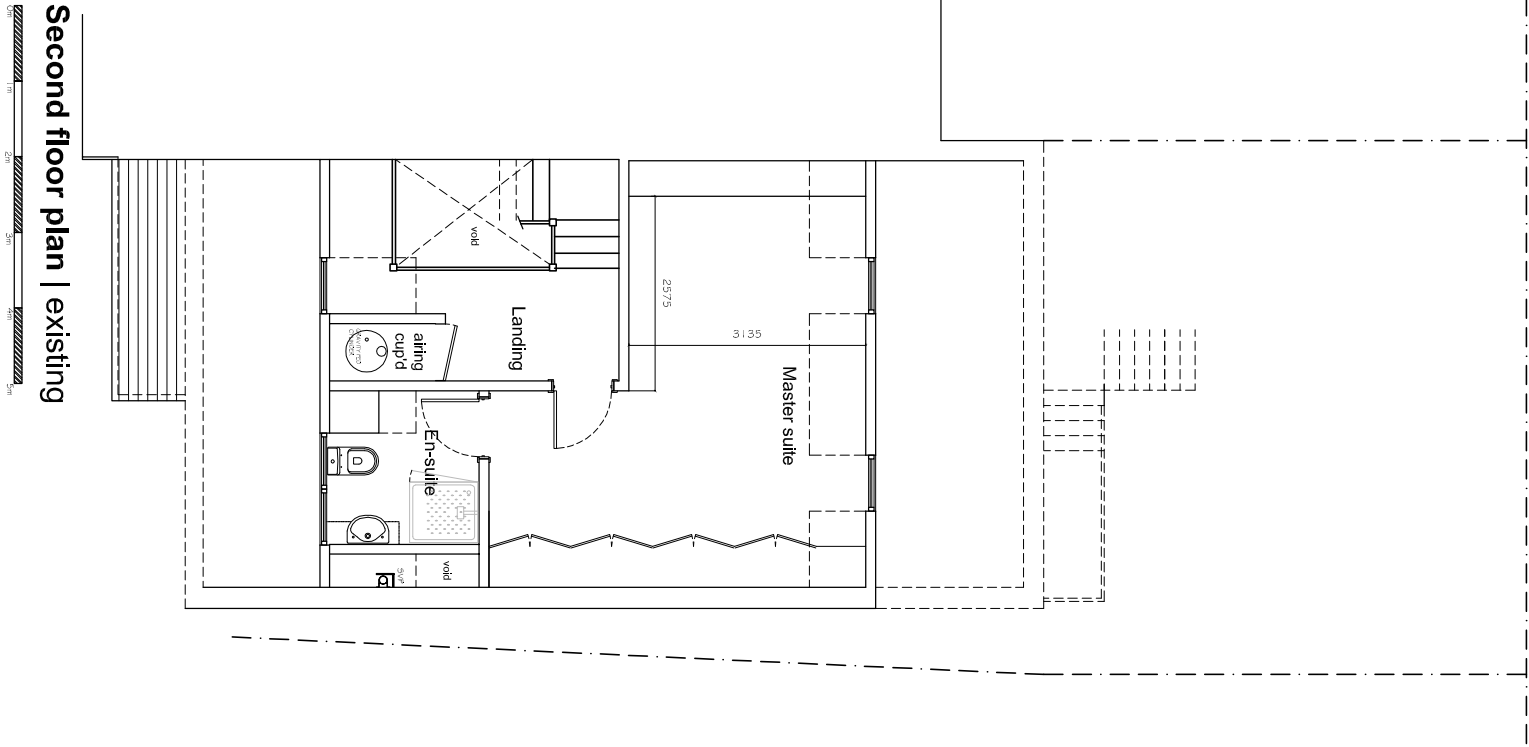
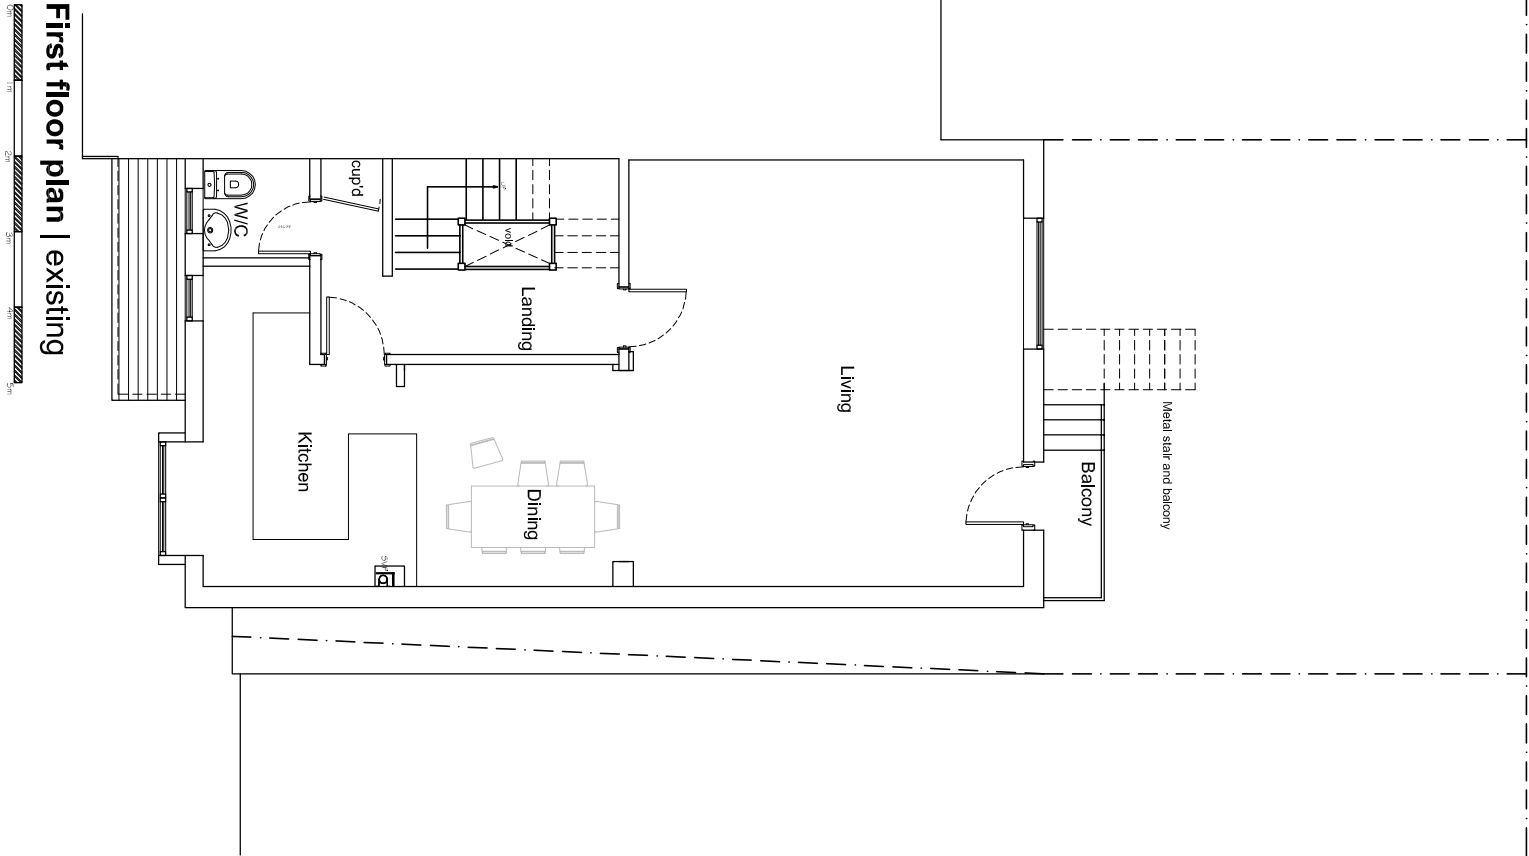


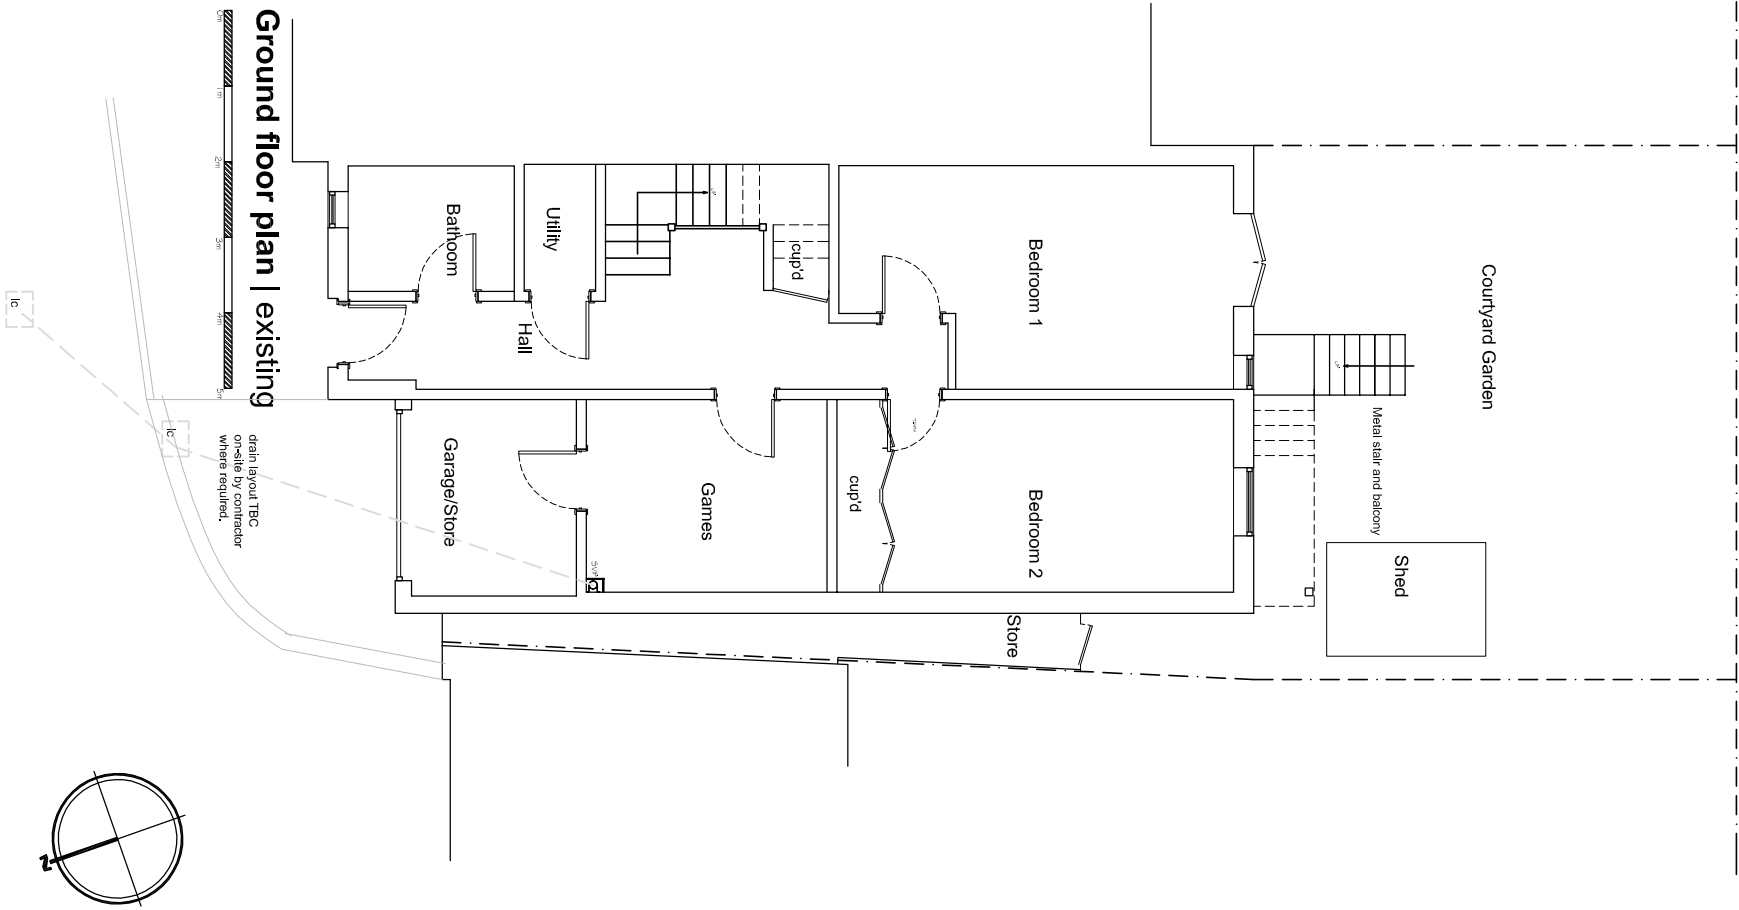

EXISTING PLANS