



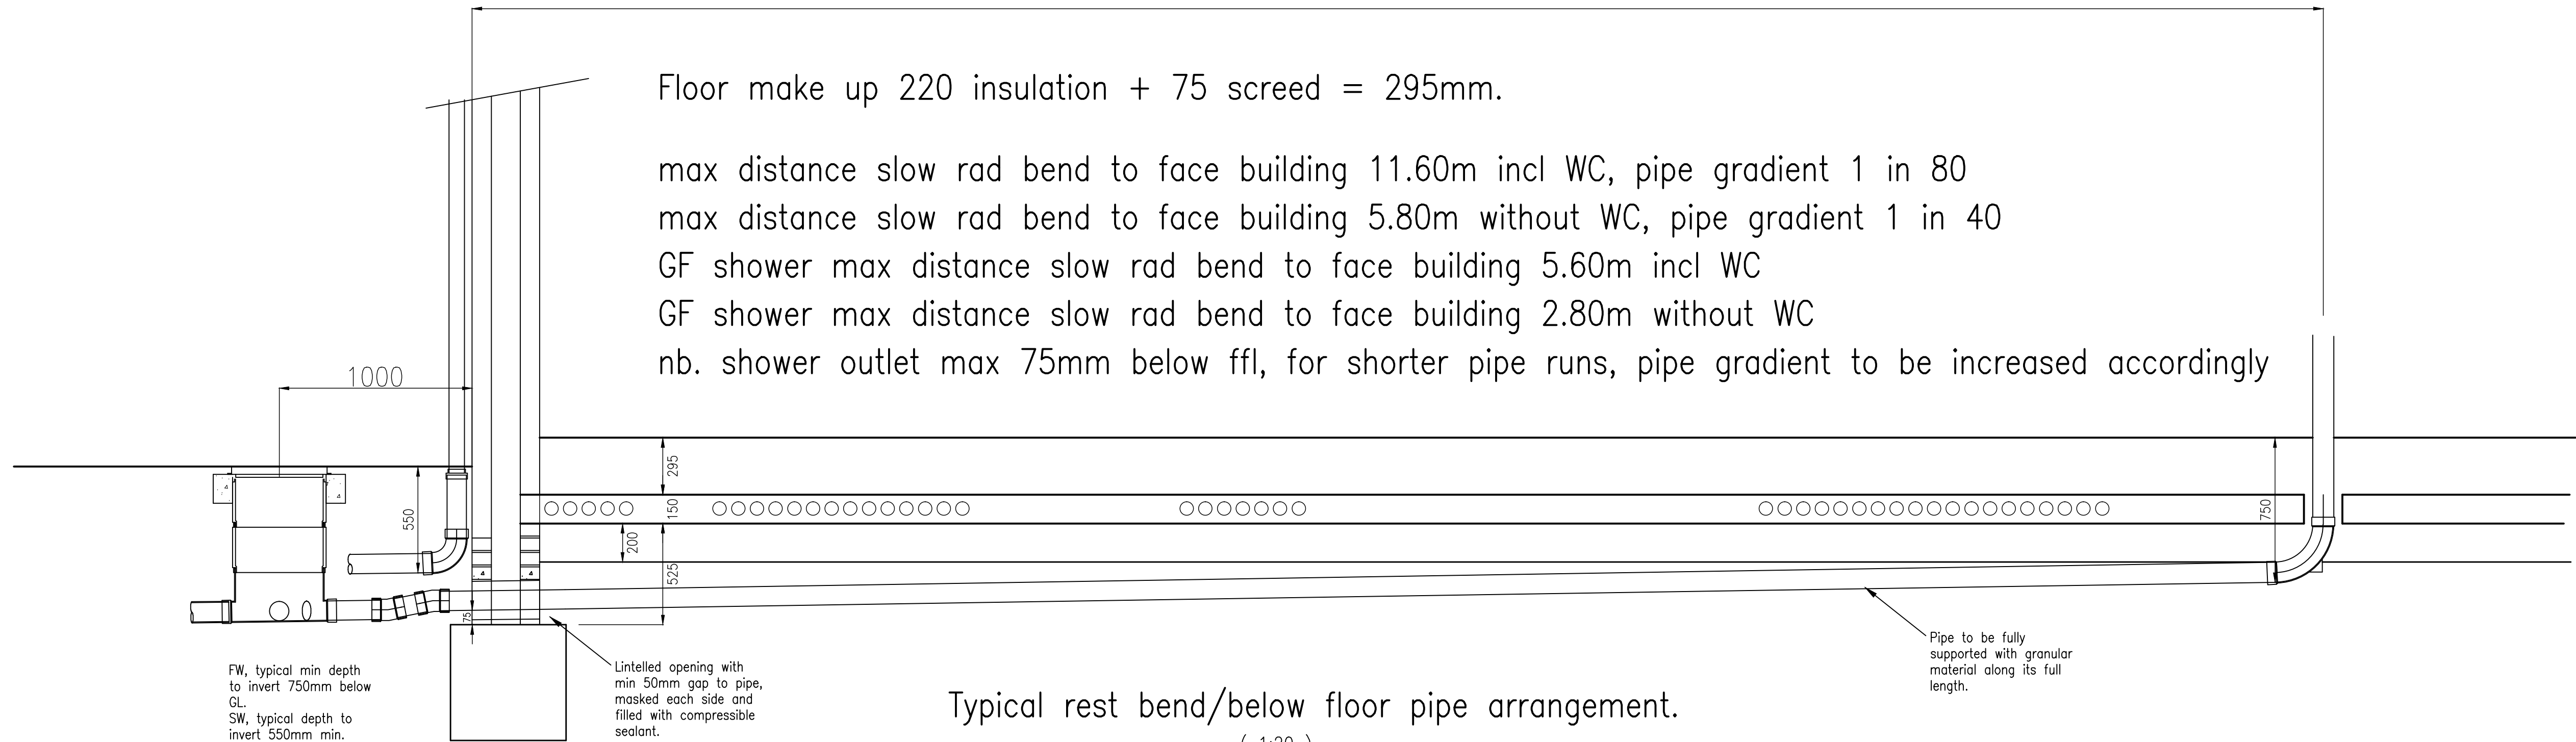


Typical rest bend/below floor pipe arrangement.
(1:20)

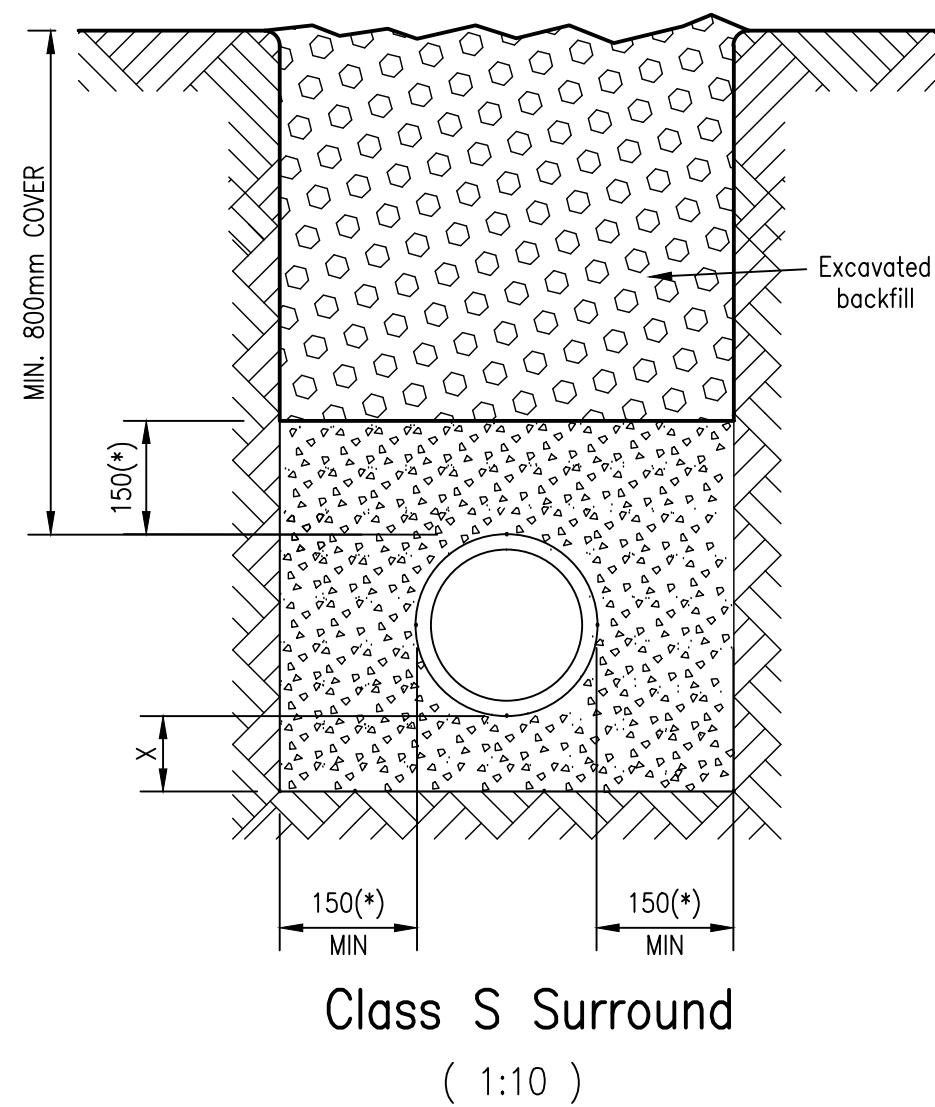

USE OF GRANULAR BEDDING MATERIAL

NOMINAL BORE OF PIPE (mm)	AGGREGATE SIZE (mm)	
	SINGLE SIZED	GRADED
100	10	—
150	10 OR 14	14 TO 5
225–300	10,14 OR 20	14 TO 5 OR 20 TO 5
375–525	14 OR 20	14 TO 5 OR 20 TO 5
EXCEEDING 525	14,20 OR 40	14 TO 5 OR 20 TO 5, 40 TO 5

DIM X ≥ 100mm FOR PIPES ≤ 100mmØ
DIM X ≥ 150mm FOR PIPES > 100mmØ
DIM X ≥ 200mm FOR PIPES TRENCHES IN ROCK

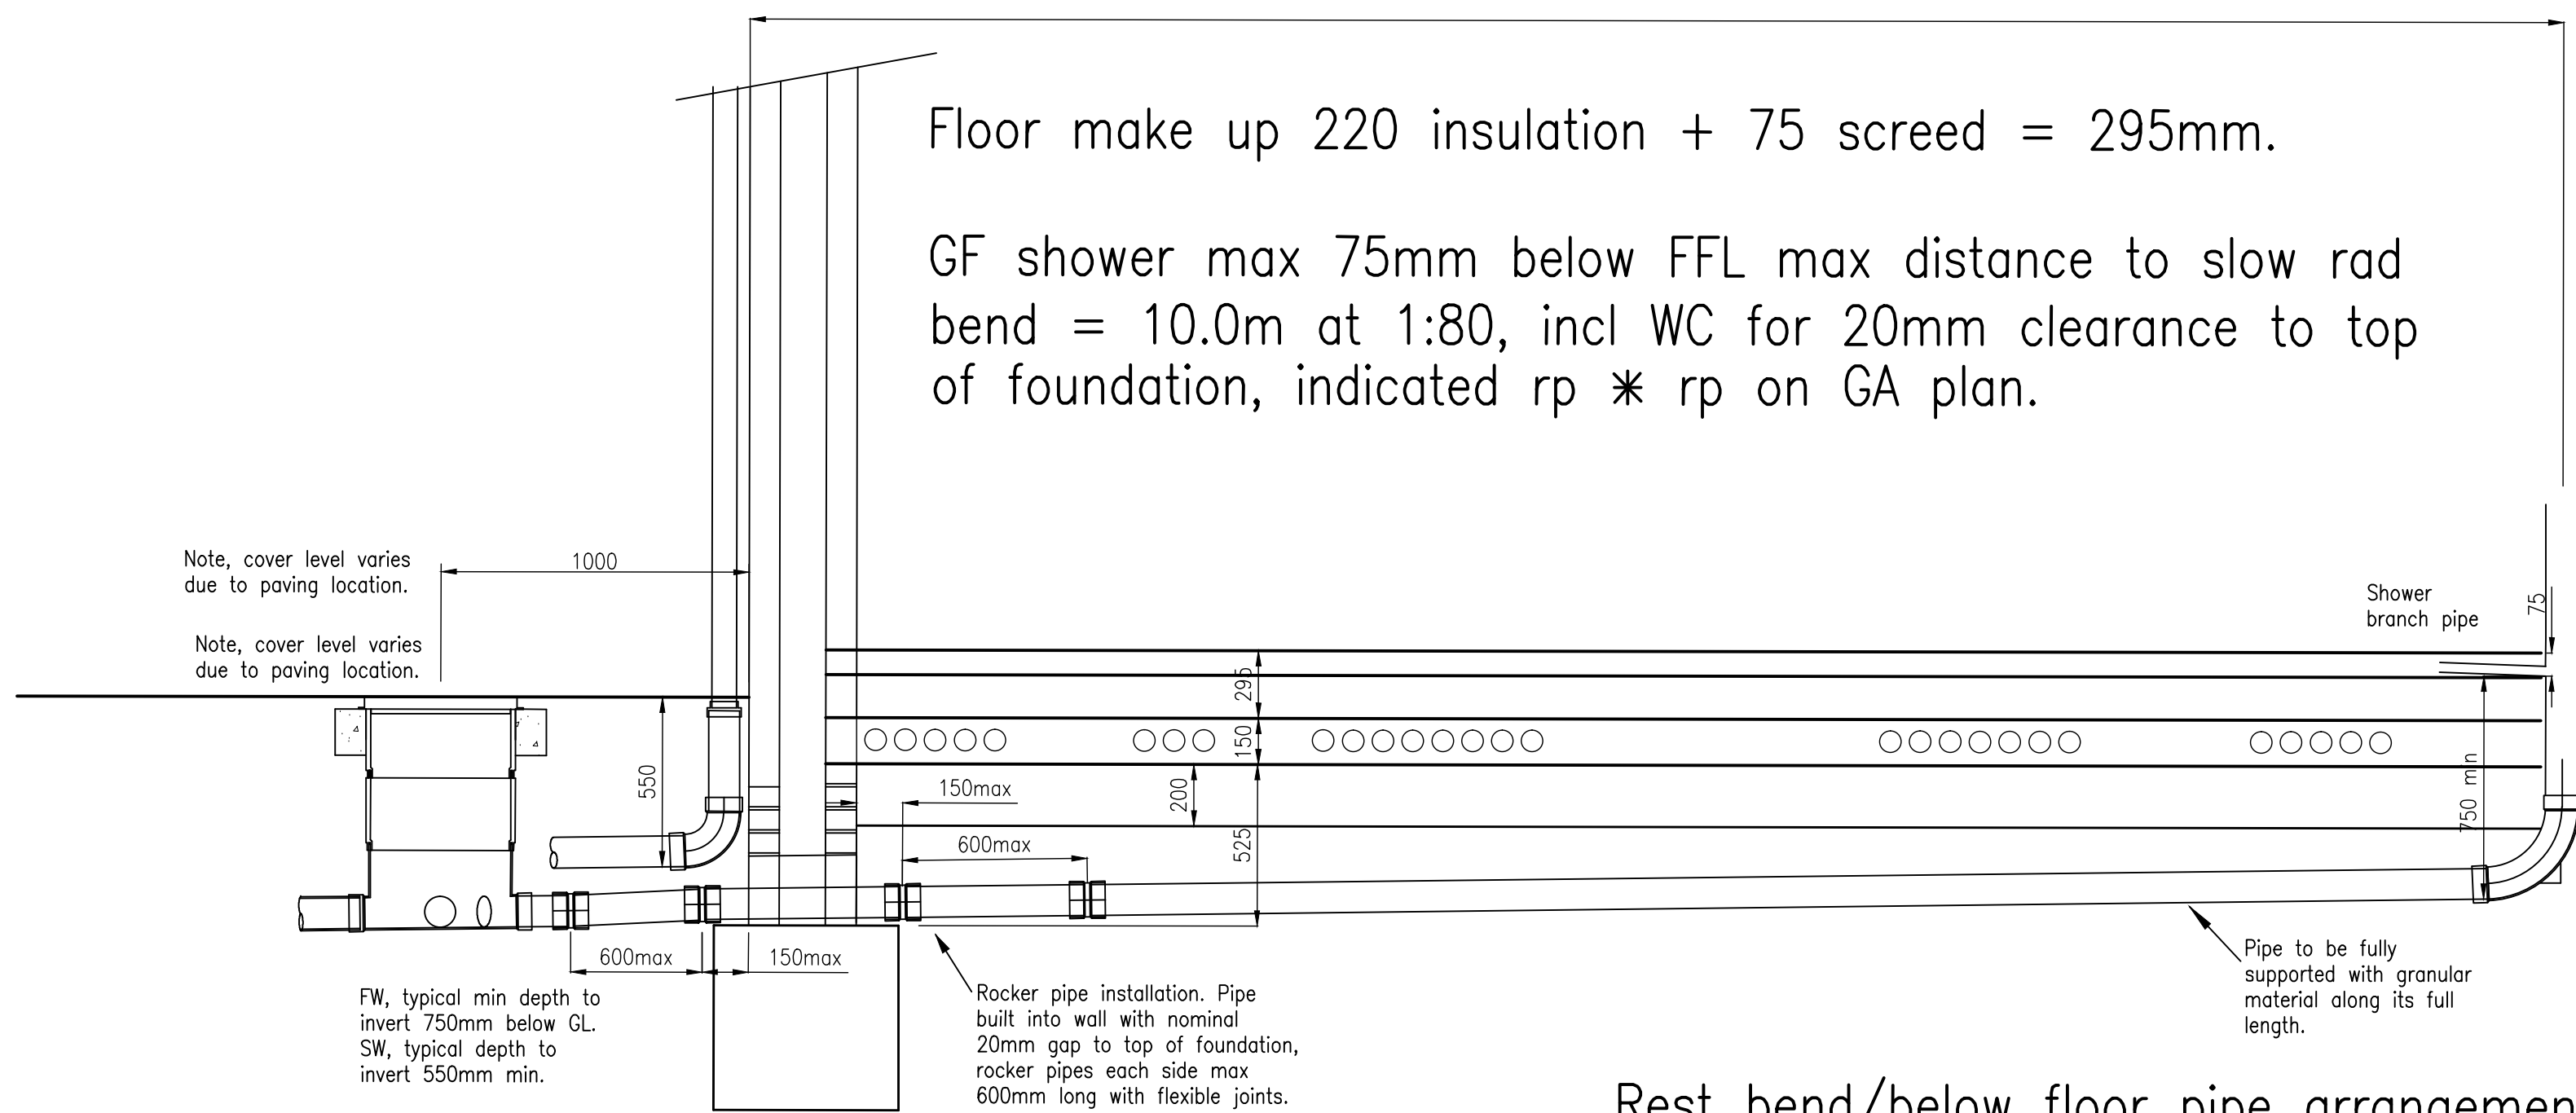

Rest bend/below floor pipe arrangement,
Built in rocker pipe.
(1:20)

Notes:

THIS DRAWING IS NOT TO BE SCALED

1. Cross-references

This drawing is to be read in conjunction with all relevant architects' and engineers' drawings and specifications. Any inconsistencies or errors should be referred to the engineer immediately and confirmed in writing.

HEALTH AND SAFETY

The construction of drainage and external paving shown on this drawing is considered to be of a routine nature to a suitably experienced Contractor. However the Contractor's attention is drawn to the potential instability of excavations particularly backfill materials in existing drainage trenches.

It is also to be noted that as the site has had a previous use there may be unrecorded buried services, etc. Appropriate risk assessment/method statement/working practices should be developed and followed in accordance with the requirements of the Construction (Design and Management) regulations 2015.

In relation to existing sewers, there may be asbestos cement or fibre reinforced concrete pipes within the site or Public Sewerage network and the Contractor is to ensure that any persons carrying out the works are competent and adequately trained, safe systems of work are in place and disposal of any pipework/affected material is carried out in accordance with current legislation.

Attention is drawn to:
The Control of Asbestos at Work Regulations 1987 and amendment 1992 and all other legislation relating to health and safety at work.

A	rocker pipe detail added	26-02-18
revision suffix	Revision details	Date

Client
McCarthy & Stone
Later Life. Greater Life

Architect
kenn scaddan associates

Job title
38-44 London Road
Purbrook

Drawing title
Construction details
Pipework

GGP

Graham Garner and Partners Limited
Arrowsmith Court 10 Station Approach Broadstone Dorset BH18 8AW
Telephone 01202 697341 Fax 01202 601852 Web www.ggp.co.uk
CONSULTING CIVIL, STRUCTURAL AND GEOTECHNICAL ENGINEERS

chk.	date 26/02/18	scale as shown	drawn AD
DRAWING No	SE-2168-05-DE-22 GGP ref: 8377-22		A