



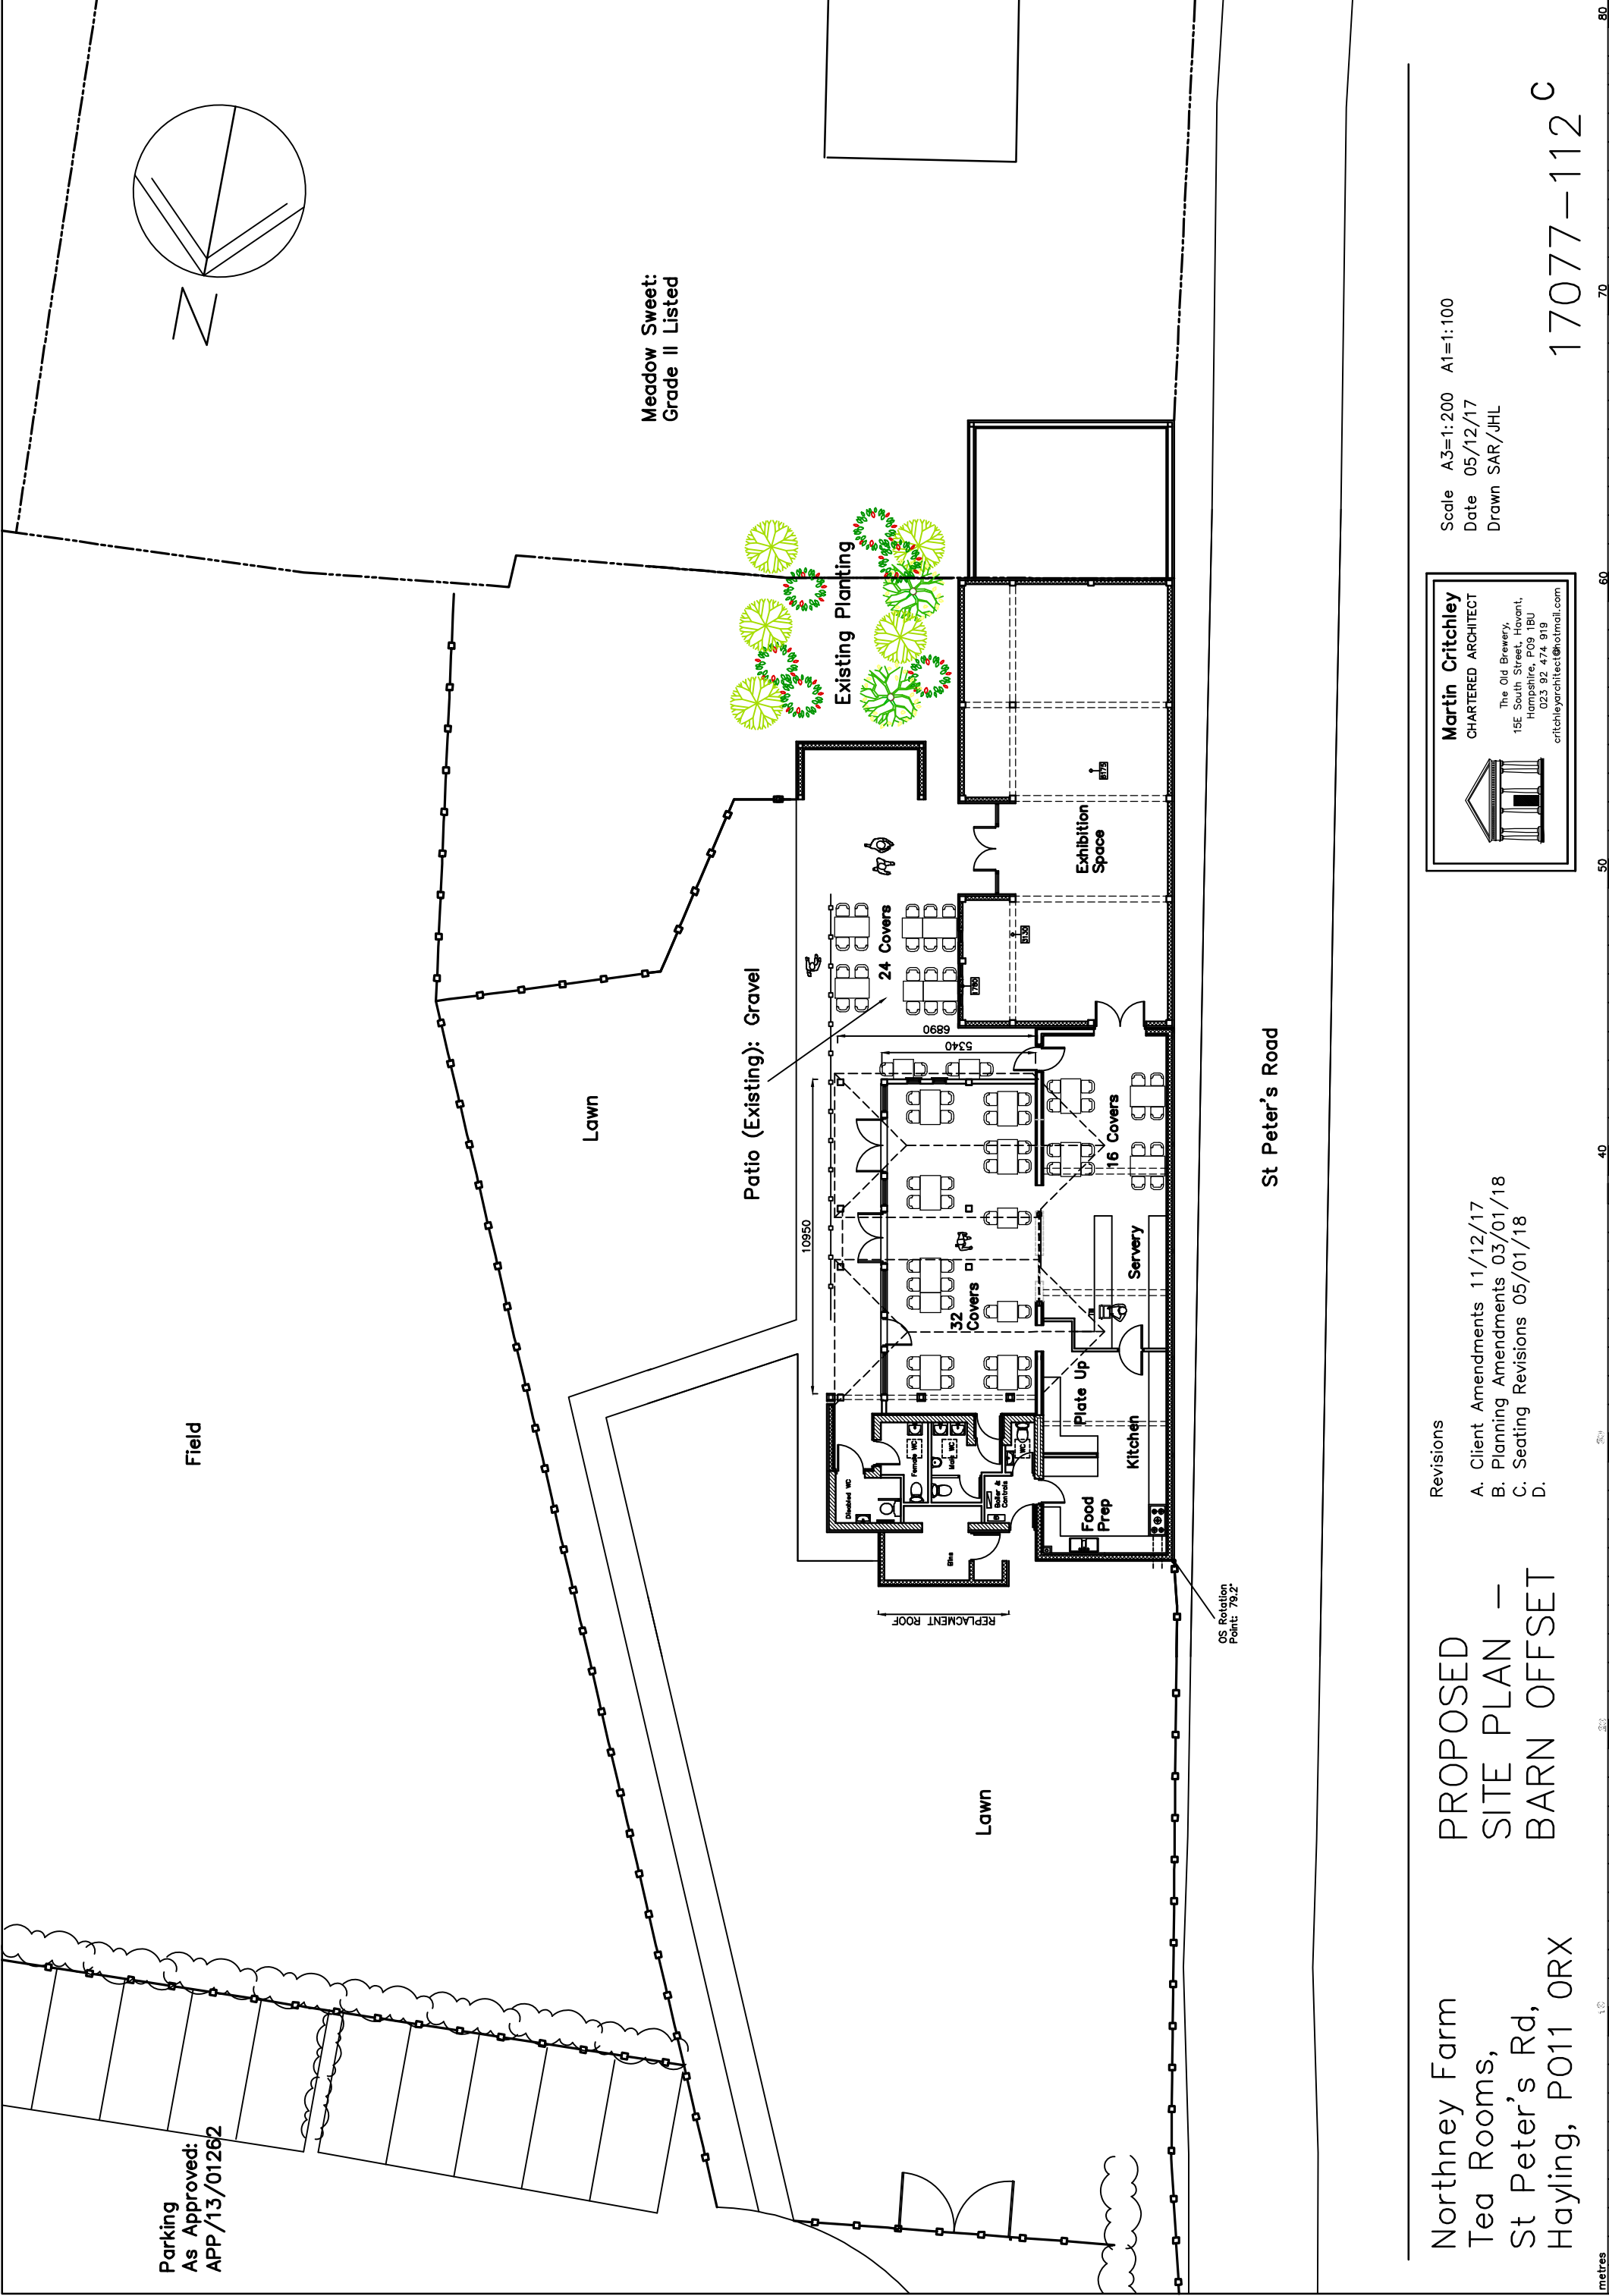

Northney Farm
Tea Rooms,
St Peter's Rd,
Hayling, PO11 0RX

PROPOSED SITE PLAN – BARN OFFSET

- Revisions
- A. Client Amendments 11/12/17
 - B. Planning Amendments 03/01/18
 - C. Seating Revisions 05/01/18
 - D.

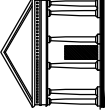

Martin Critchley
CHARTERED ARCHITECT

The Old Brewery,
15E South Street, Havant,
Hampshire, PO9 1BU
023 92 474 919
critchleyarchitect@hotmail.com

Scale A3=1:200 A1=1:100
Date 05/12/17
Drawn SAR/JHL

17077-112^C