




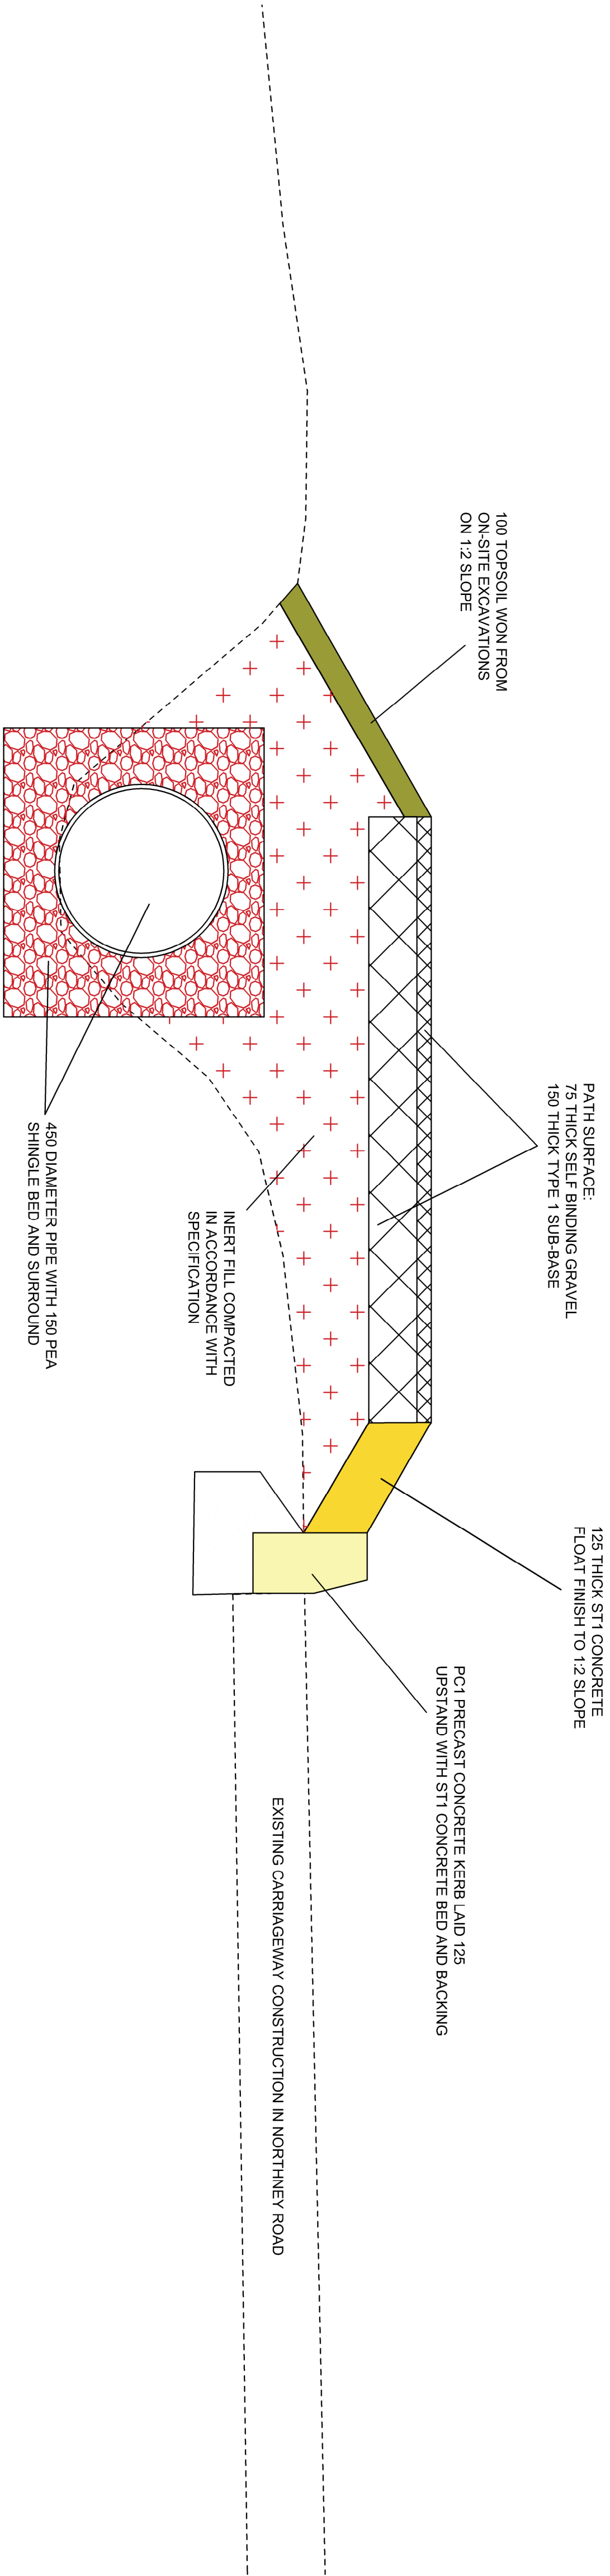

TYPICAL SECTION THROUGH FOOTWAY SHOWING MATERIALS AND GENERAL ARRANGEMENT

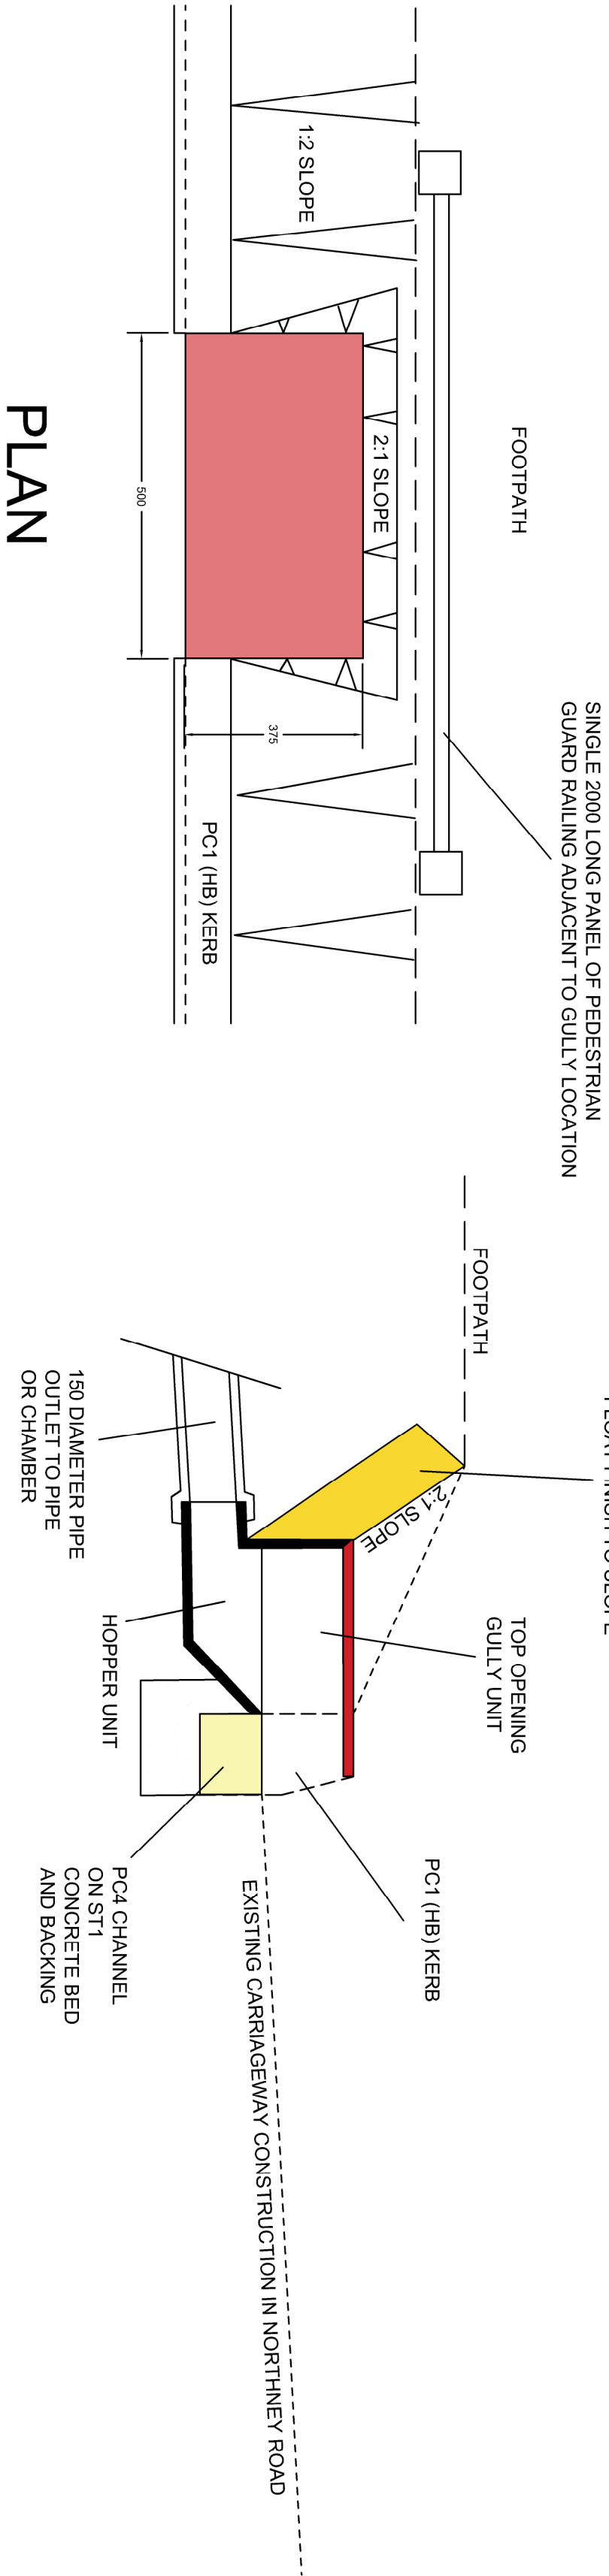

WEIR / KERB INLET GULLIES - TYPICAL ARRANGEMENT

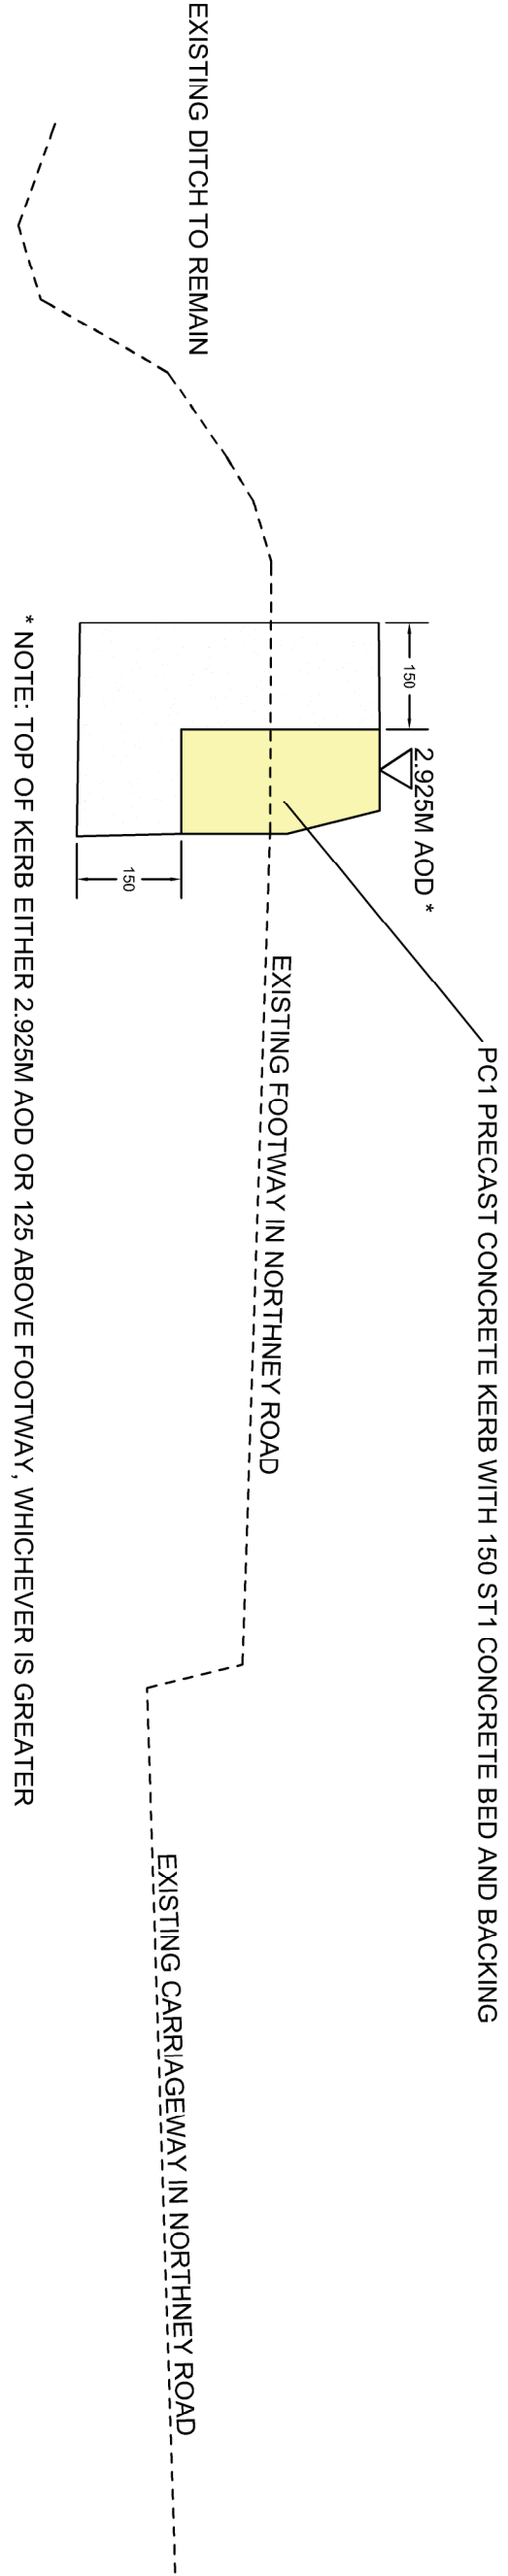

FOOTWAY REAR EDGE KERB LINE AT WEST END
(TYPICALLY @ CHAINAGE 10)

NOTES: 1. THIS DRAWING IS THE PROPERTY OF HAVANT BOROUGH COUNCIL AND IS NOT TO BE REPRODUCED OR USED IN ANY MANNER WITHOUT THE WRITTEN PERMISSION OF HAVANT BOROUGH COUNCIL. 2. THE DESIGNER HAS NOT BEEN ADVISED OF ANY CHANGES TO THE REQUIREMENTS OF THE PROJECT SINCE THE DATE OF THE LAST REVISION. 
REV	A
ADDITIONAL SECTION OF WEST END KERBING, ADDITION OF GUARD RAILING, PIPE SIZE ADJUSTED	
AMENDMENTS	
DATE	13/07/2017
CAD	SLM
CHKD	
APPD	

CLIENT		CONSULTANT	
		Havant BOROUGH COUNCIL Planning Civil Engineering and Landscape	
		Public Service Plaza Civic Centre Road Havant, Hants. PO9 2AX Telephone: (023) 9247 4174 Email: customer.services@havant.gov.uk Internet: www.havant.gov.uk	
DESIGNER		SCHEME	
SM		NORTHNEY ROAD, HAYLING ACCESS IMPROVEMENTS	
CHECKED		JOB NO.	
APPROVED		SCALE @ A1	
		DATE	
		SHEET NUMBER	
		1 OF 1	
		DRAWING NUMBER	
		2017_11/008	
		PROPOSED CONSTRUCTION DETAILS	
		2017_11/008	
		REV	
		A	