
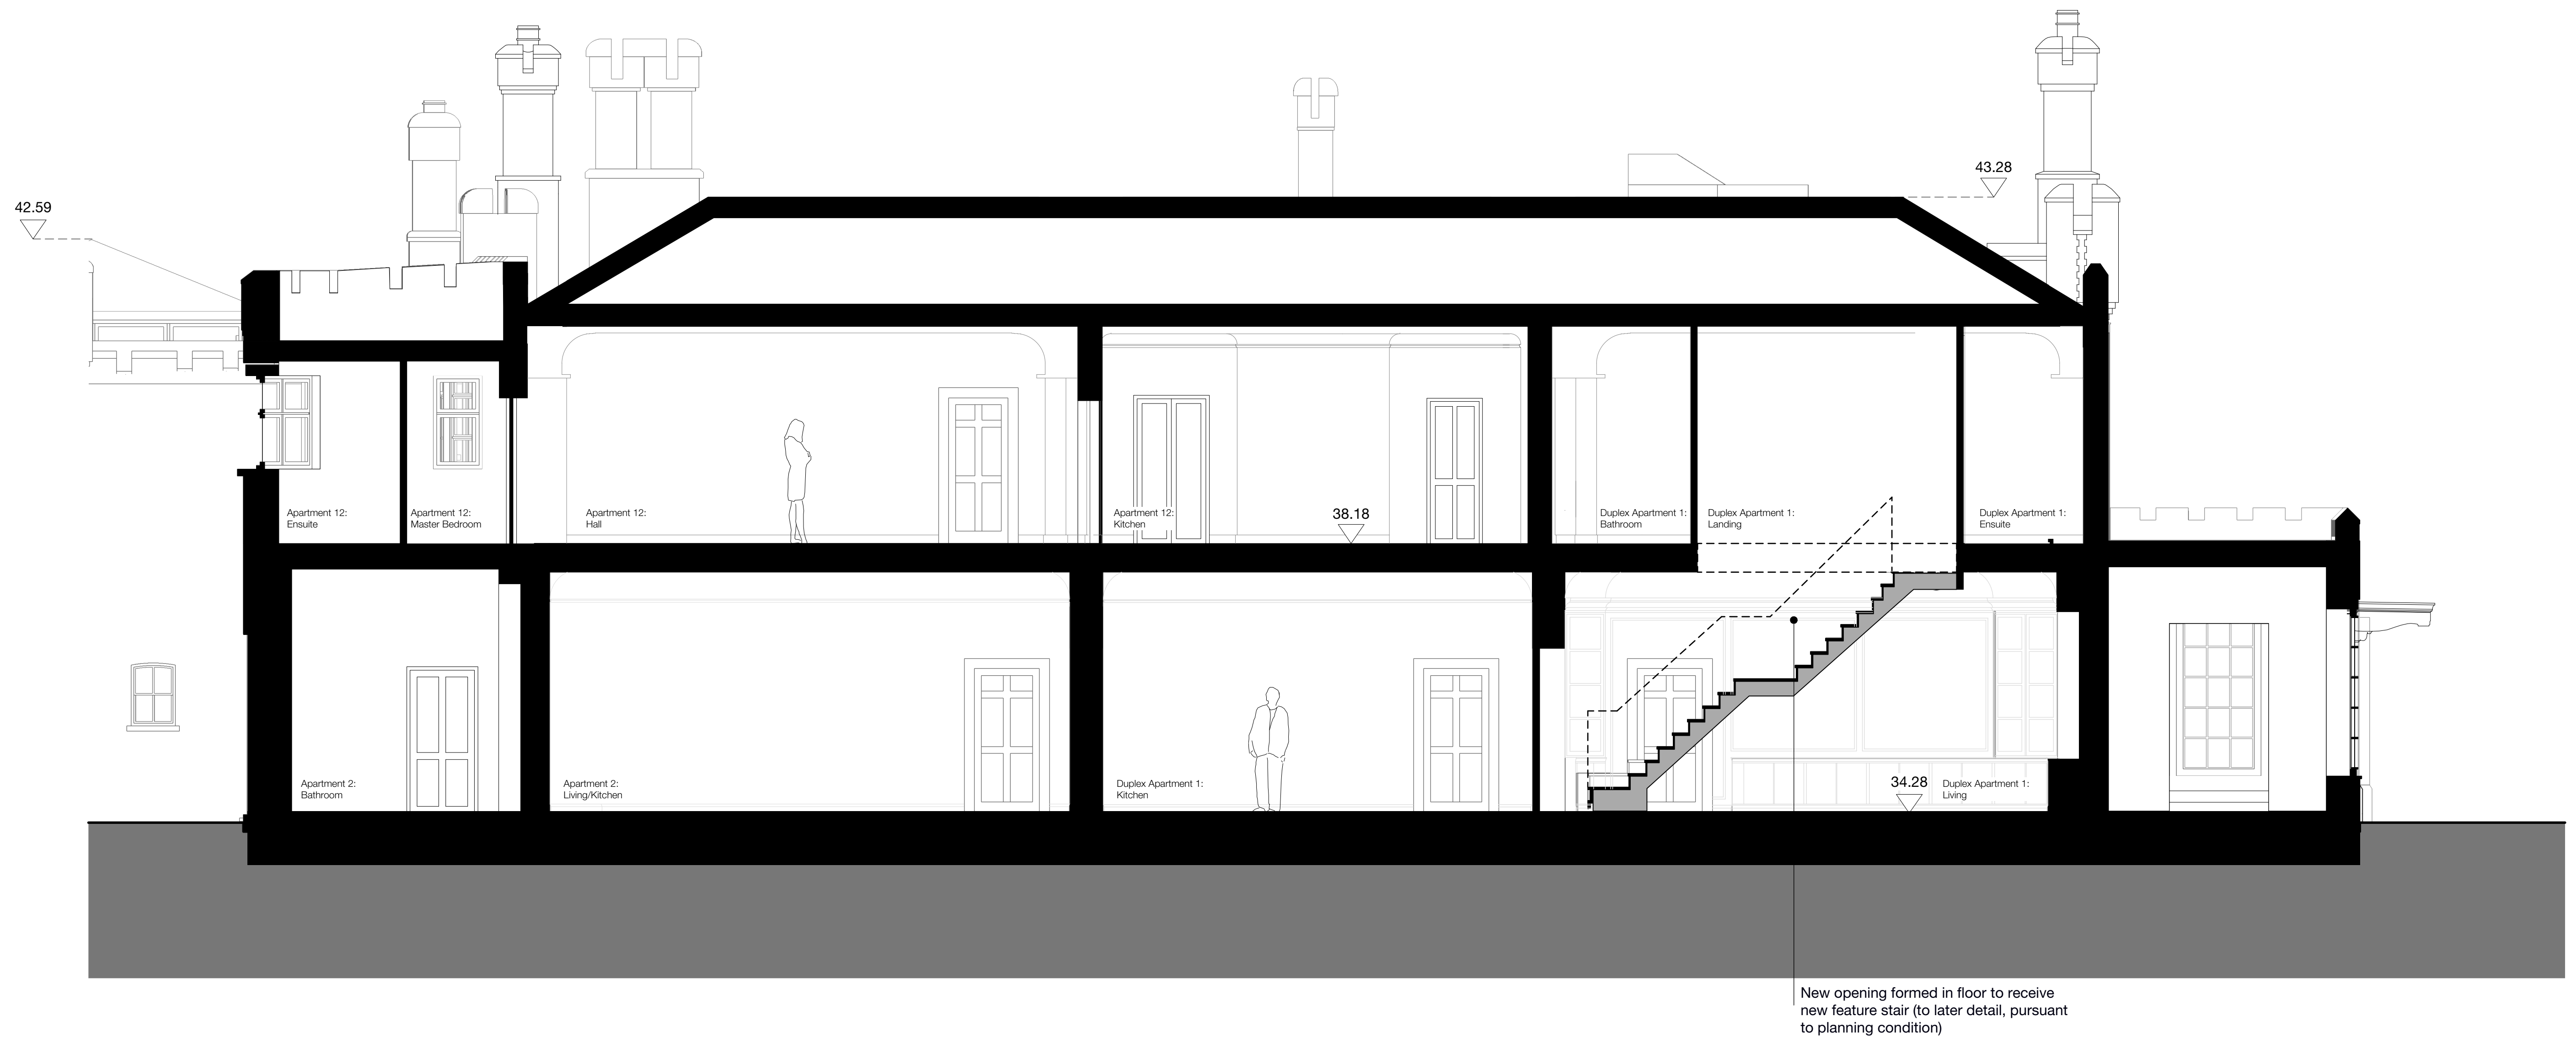


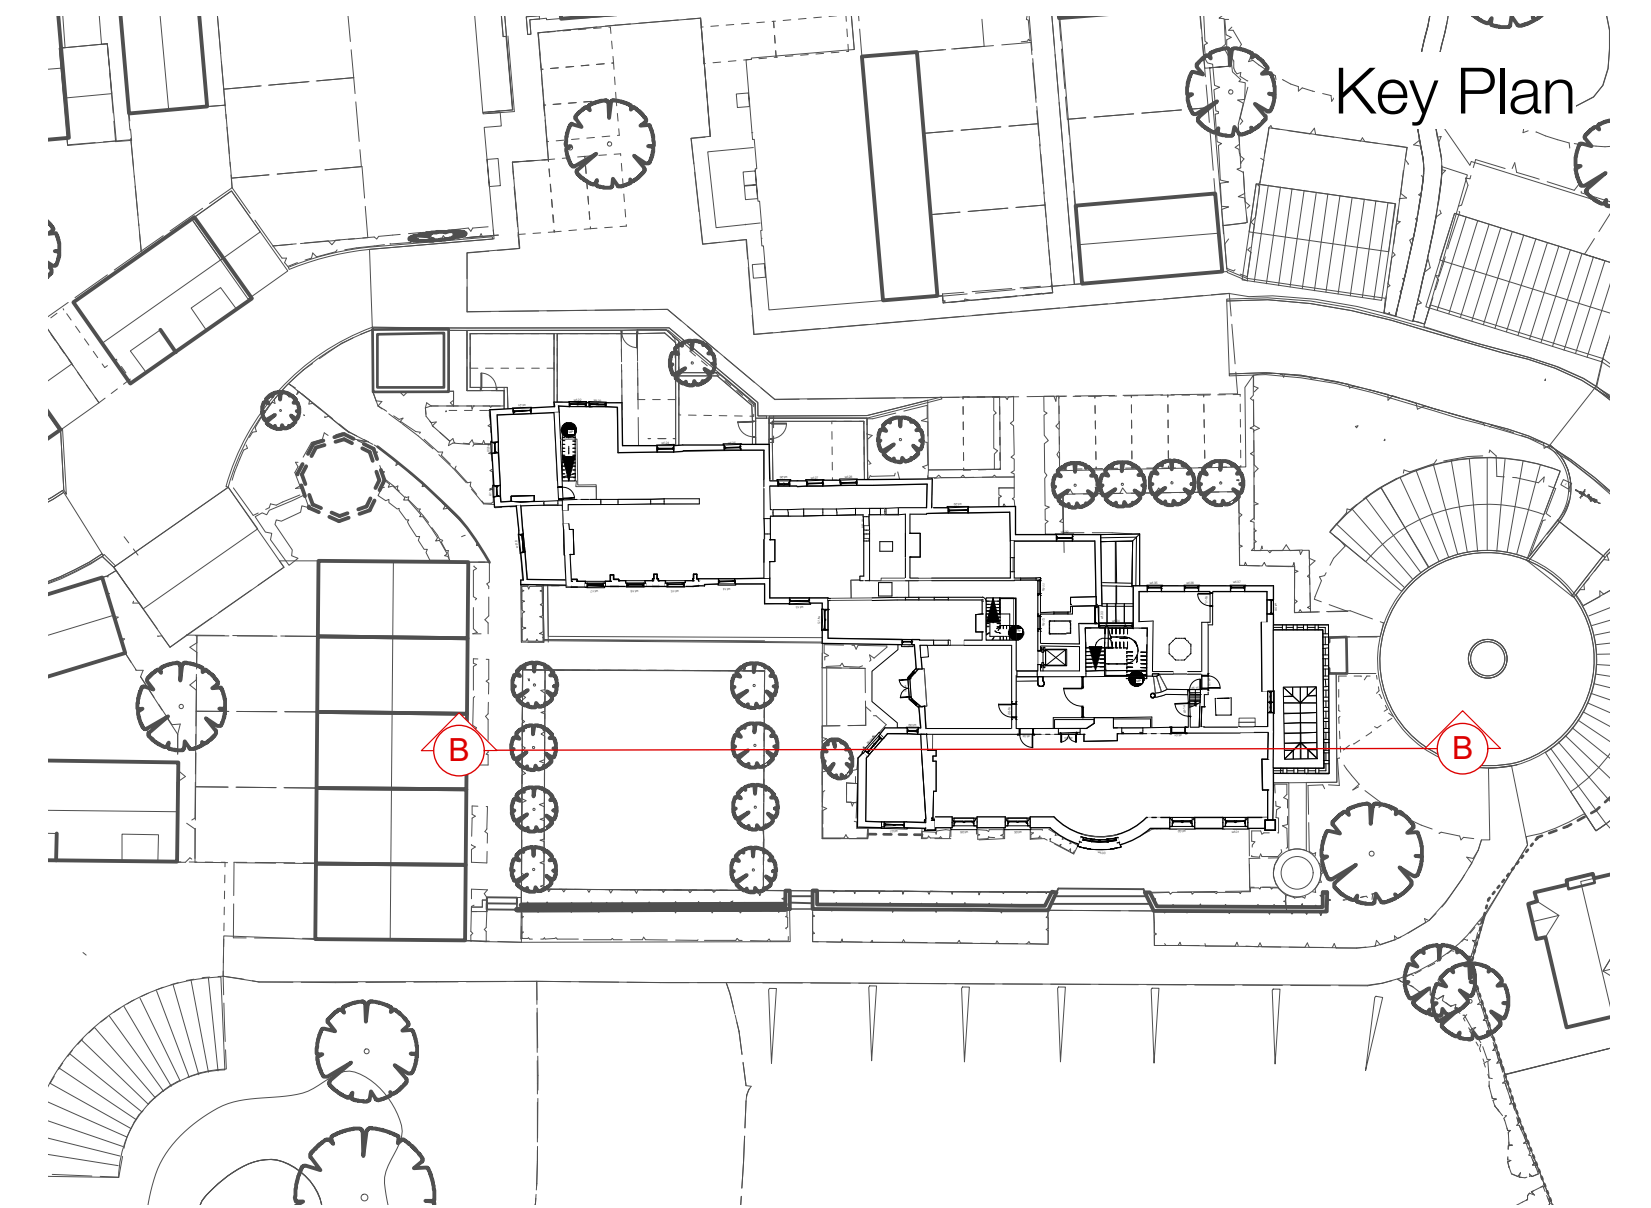

8 Main House - Proposed Long Section B-B  
SCALE: 1:50