


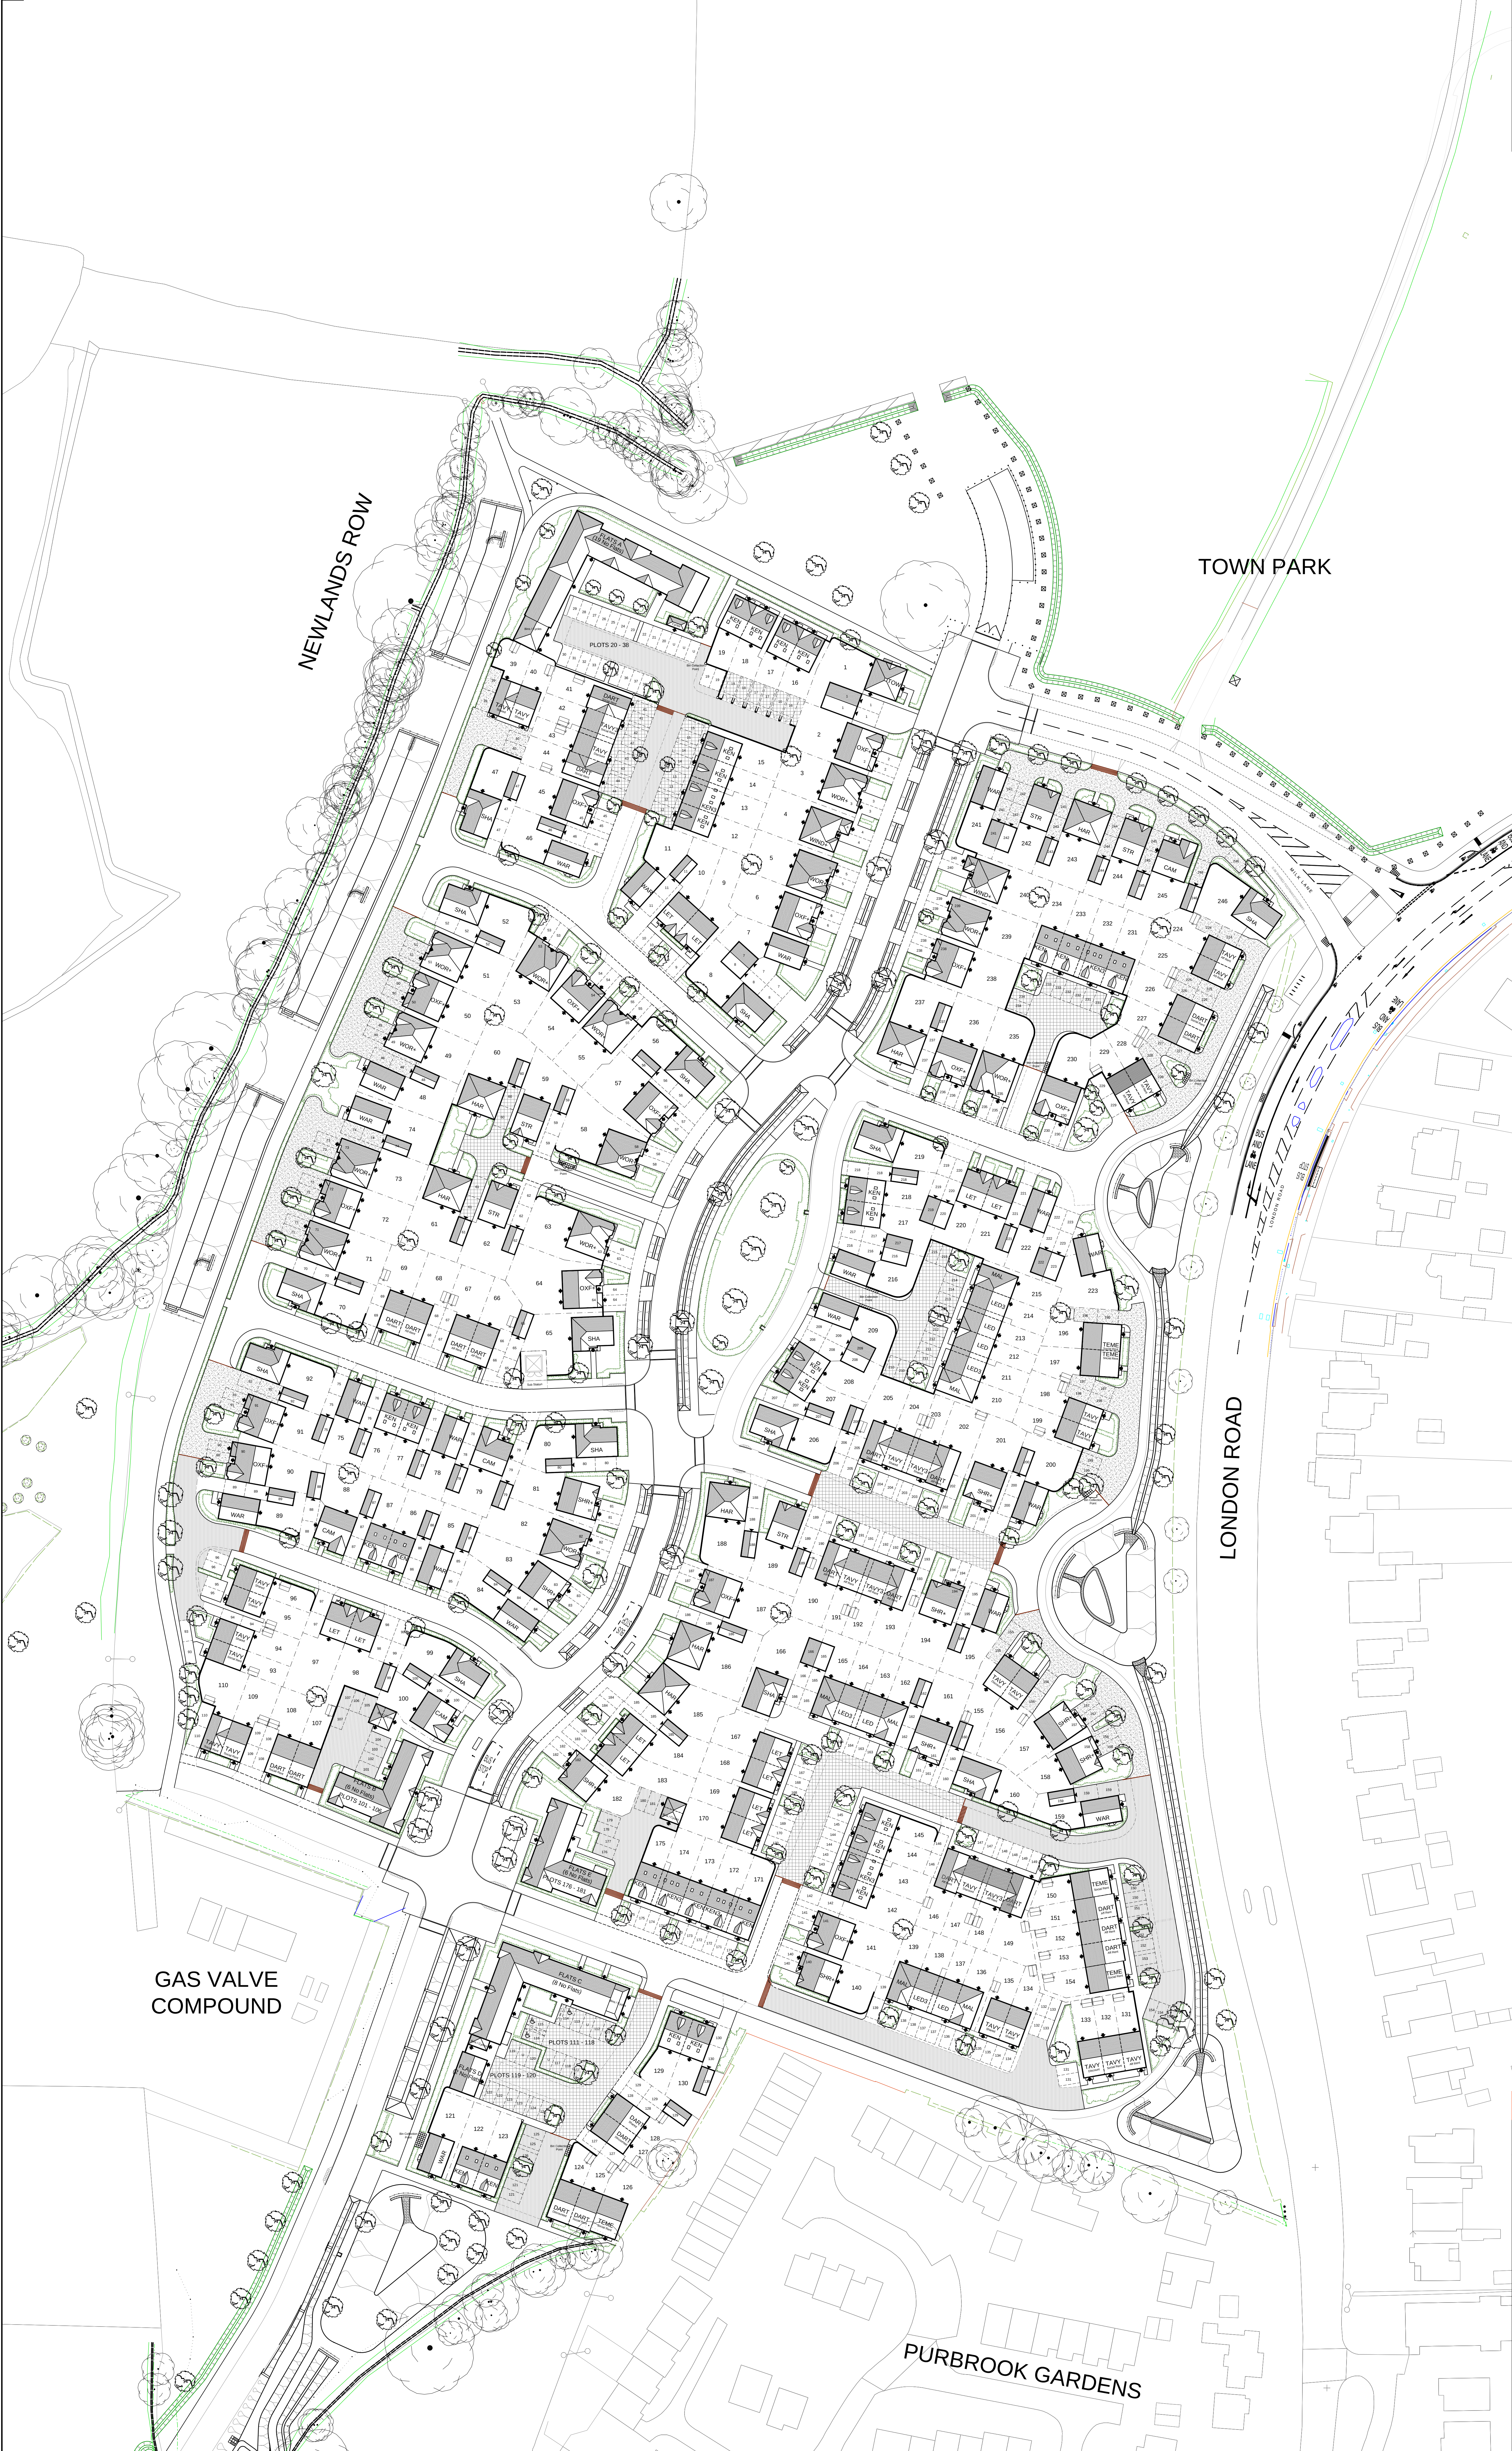

NOTES

Permission is granted to scale from this drawing for the purpose of Local Authority Planning Approval only. In all other circumstances DO NOT scale from this drawing. Please contact this office for any additional information required.

Contractors, Sub Contractors and Suppliers are to check all relevant dimensions and levels of the site and building before commencing any work drawings or building work. Any discrepancies should be recorded to the Architect.

Where applicable this drawing is to be read in conjunction with the Consultant's drawings.

This drawing is the copyright of Tetlow King Ltd ©. All rights reserved. Ordnance Survey Data © Crown Copyright. All rights reserved. Licence No. 100007369

REV	DESCRIPTION	DATE	AUTHOR	CHKD
A	Flats and surrounding area redesigned. Key areas revised following on from client comments. Ref Meeting notes 281113	2011/13	RT	PM
B	LTH integral house blocks updated, minor detailing and reconfiguration of key units along infrastructure road. Additional detailing added. Accommodation schedule updated.	2011/13	RT	PM
C	Layout revised to latest meeting comments, Road widths turning areas Bin collection and parking issues.	04/12/13	RT	PM/RS
D	Layout revised to latest meeting comments, Adoptable areas, house type handlings, roof lines and affordable mss. Reduction in numbers (Plots 164-165 replaced with 1 plot SHA) SITE TOTAL 245	10/12/13	RT	PM
E	Layout revised to latest meeting comments with planners. Flat Blocks A and C redesigned and parking areas adjusted accordingly in line with adoption requirements. Plots 151-159 parking adjusted. Plots 137 & 222 house type changed and parking updated. Minor road amendments. Additional information added to affordable. SITE RENUMBERED	13/12/13	RT	PM
F	Layout revised to latest meeting comments regarding Affordable Mix and Spread. Flat Blocks A and E redesigned and Flats Block D added. Southern Parcel redesigned along with additional minor layout revisions. Additional Linc added. SITE TOTAL 246	20/12/13	RT	PM/RS
G	Layout revised to latest meeting comments regarding Affordable Mix and Spread. Additional changes to highway ref Handover and Motorway Marked plan.	07/01/14	RT	PM/RS
H	Plot 1 garage revised. All affordable units amended to be LTH sizes, parking amended accordingly. Plots 66-69 revised to DART house types. Plots 123-125 house types revised. Parking amended to rear of flat block C to allow for extra amenity space. Surface hatch revised to show change between public and private. Crossovers to driveway on spine road reduced in size. Balconies added to flat blocks B, C and E. Trees updated in line with Fabra mark-ups, parking reduced by plots 176-181, plots 101-106, plots 97-98 changed from SHF+ to LET	04/02/14	RS/PM/RS	
J	Parking allocation for plots 123-125 amended as per comments received	08/02/14	ROP	
K	Links to western footpath shown. 28/02/14 at turning heads adj to plots 47, 70 and 96	28/02/14	ROP	

For lighting information please refer to drawing no's; RHWVILLE/RD20 & RHWVILLE/RD21

scale 1:500

PLANNING

TETLOW KING

ARCHITECTS • URBAN DESIGNERS • SUSTAINABILITY CONSULTANTS

Building 300, The Grange, Ramsey Road, Michelmersh, Ramsey, Hampshire, SO51 0AE.
Tel: 01794 367760 Fax: 01794 515517 Web: www.tetlowking.co.uk

PROJECT

BEREWOOD, PHASE 2

Waterlooville, Hampshire

For: Redrow Homes (Southern)

DRAWING

Site Layout

SCALE	DATE	AUTHOR	CHKD
1:500 @ A0	30/10/13	RT	

JOB NO.	DRAWING NO.	REV
REDR130524	SL01	K