


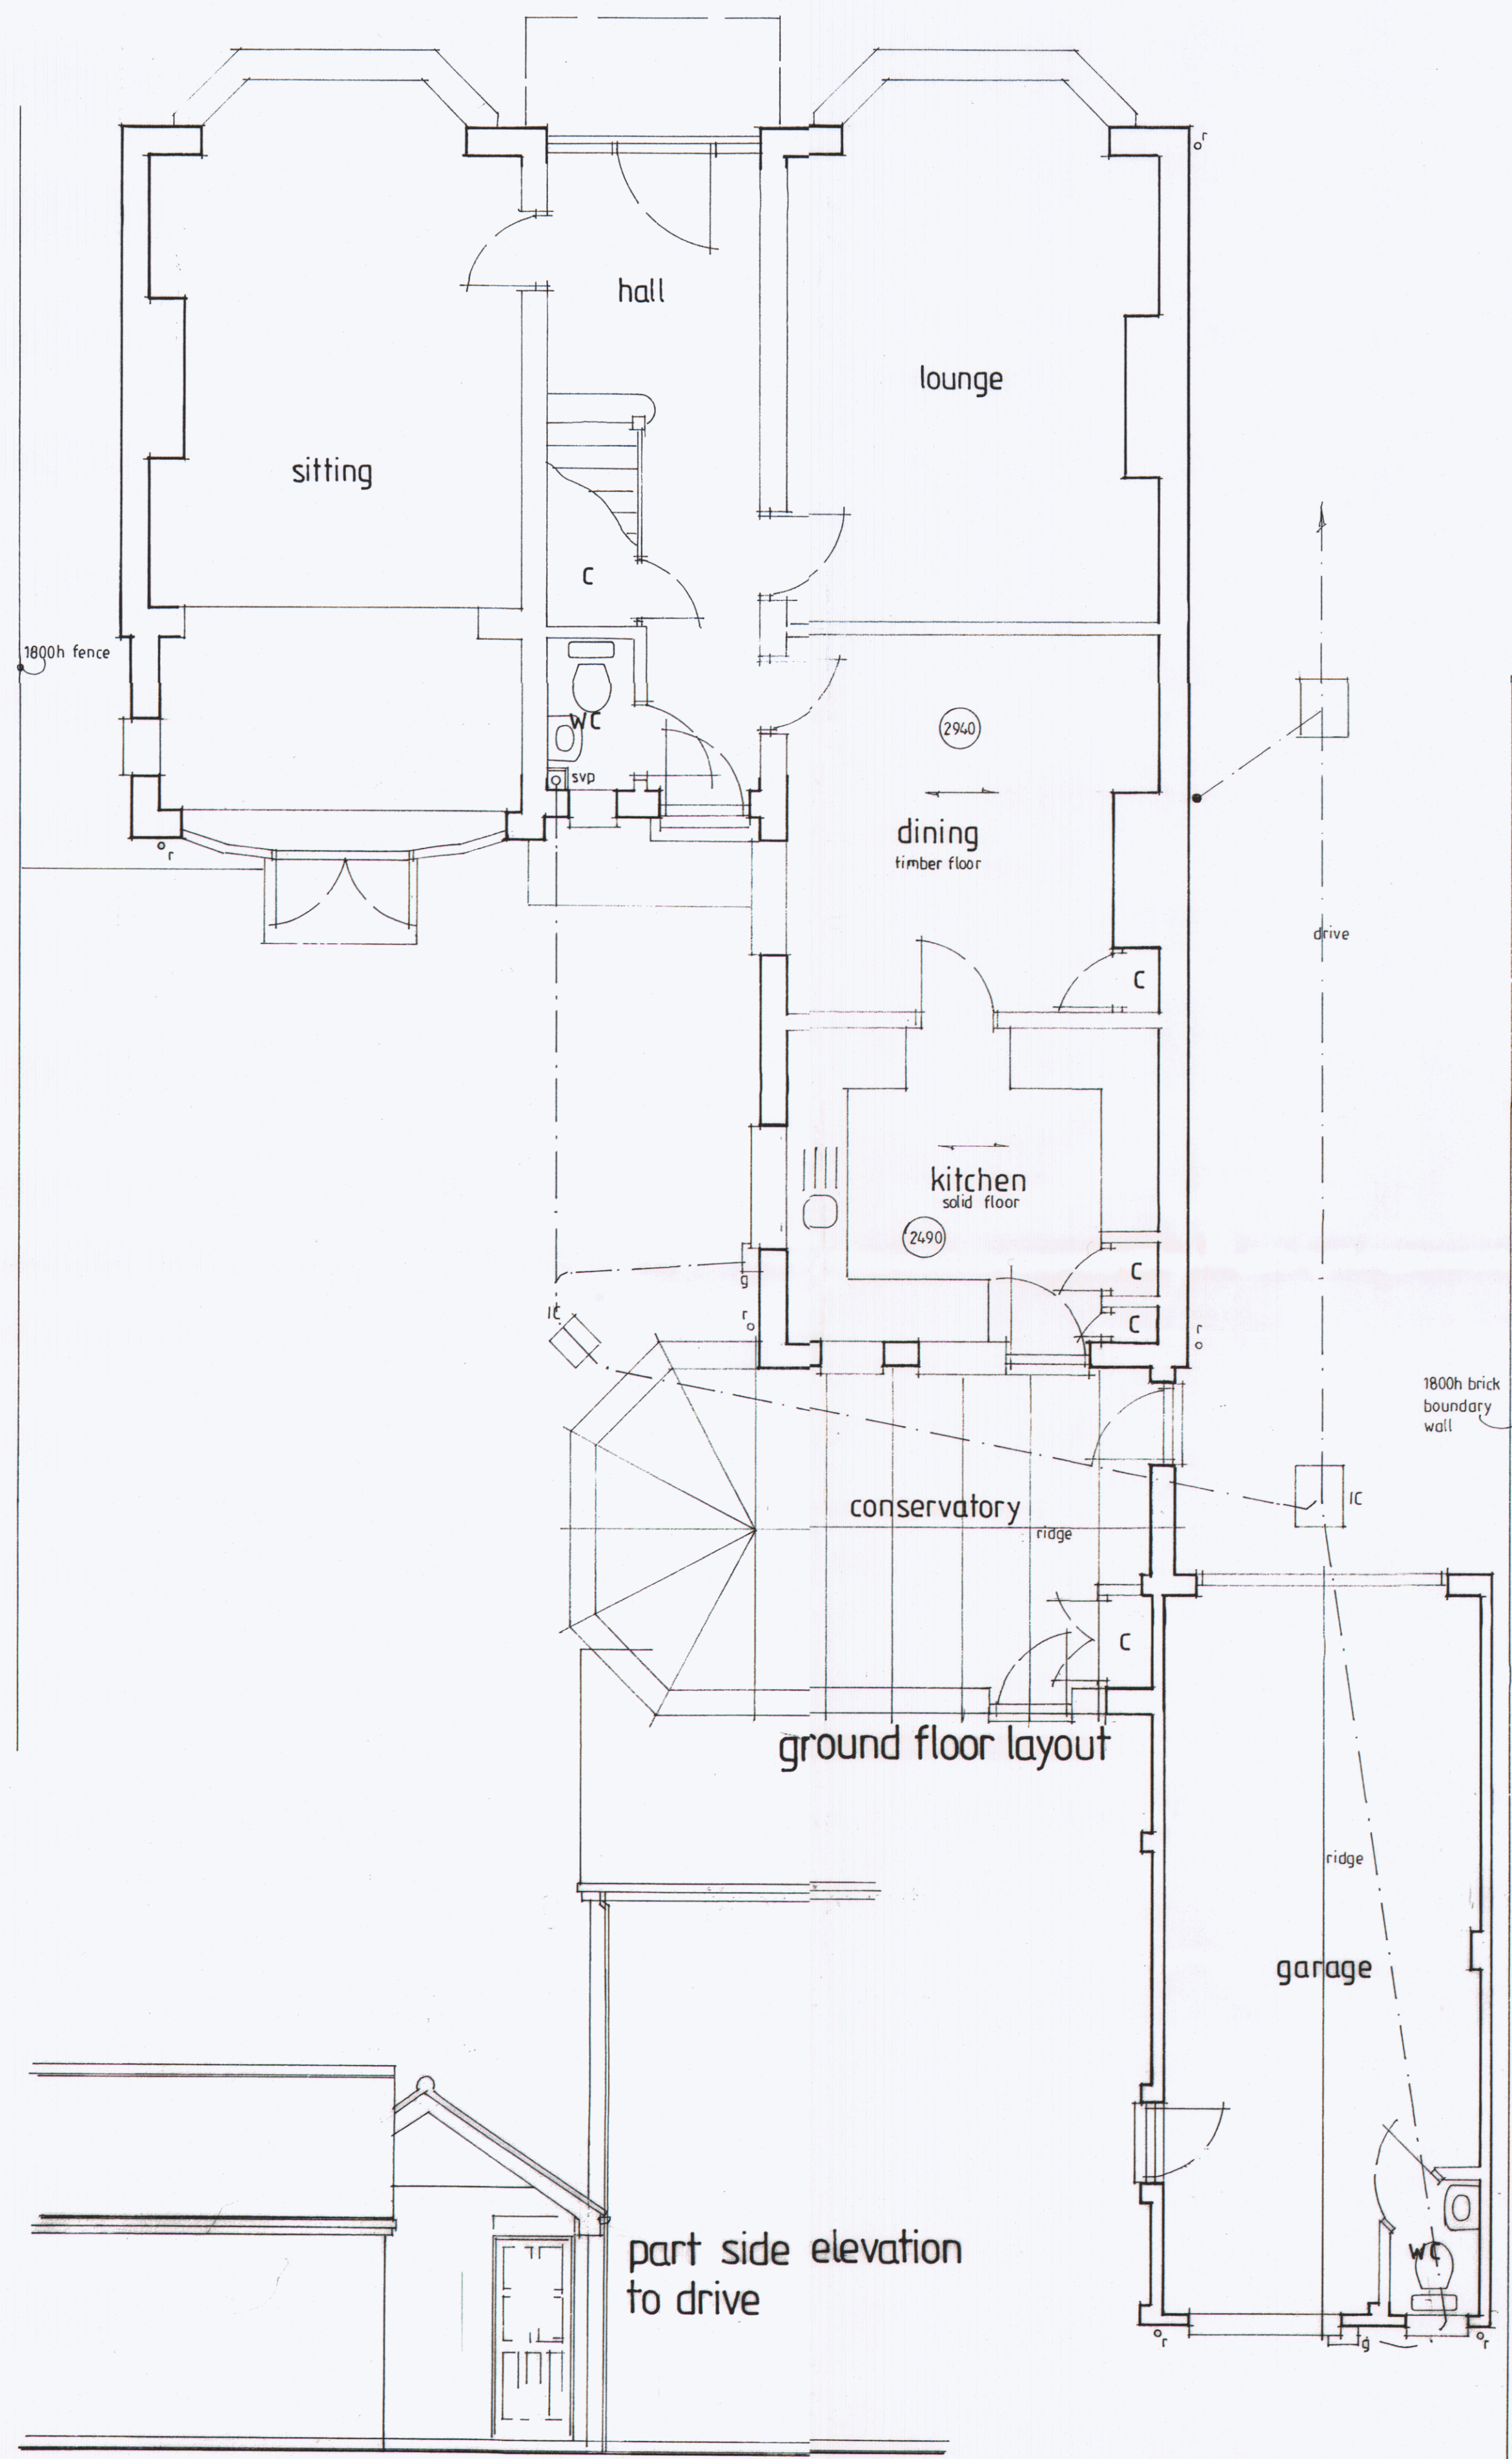

EXISTING SURVEY, 43 LANGSTONE ROAD, HAVANT, PO9 1RB.



Scale: 1/50.

Drwg. no. 18/3/1.

location plan

1/1250

OS CROWN COPYRIGHT
ALL RIGHTS RESERVED
LICENCE No 100047707

February 2018.

site plan
1/500

HAVANT BOROUGH
COUNCIL
16 MAY 2013
RECEIVED

