


NOTES

1. DO NOT SCALE FROM THIS DRAWING.
2. ALL DIMENSIONS ARE TO BE CHECKED ON SITE, PRIOR TO COMMENCING ANY WORKS
3. ALL BOUNDARIES ARE ASSUMED AND WE ACCEPT NO LIABILITY FOR BOUNDARY INACCURACY
4. THESE ARE NOT WORKING DRAWINGS AND ARE FOR PLANNING PURPOSE ONLY

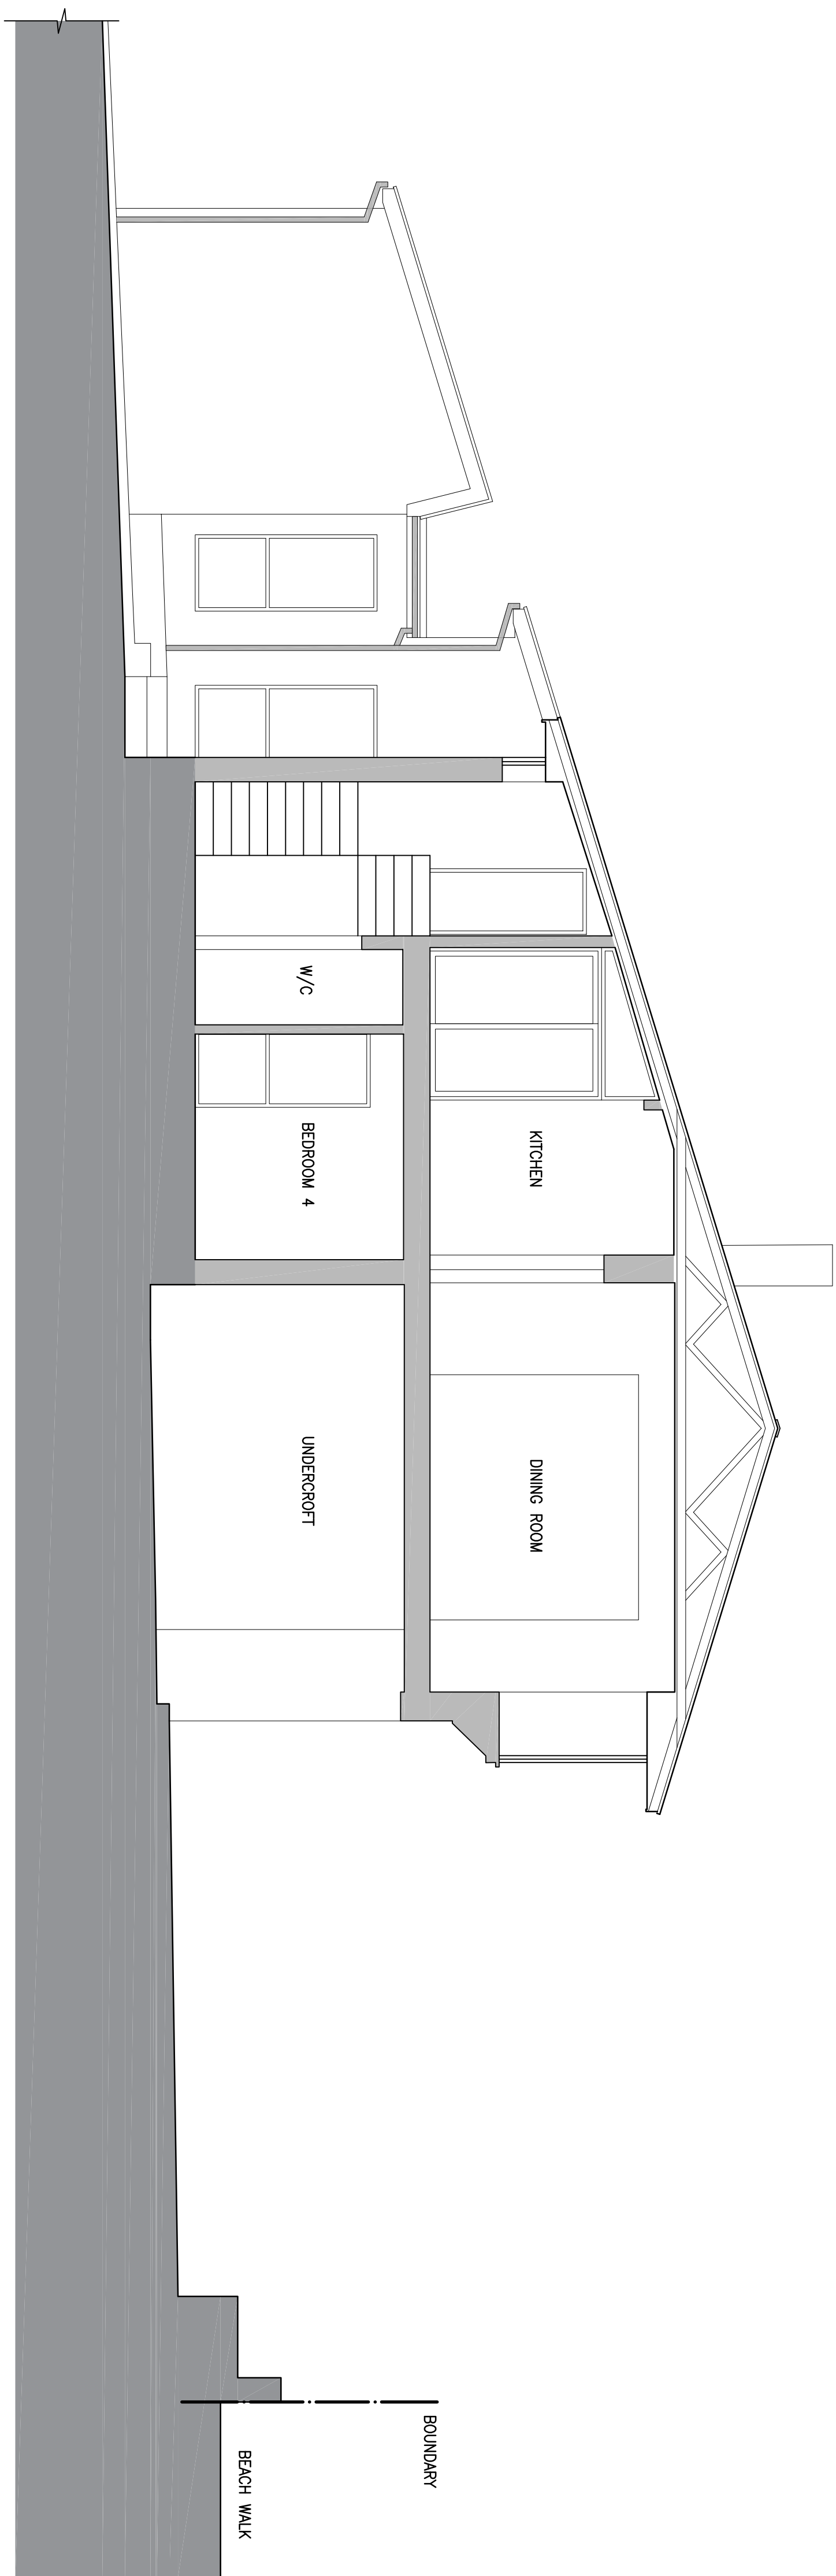


FFL 6.963

FFL 4.275

0.000 AOD

SECTION C-C

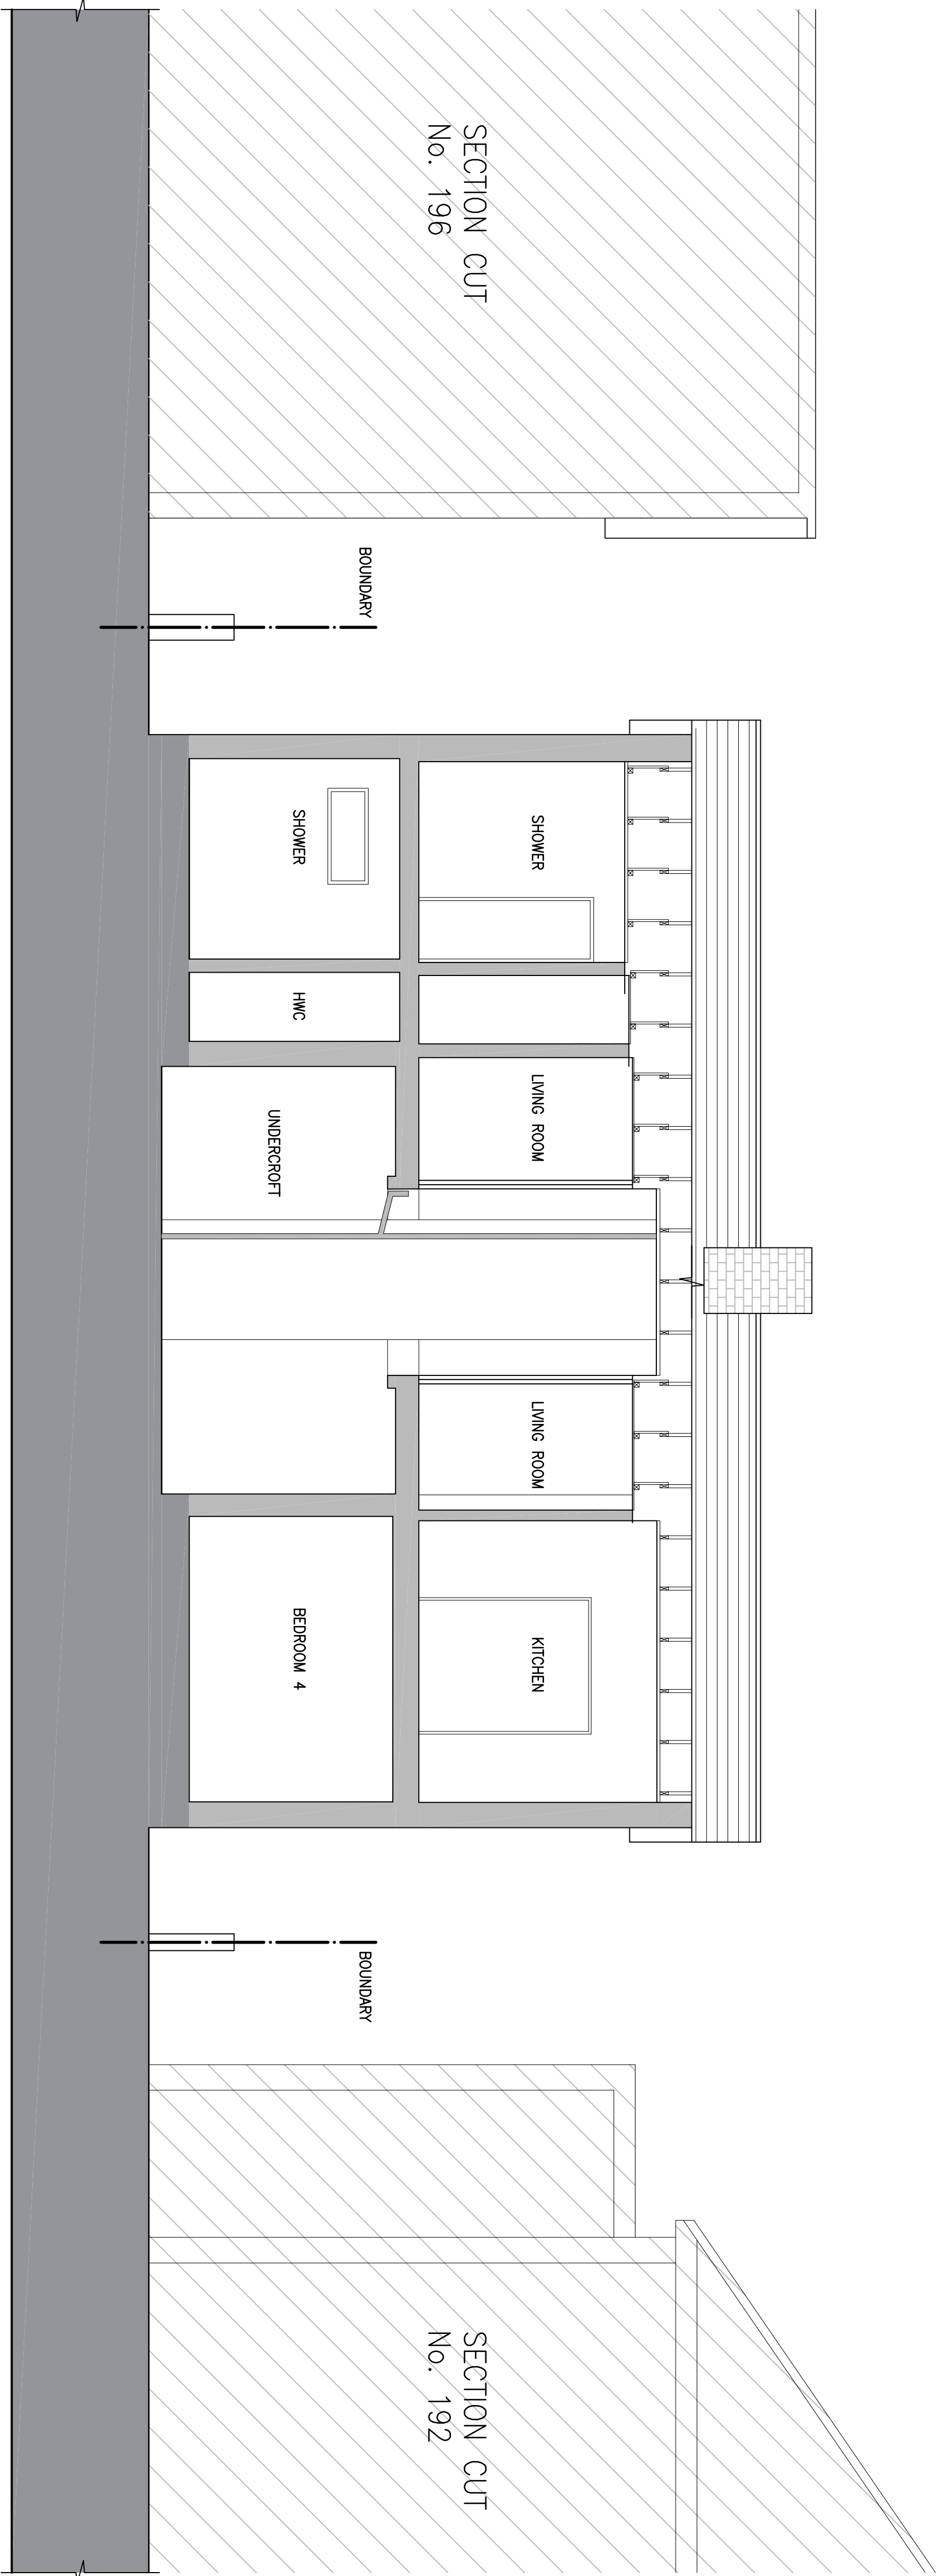

FFL 6.963

FFL 4.275


0.000 AOD

196 SOUTHWOOD RD

194 SOUTHWOOD RD

192 SOUTHWOOD RD

SECTION D-D

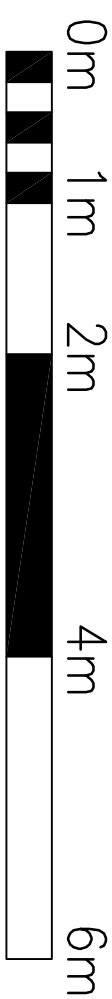

P2	PLANNING ISSUE	10/04/18	AM		
P1	PRELIMINARY ISSUE	04/04/18	AM		
ISSUE	REVISION	DATE	INITIAL		

COPYRIGHT All rights reserved. These drawings, plans and specifications and the copyright therein are the property of David Dexter Associates and must not be used, reproduced or copied wholly or in part without the written permission of David Dexter Associates.

Project

BALLABOOREY
194 SOUTHWOOD ROAD
HAYLING ISLAND

Client

R. STEUL

daviddexter@
associates

david dexter associates, Unit G East, Coate House
1-3 Coate Street, London, E2 9AG
t: 020 8980 0512 mail@daviddexter.co.uk
www.daviddexter.co.uk

Title

EXISTING
SECTIONS
C-C & D-D

STRUCTURAL DRAWING

Designed	R.S	Project Engineer/Director	Date
Drawn	J.M		
Scale	1:50@A1 U.N.O.	Drawing No:	Issue
Date	MARCH '18	1724-008	P2