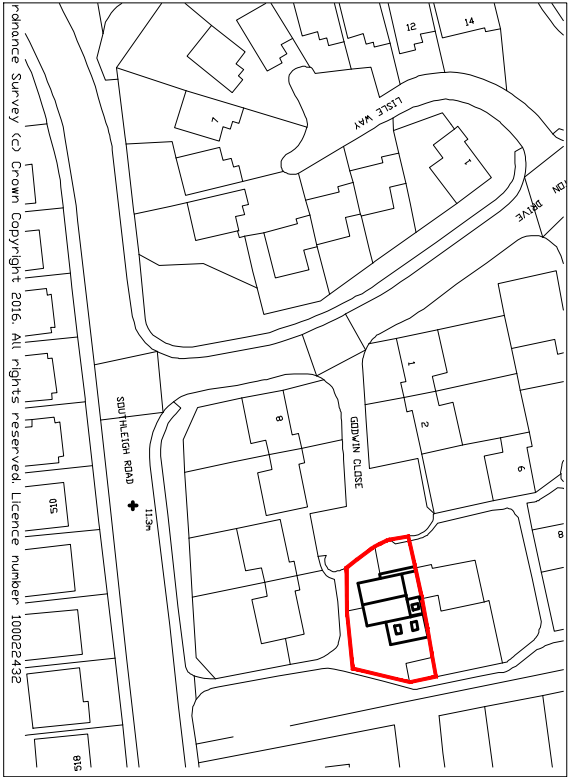
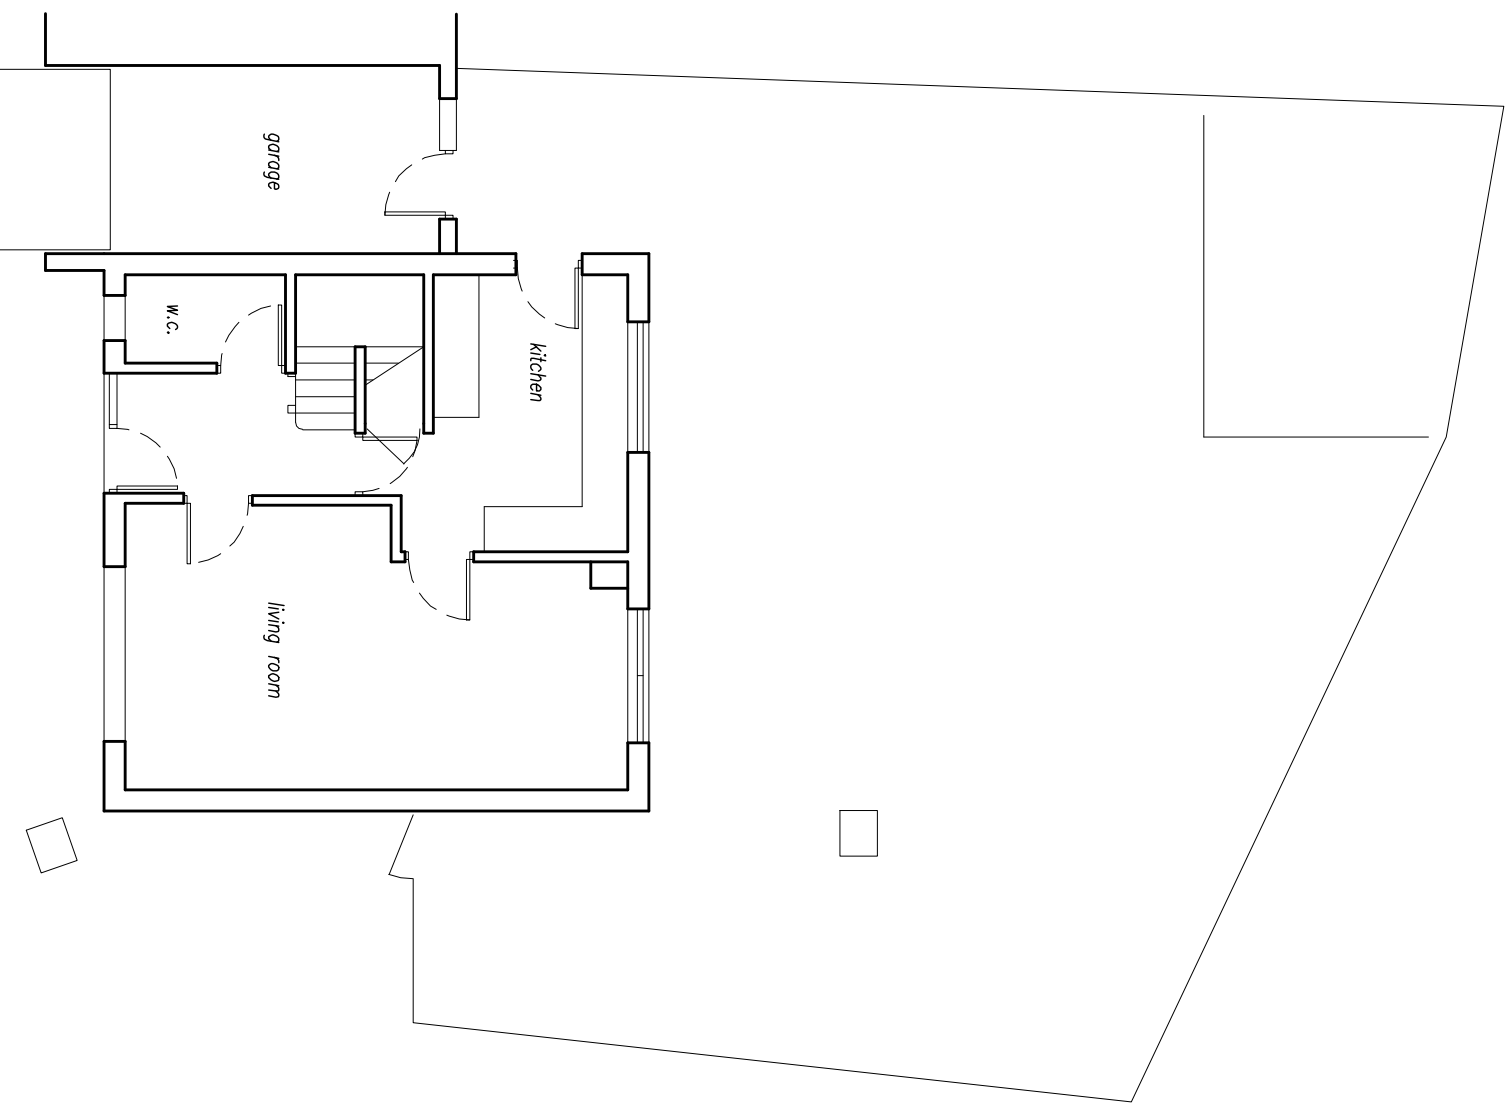
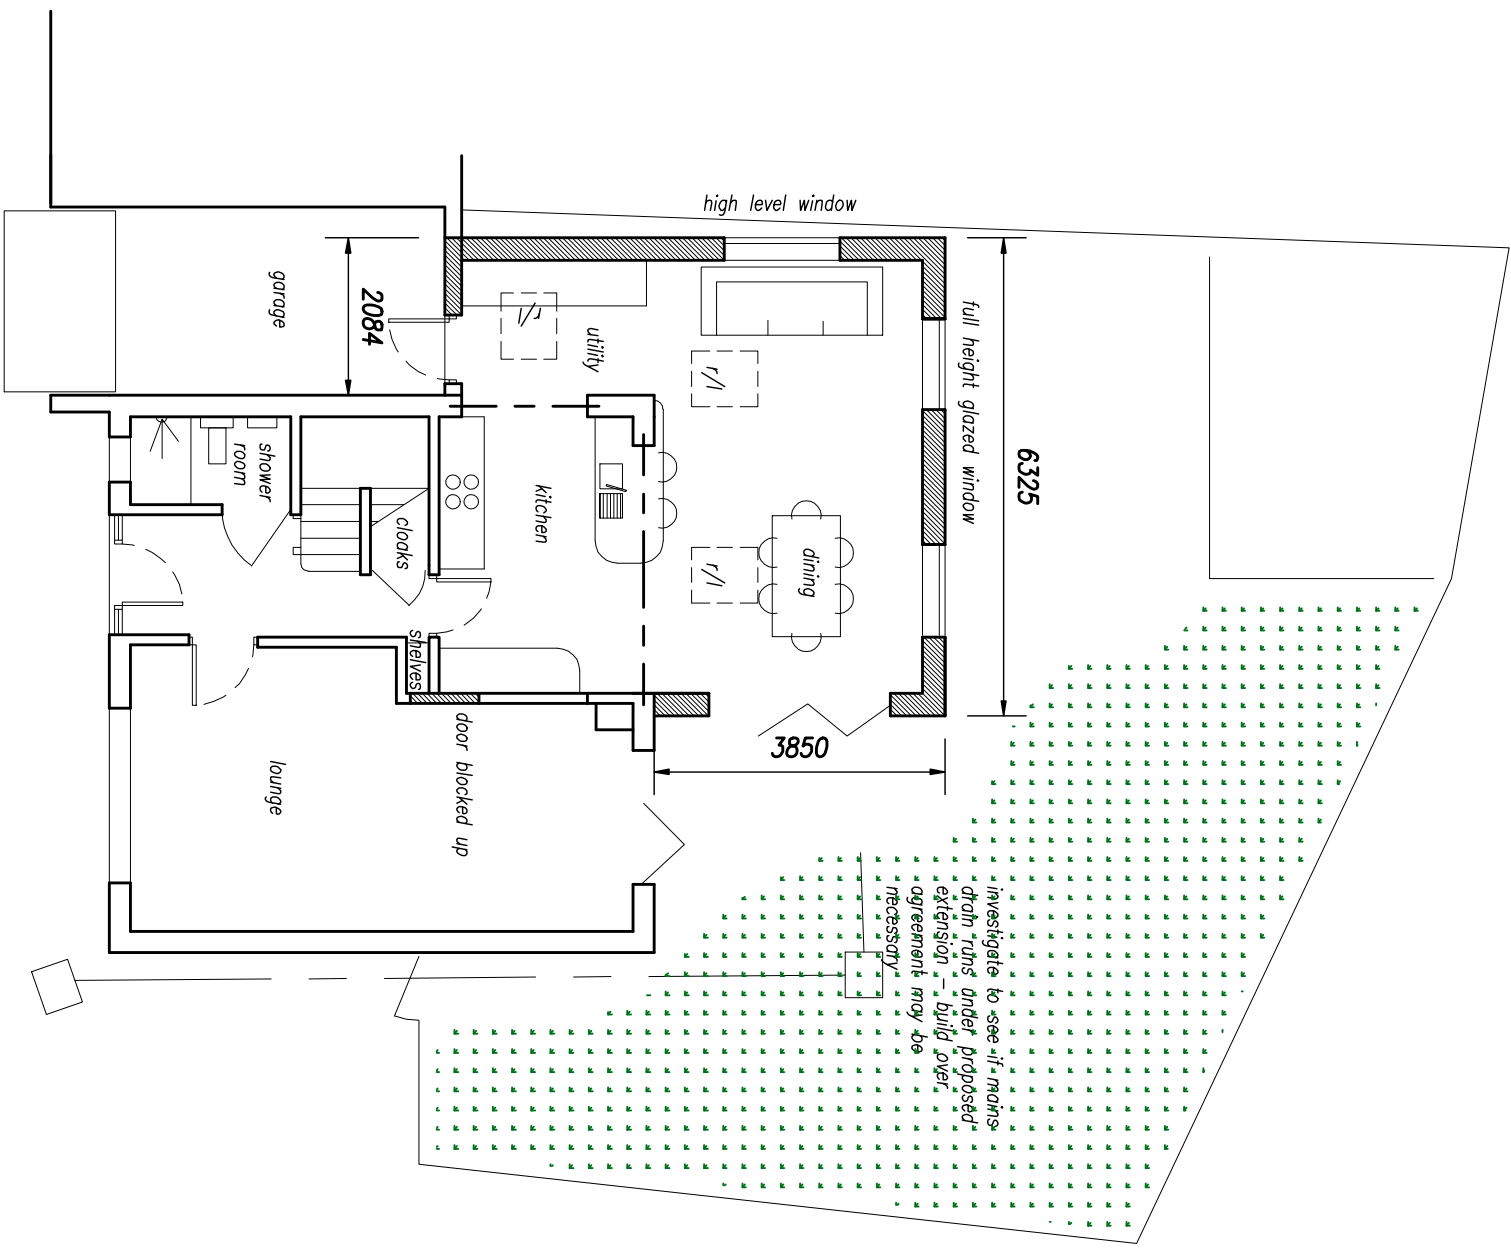
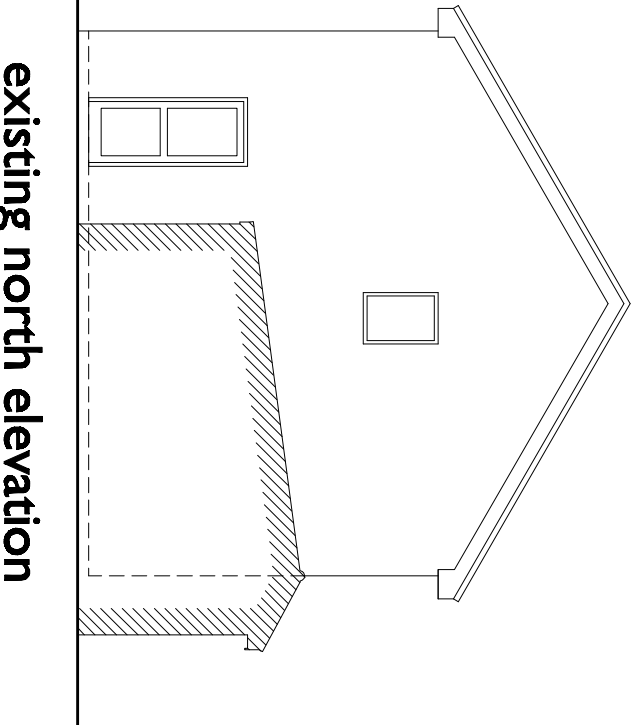
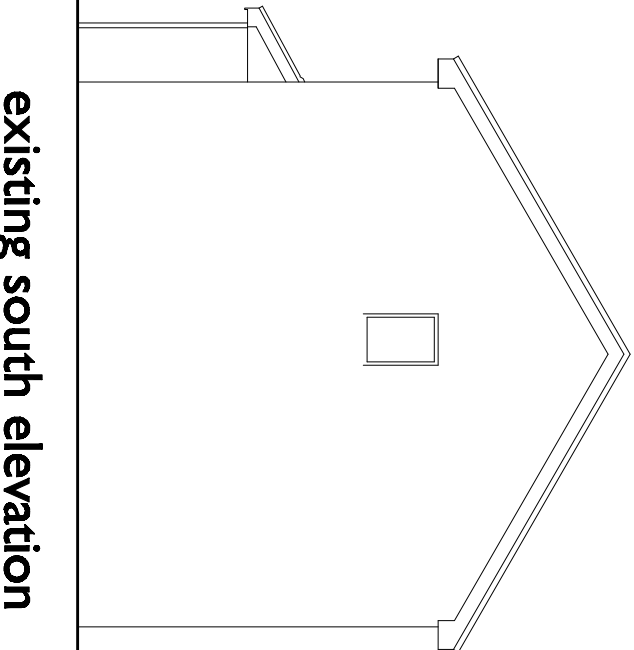
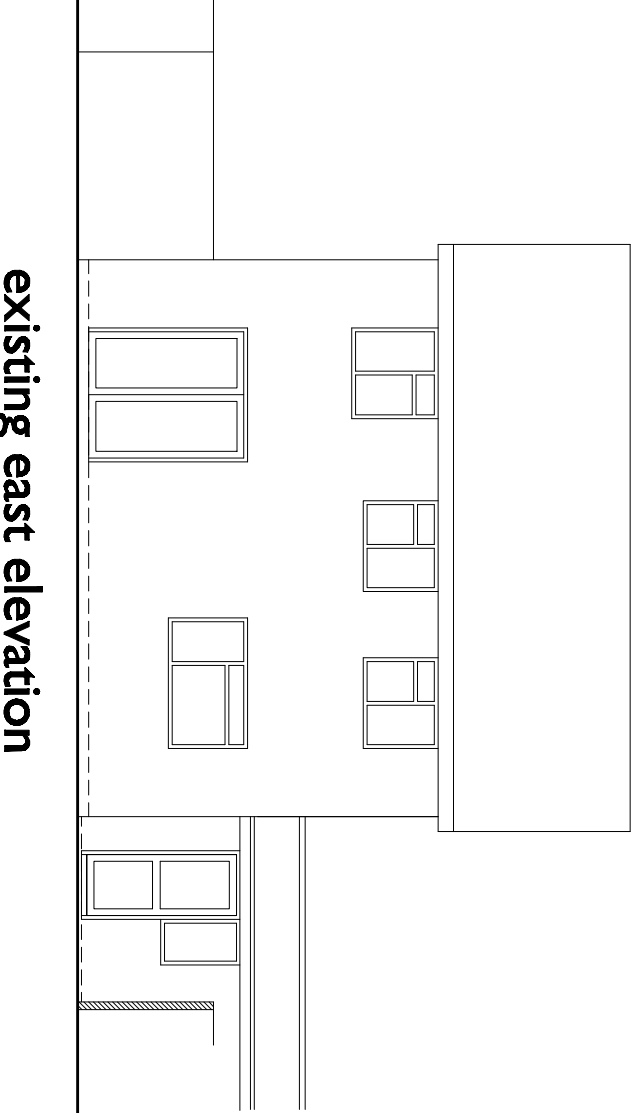
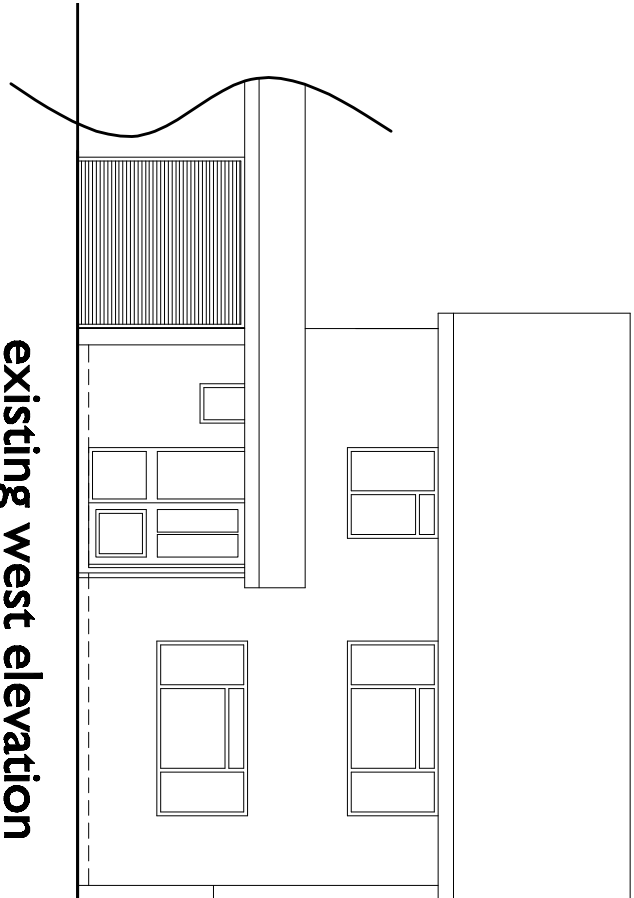
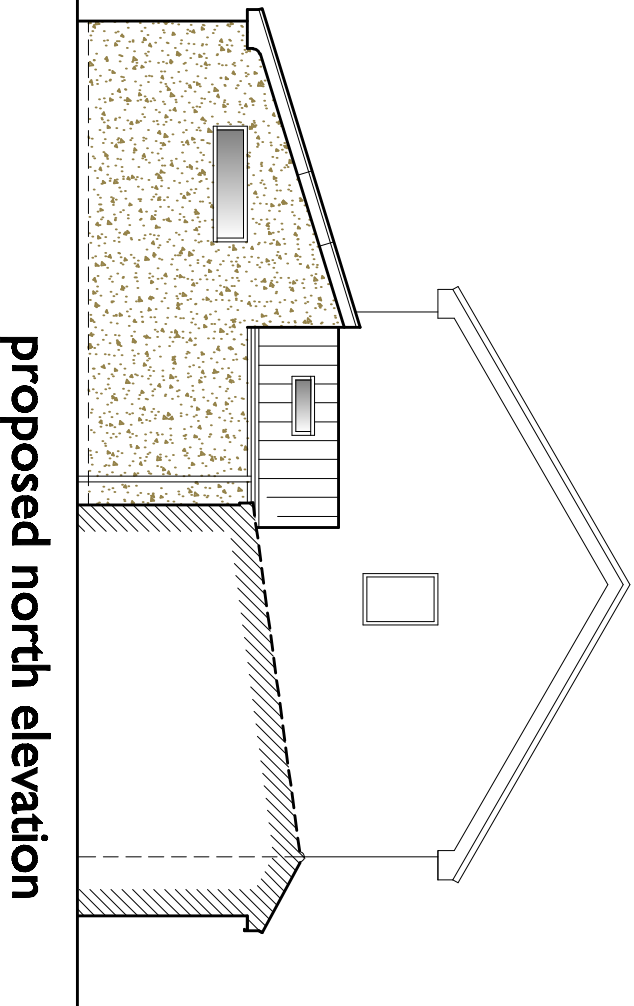
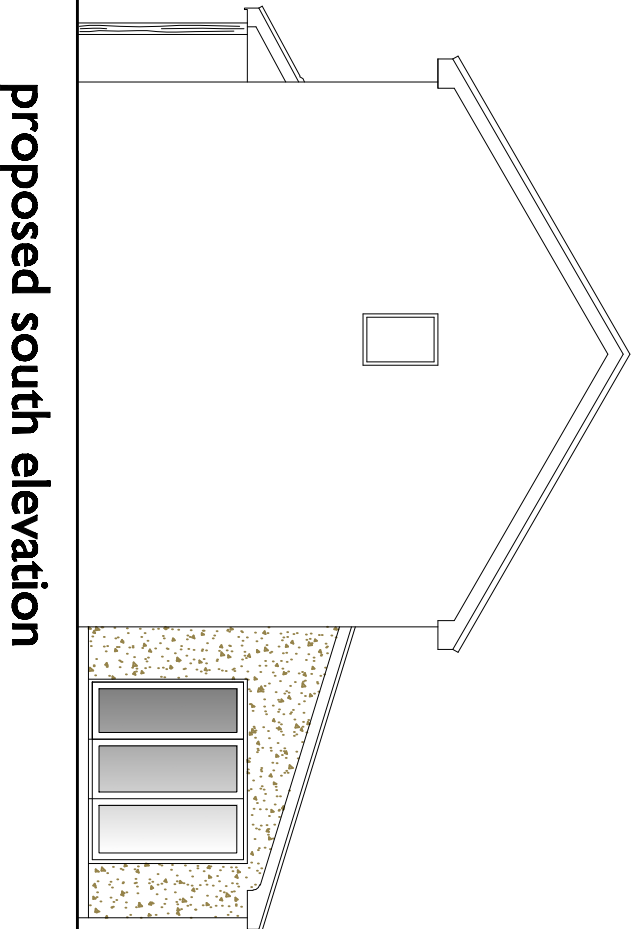
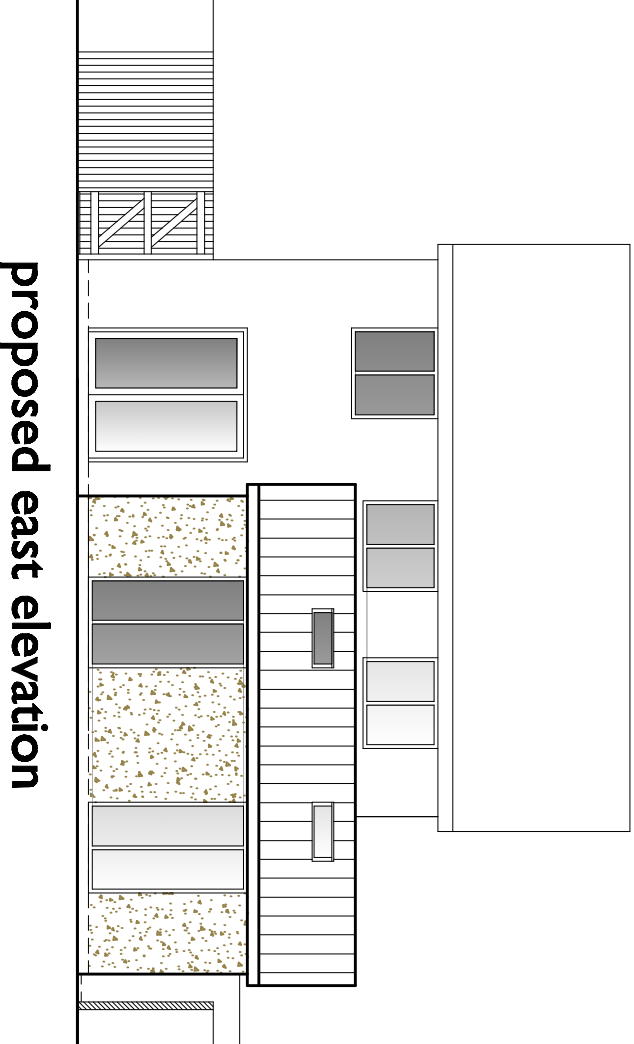
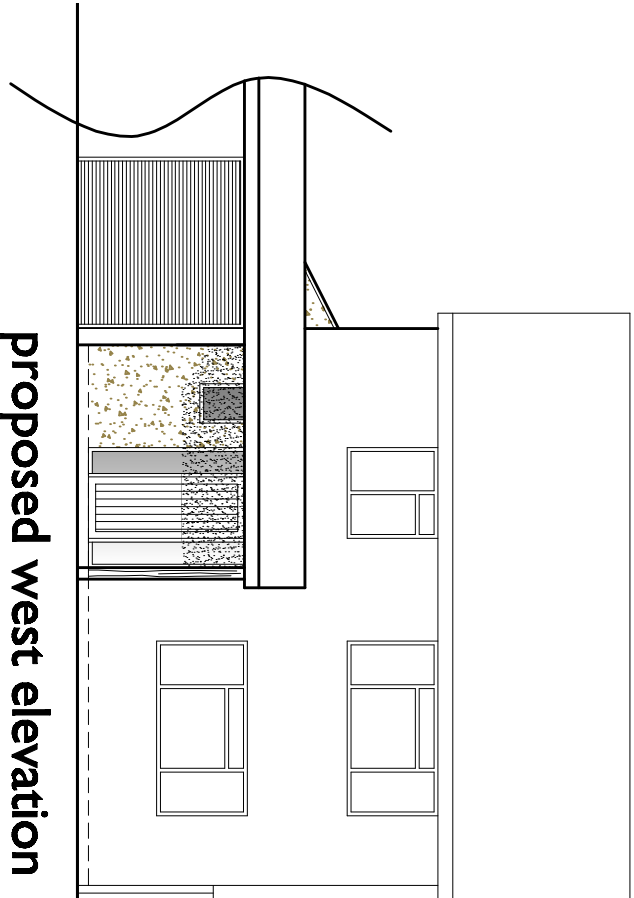


NOTES

This drawing is the copyright of FARE Visual LTD and must not be reproduced without written consent. All dimensions to be verified on site prior to commencement of works. Any measurements are to be taken from the external face of the wall unless otherwise stated. 

REV A - client amendments - oct 2016
REV B - window amendments, ref line - april 2017
REV C - client amendments - june 2017
REV D - alterations to garage roof - roof to remain as existing - june 2017

Project No: FZ709 - 01D
Drawing No: FZ709 - 01D
Scale: 1:100
Date: July 2016

flarevisual
architecture
0779465755 | info@flarevisual.co.uk | www.flarevisual.co.uk
Paul Visual Ltd
The Terrace
Grimsby Sc
Lincoln
LN218PD