


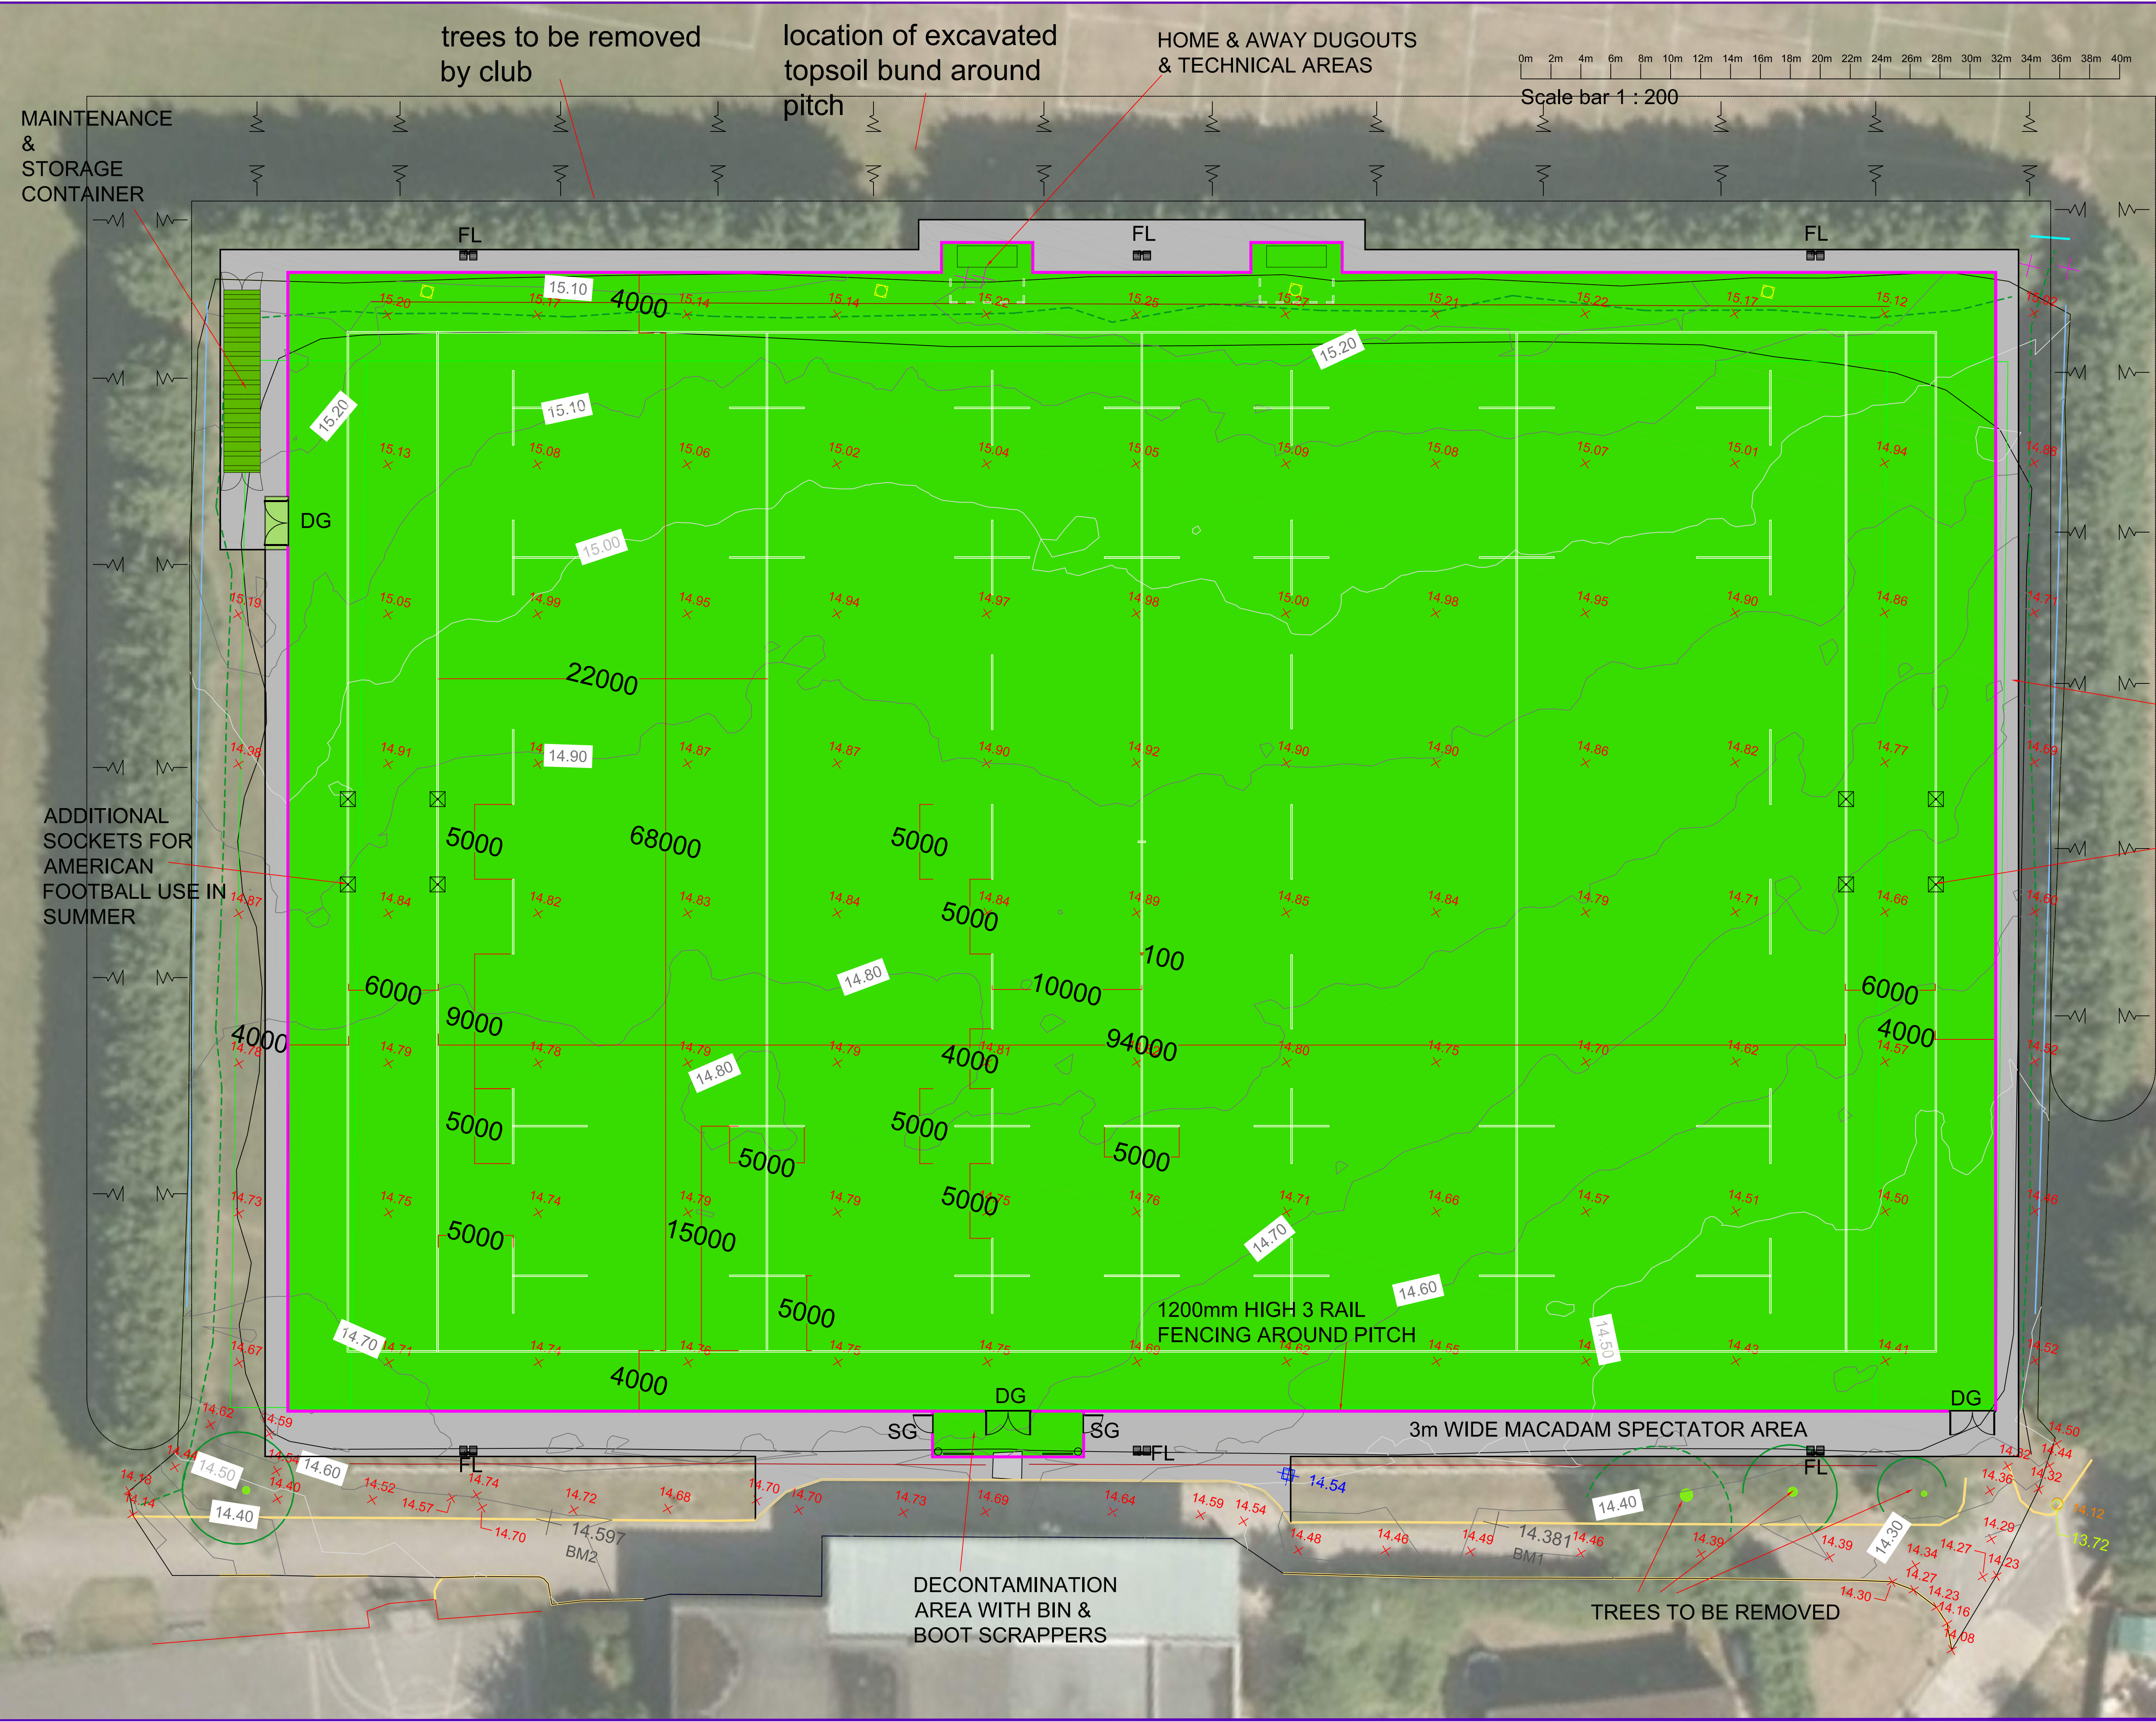

NOTES: —

1.2m HIGH DURALOCK SPECTATOR FENCING AROUND PITCH

NEW MACADAM PATHS

NEW 3G SURFACE

DG DOUBLE GATES

SG SINGLE GATE

FL FLOODLIGHT COLUMNS

1.5m WIDE MACADAM PATH

ADDITIONAL SOCKETS FOR AMERICAN FOOTBALL USE IN SUMMER

SIS Pitches

RFU 365 PROJECT

HAVANT RFC

PROPOSED SITE PLAN

1:200 SCALE NJM DRAWN
18-09-17 DATE APPROVED

SIS (UK) Ltd
Tavistock Works
Glasson Industrial Estate
Marport
Cumbria
CA15 9NT
Tel : 01900 817837
phib@sispitches.com

MUK1853 02 D
PROJECT No. REV. No. REV.