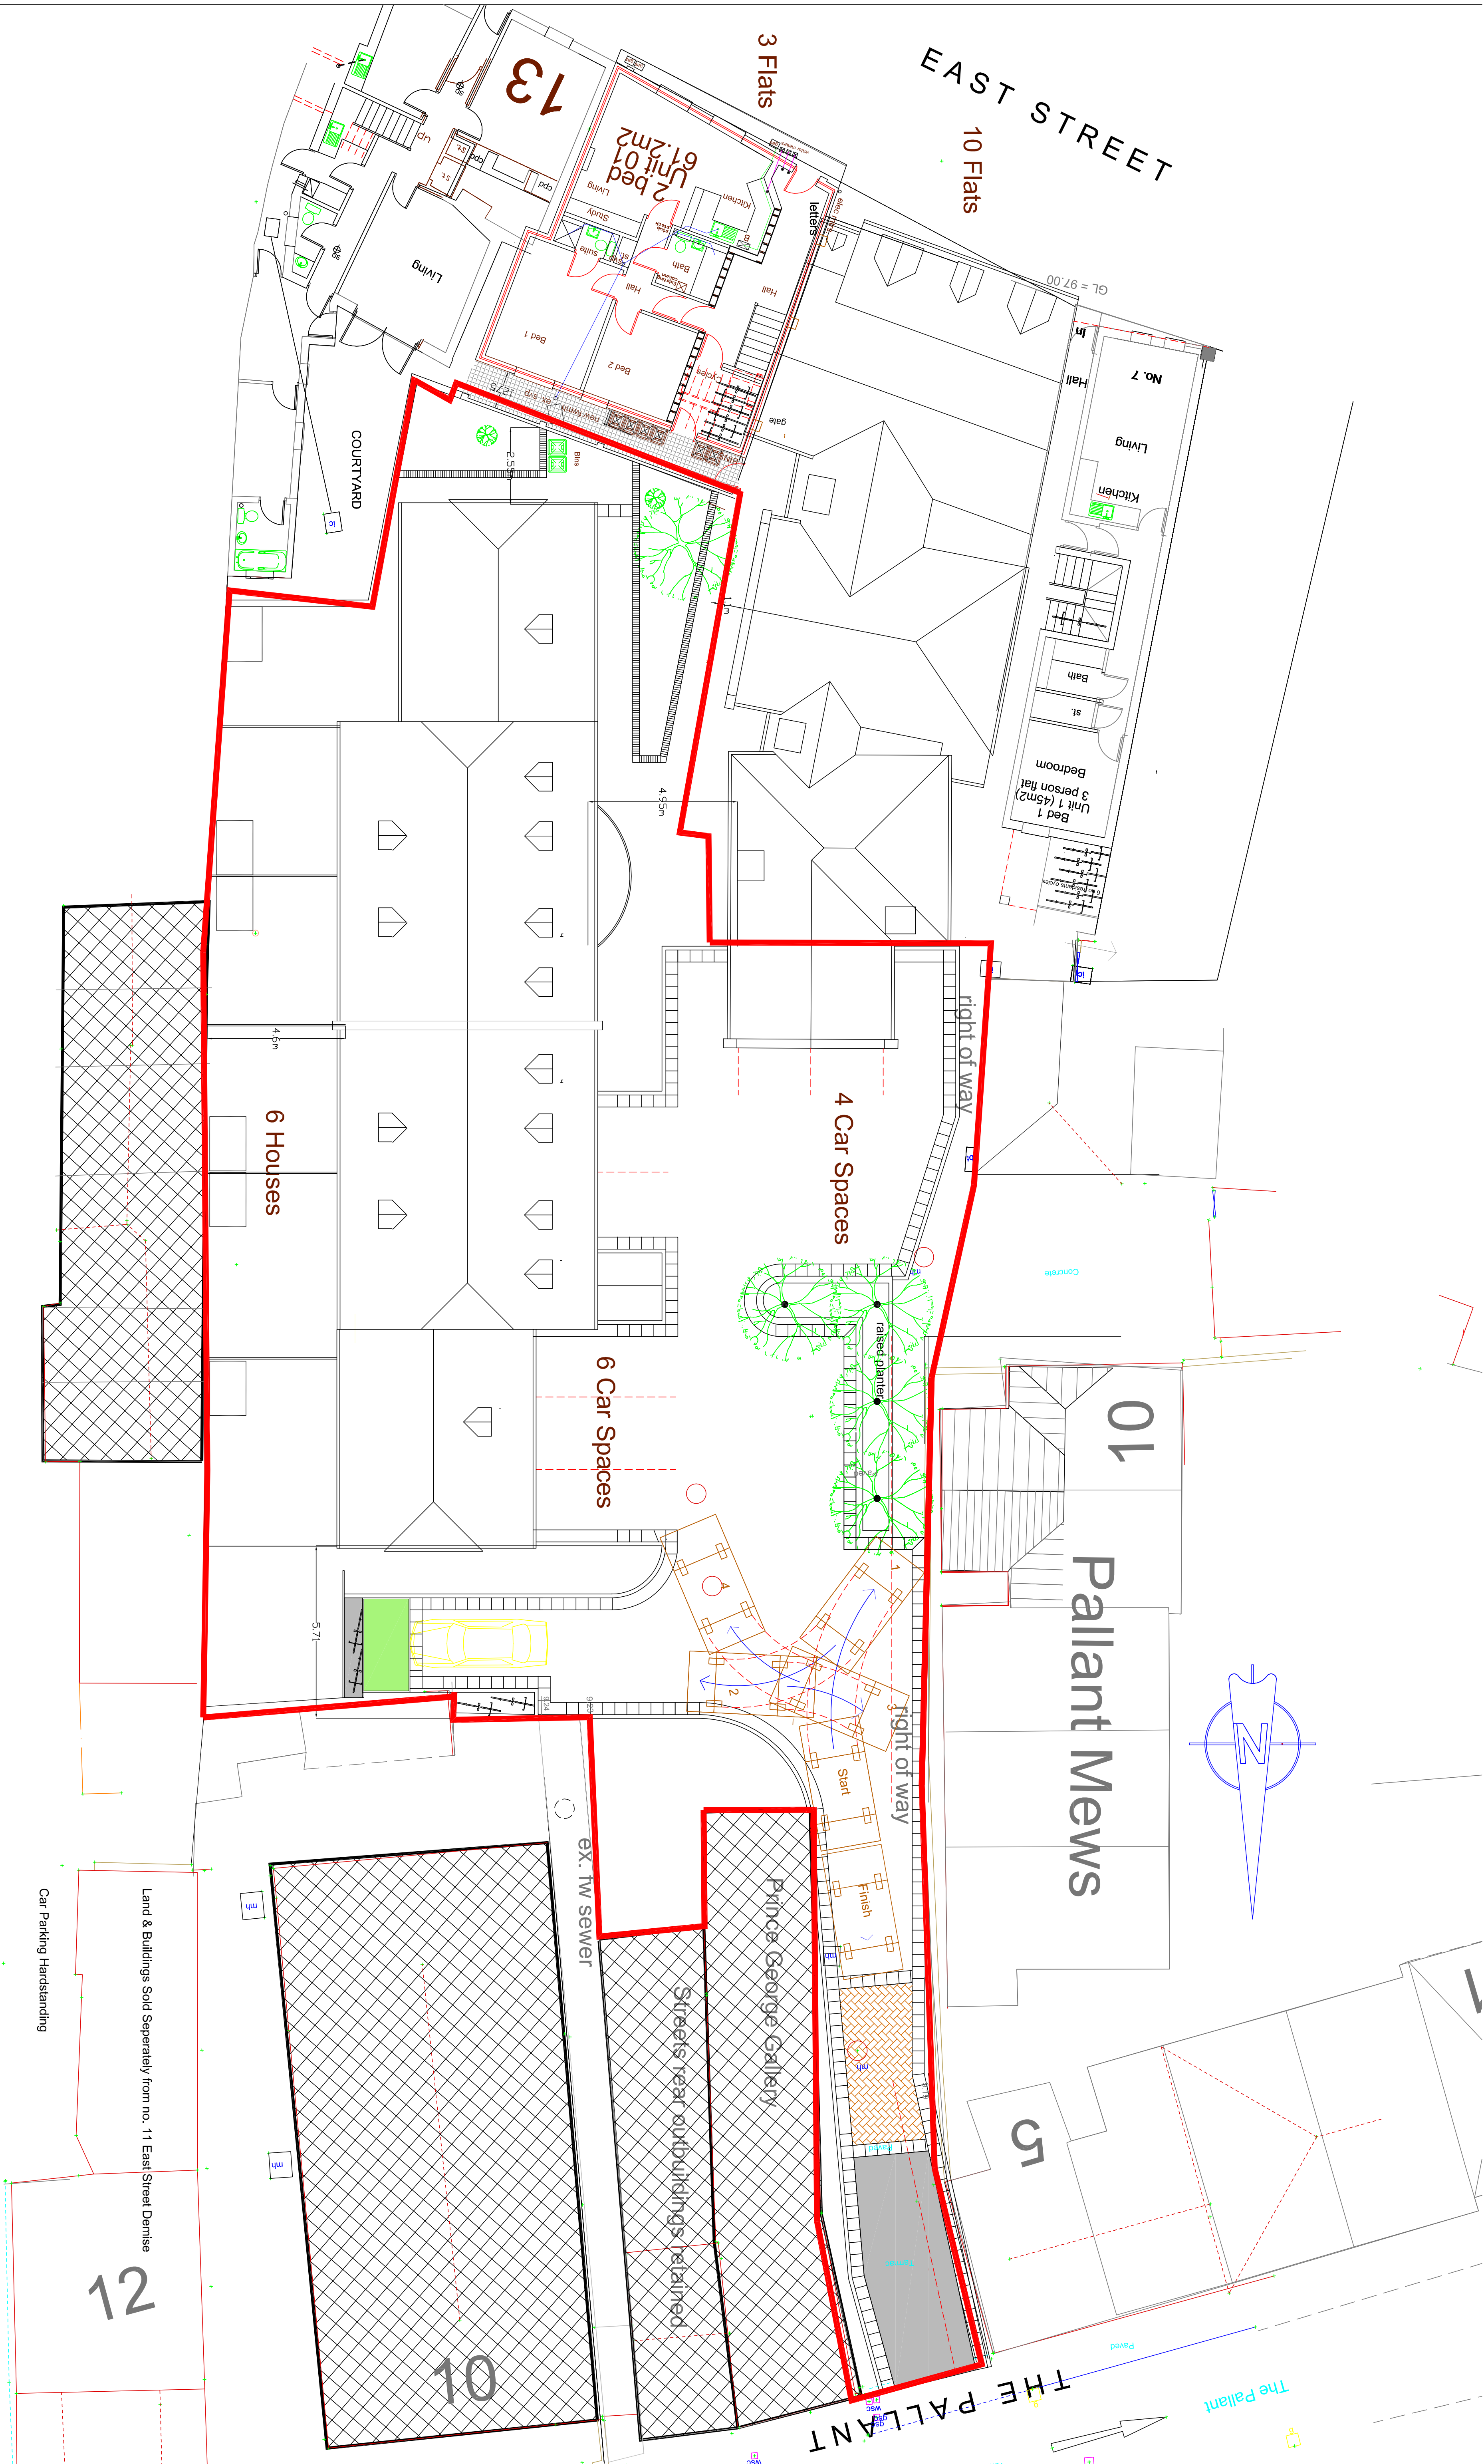


SCALE	TITLE	PETER GALLOWAY PARTNERSHIP
1/100	Residential Proposals	
DATE		
May 17	11, East Street - Havant	
DETAILED	BLOCK PLAN	ARCHITECTS
PG	17/200/B01	