



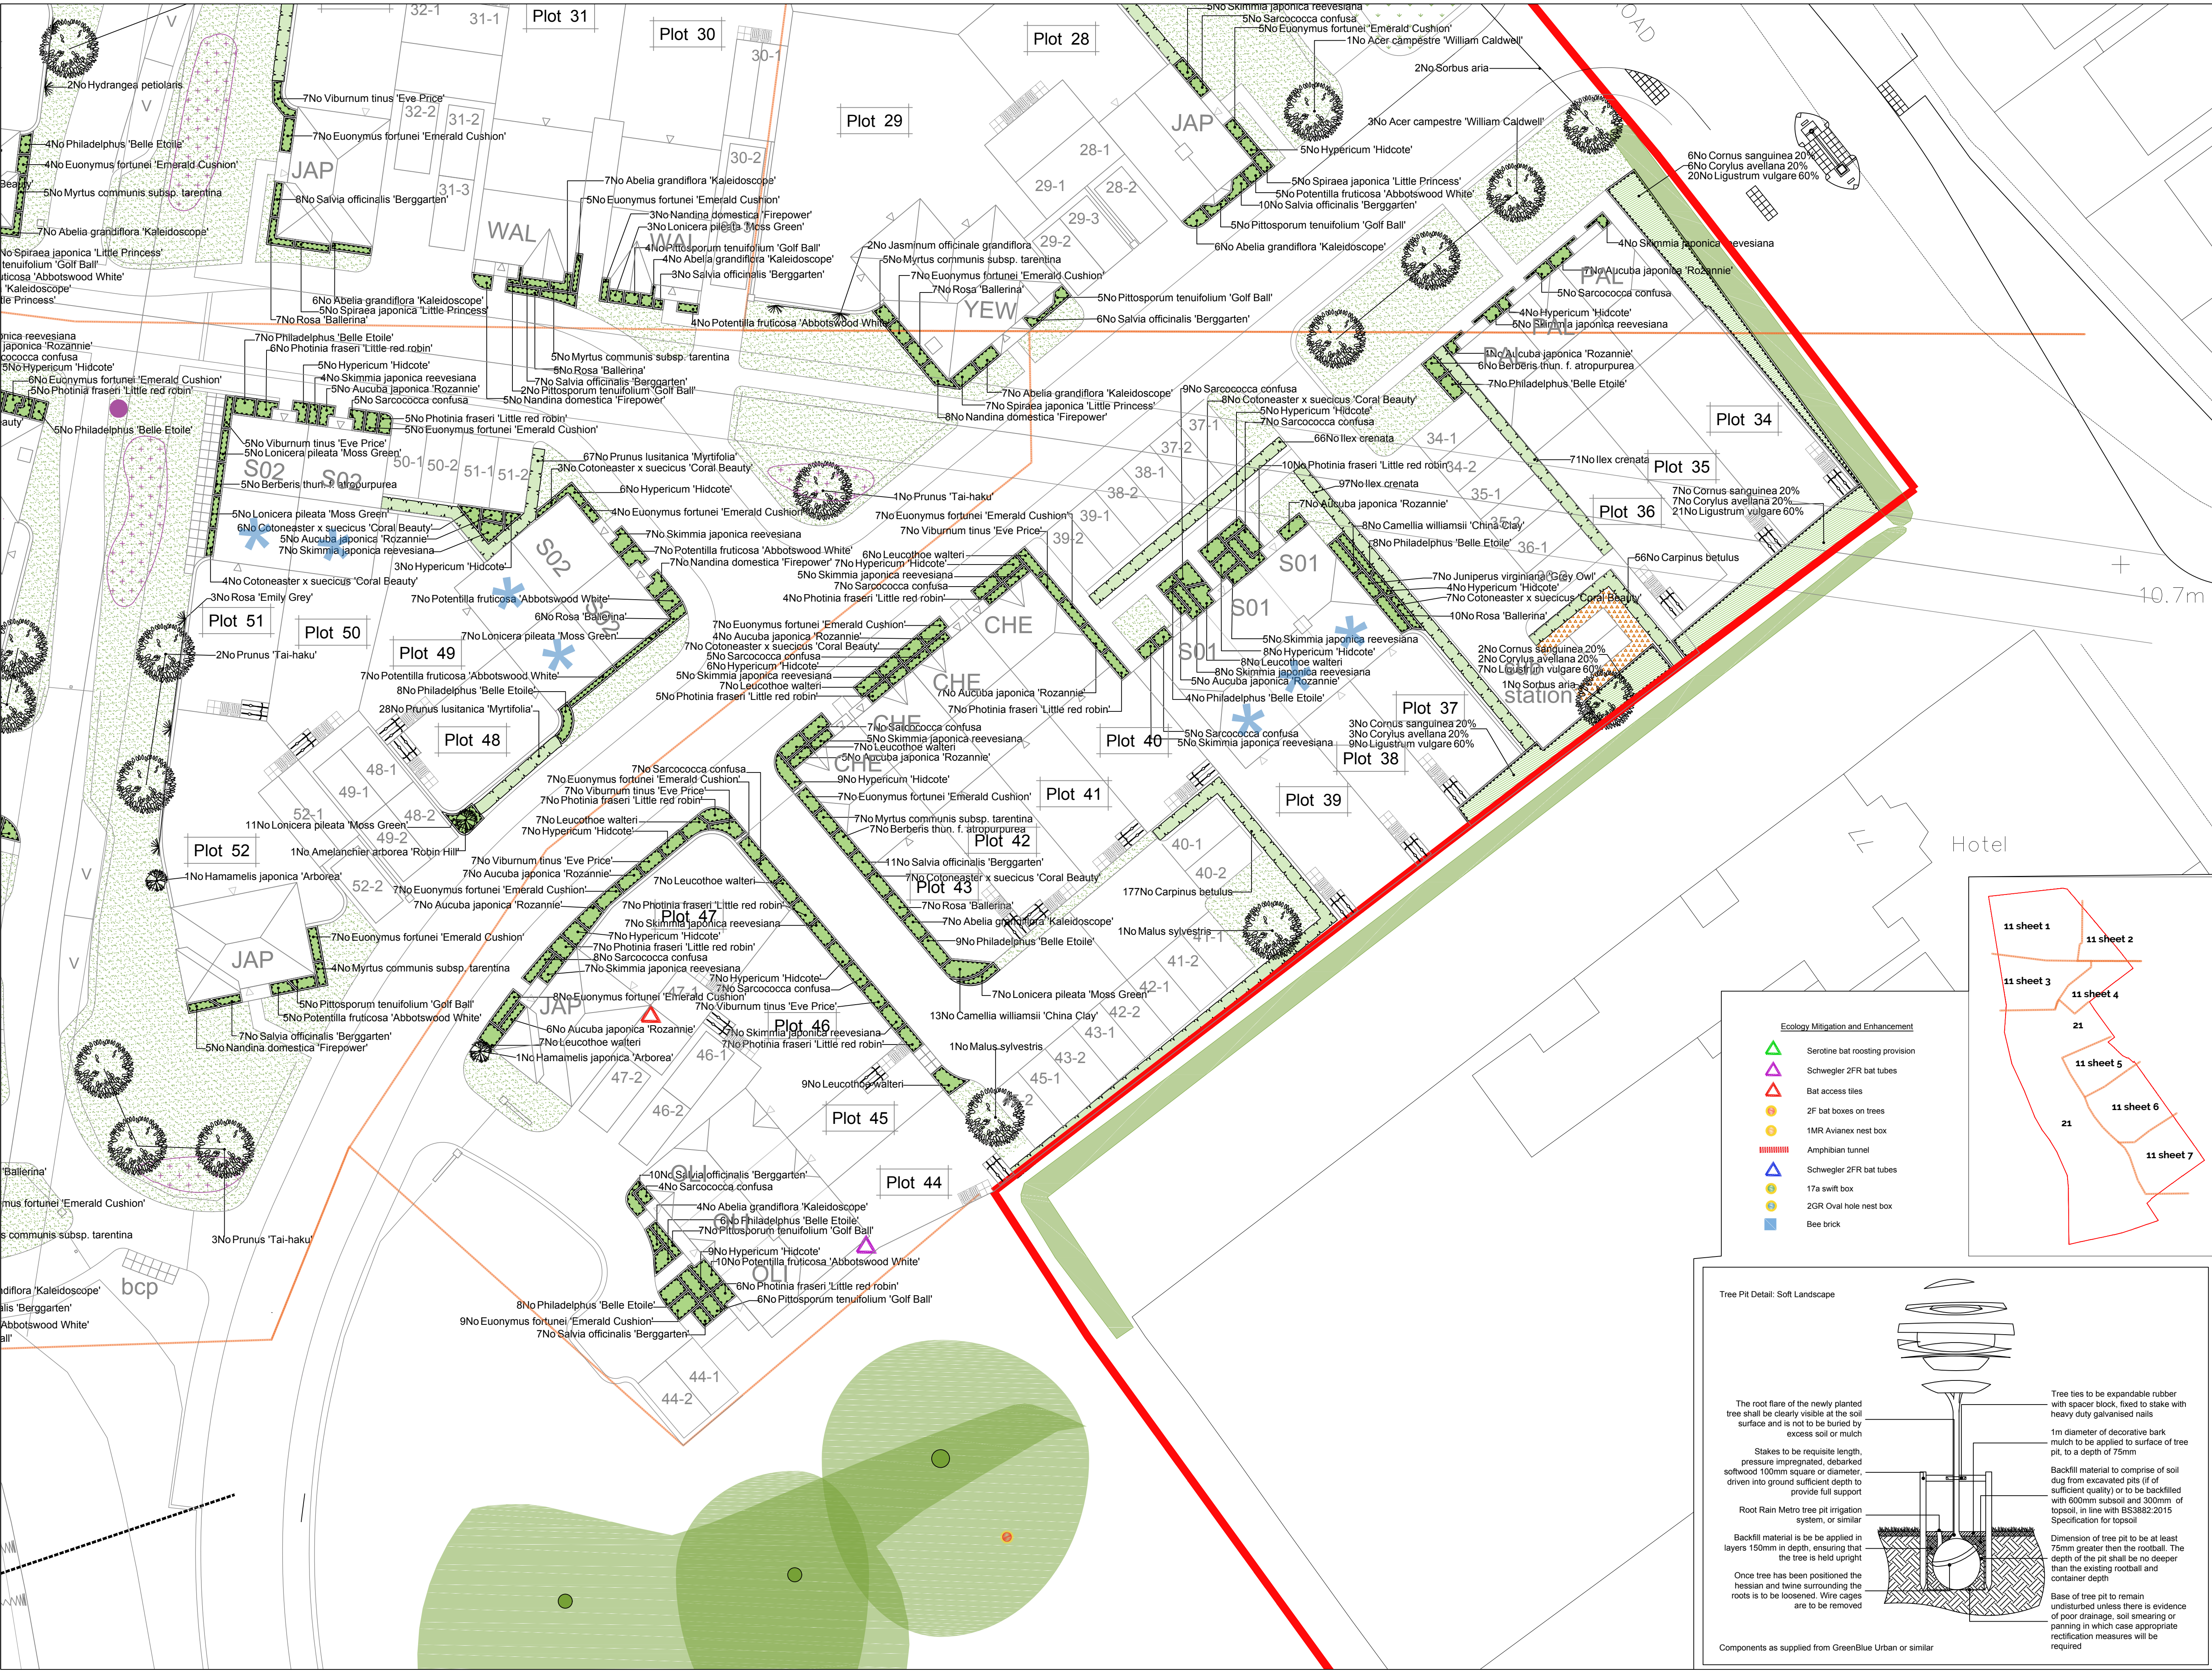

SPECIFICATION
All works generally, to comply with the written Soft Landscape Specification.
NOTE: DO NOT SCALE FROM DRAWING

- Legend
- Existing trees to be retained and protected during construction
 - Proposed tree planting within soft landscape. See detail on sheet 4
 - Proposed specimen shrub planting to receive short angular staking on half standards with expandable tree ties. Irrigation tubing to root system of *Amelanchier*, *Laurus* and *Osmarthus* specimens as required
 - Proposed climbing plants to be trained up adjacent wall / fence/pergola with galvanised wires and hook set 250mm apart with support canes removed prior to planting
 - Proposed *Carpinus* (hornbeam) hedge planting to be planted in a double staggered row 300mm apart and at 500mm centres in each row. To be maintained at 1m height
 - Proposed mixed native hedge planting to be planted in a double staggered row 300mm apart and at 500mm centres in each row. To be maintained at 1m height and 1.8m height adjacent to site boundaries
 - Proposed shrub planting to receive 75mm bark mulch after planting operations
 - Proposed decorative mix shrub planting to be planted in groups of 5-7no. of each species and as above
 - Proposed grass areas to receive good quality amenity grass turves laid in line with good horticultural practices
 - Proposed grassland areas, to be seeded with EM grass seed mix as supplied by Emorsgate and sown at 5 grams per msq, or similar and approved
 - Tree root barrier, ReRoot 1000 from GreenBlue Urban or similar
 - Proposed narrow areas of angular shippings for top dressing. Laid over a weed proof membrane.
 - Proposed area to be planted with a bulb mix of fritillaria, galanthus, narcissus, allium
 - Cycle route signage bollard indicating shared footpath and cycle route
 - Cut lines

Planting Schedule on Sheet 2

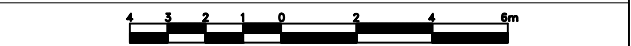

Rev	Date	Details	Drawn
C	7.8.17	Revised planting	LS
B	4.8.17	Updated Layout	LS
A	7.7.17	Updated Layout	LS

11 sheet 1	11 sheet 2
11 sheet 3	11 sheet 4
21	11 sheet 5
21	11 sheet 6
	11 sheet 7

ACD ENVIRONMENTAL
HEAD OFFICE
Rodbourne Rail Business Centre, Grange Lane,
Malmesbury, SN16 0ES
Tel: 01666 825646
Courttyard House, Mill Lane, Godalming, GU7 1EY
Tel: 01483 425714
Suite 6, Crescent House, Yonge Close, Eastleigh, SO50 9SX
Tel: 02382 026500
9 Brownlow Road, Cambridge, CB4 3NC
Tel: 07825 868654
email: mail@acdenv.co.uk
www.acdenvironmental.co.uk

Bellway


scheme: Horndean Road
Emsworth
client: Bellway Wessex
drawing: Landscape Proposals
date: March 2017
scale: 1:200@A1
drawing no: BELL21129 11C - sheet 4
drawn: LS checked: AE

Copyright of ACD Environmental Ltd. All rights described in Chapter IV of the Copyright, Designs and Patents Act 1988 have been generally asserted. 2011. Copyright of this plan remains with ACD until all fees have been paid in full.

Ecology Mitigation and Enhancement

- Serotine bat roosting provision
- Schwegler 2FR bat tubes
- Bat access tiles
- 2F bat boxes on trees
- 1MR Avianex nest box
- Amphibian tunnel
- Schwegler 2FR bat tubes
- 17a swift box
- 2GR Oval hole nest box
- Bee brick

Tree Pit Detail: Soft Landscape

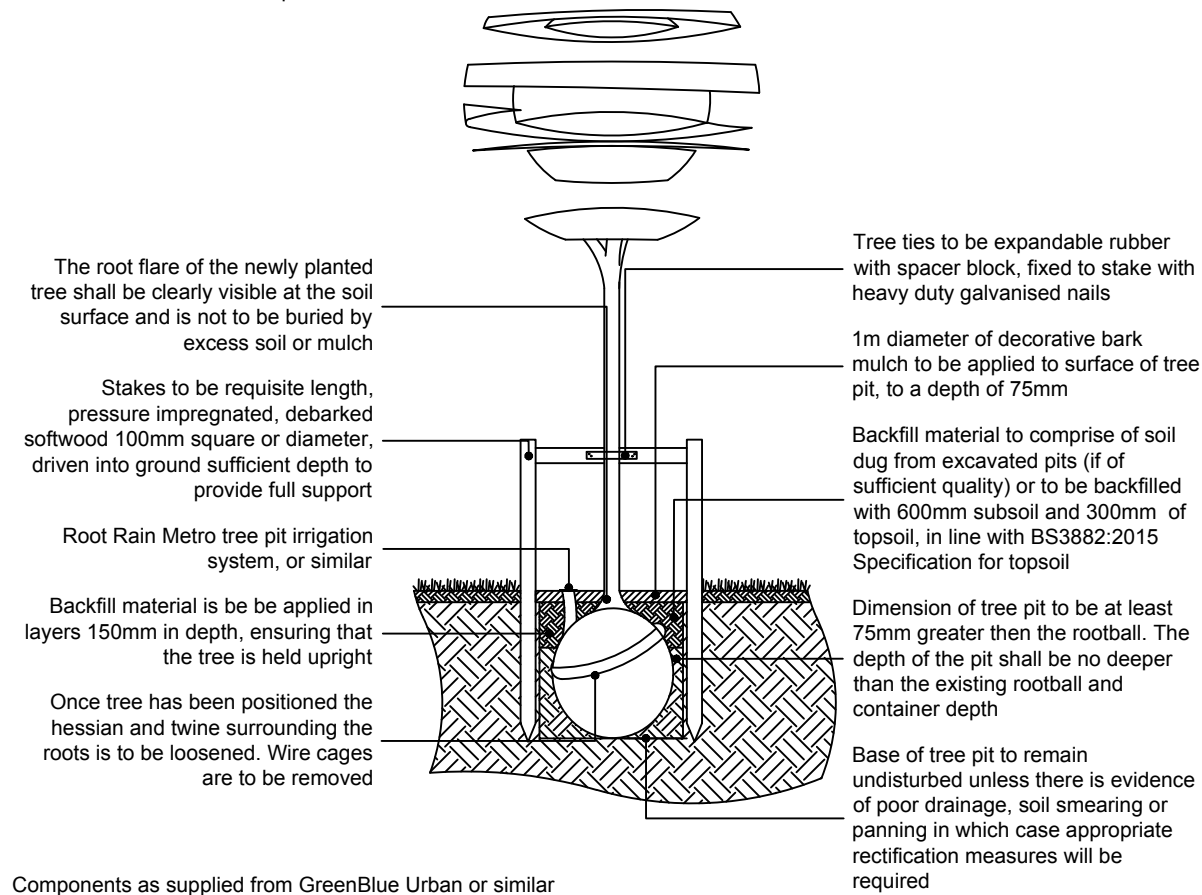

Components as supplied from GreenBlue Urban or similar