



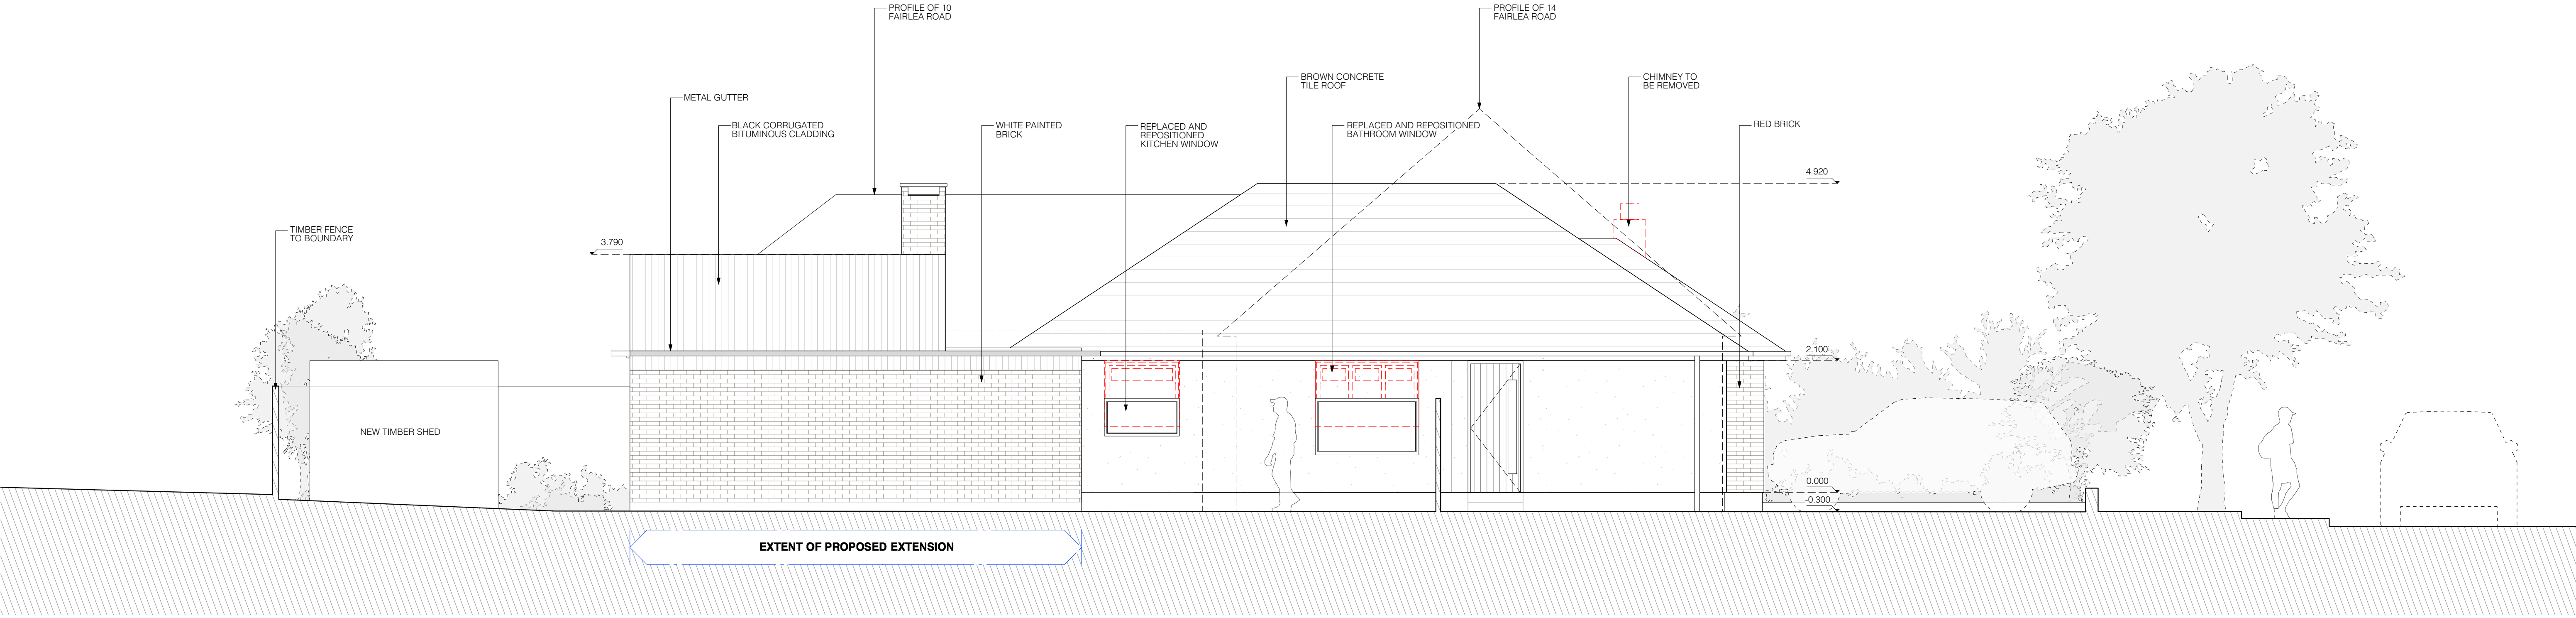

01 PROPOSED WESTERN ELEVATION 1:50

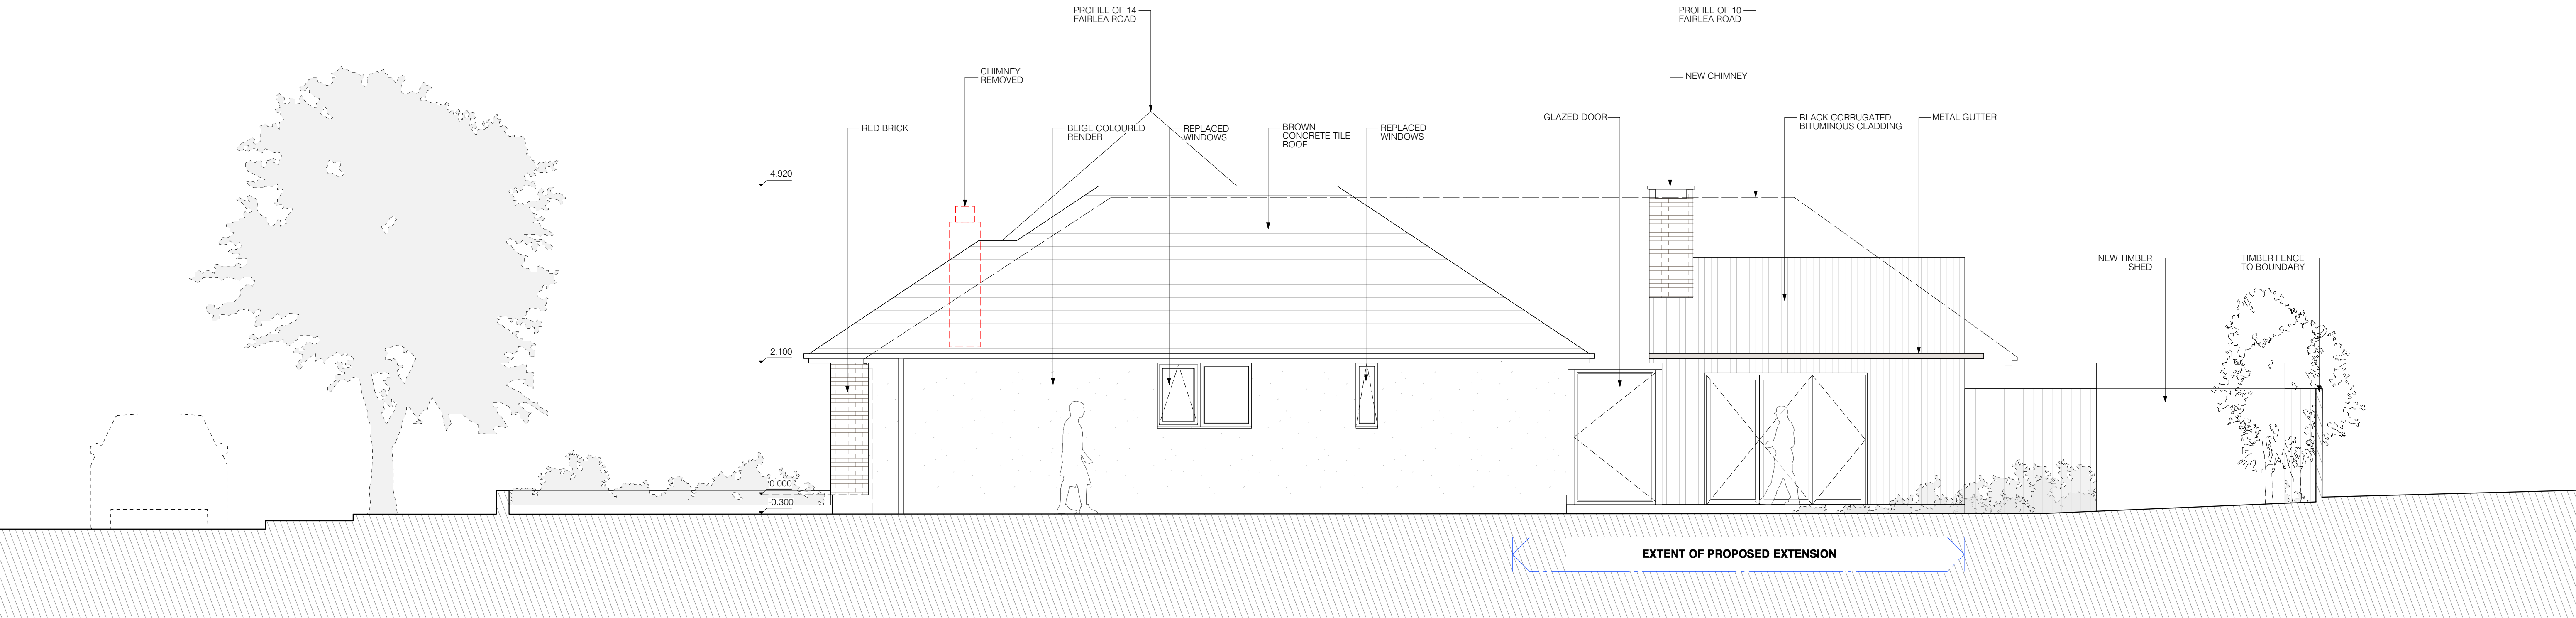

02 PROPOSED EASTERN ELEVATION 1:50

REVISION					GENERAL NOTES					1:50 @ A1 1:100 @ A3					PCA					Suite 11 Talbot House Staple Gardens Winchester Hampshire SO22 8SR					T: 01962 807 077 M: 07637 786 320 W: www.paulcashinarchitects.co.uk					DRAWING TITLE PROPOSED WESTERN + EASTERN ELEVATIONS					PROJECT TITLE FAIRLEA											
A	18.01.26	ISSUED FOR PLANNING			OC	PC	DO NOT SCALE FROM DRAWINGS. ERRORS TO BE REPORTED IMMEDIATELY TO THE ARCHITECT. TO BE READ IN CONJUNCTION WITH ALL RELEVANT ARCHITECTS' SERVICES AND STRUCTURAL ENGINEERS' DRAWINGS. ALL EXISTING SITE, TREE AND BUILDING INFORMATION HAS BEEN COMPILED FROM DIFFERENT SOURCES. ALL DIMENSIONS TO BE CHECKED ON SITE.										DRAWING REF 1630-302					STATUS INFORMATION					CLIENT ROGER TYRELL					DATE OF ORIGIN NOVEMBER 2016					PROJECT NO. 1630									
																	DRAWN OC										CHECKED										PC									
</	