


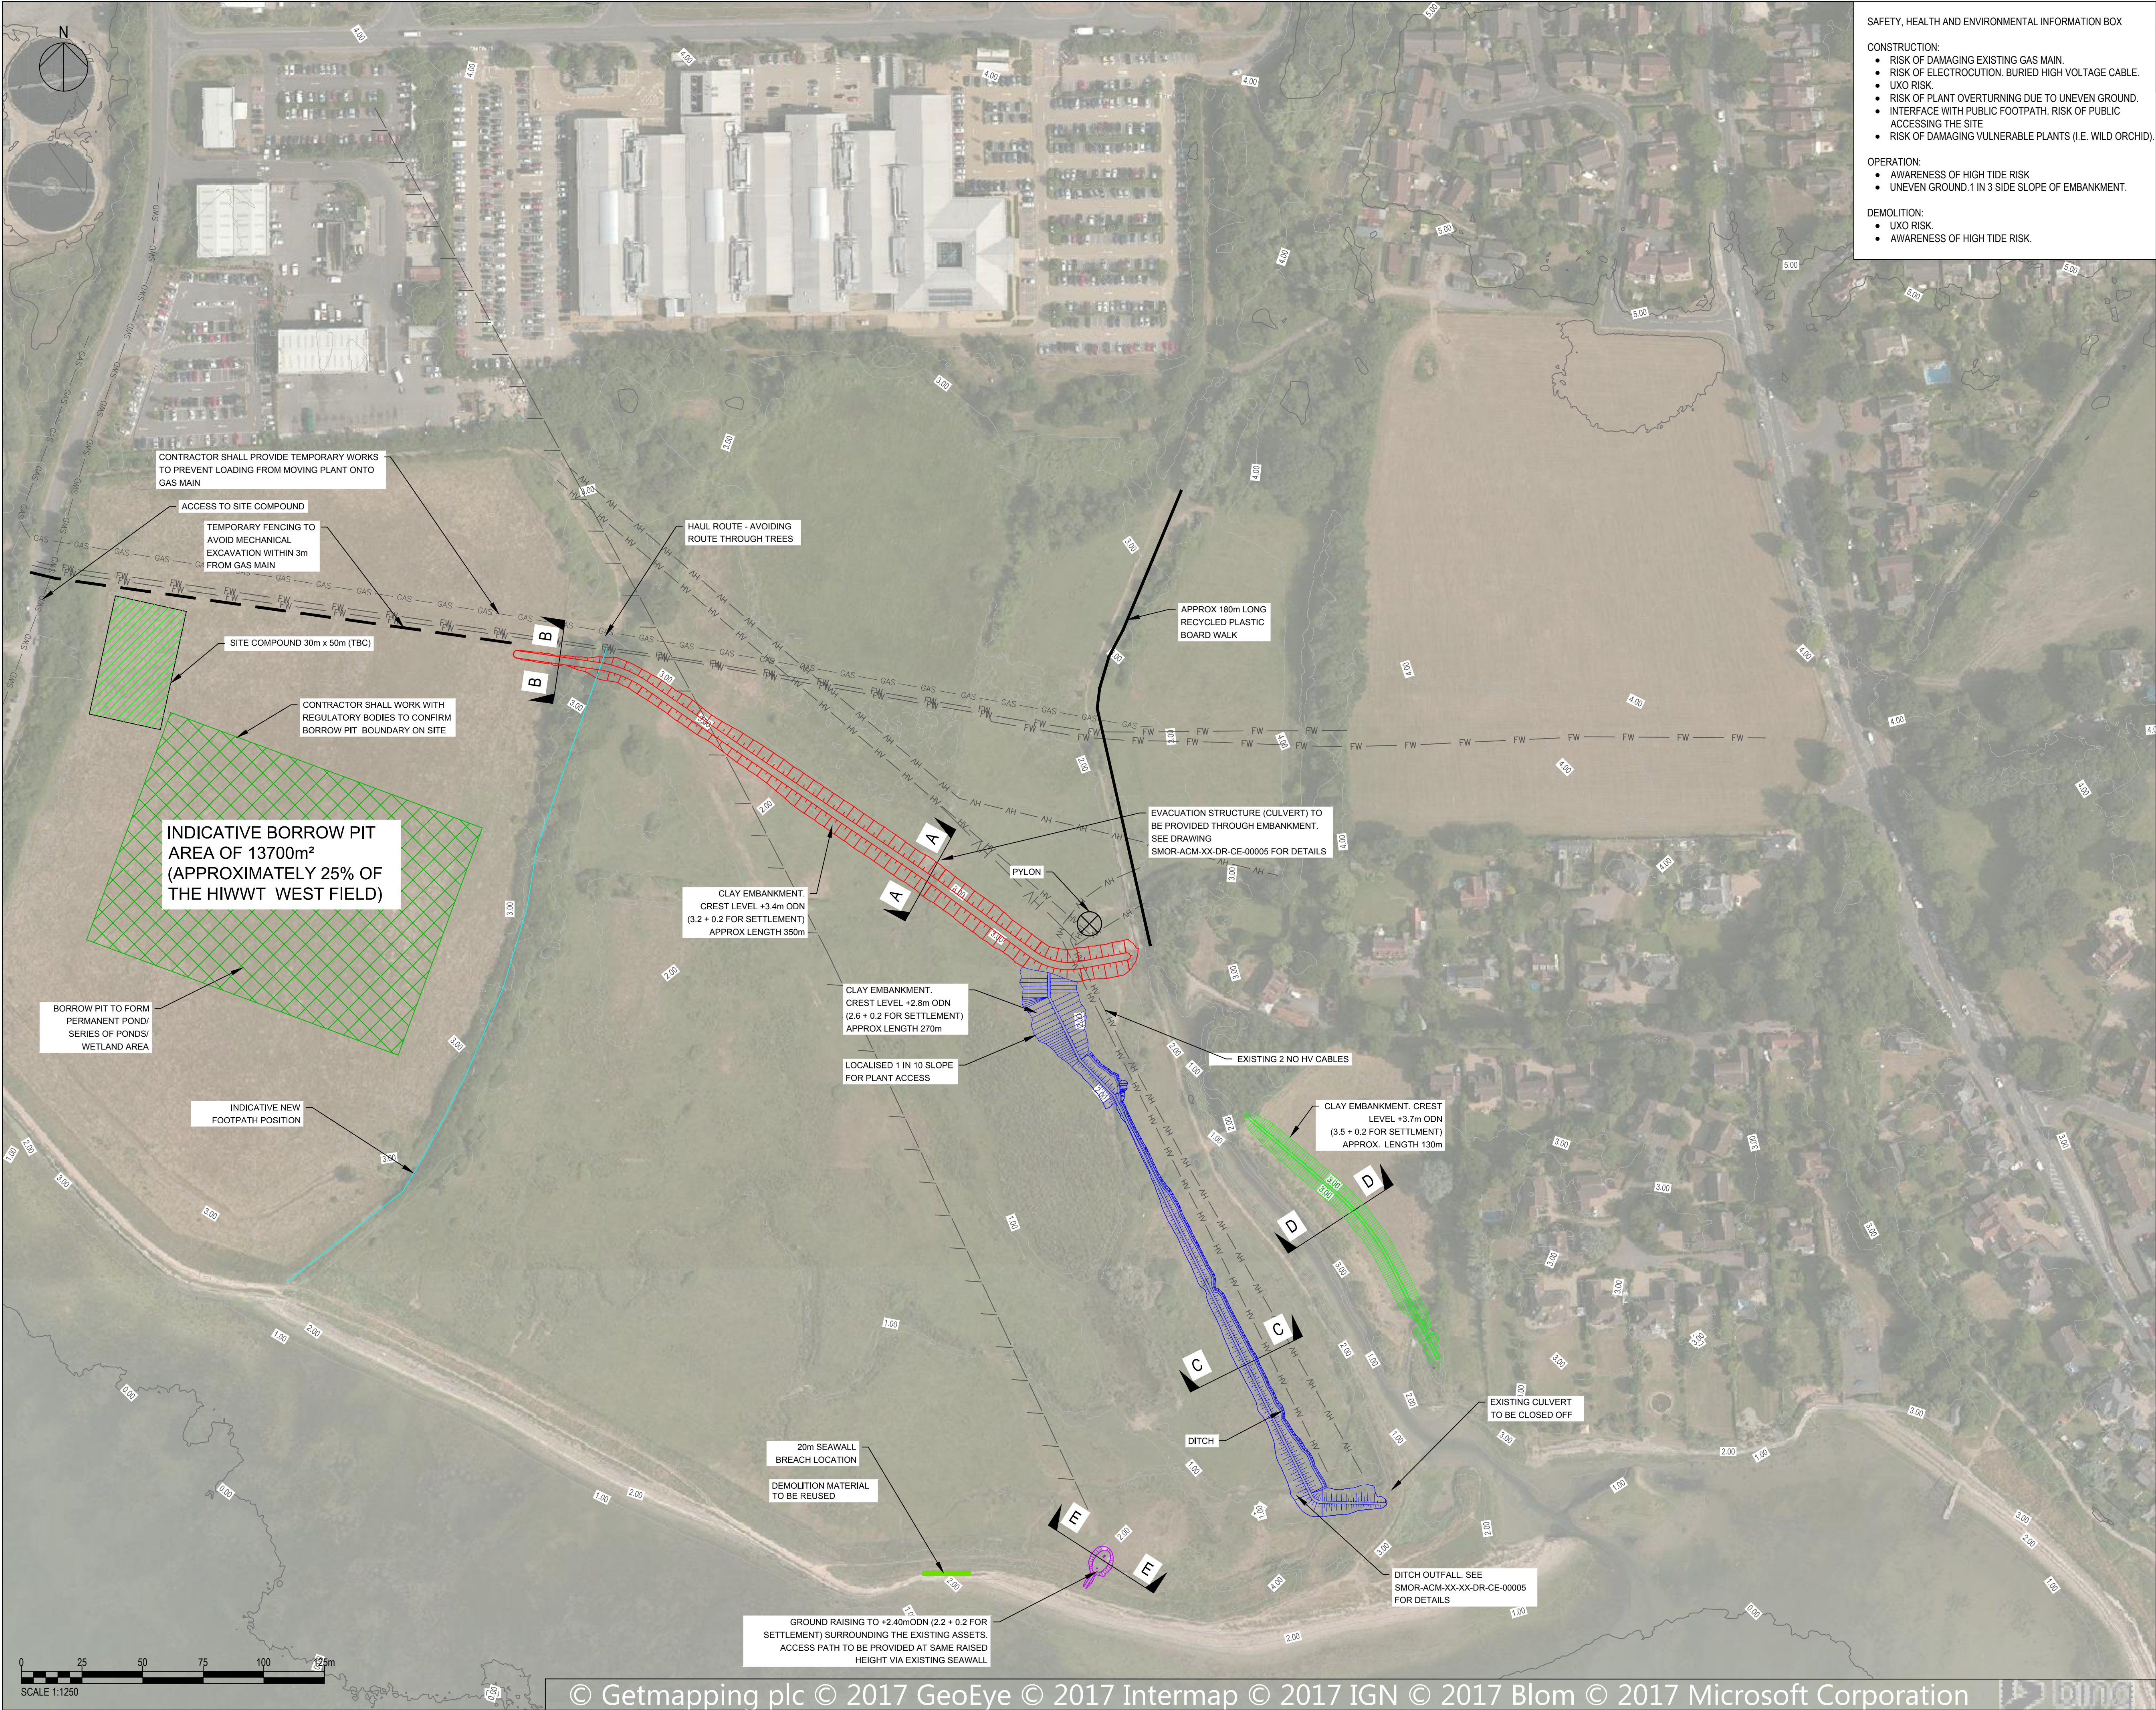

SAFETY, HEALTH AND ENVIRONMENTAL INFORMATION BOX

CONSTRUCTION:

- RISK OF DAMAGING EXISTING GAS MAIN.
- RISK OF ELECTROCUTION. BURIED HIGH VOLTAGE CABLE.
- UXO RISK.
- RISK OF PLANT OVERTURNING DUE TO UNEVEN GROUND.
- INTERFACE WITH PUBLIC FOOTPATH. RISK OF PUBLIC ACCESSING THE SITE
- RISK OF DAMAGING VULNERABLE PLANTS (I.E. WILD ORCHID).

OPERATION:

- AWARENESS OF HIGH TIDE RISK
- UNEVEN GROUND. 1 IN 3 SIDE SLOPE OF EMBANKMENT.

DEMOLITION:

- UXO RISK.
- AWARENESS OF HIGH TIDE RISK.

SAFETY, HEALTH AND ENVIRONMENTAL INFORMATION BOX

IT IS ASSUMED THAT ALL WORKS ON THIS DRAWING WILL BE CARRIED OUT BY A COMPETENT CONTRACTOR WORKING, WHERE APPROPRIATE, TO AN APPROPRIATE METHOD STATEMENT.

THIS DRAWING IS TO BE USED ONLY FOR THE PURPOSE OF ISSUE THAT IT WAS ISSUED FOR AND IS SUBJECT TO AMENDMENT.

NOTES

1. THIS DRAWING IS TO BE READ IN CONJUNCTION WITH ALL OTHER RELEVANT DOCUMENTATION.
2. DO NOT SCALE FROM THIS DRAWING. USE ONLY PRINTED DIMENSIONS.
3. ALL DIMENSIONS IN MILLIMETRES, ALL CHAINAGES, LEVELS AND COORDINATES ARE IN METRES UNLESS DEFINED OTHERWISE.
4. THIS DRAWING IS TO BE READ IN CONJUNCTION WITH THE PROJECT HEALTH & SAFETY FILE FOR ANY IDENTIFIED POTENTIAL RISKS.
5. CONTOURS GENERATED FROM 2m RESOLUTION DTM LIDAR DATA PROVIDED BY THE ENVIRONMENT AGENCY.
6. FENCING - STOCK NETTING (8-100-15 SIZE) AND TWO STRANDS OF BARB WIRE
7. ALSO REFER TO DRAWING:
 - TYPICAL CROSS SECTIONS - SMOR-ACM-XX-XX-DR-CE-00002
 - LONG SECTIONS - SMOR-ACM-XX-XX-DR-CE-00003 & 00004
 - DETAILS - SMOR-ACM-XX-XX-DR-CE-00005

KEY

- MAIN REAR EMBANKMENT
- SSE EMBANKMENT
- EAST MILL LANE EMBANKMENT
- SOUTHERN WATER ASSETS EMBANKMENT
- PYLON
- GAS - GAS HIGH PRESSURE GAS MAIN
- FW FOUL WATER
- HV HV HIGH VOLTAGE CABLE
- RIISING MAIN (PUMPED MAIN)

EXTERNAL ISSUE	MM	CP	01/08/17	P01
Revision Details	By	Check	Date	Suffix
Purpose of issue				
FOR INFORMATION				
Client				
ENVIRONMENT AGENCY				
Project Title				
SOUTHMOOR ASSET IMPROVEMENT				
Drawing Title				
OUTLINE DESIGN GENERAL ARRANGEMENT				
Designed CP	Drawn MM	Checked JP	Approved MW	Date 01/08/2017
AECOM Internal Project No. 60538739		Suitability FIT FOR INFORMATION		
Scale @ A1 1:1250 / 1:200		Zone		
THIS DOCUMENT HAS BEEN PREPARED PURSUANT TO AND SUBJECT TO THE TERMS OF AECOM'S APPOINTMENT BY ITS CLIENT. AECOM ACCEPTS NO LIABILITY FOR ANY USE OF THIS DOCUMENT OTHER THAN BY ITS ORIGINAL CLIENT OR FOLLOWING AECOM'S EXPRESS AGREEMENT TO SUCH USE, AND ONLY FOR THE PURPOSES FOR WHICH IT WAS PREPARED AND PROVIDED.				
AECOM Infrastructure & Environment UK Limited Scott House Algonon Link Hampshire, RG21 7PP Tel: +44 (0)1256 310 200 Fax: +44 (0)1256 310 201 www.aecom.com				
Drawing Number				Rev
SMOR-ACM-XX-XX-DR-CE-00001				P01

