


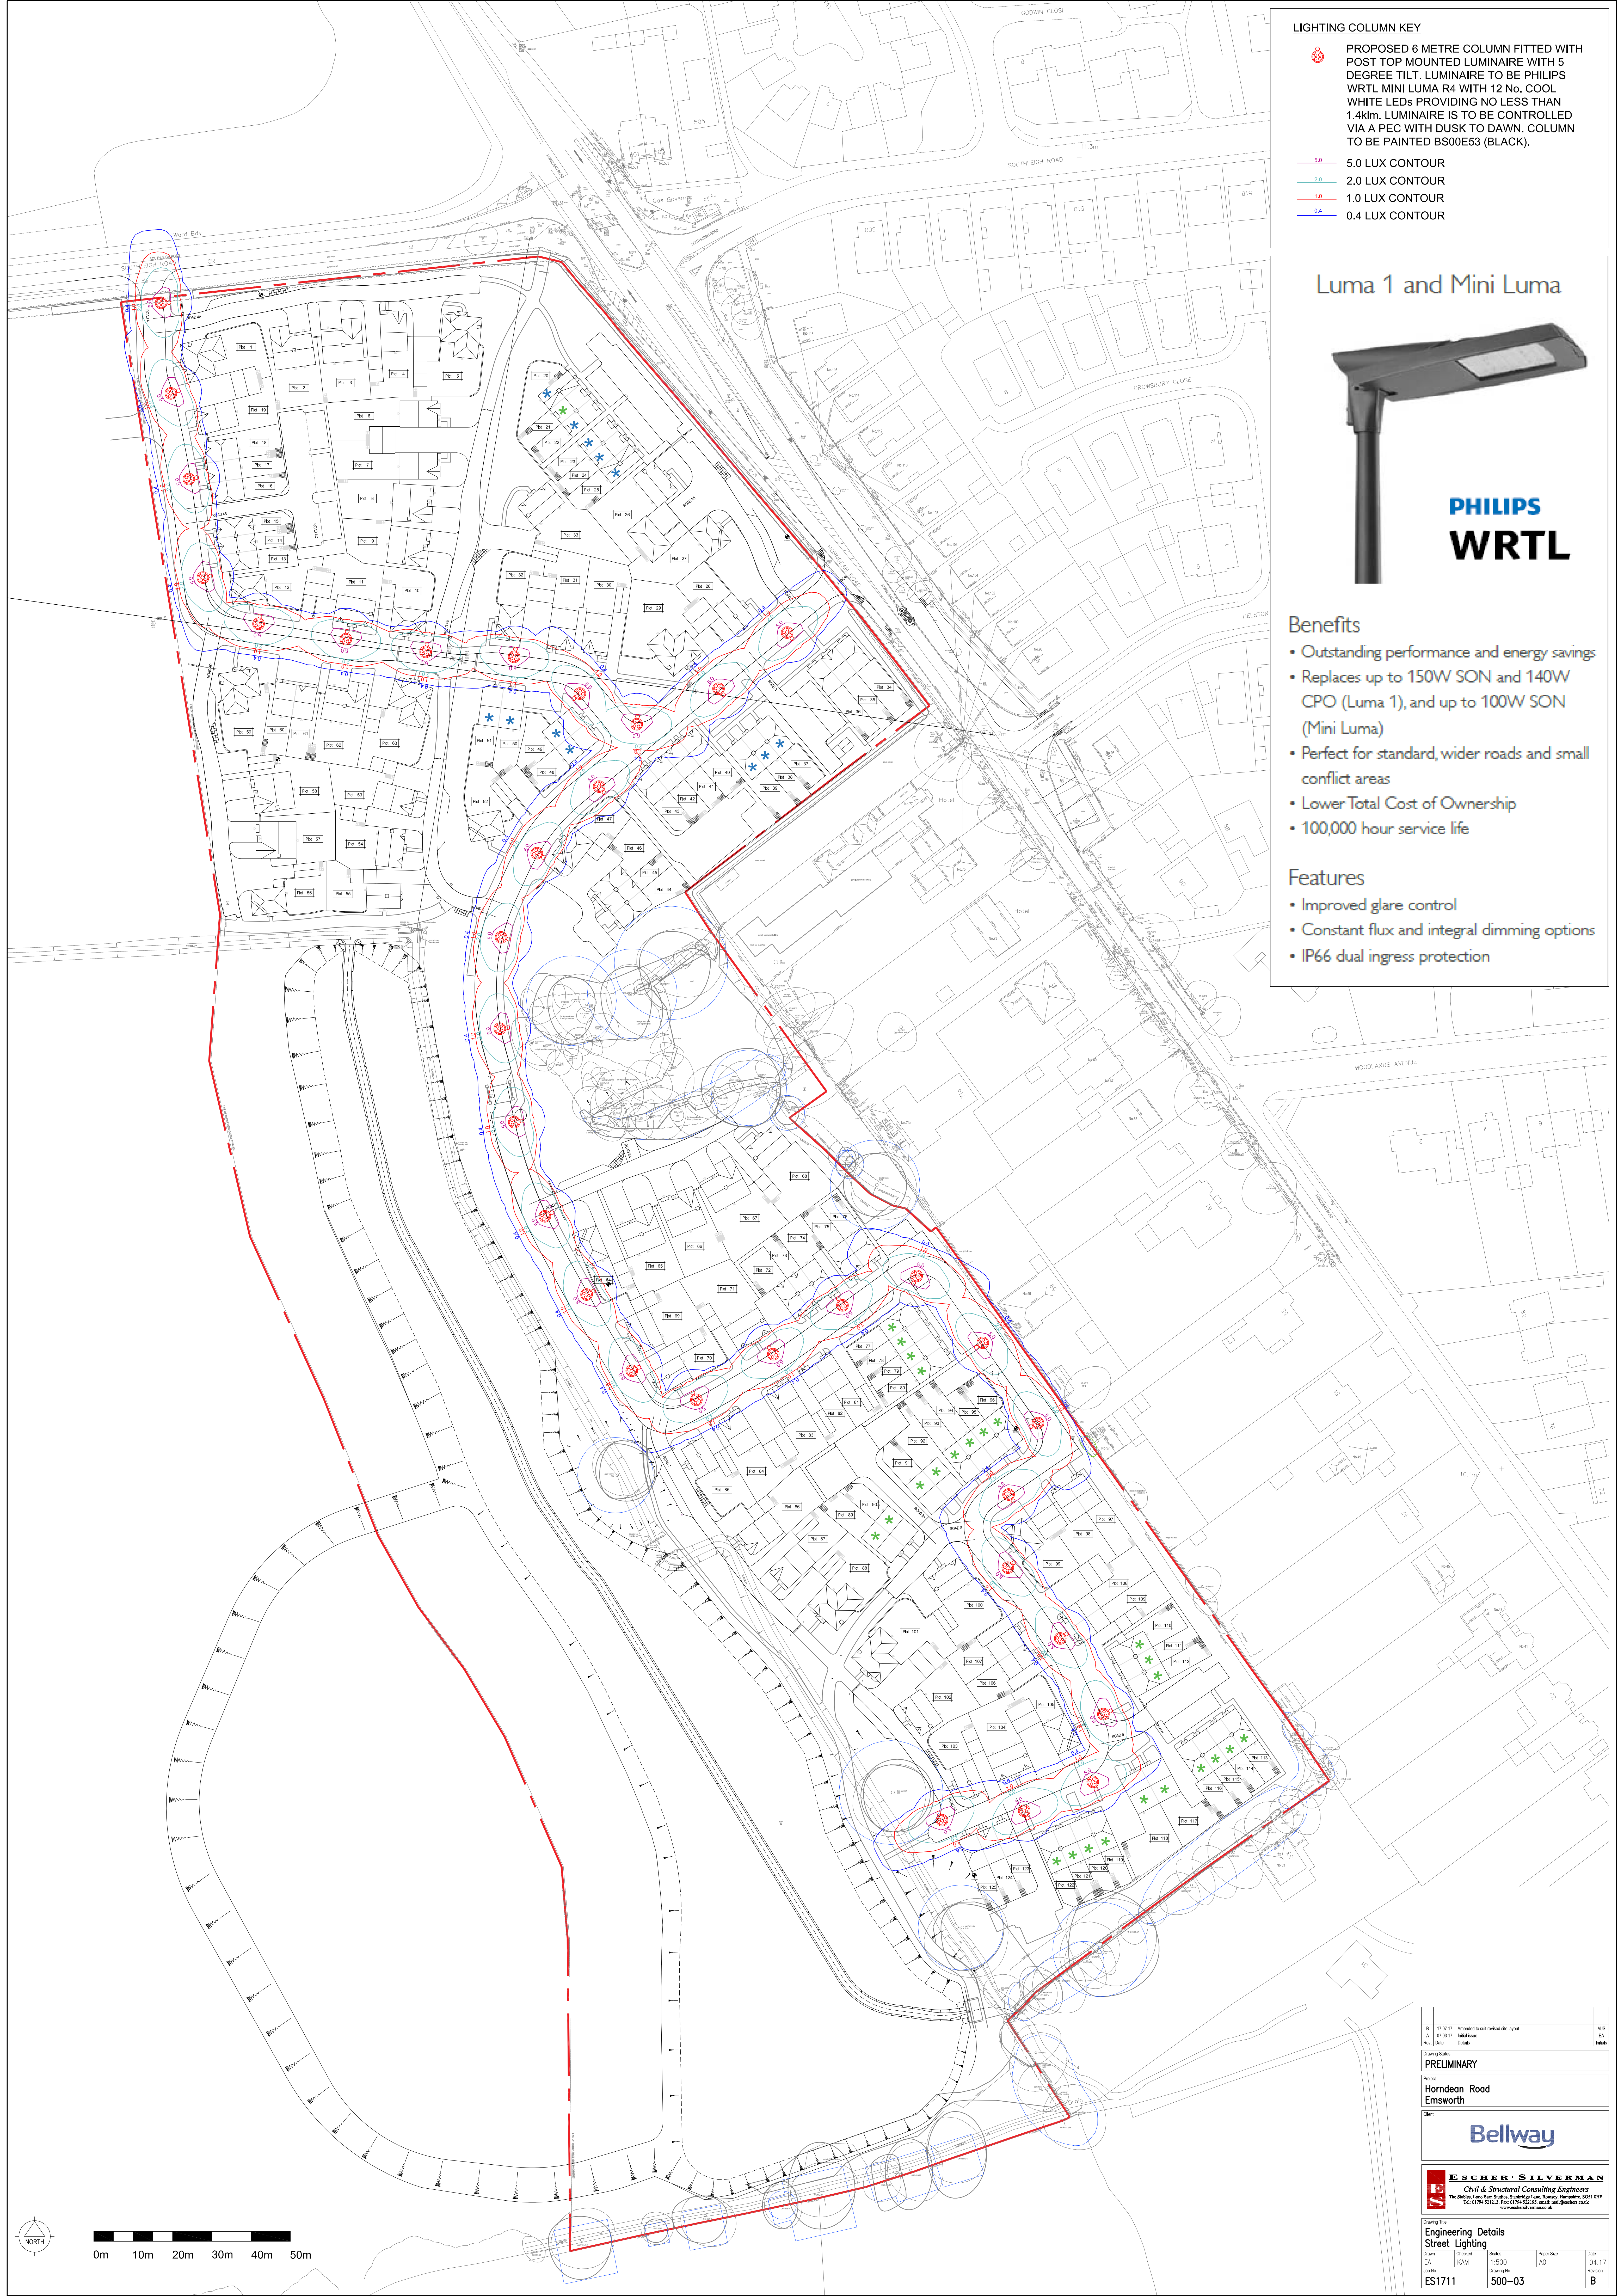

LIGHTING COLUMN KEY



PROPOSED 6 METRE COLUMN FITTED WITH POST TOP MOUNTED LUMINAIRE WITH 5 DEGREE TILT. LUMINAIRE TO BE PHILIPS WRTL MINI LUMA R4 WITH 12 No. COOL WHITE LEDs PROVIDING NO LESS THAN 1.4klm. LUMINAIRE IS TO BE CONTROLLED VIA A PEC WITH DUSK TO DAWN. COLUMN TO BE PAINTED BS00E53 (BLACK).

- 5.0 5.0 LUX CONTOUR
- 2.0 2.0 LUX CONTOUR
- 1.0 1.0 LUX CONTOUR
- 0.4 0.4 LUX CONTOUR

Luma 1 and Mini Luma



PHILIPS
WRTL

Benefits

- Outstanding performance and energy savings
- Replaces up to 150W SON and 140W CPO (Luma 1), and up to 100W SON (Mini Luma)
- Perfect for standard, wider roads and small conflict areas
- Lower Total Cost of Ownership
- 100,000 hour service life

Features

- Improved glare control
- Constant flux and integral dimming options
- IP66 dual ingress protection

B	17/07/17	Amended to suit submittal site layout	
---	----------	---------------------------------------	--	--	