




scalebar : 500 1000 1500 2000 2500 mm

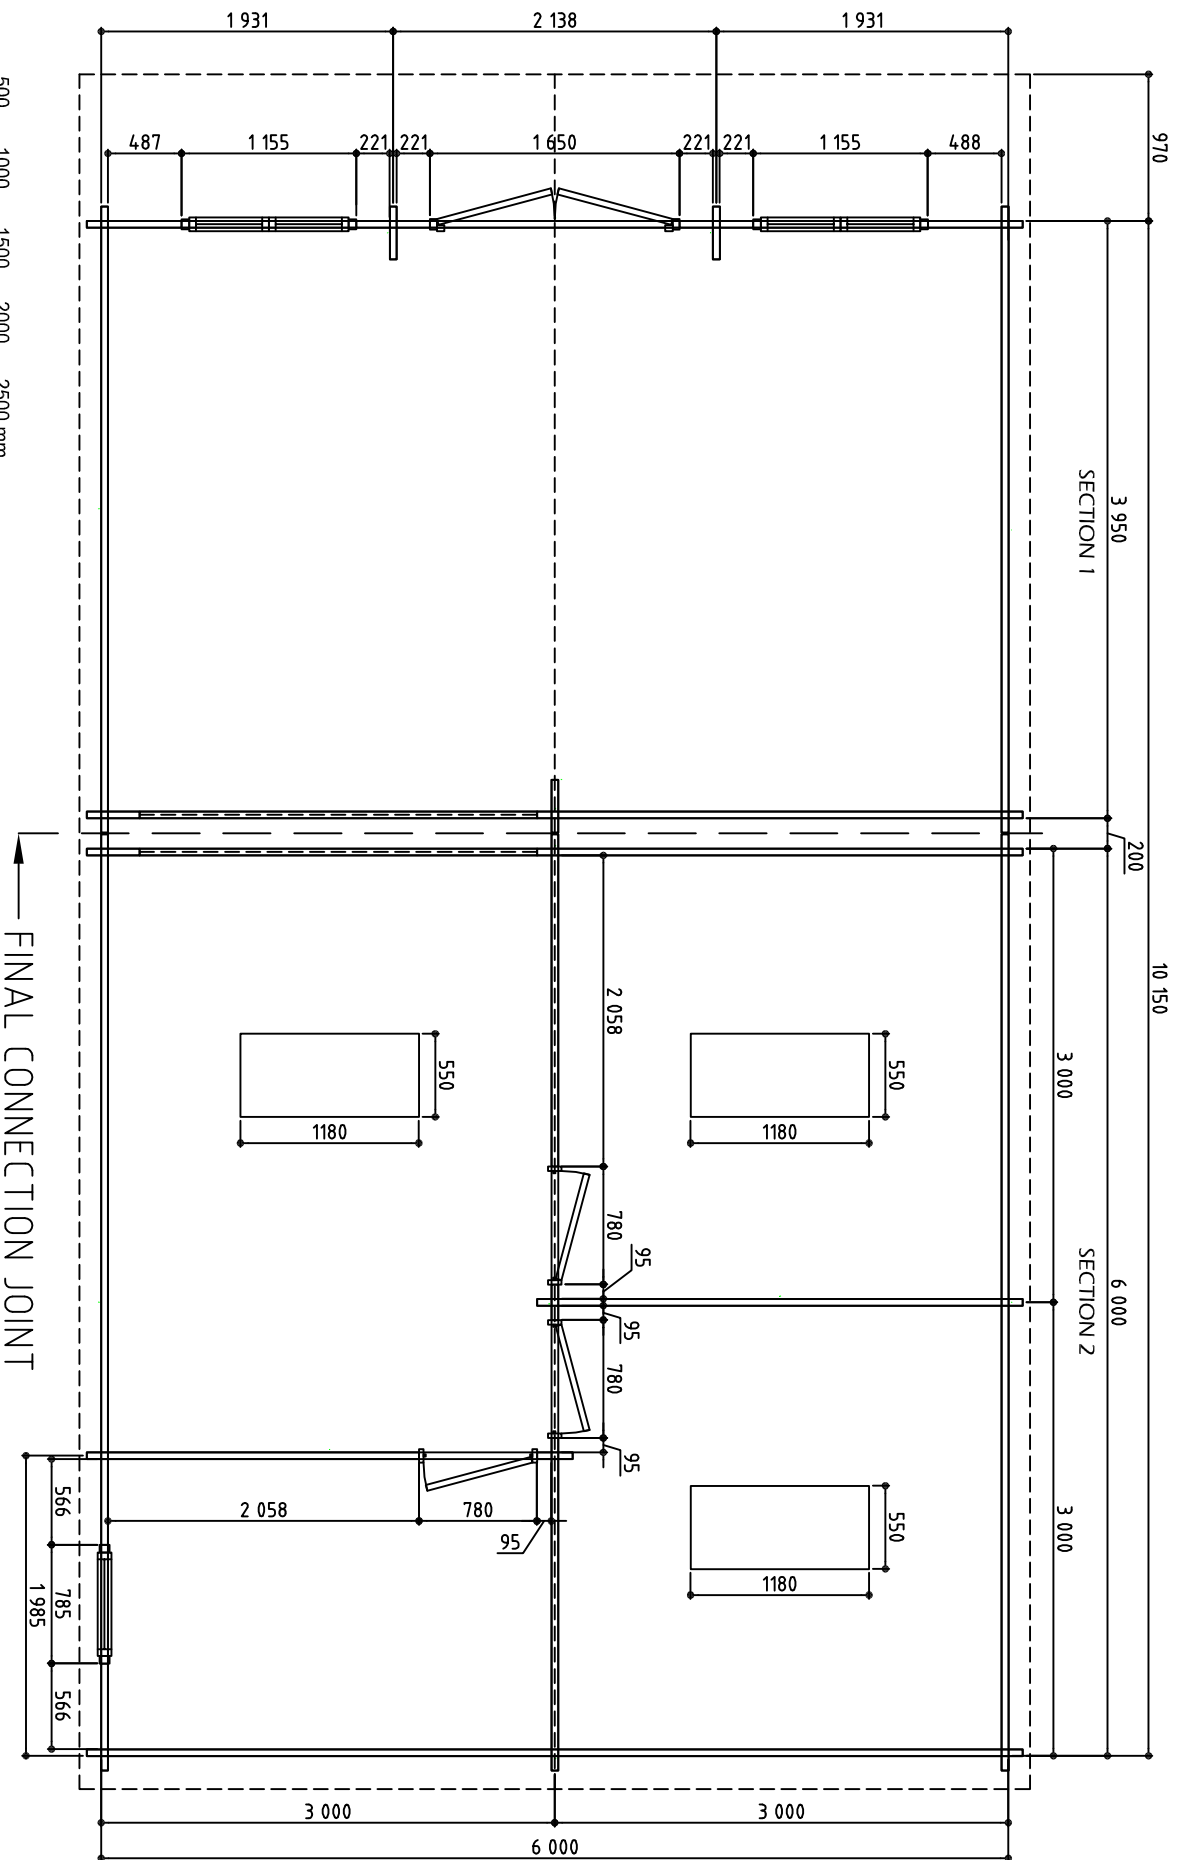

FLOORPLAN

Datum: 26/10/2017

Getekend: PS

Ref: KEOPS - OWENS M MOBILE HOME

A4

Schaal 1/50