




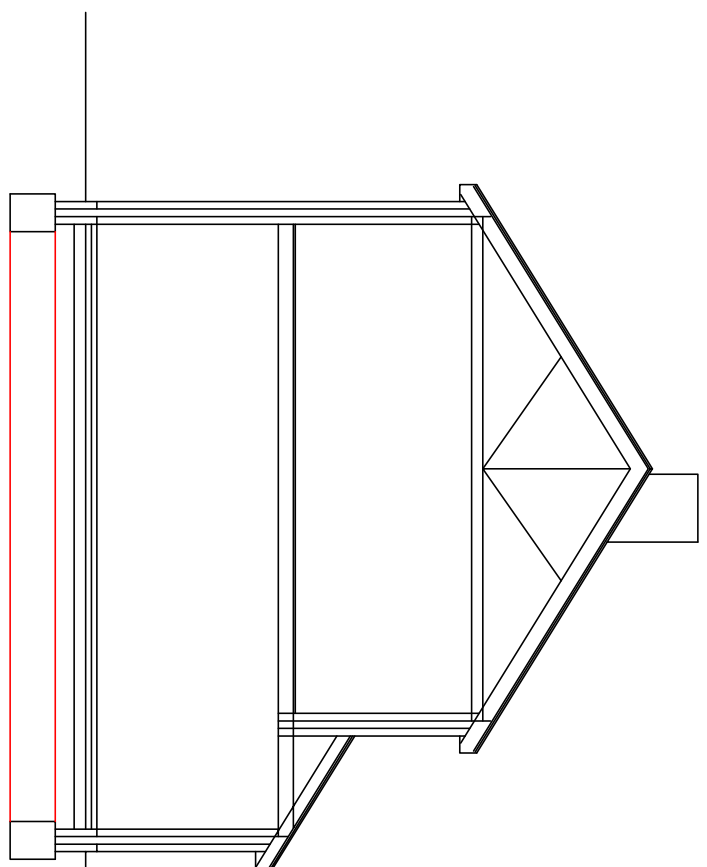


Section A-A

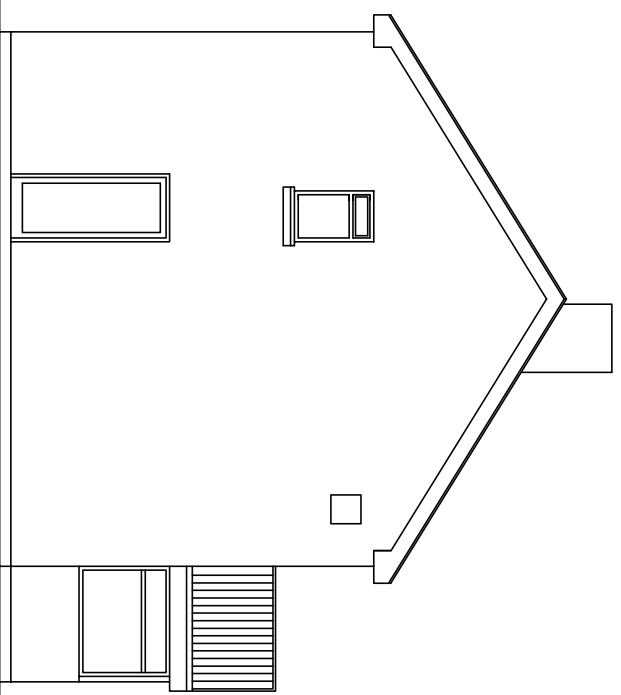


Existing North Elevation

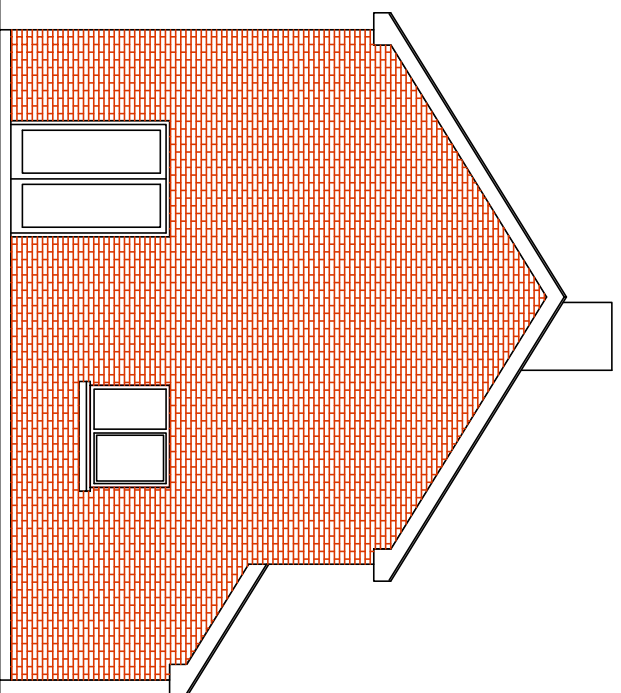


Proposed North Elevation

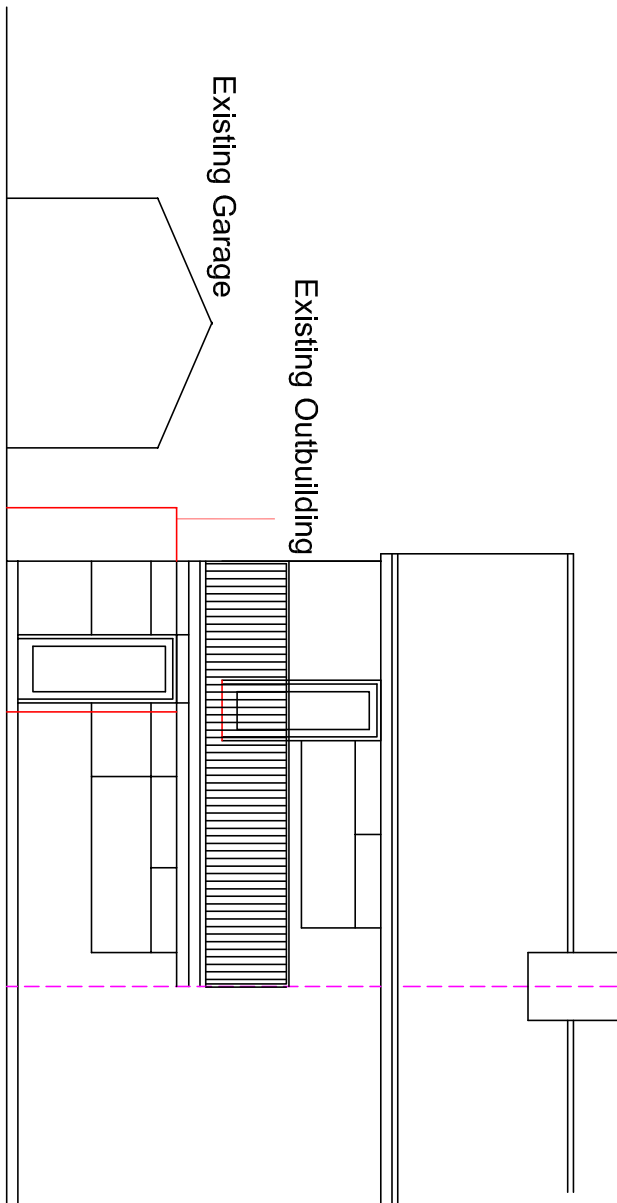


Existing West Elevation

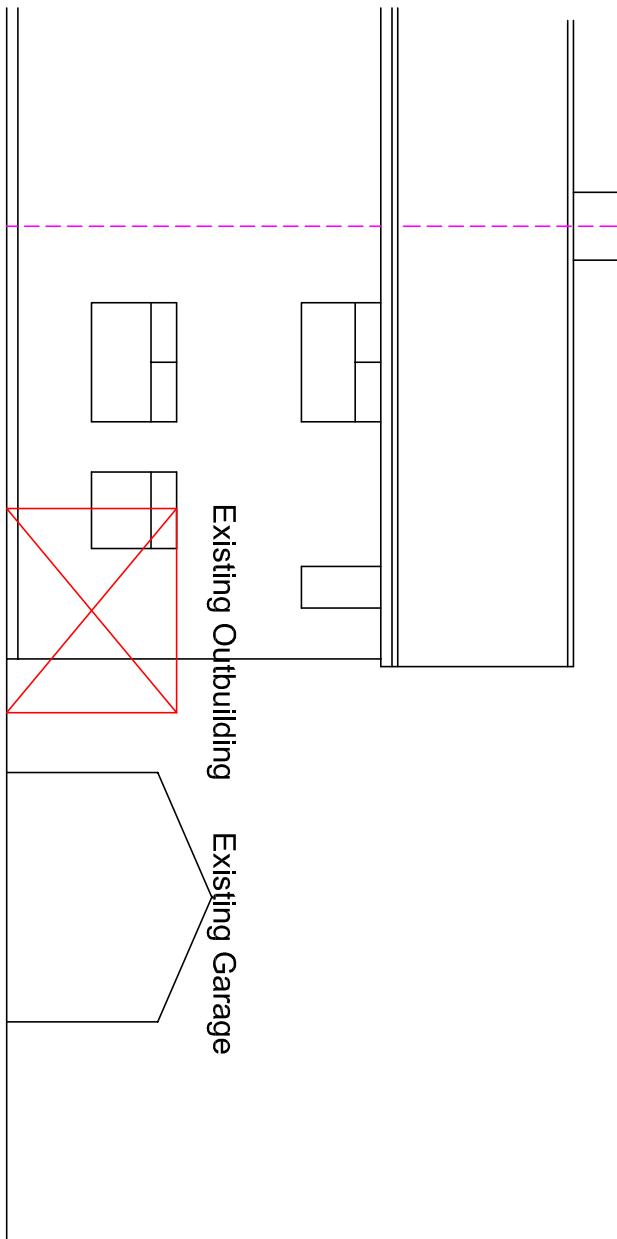


Existing East Elevation

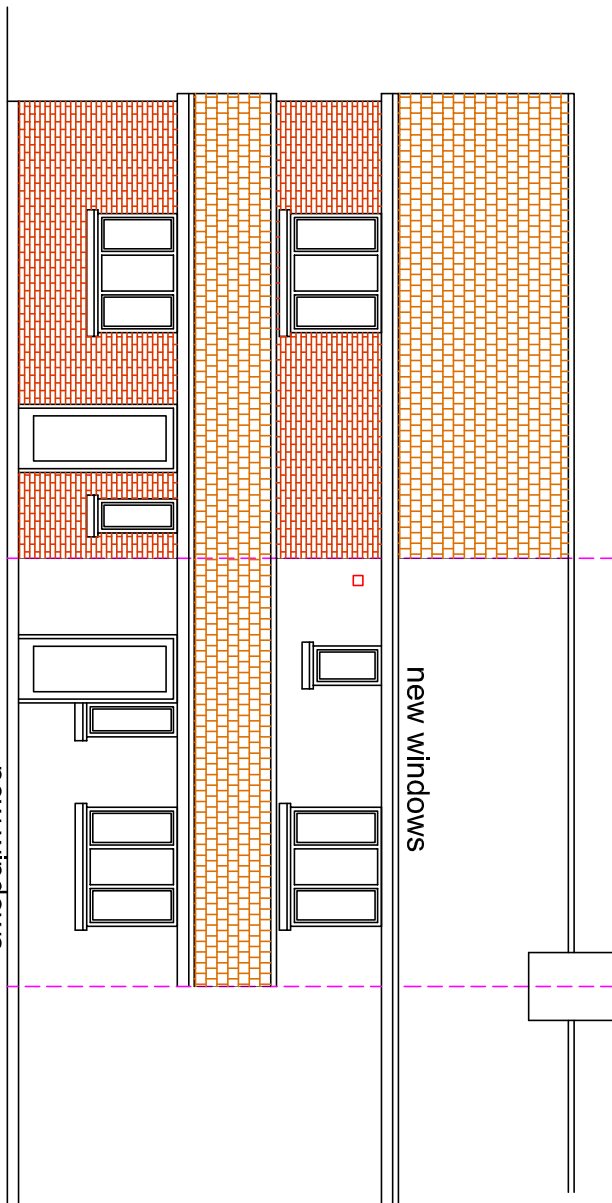


Proposed West Elevation

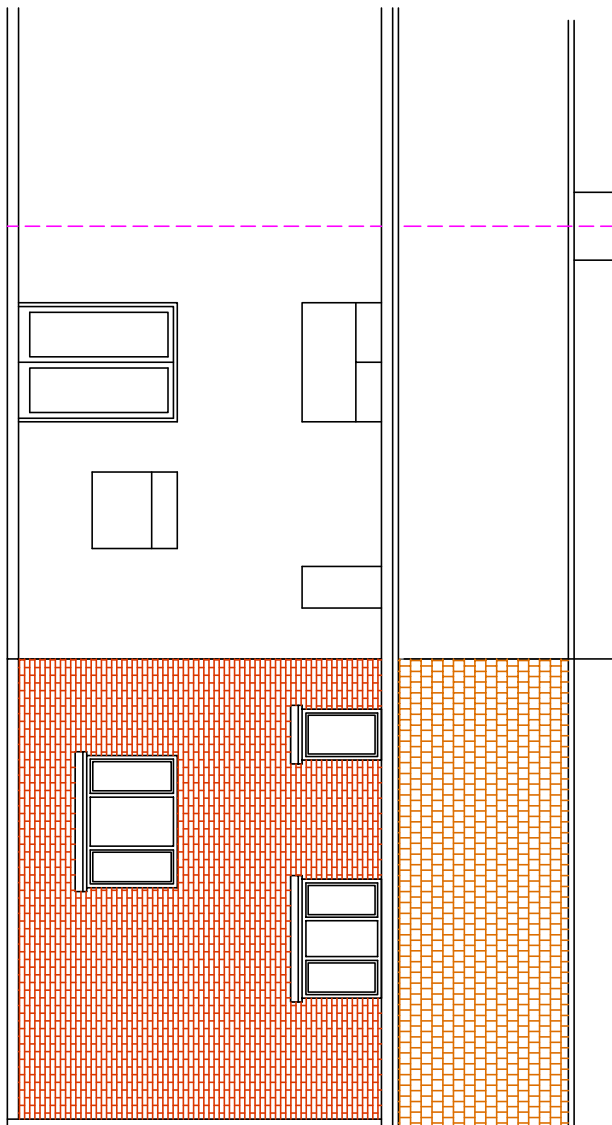


Proposed East Elevation

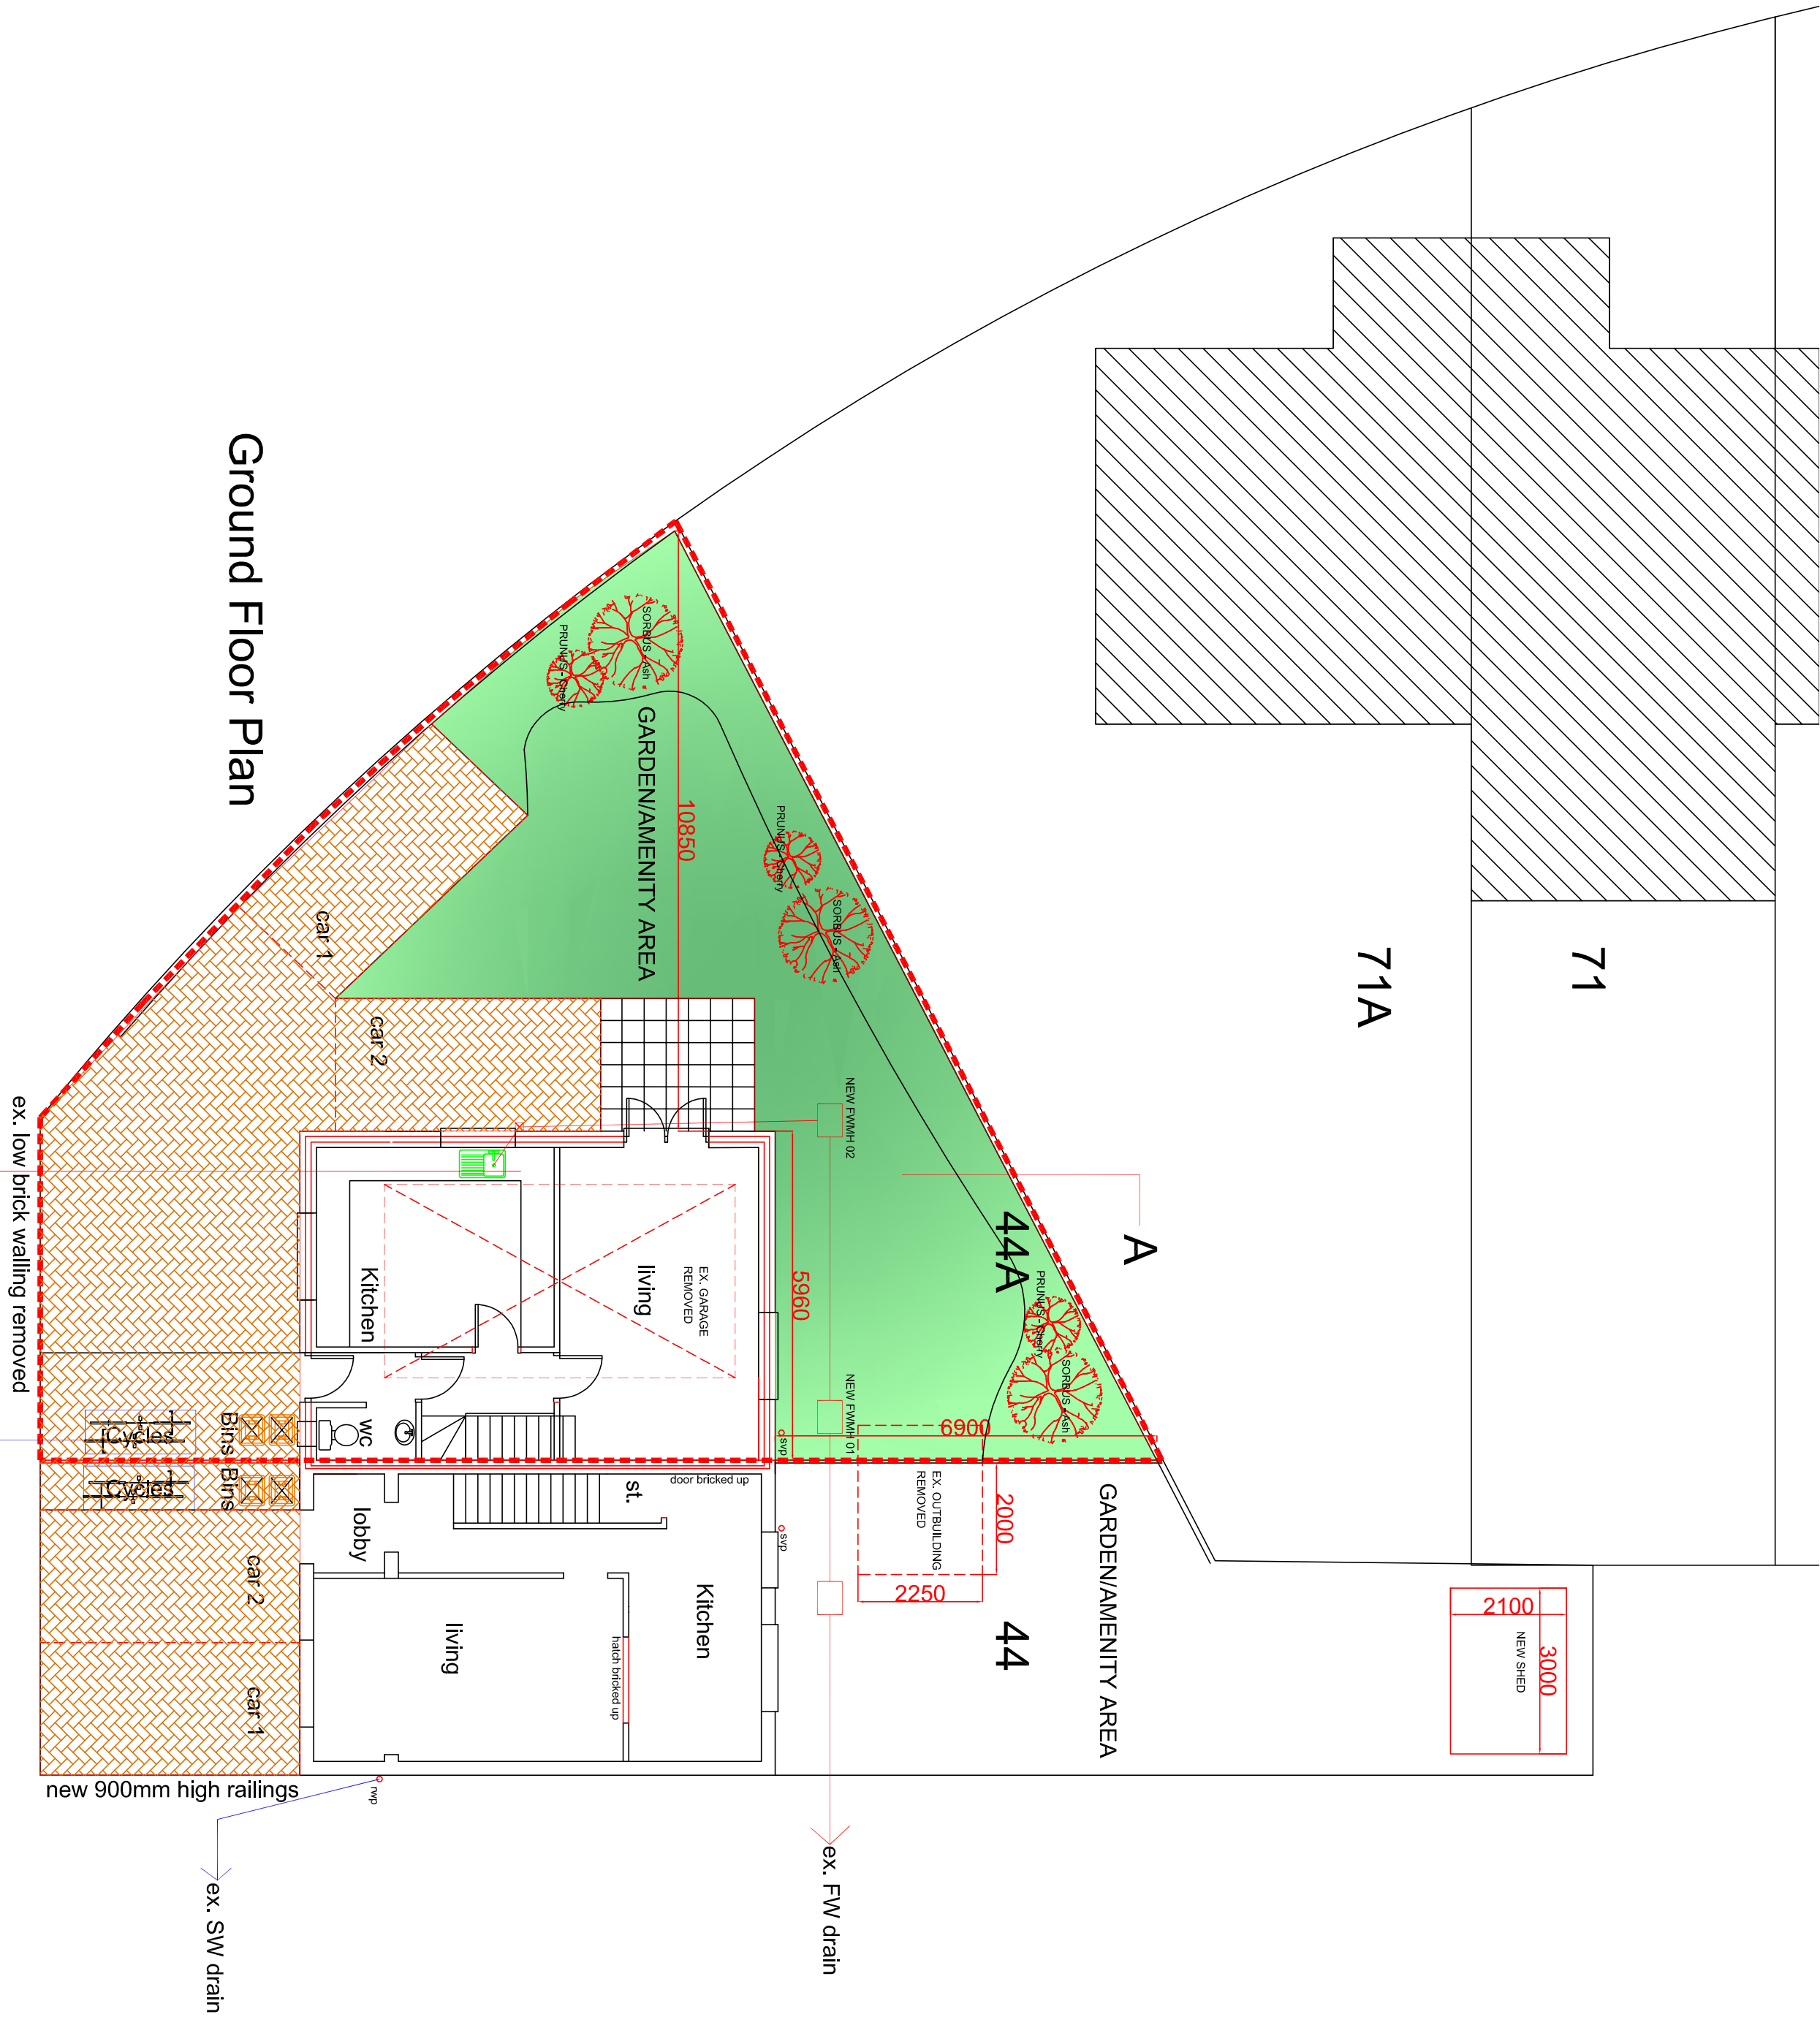


Ground Floor Plan

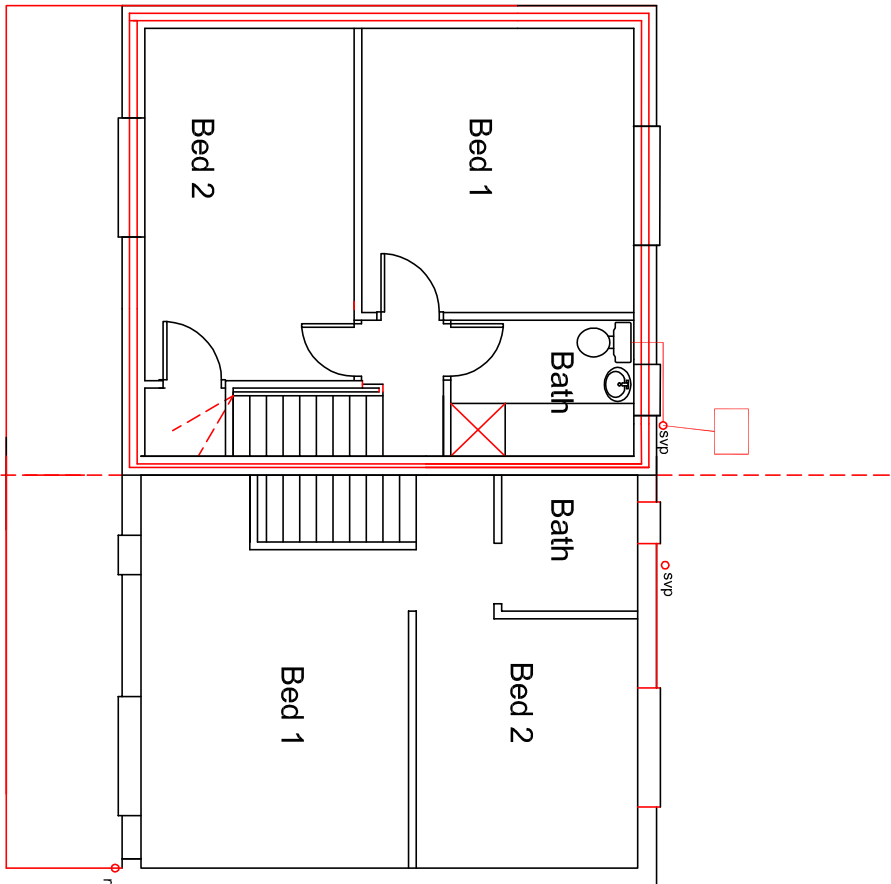

First Floor Plan

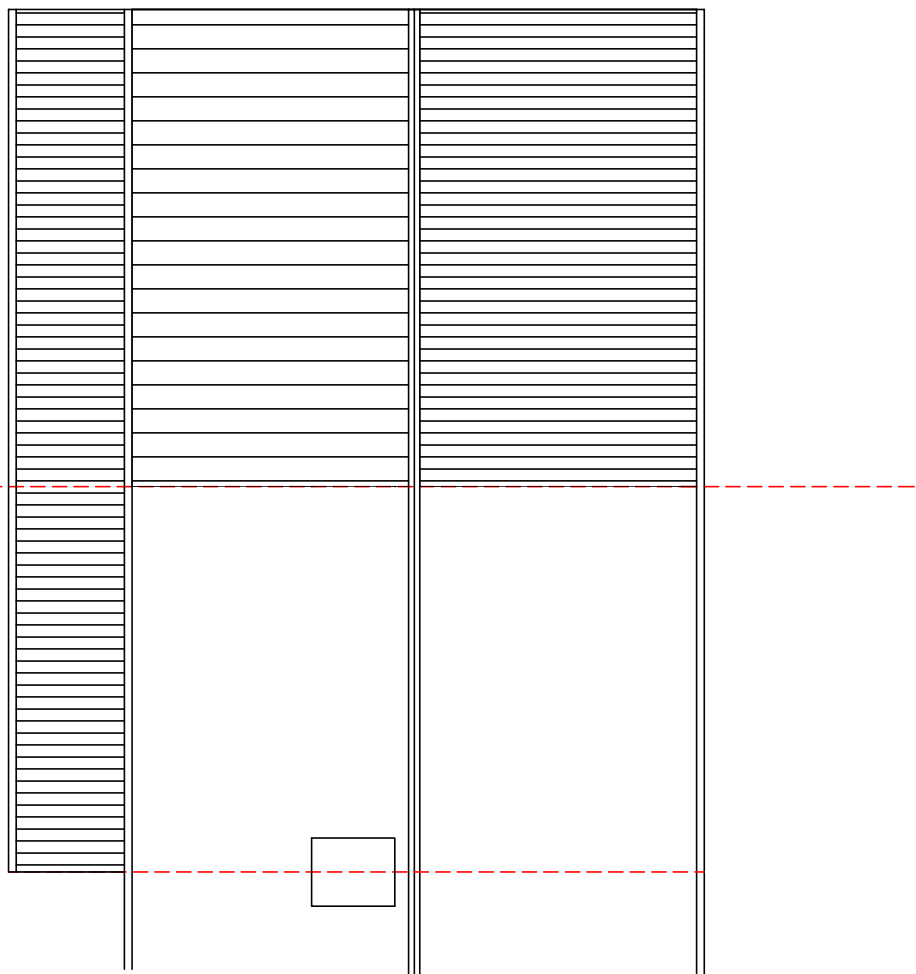

Roof Plan

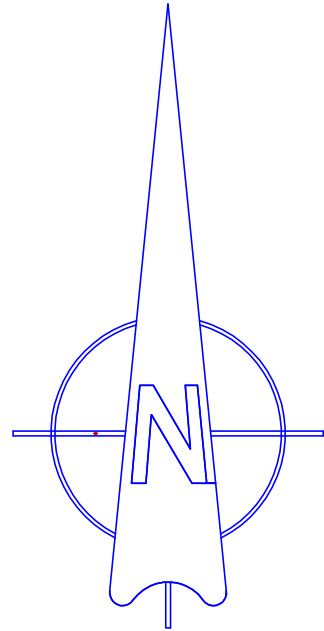

BRAISHFIELD ROAD