


Key
8.70
Contour - 0.1m intervals

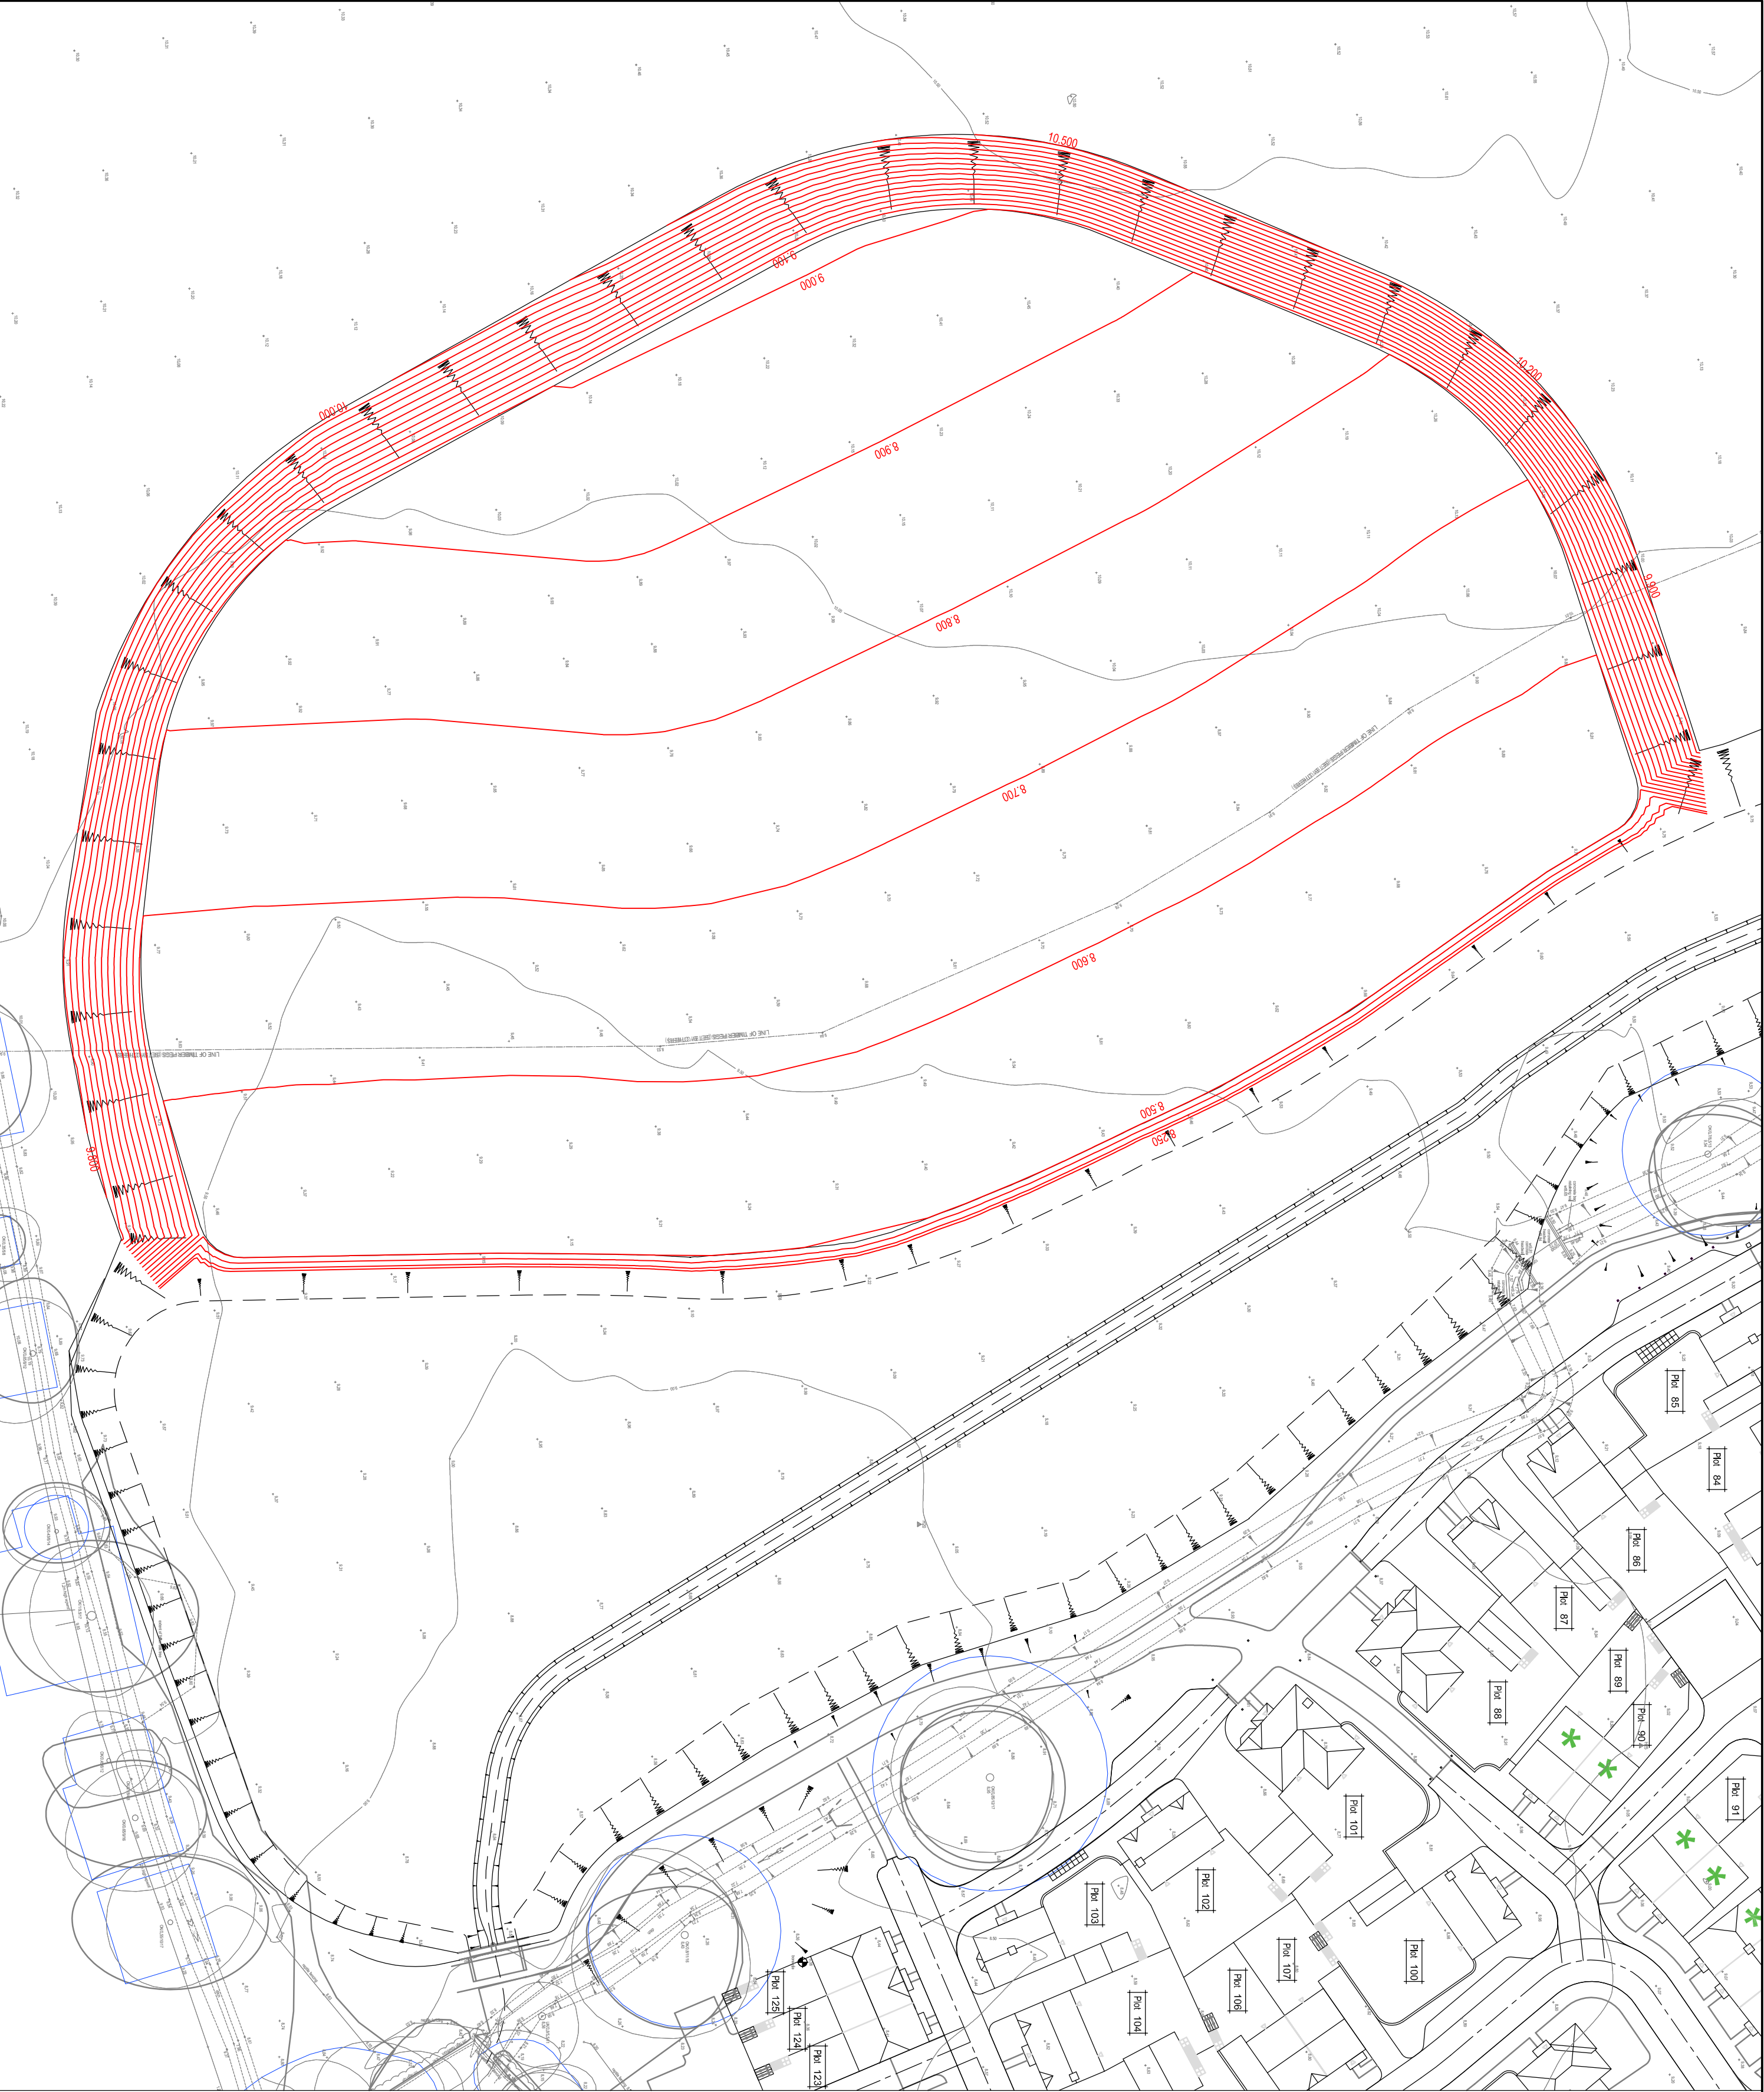

C	11.07.17	Amended in accordance with flood mitigation re-design.	MRH
B	23.05.17	Amended in accordance with flood mitigation re-design.	MRH
A	07.04.17	Initial Issue	MRH

Rev.	Date	Details	Initials

Drawing Status
PRELIMINARY

Project
Hordean Road
Emsworth

Client



ESCHER · SILVERMAN
Civil & Structural Consulting Engineers
The Stables, Lane Barn Studios, Southridge Lane, Romsey, Hampshire, SO4 0BE.
Tel: 01794 521213, Fax: 01794 521195, email: mail@eschersilverman.co.uk
www.eschersilverman.co.uk

Drawing Title Engineering Details Flood Mitigation Plan – Contours			
Drawn	Checked	Scales	Page Size
MRH	KAM	1:500	A2
Job No.	Drawing No.		Date
ES1711	500-08		04.17
			Revision
			C