


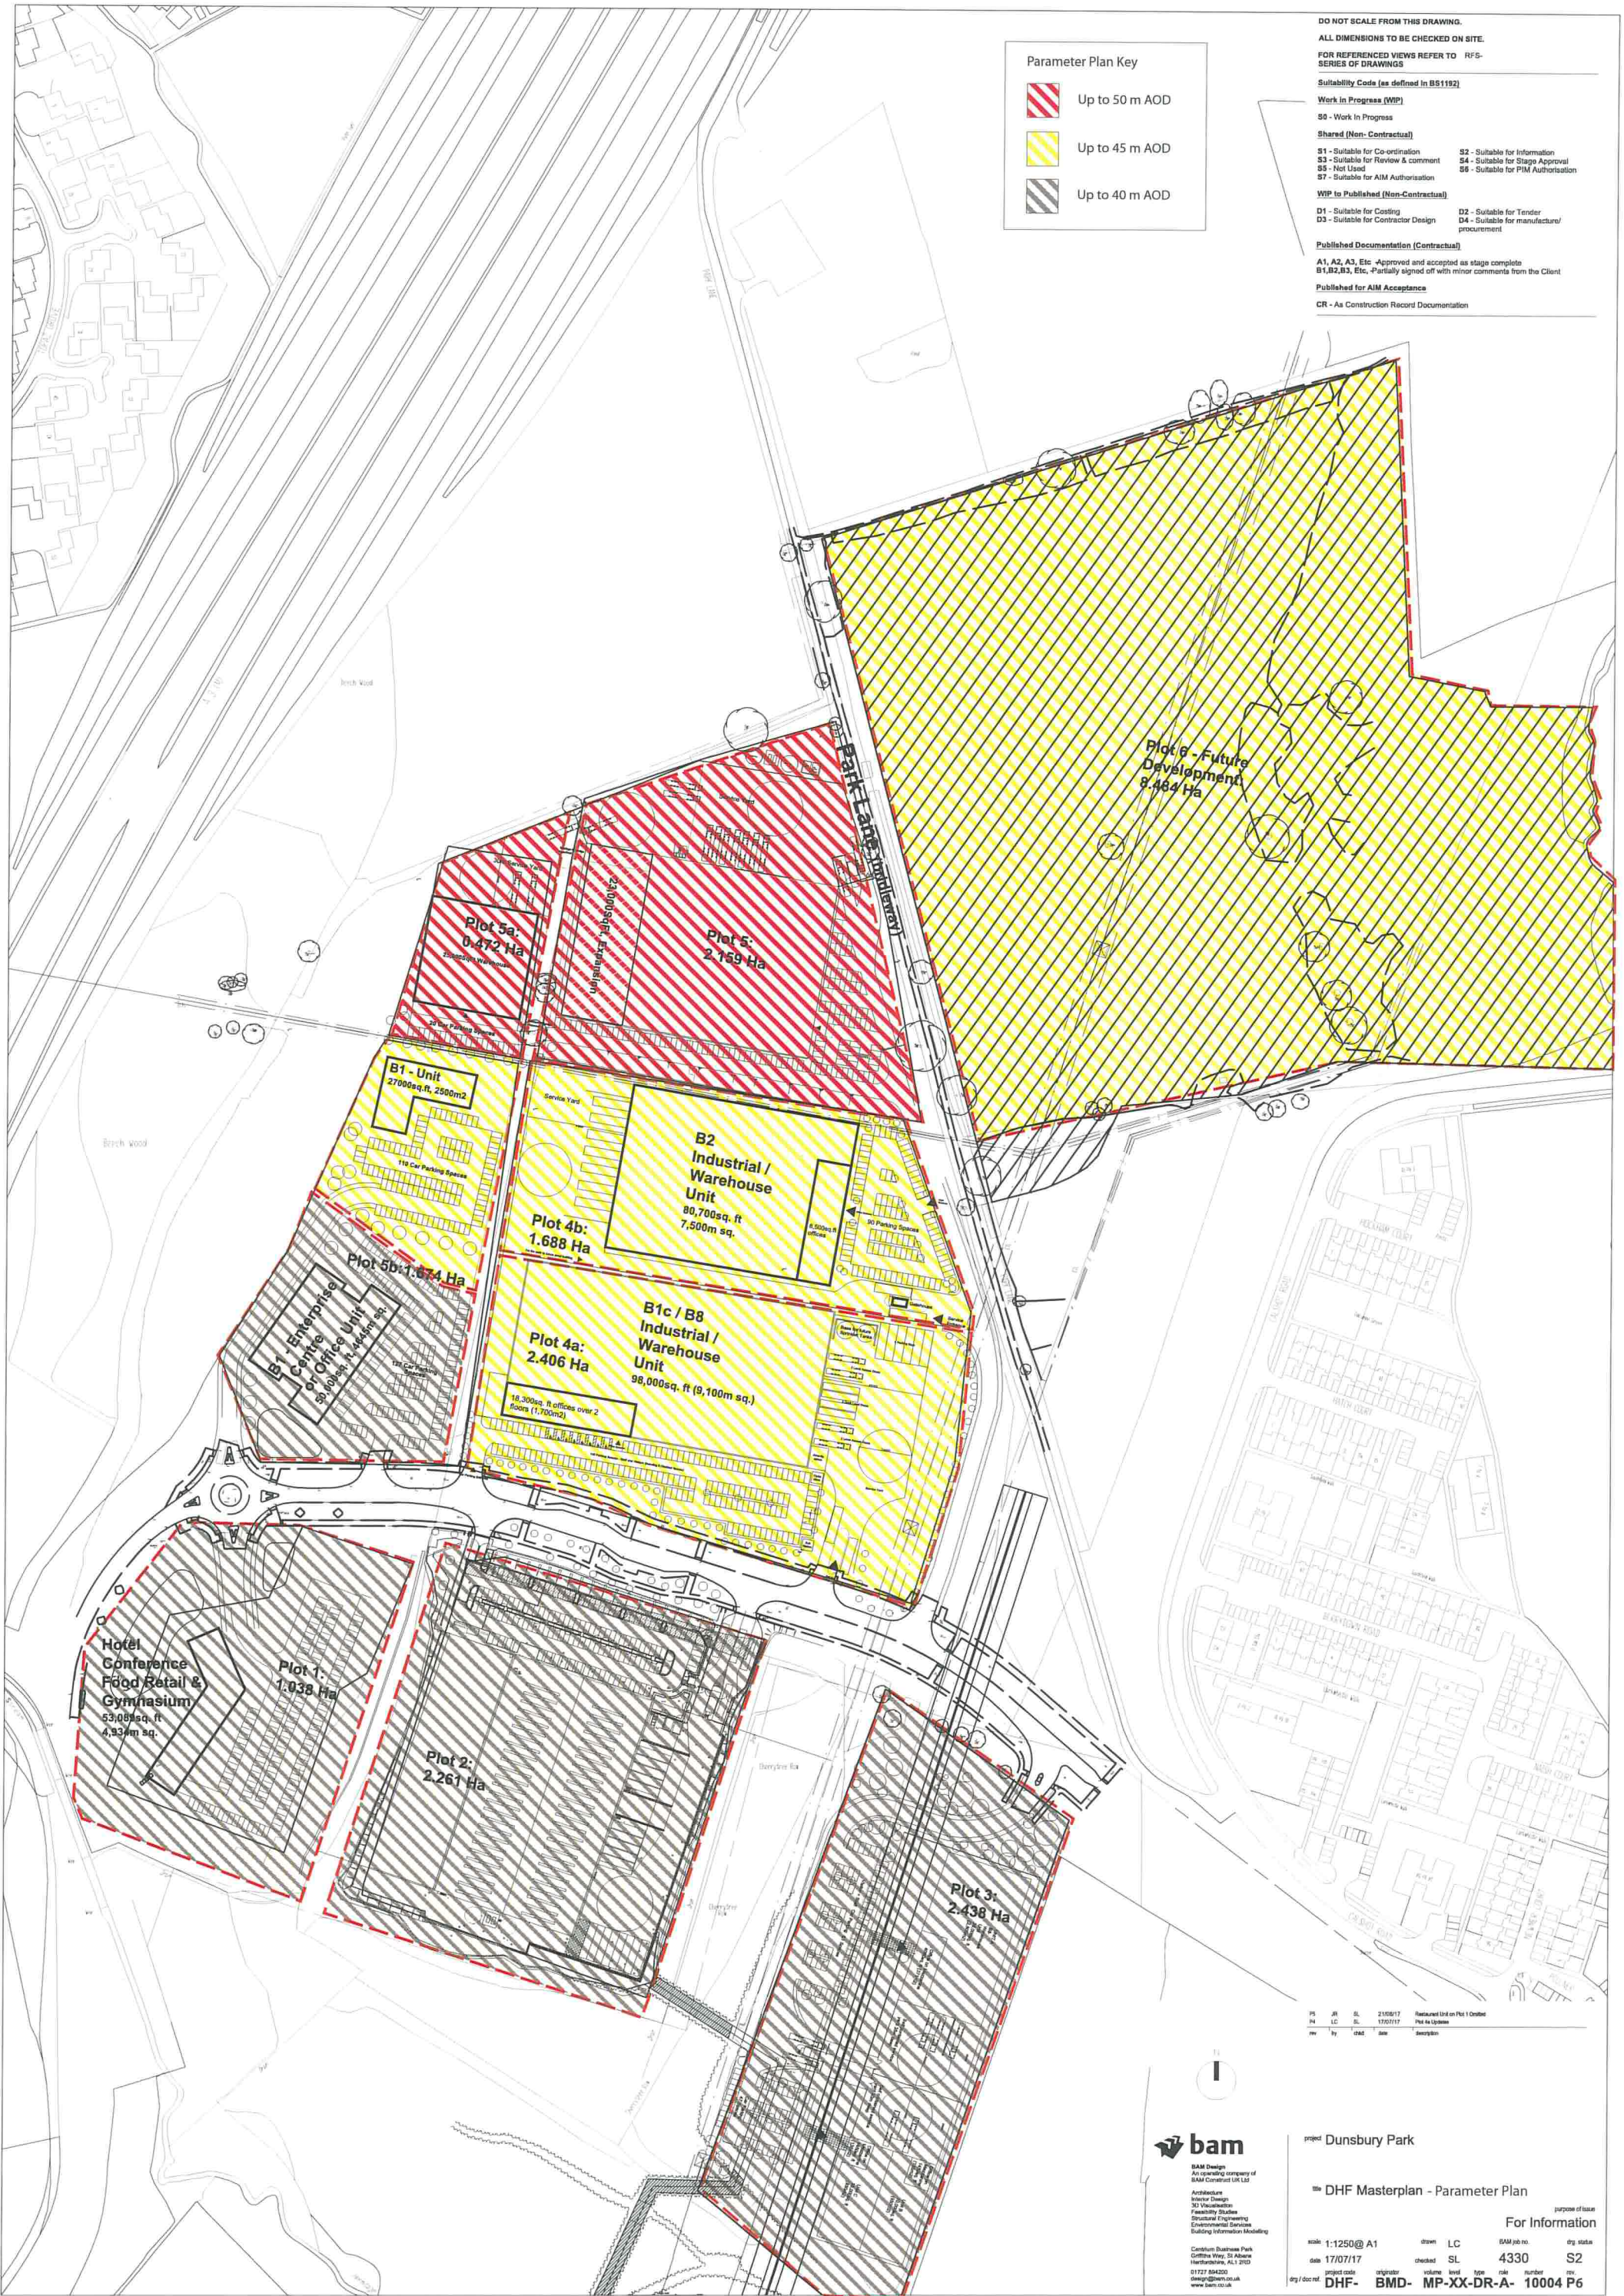

Parameter Plan Key

- Up to 50 m AOD
- Up to 45 m AOD
- Up to 40 m AOD

DO NOT SCALE FROM THIS DRAWING.
ALL DIMENSIONS TO BE CHECKED ON SITE.
FOR REFERENCED VIEWS REFER TO RFS-SERIES OF DRAWINGS

Suitability Code (as defined in BS1192)

Work in Progress (WIP)

Shared (Non-Contractual)

WIP to Published (Non-Contractual)

Published Documentation (Contractual)

A1, A2, A3, Etc - Approved and accepted as stage complete
B1, B2, B3, Etc - Partially signed off with minor comments from the Client
Published for AIM Acceptance
CR - As Construction Record Documentation

PL	JA	SL	21/05/17	Revised Unit on Plot 1 Detailed
PL	LC	SL	17/07/17	Plot 4a Update
rev	by	date	description	



BAM Design
An operating company of
BAM Construction UK Ltd

Architecture
Interior Design
3D Visualisation
Facilities Studies
Structural Engineering
Environmental Services
Building Information Modelling

Centrium Business Park
Griffiths Way, St Albans
Hertfordshire, AL1 2TD
01727 804200
design@bam.co.uk
www.bam.co.uk

project Dunsbury Park

DHF Masterplan - Parameter Plan

purpose of issue
For Information

scale	1:1250@A1	drawn	LC	BAM job no.	org. status
date	17/07/17	checked	SL	4330	S2
project code	DHF-	originator	BMD-	MP-XX-DR-A-	10004 P6