


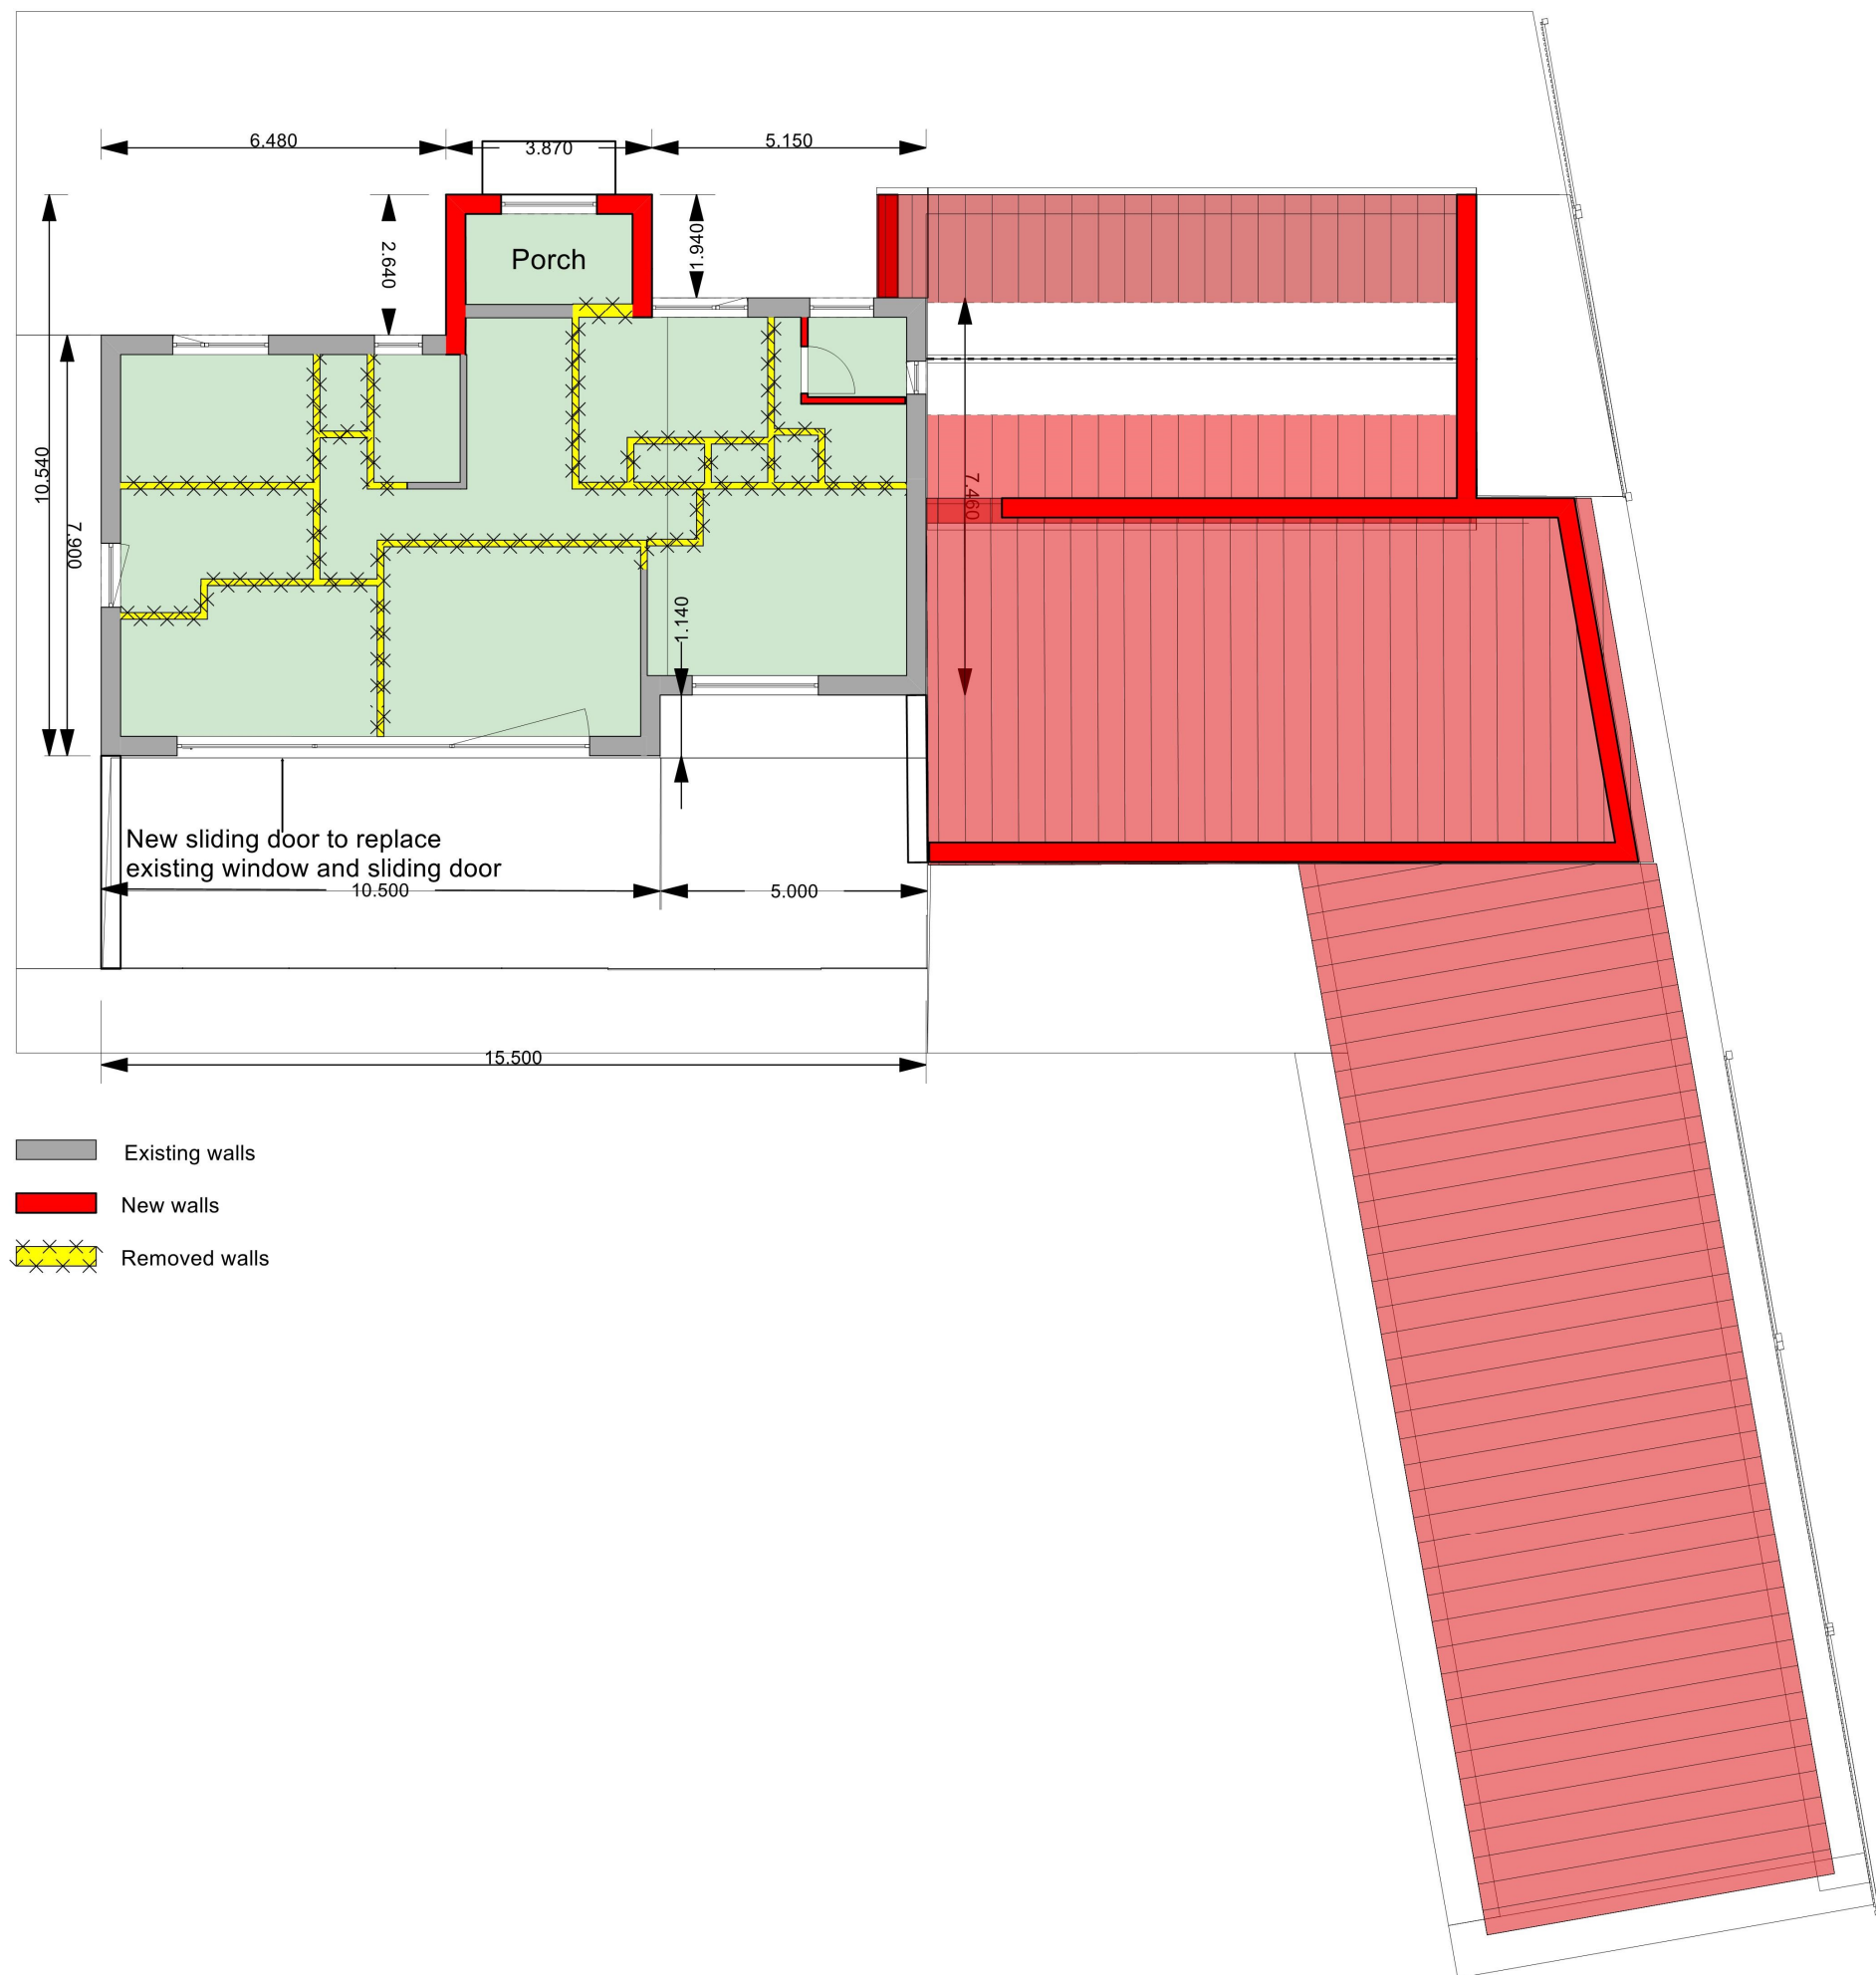

- Existing walls
- New walls
- Removed walls