


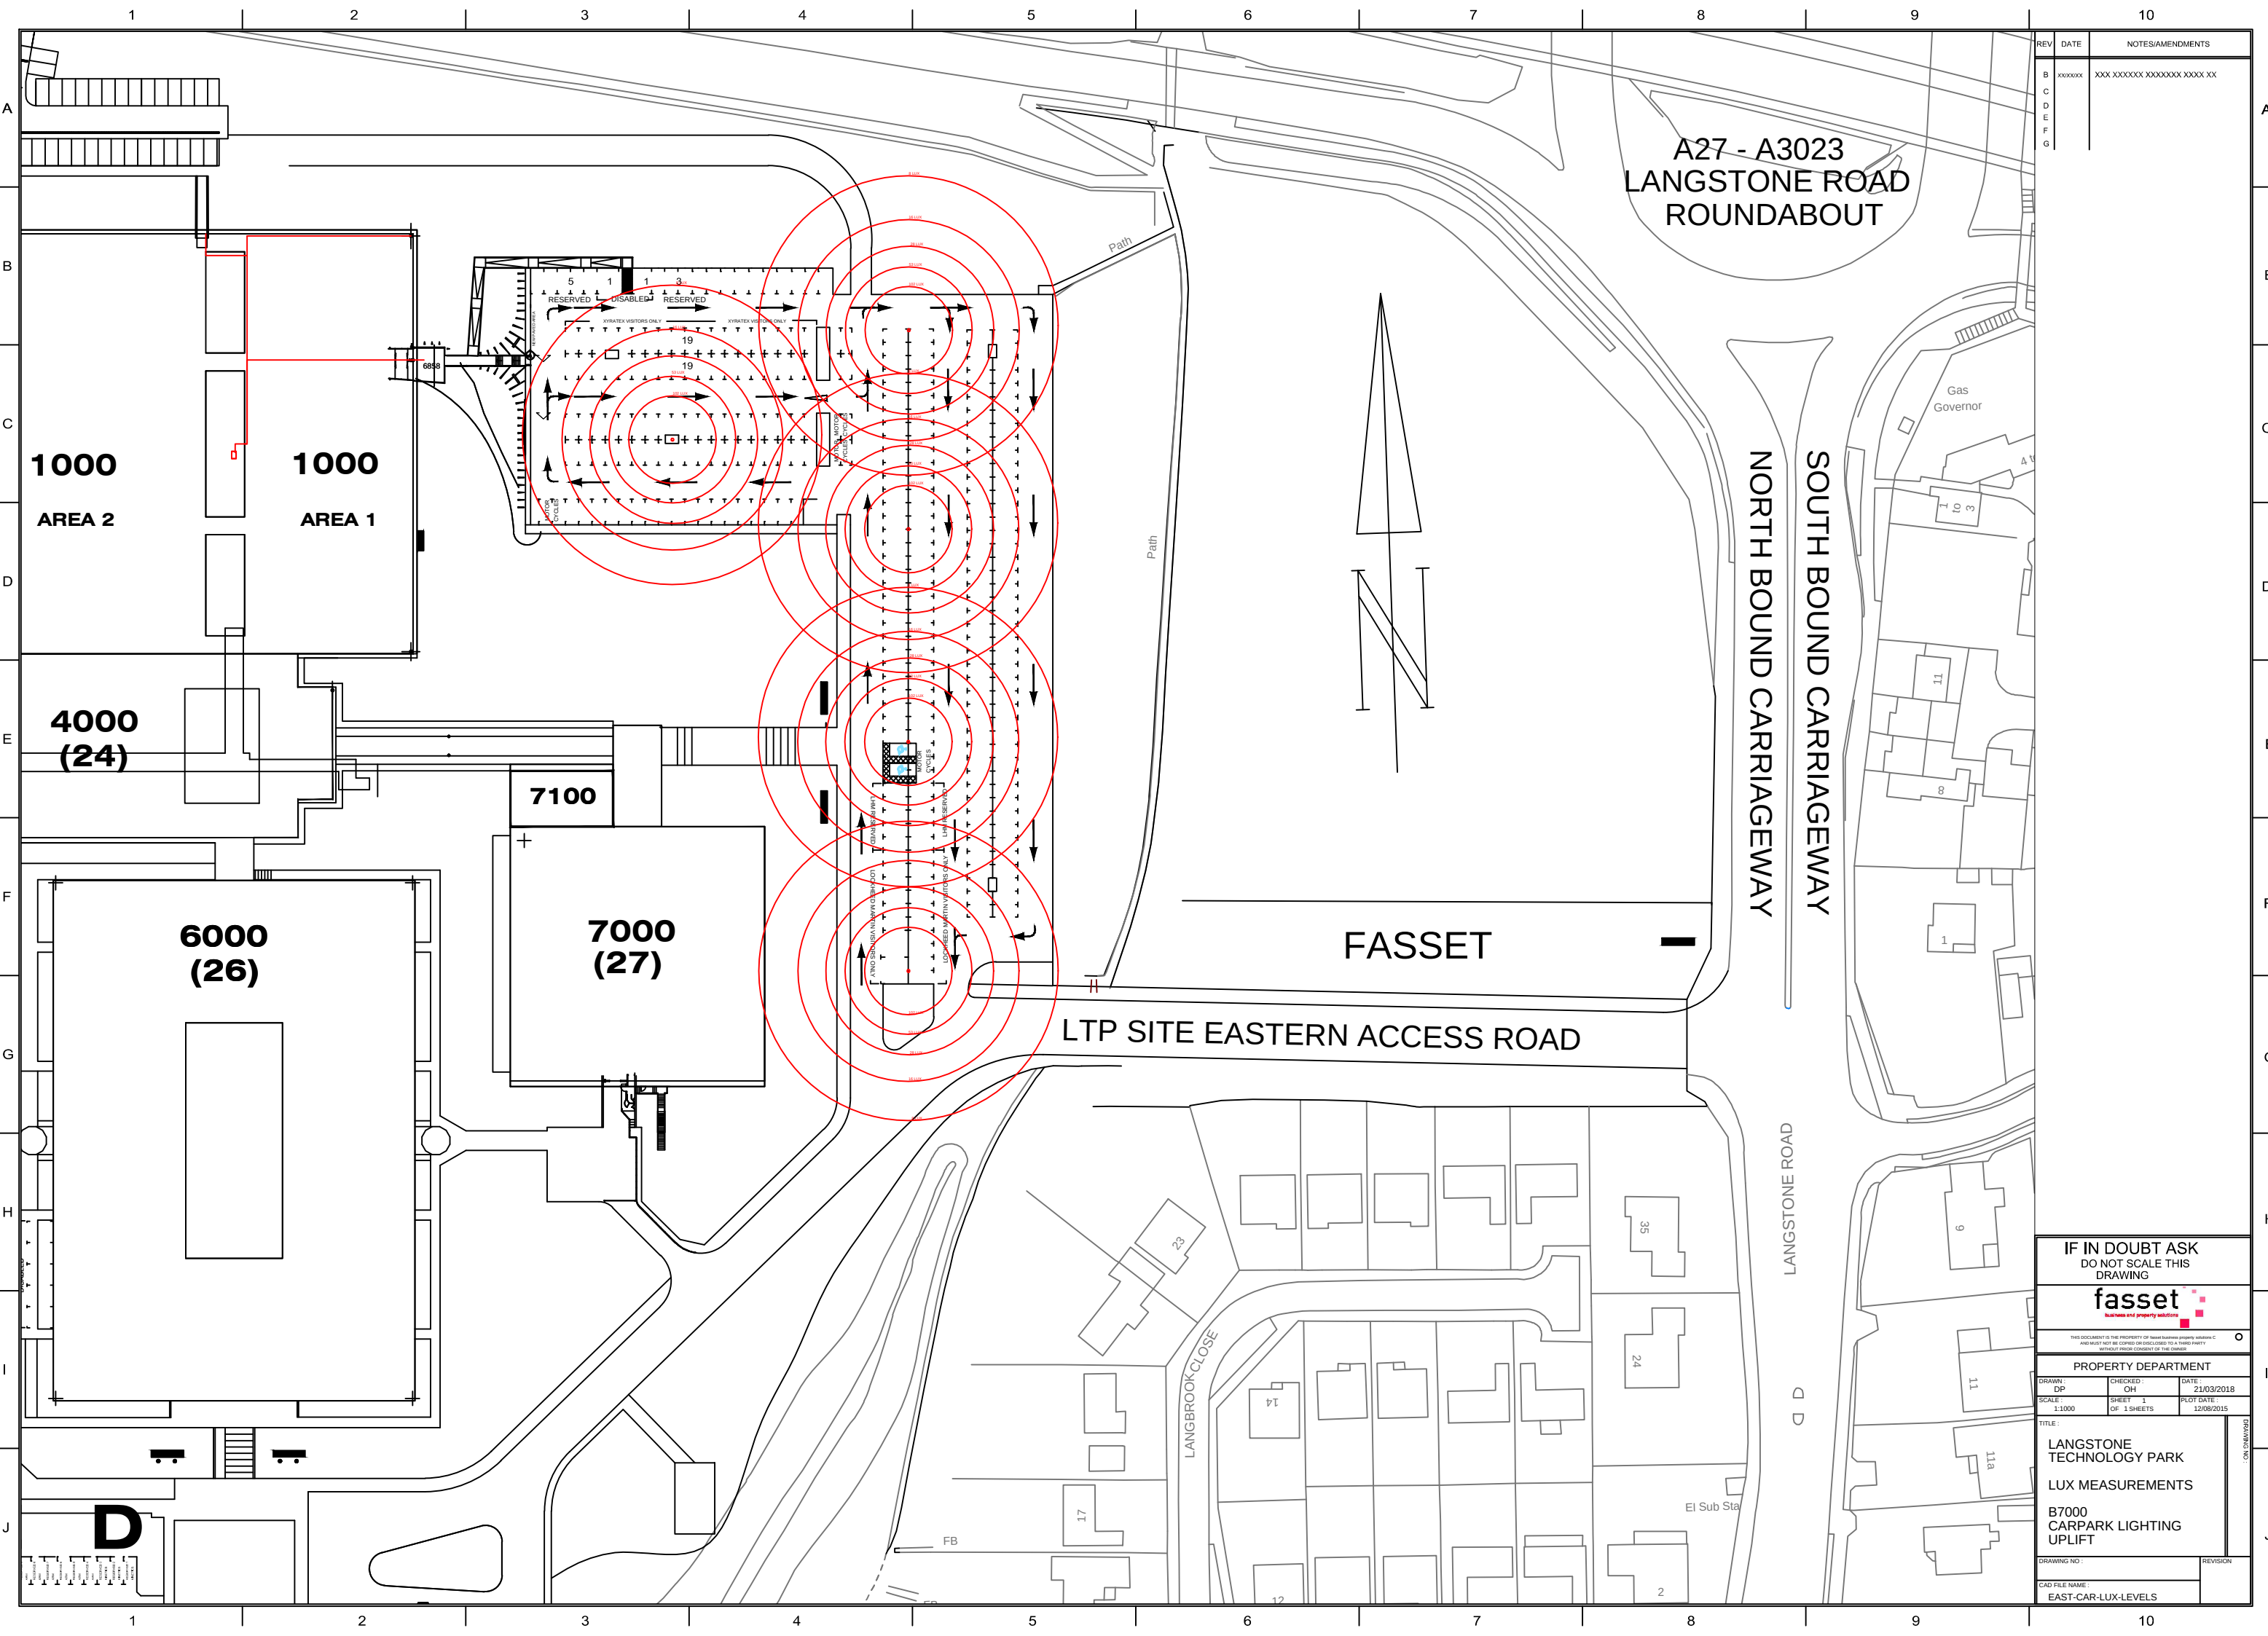

REV		DATE	NOTES/AMENDMENTS
B	XXXXXX		XXX XXXXXX XXXXXX XXXX XX
C			
D			
E			
F			
G			

IF IN DOUBT ASK DO NOT SCALE THIS DRAWING		
fasset business and property solutions		
THIS DOCUMENT IS THE PROPERTY OF NAME SURVEYING PROPERTY SERVICES LTD AND MUST NOT BE COPIED OR DISCLOSED TO A THIRD PARTY WITHOUT PRIOR CONSENT OF THE OWNER		
PROPERTY DEPARTMENT		
DRAWN: DP	CHECKED: OH	DATE: 21/03/2018
SCALE: 1:1000	SHEET: 1 OF 1 SHEETS	PLOT DATE: 12/08/2015
TITLE: LANGSTONE TECHNOLOGY PARK LUX MEASUREMENTS B7000 CARPARK LIGHTING UPLIFT		
DRAWING NO: EAST-CAR-LUX-LEVELS		REVISION