



Schedule								
Symbol	Label	Quantity	Catalog Number	Description	Lamp	Lumens Per Lamp	Light Loss Factor	Wattage
	A	10	8444114	Monaco 100 monoemission e 3W, Wall Mounted at 3.5m		375	0.9	0
	B	15	4082612	Paletto Menhir H.1050mm 37W Led 3000K		4355	0.9	37

Statistics						
Description	Symbol	Avg	Max	Min	Min/Avg	
Carpark		9 lux	69 lux	0 lux	0.00	
Entrance Patio		19 lux	47 lux	3 lux	0.16	
Pathway		22 lux	68 lux	1 lux	0.05	
Patio Bottom Left		21 lux	53 lux	4 lux	0.19	
Patio Bottom Right		10 lux	39 lux	2 lux	0.20	
Patio Middle Right		16 lux	45 lux	1 lux	0.06	
Patio Top Right		9 lux	40 lux	0 lux	0.00	
Patios Top Left		16 lux	47 lux	0 lux	0.00	
Service Area		14 lux	88 lux	0 lux	0.00	

- Note**
- Holophane Europe Ltd offer a Lighting Design Service in good faith and without charge, every effort is made to ensure we interpret the design specification accurately.
 - All illuminance values shown are the result of theoretical computer calculations; summated by luminaires positioned in a fixed relationship to each other and the statistical zone.
 - In practice the values may vary due to tolerances in column installation, luminaire orientation, surface reflectance and fluctuations in power supply (voltage).
 - Results provided within this design are derived from product specific photometry, the substitution of alternative luminaires will not produce comparable results.
 - Queries regarding this drawing should be addressed to Tom Bradshaw on 07970 454 501 or tbradshaw@holophane.co.uk.
 - All calculations are maintained at 2,000 hours.
 - The contour lines on the 3-D view represent 5 lux from source.

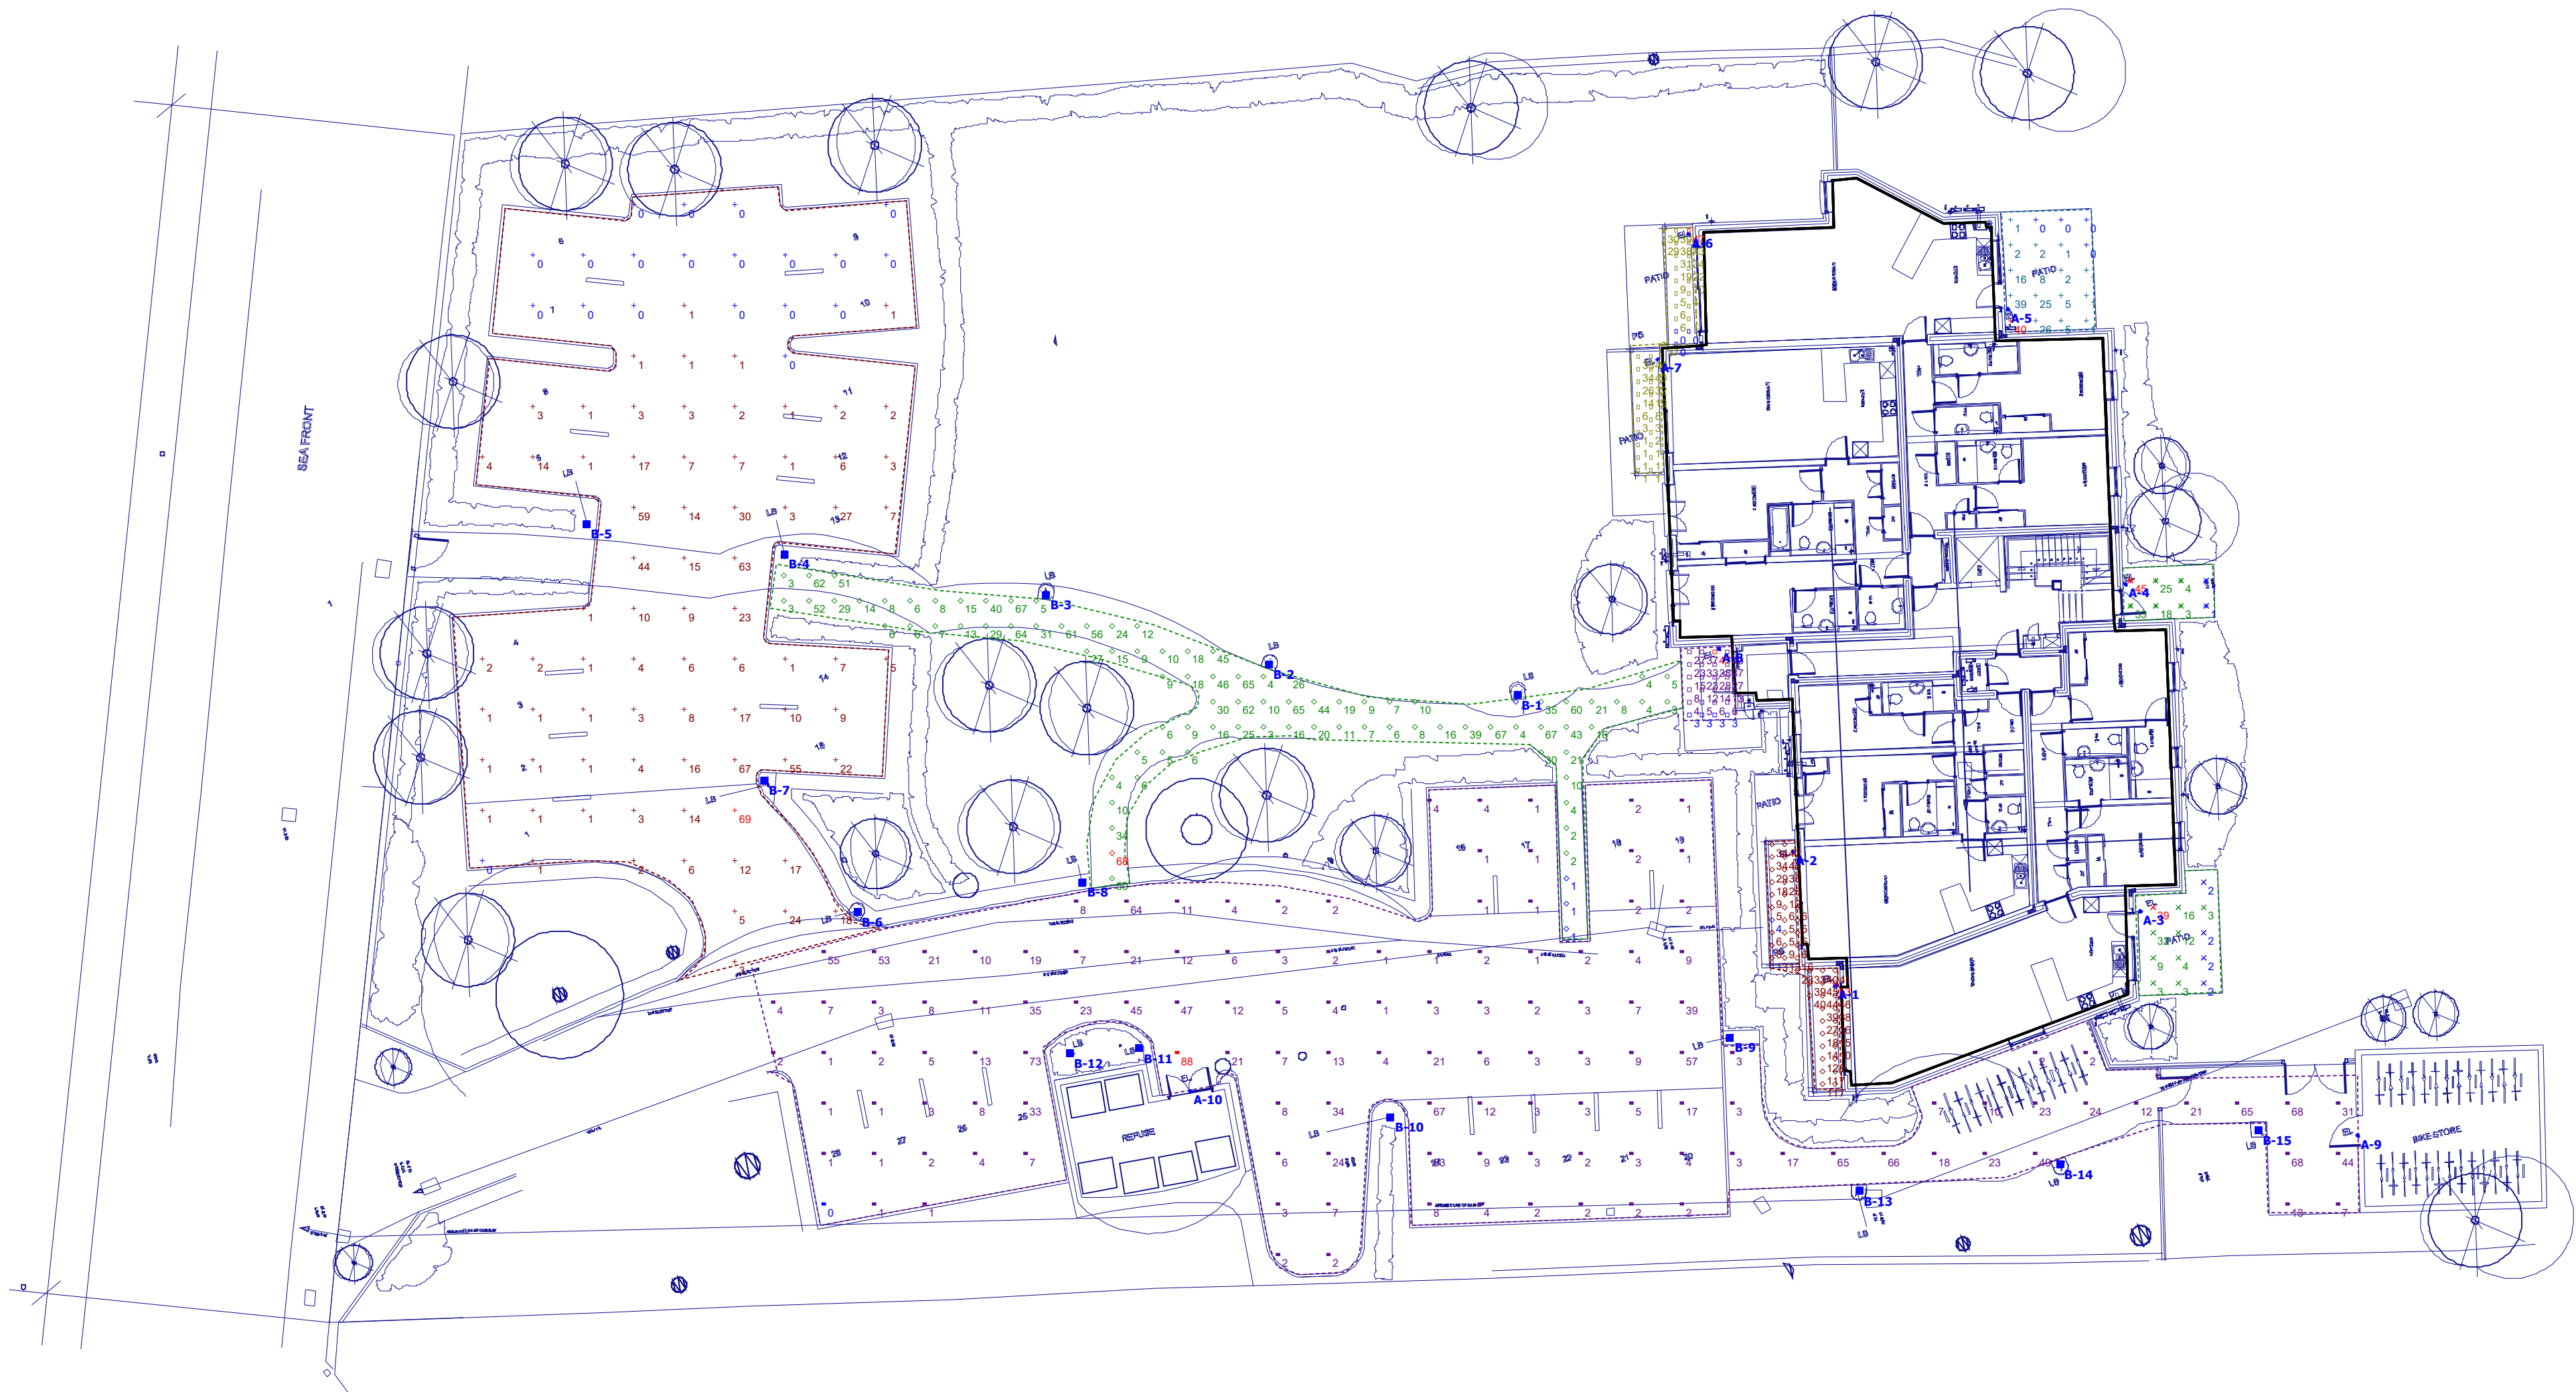

Plan View
Scale - 1 : 200

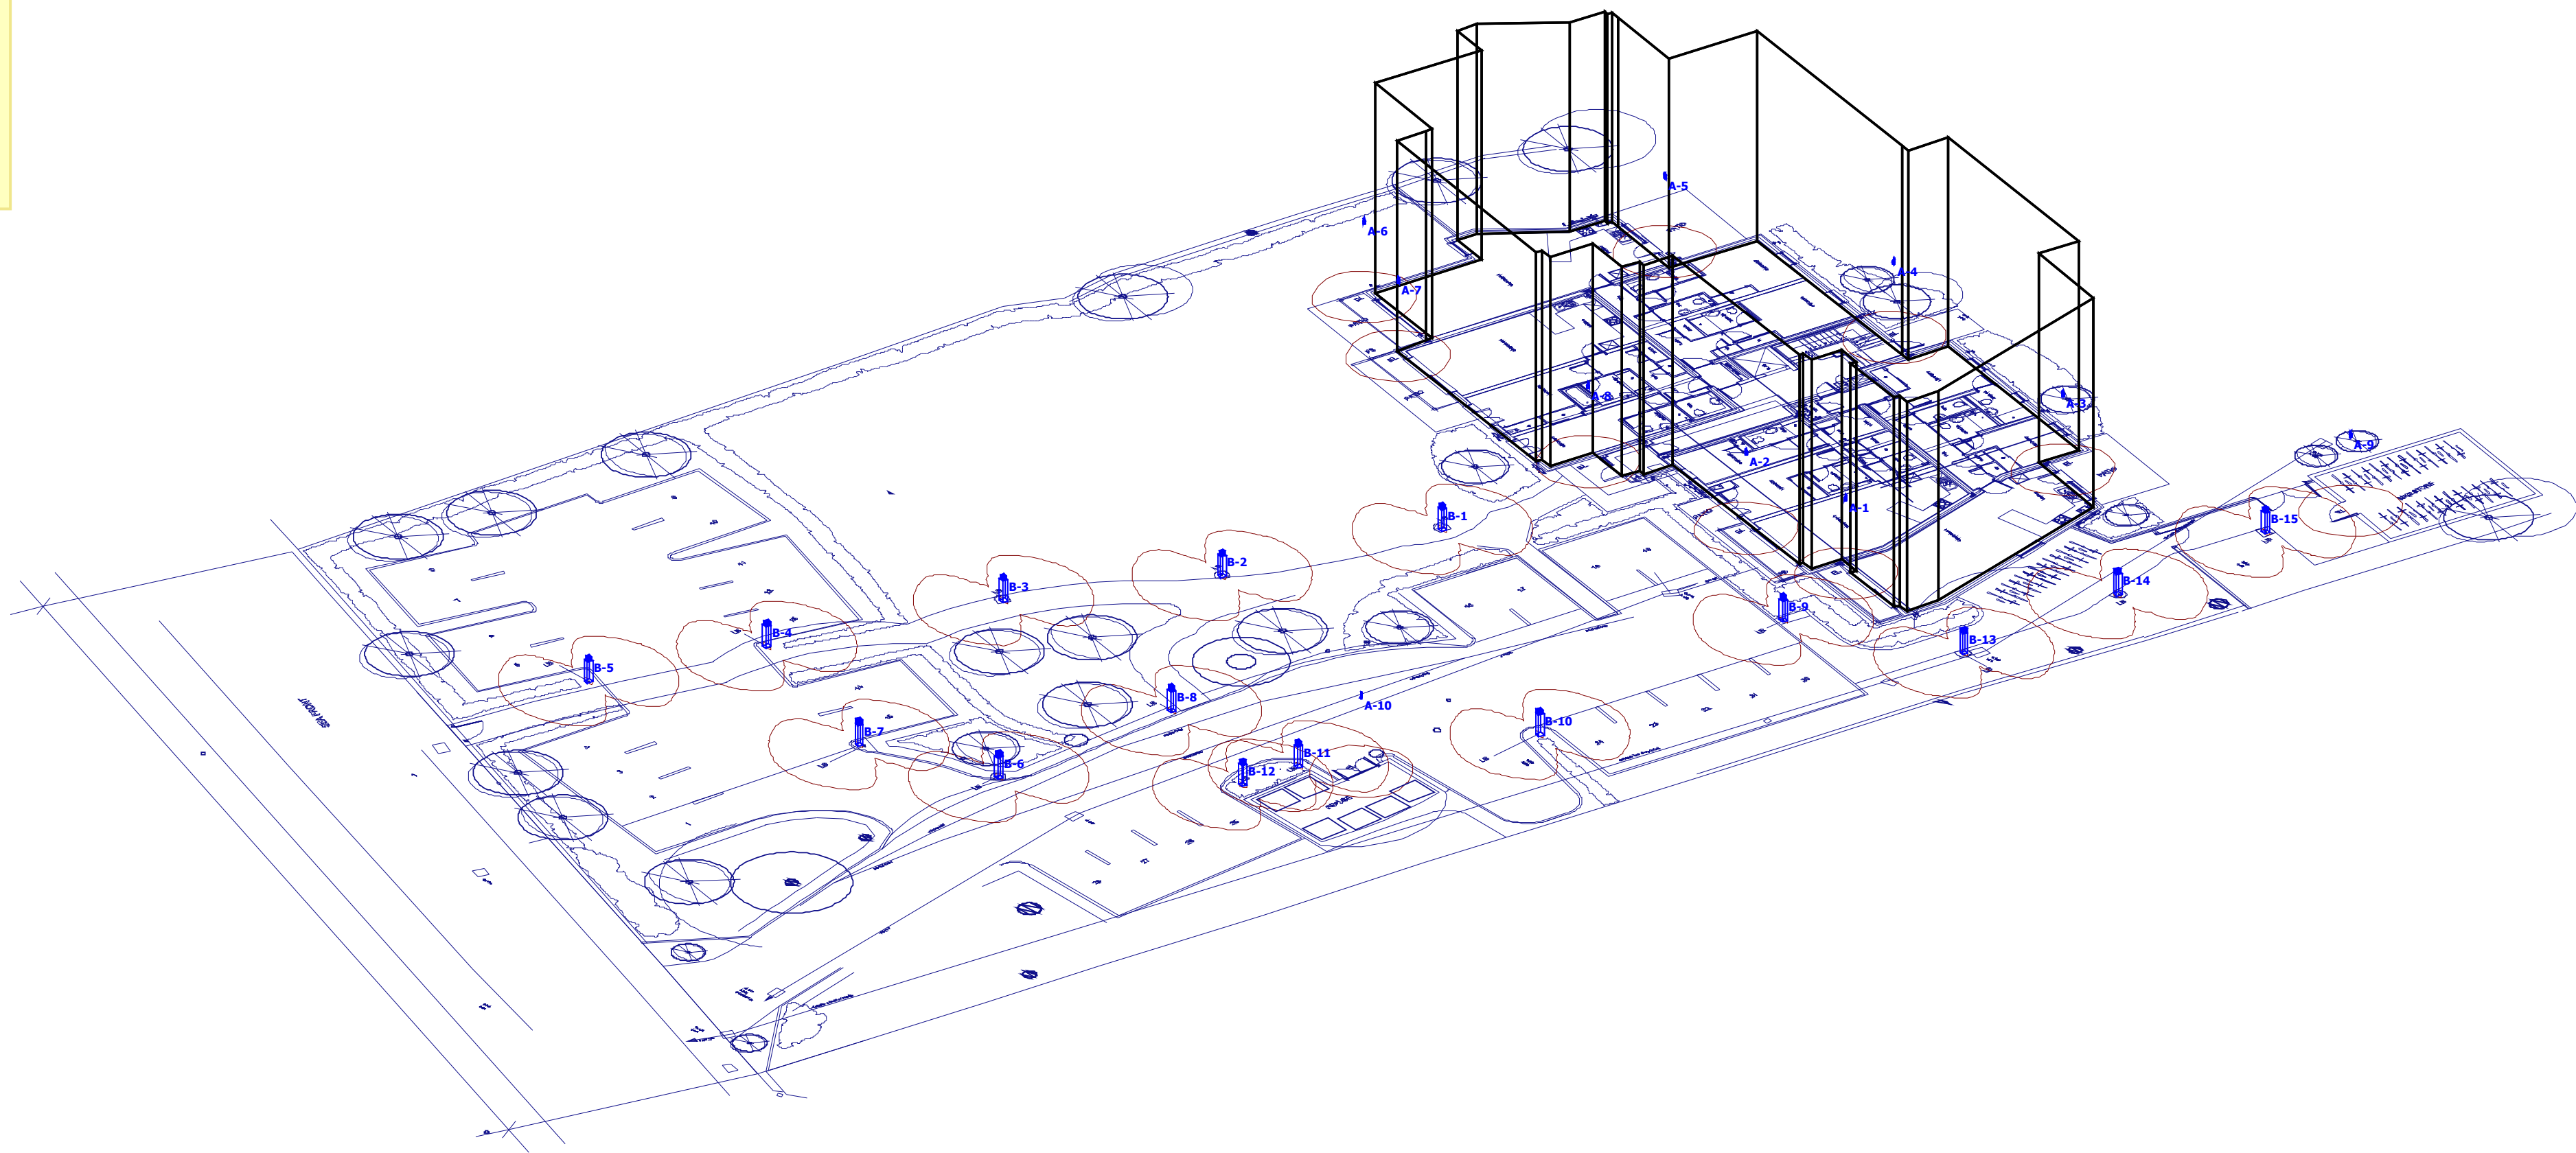

South West View