
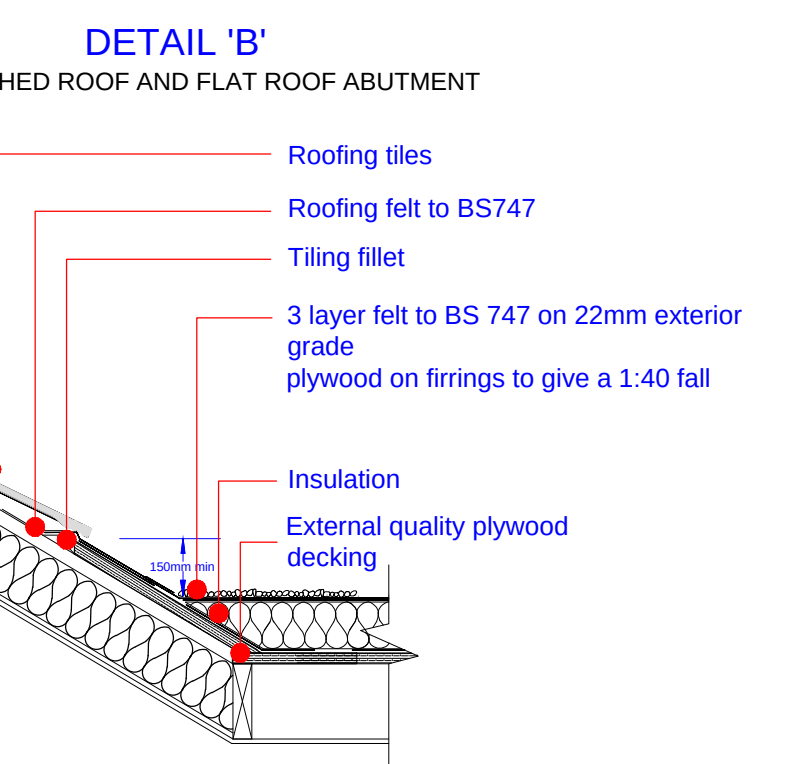
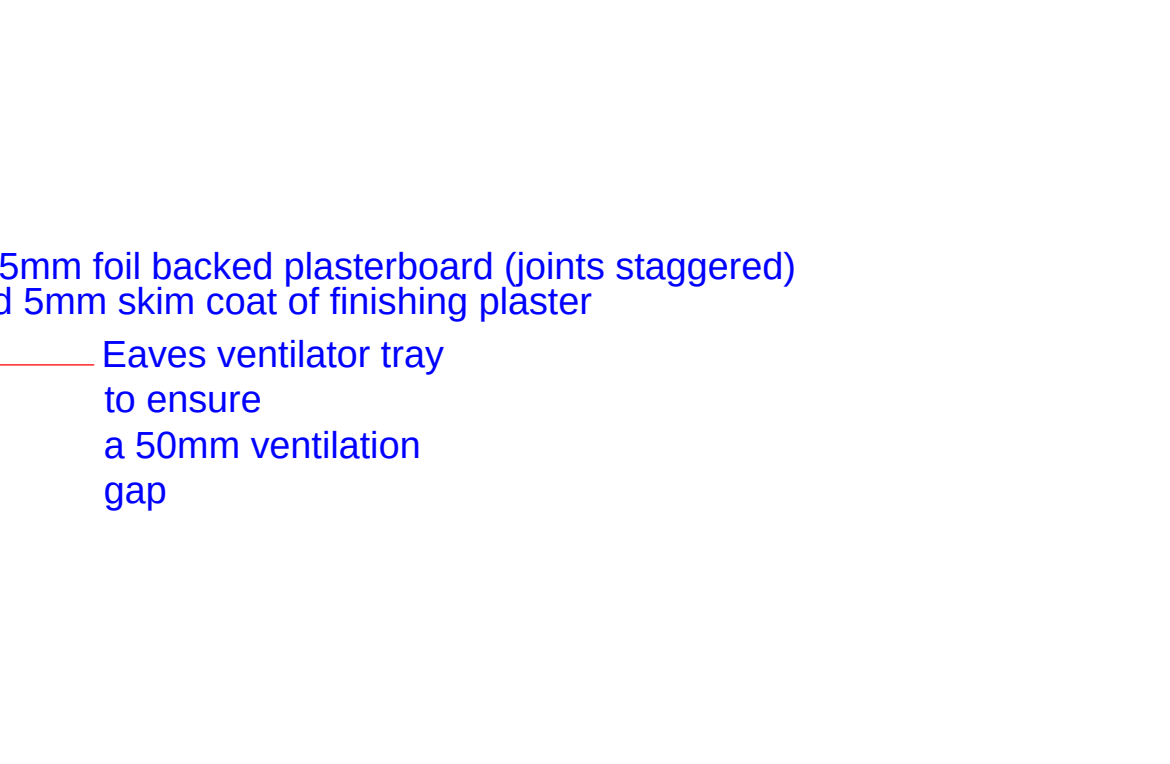
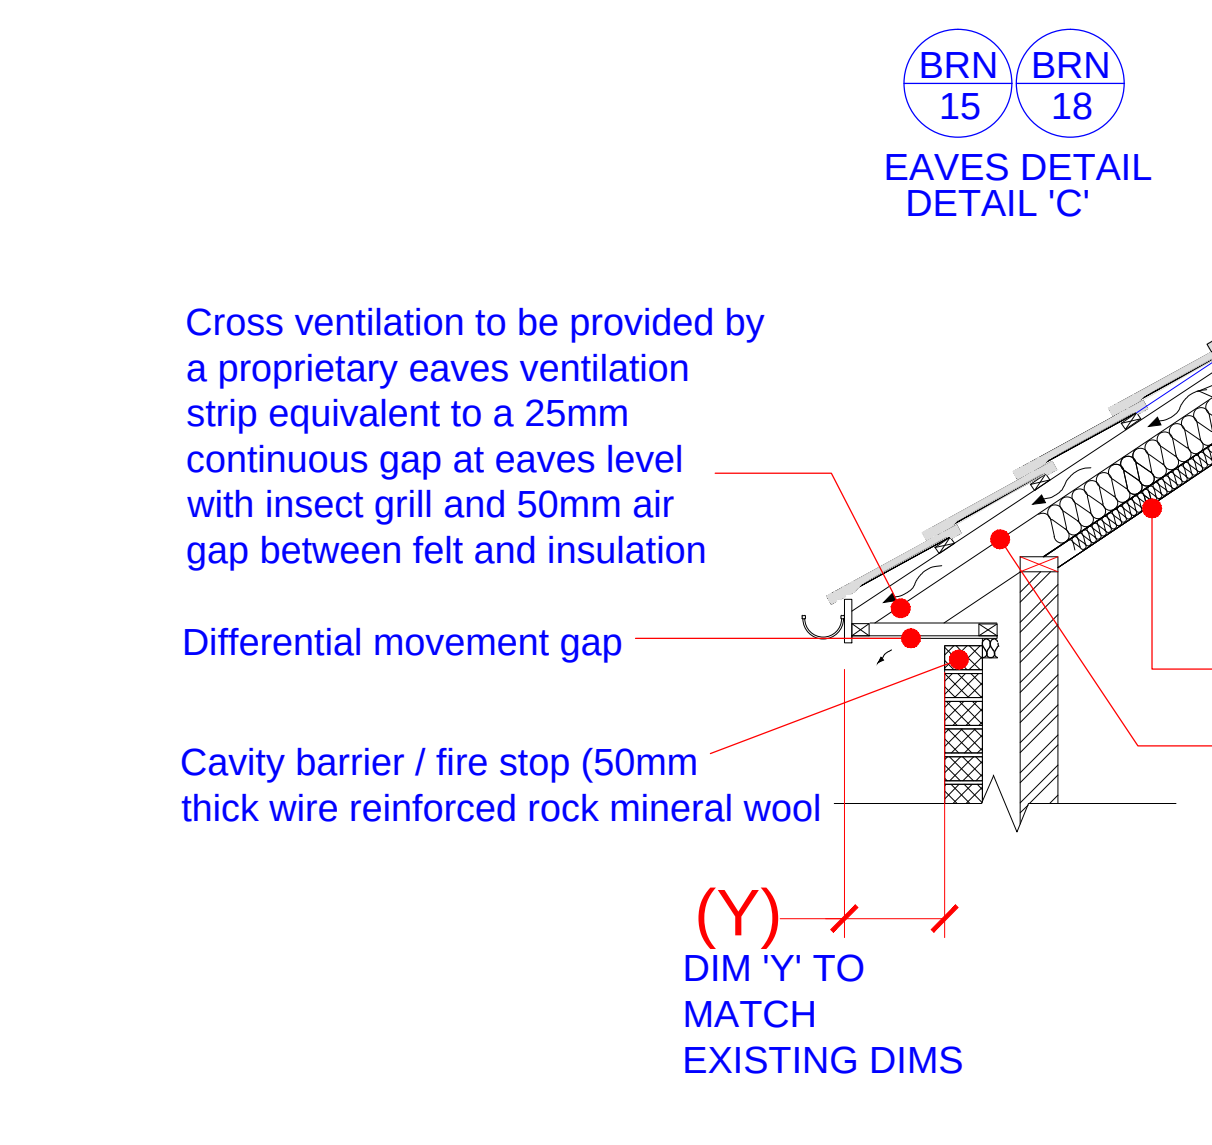
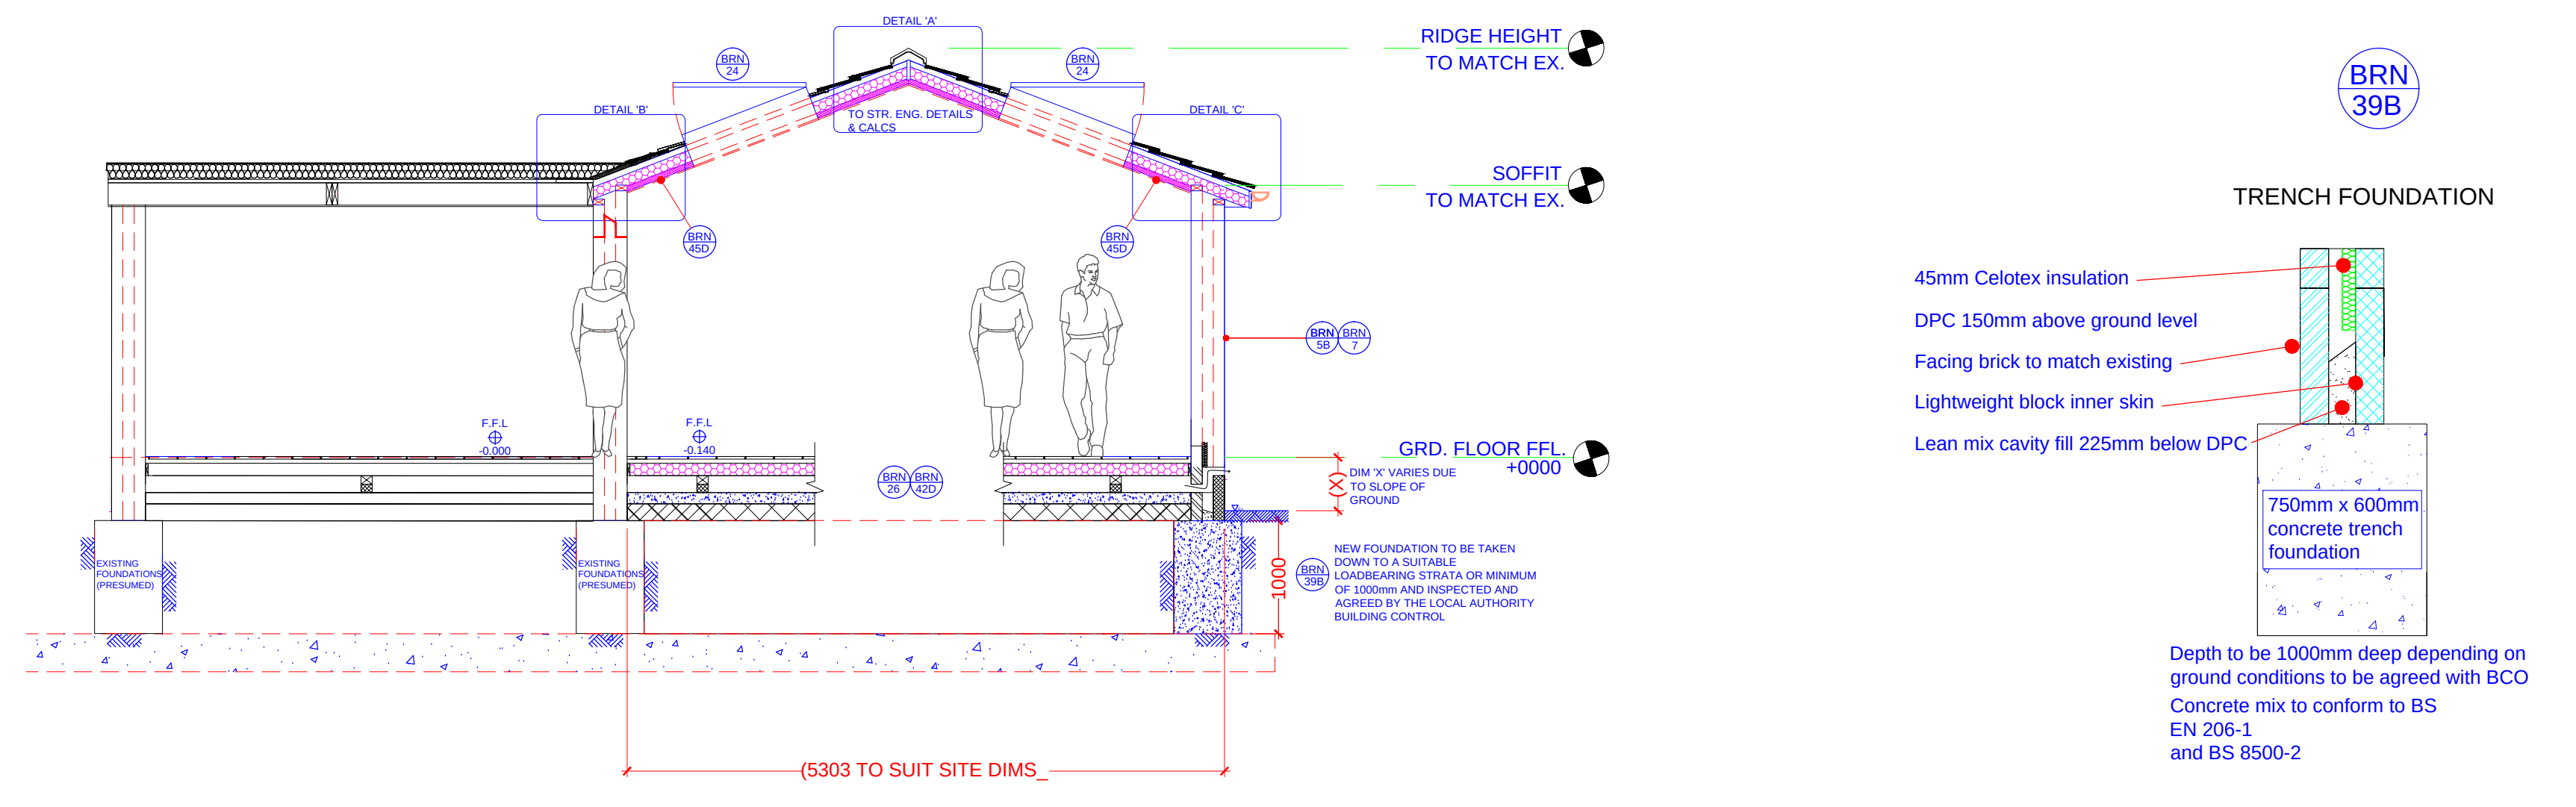
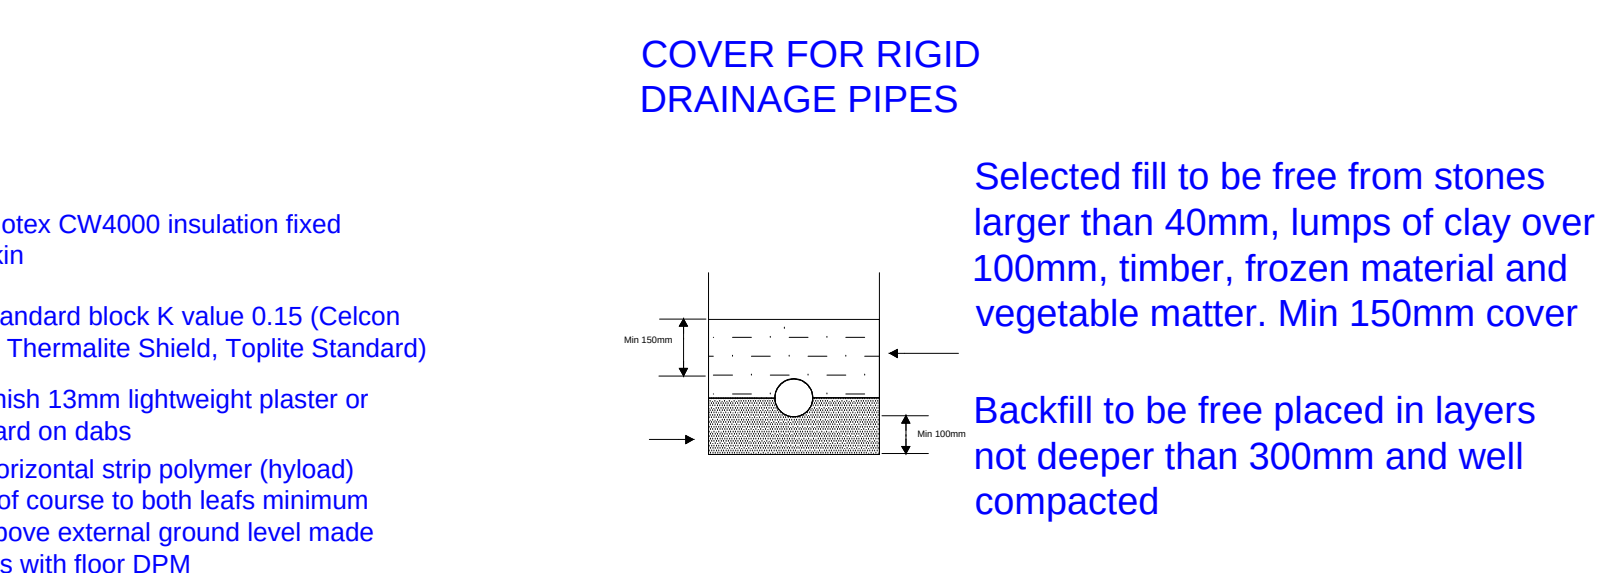
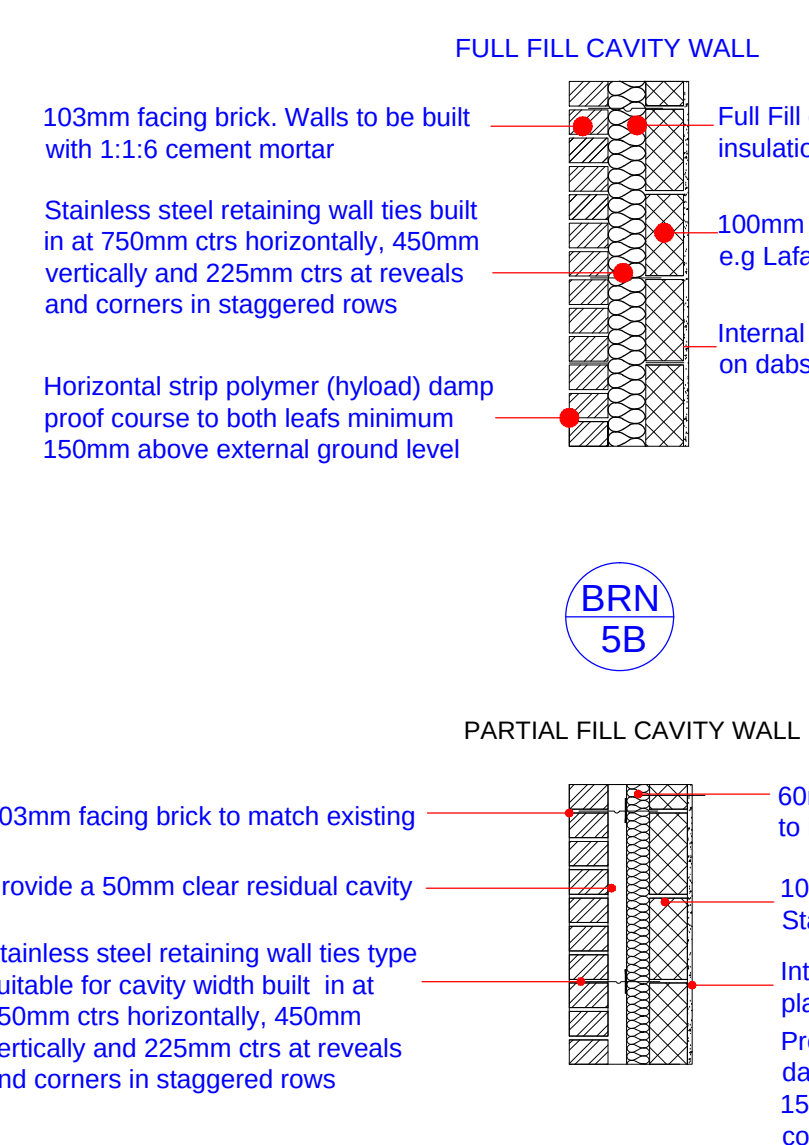
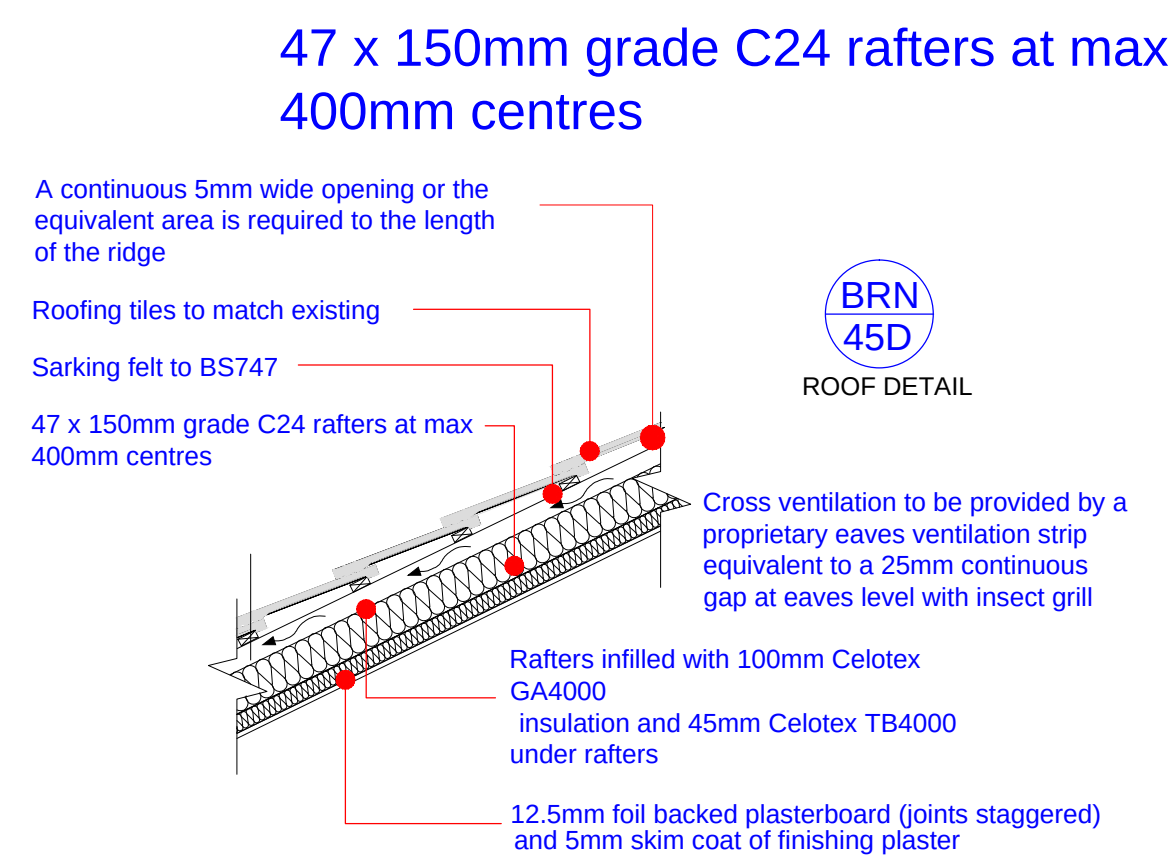
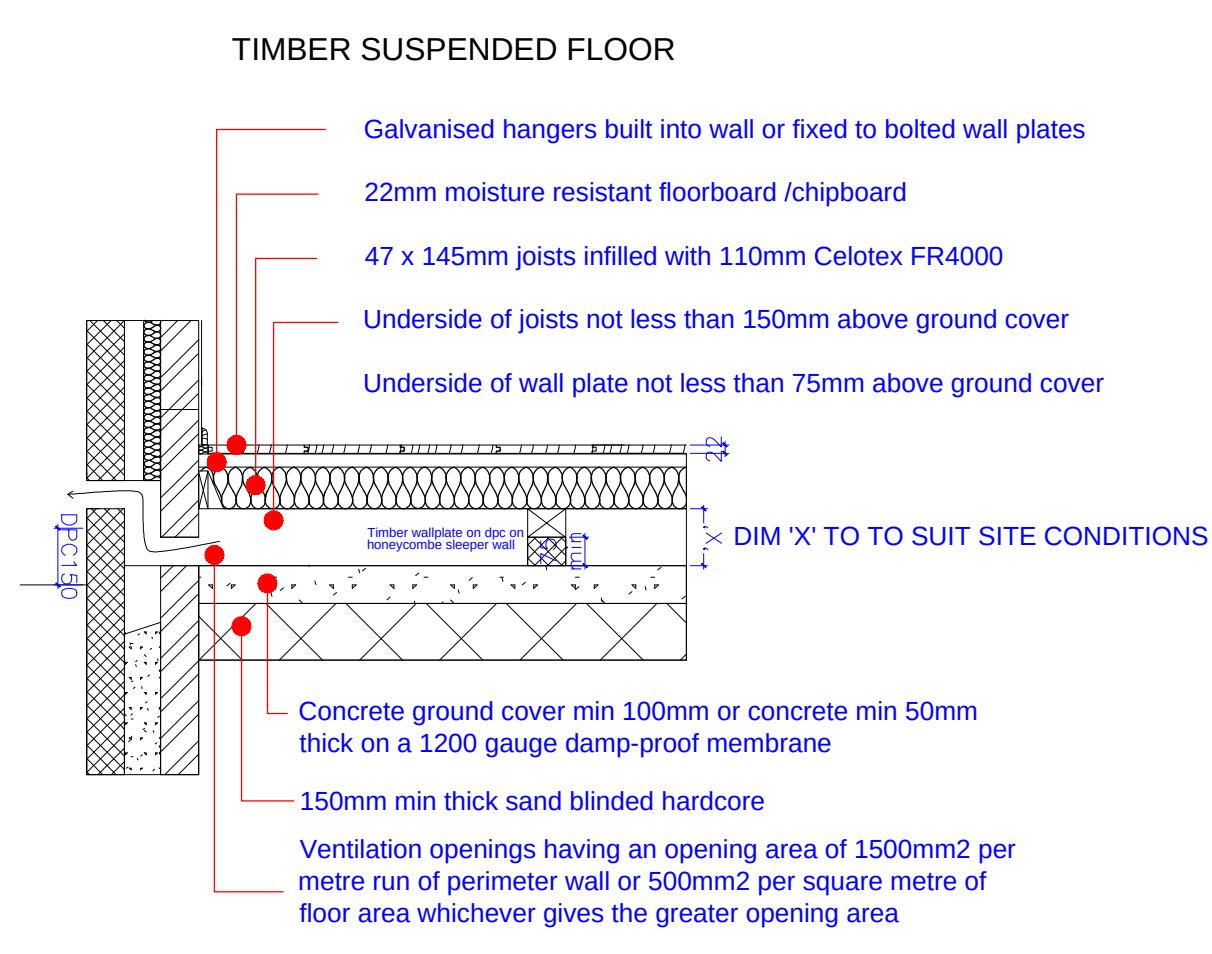
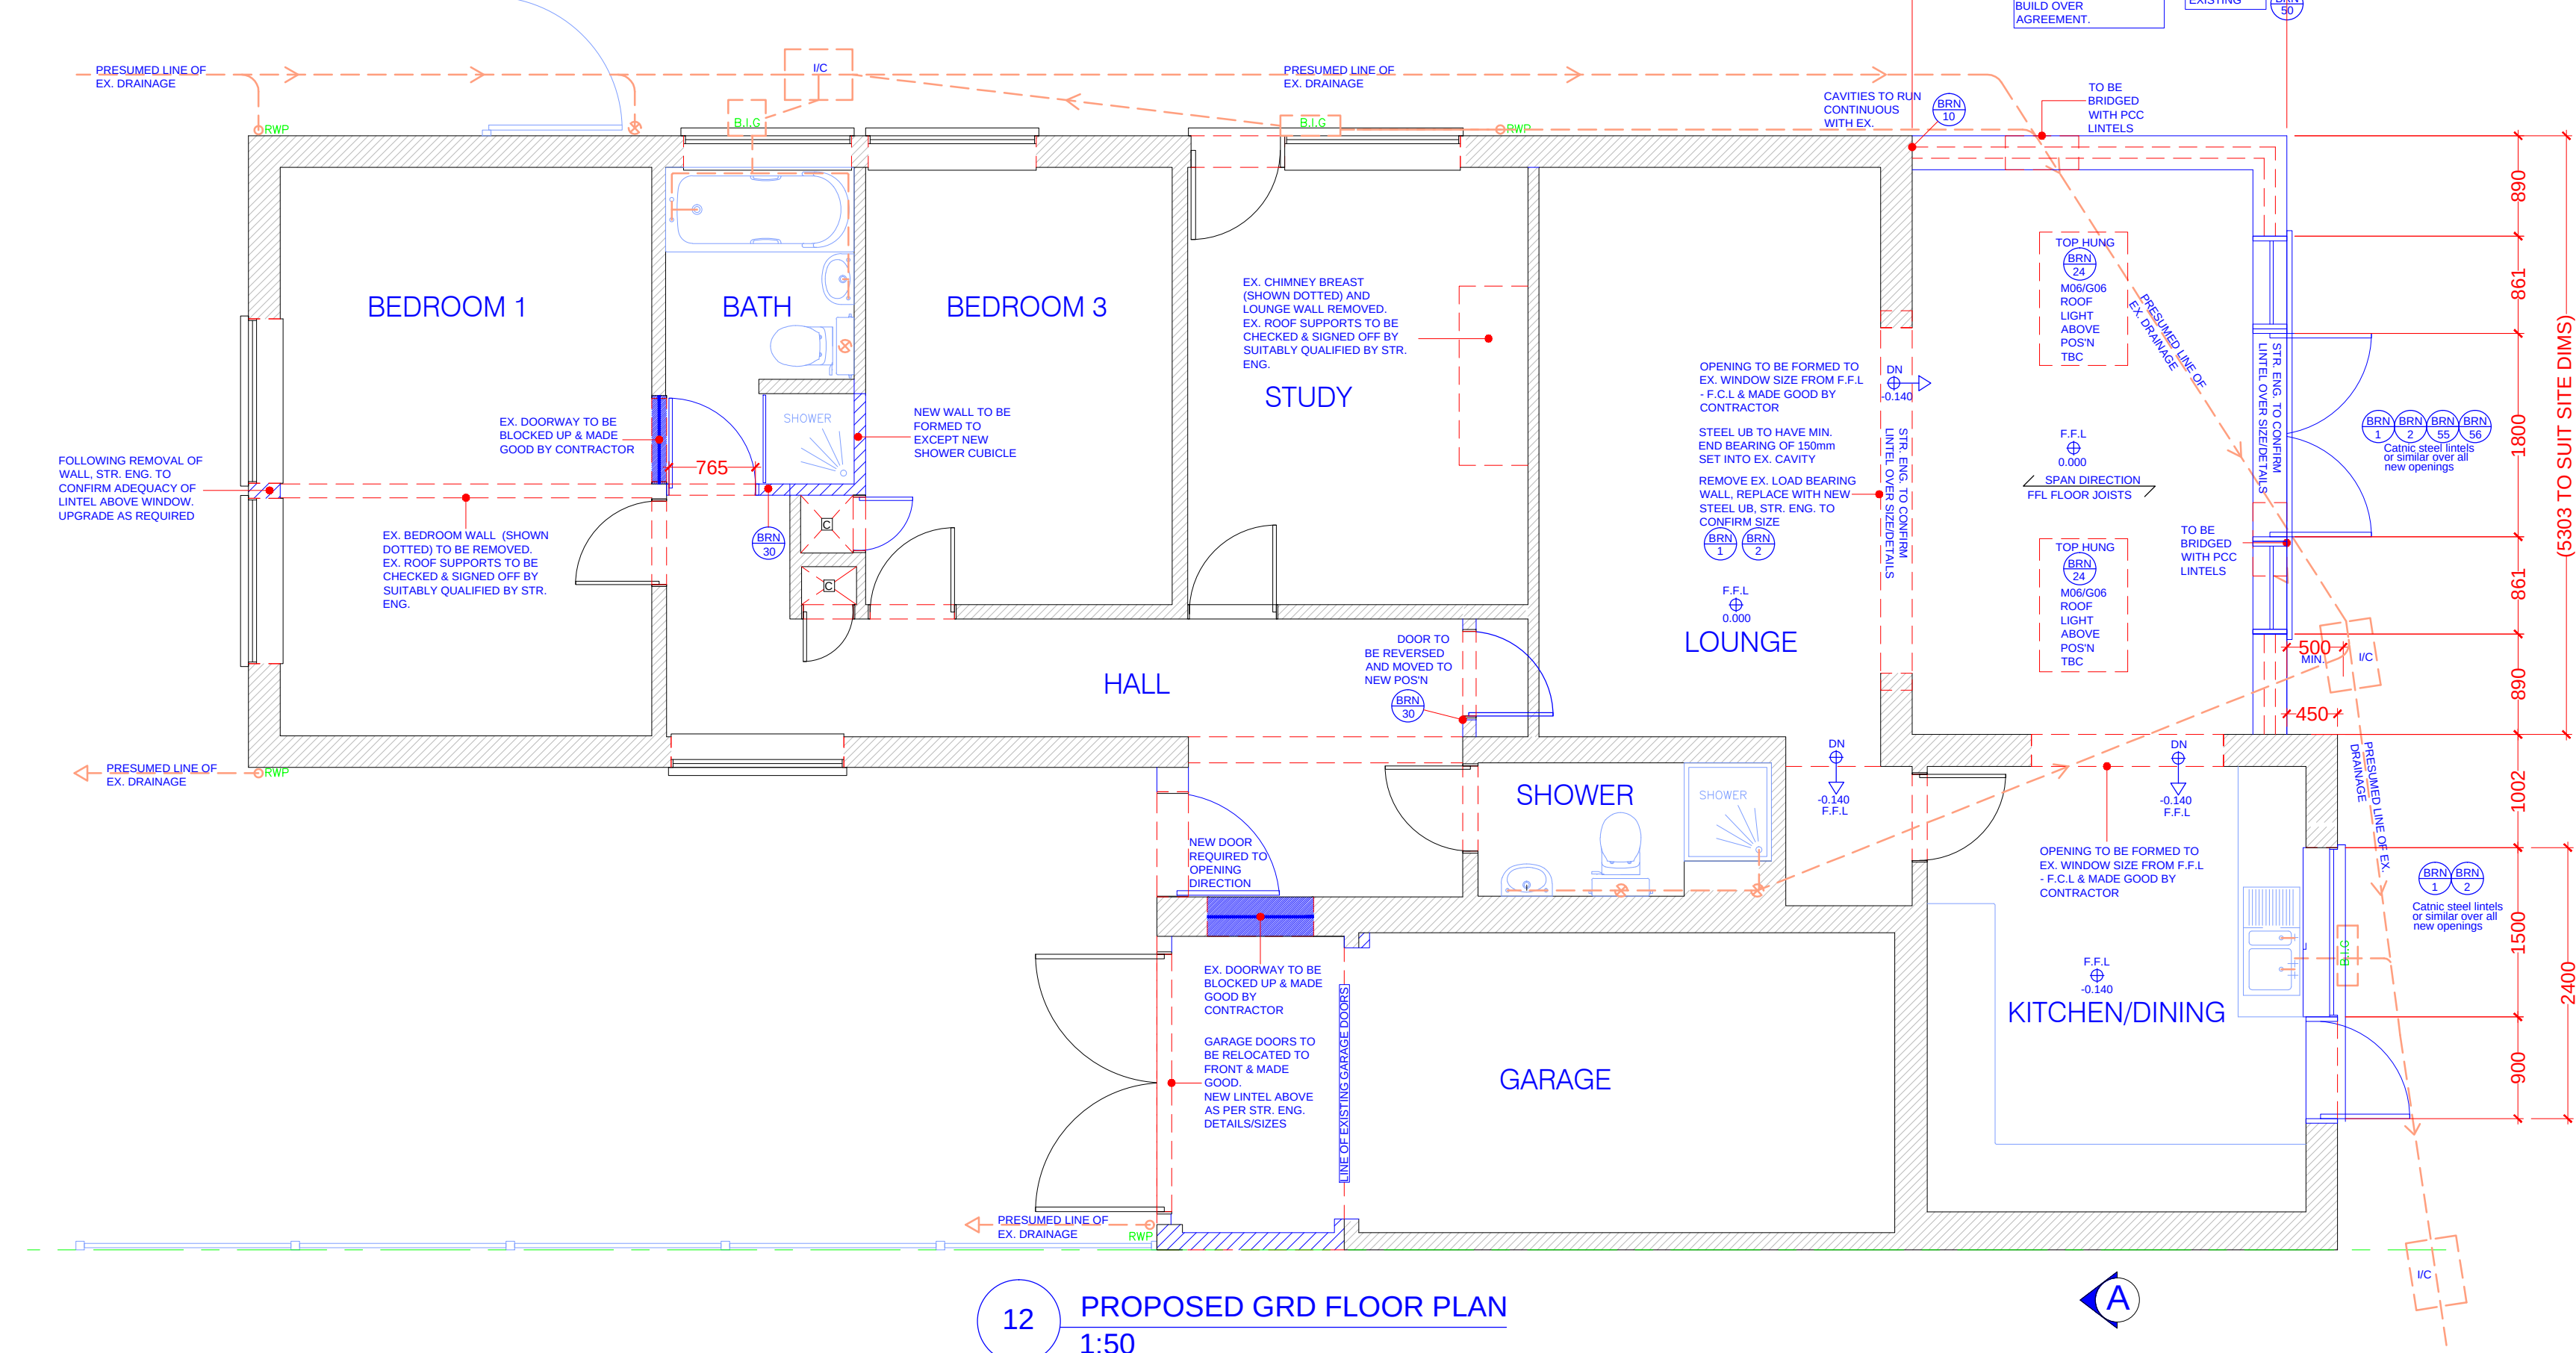
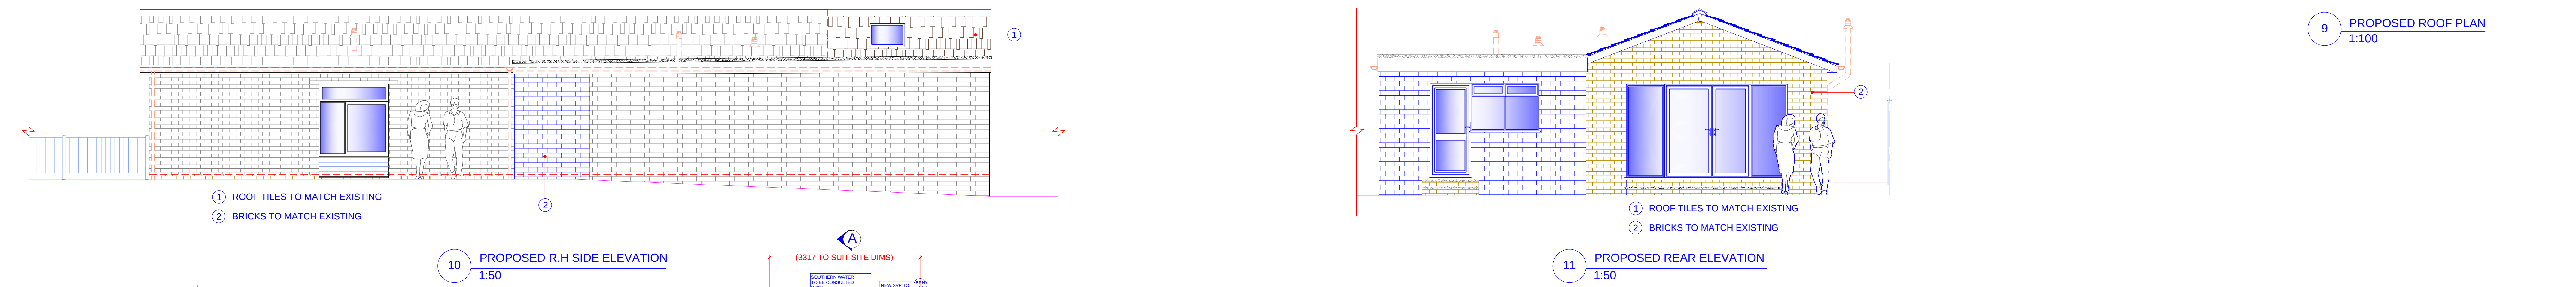
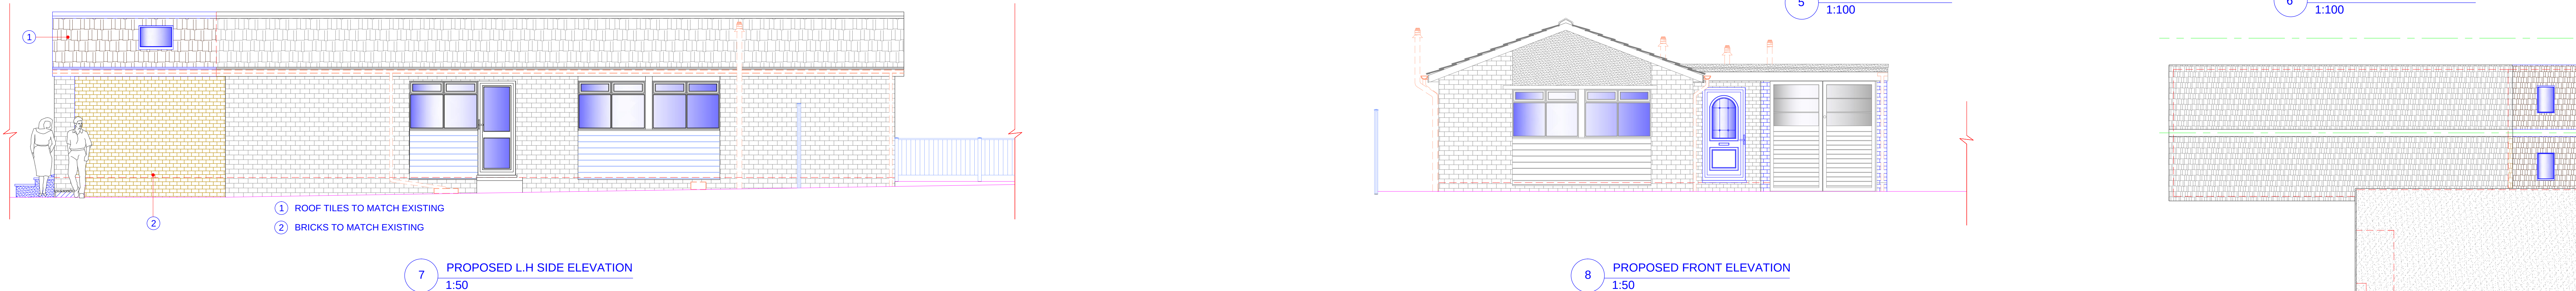


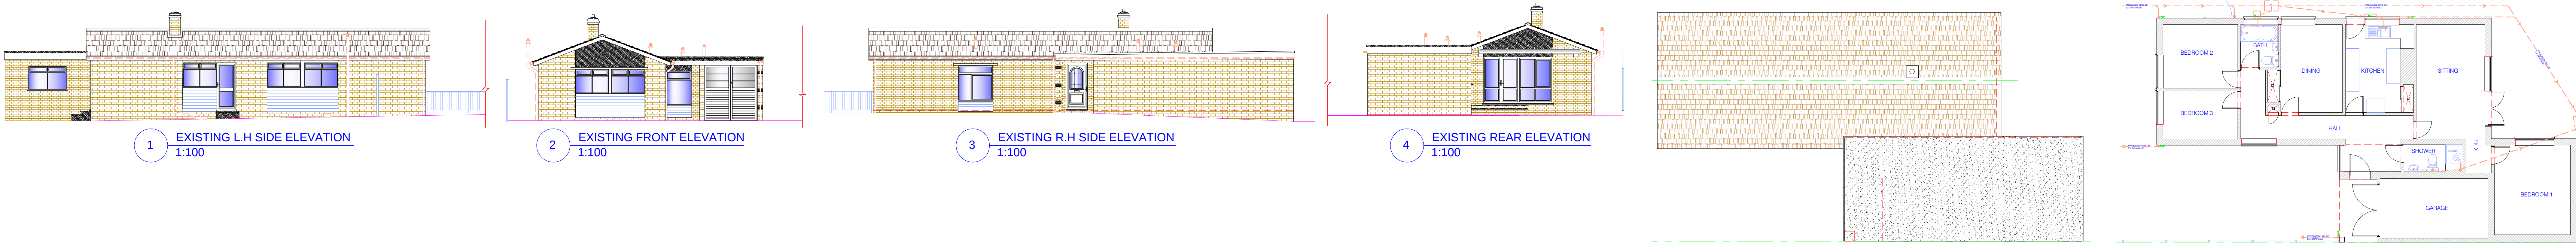

NOTE:
DRAWING:KING_01A TO BE USED IN
CONJUNCTION WITH ASSOCIATED BUILDING
REGULATIONS NOTES KING/BRN.
DIRECTIONAL NORTH ARROW SHOWN ON BLOCK
& LOCATION PLANS KING/BLP.

DETAILS AND DIMENSIONS OF ALL LEVELS OF PROPOSED
PLANS TO BE CHECKED ON SITE BY APPOINTED
CONTRACTOR PRIOR TO ANY
COMMENCEMENT/ORDERING OF MATERIALS OF WORK,
ANY QUERIES, VARIATIONS OR DISCREPENCIES
DIRECTED TO CLIENT - DM DESIGNS ACCEPTS NO
RESPONSIBILITY IN ANY PART ON DRAWINGS UNLESS
OTHERWISE AGREED PRIOR.

BRN 1 DENOTES ATTACHED BUILDING REGULATION NOTES
DENOTES ITEM No.

MODIFICATIONS		ISSUE:
AMENDED TO SUIT PLANNING		21.06.2017 - B
TITLE		
PROPOSED SINGLE STOREY REAR EXTENSION		
CUSTOMER		
MR & MRS KING, 32 YOELLS LANE, LOVEDEAN, WATERLOOVILLE, PO8 9SR		
DRAWN BY:		DRAWING NO: KING 01A 1 OF 1
DATE:		VARIES: 06.06.2017
REVISION:		A A0