





MASTERPLAN (SCALE 1:500)

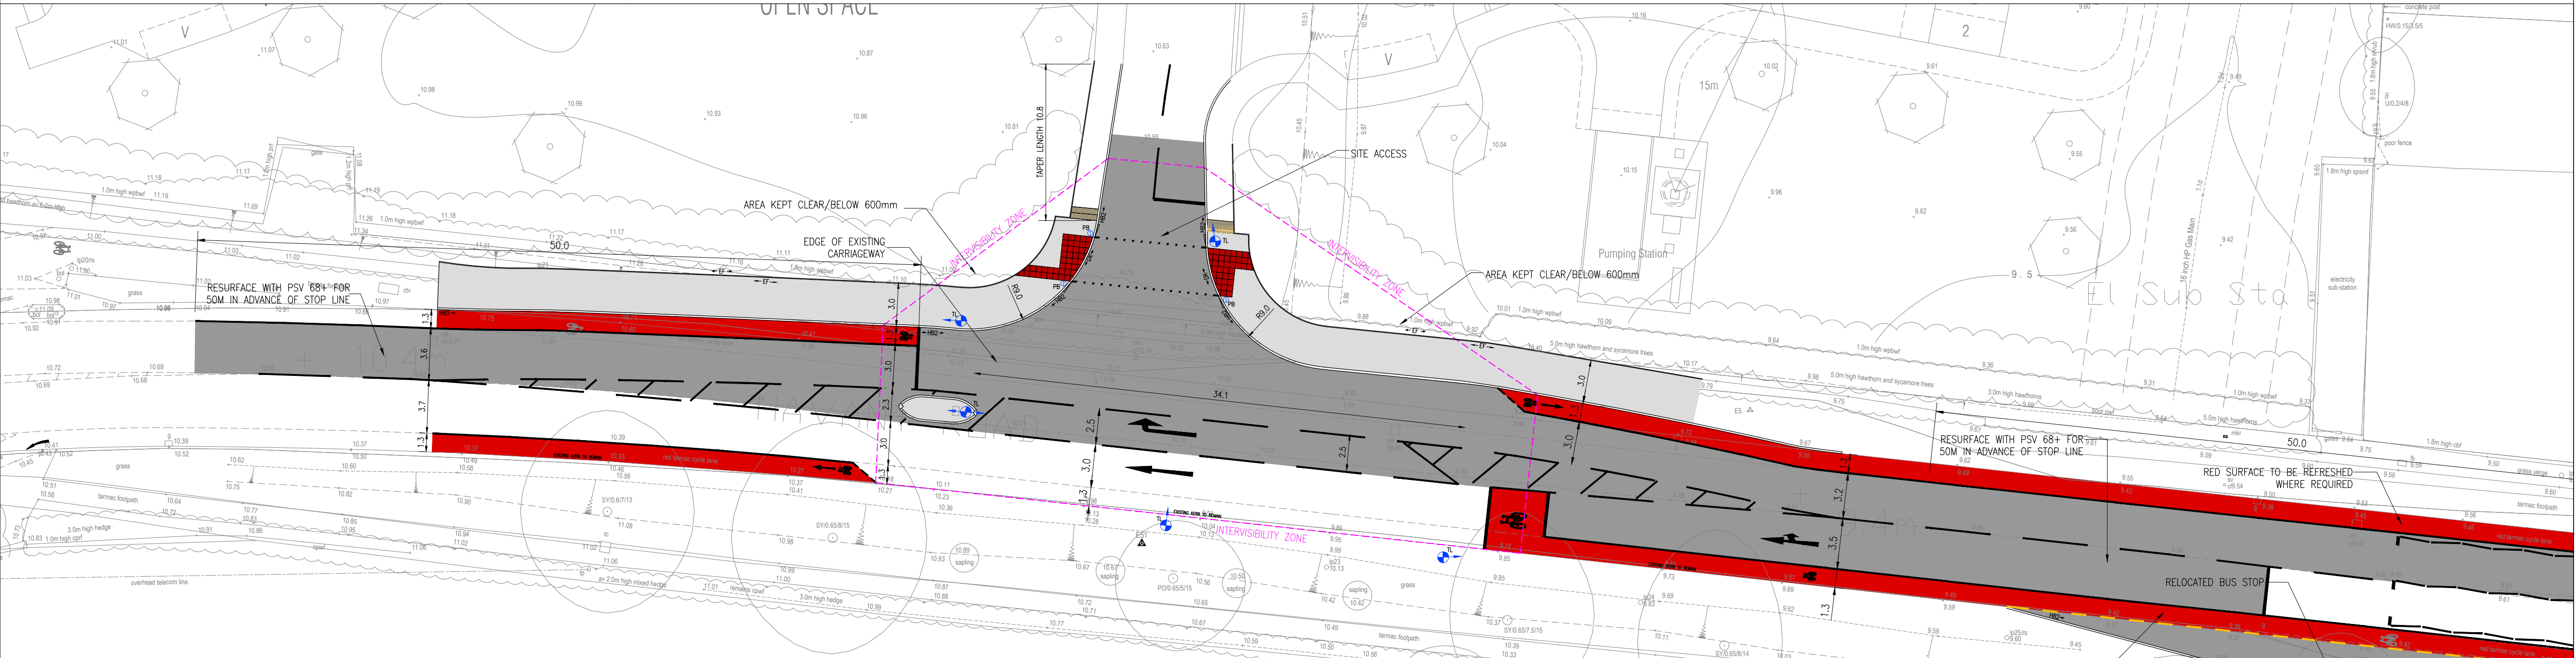

SIGNAL JUNCTION (SCALE 1:250)

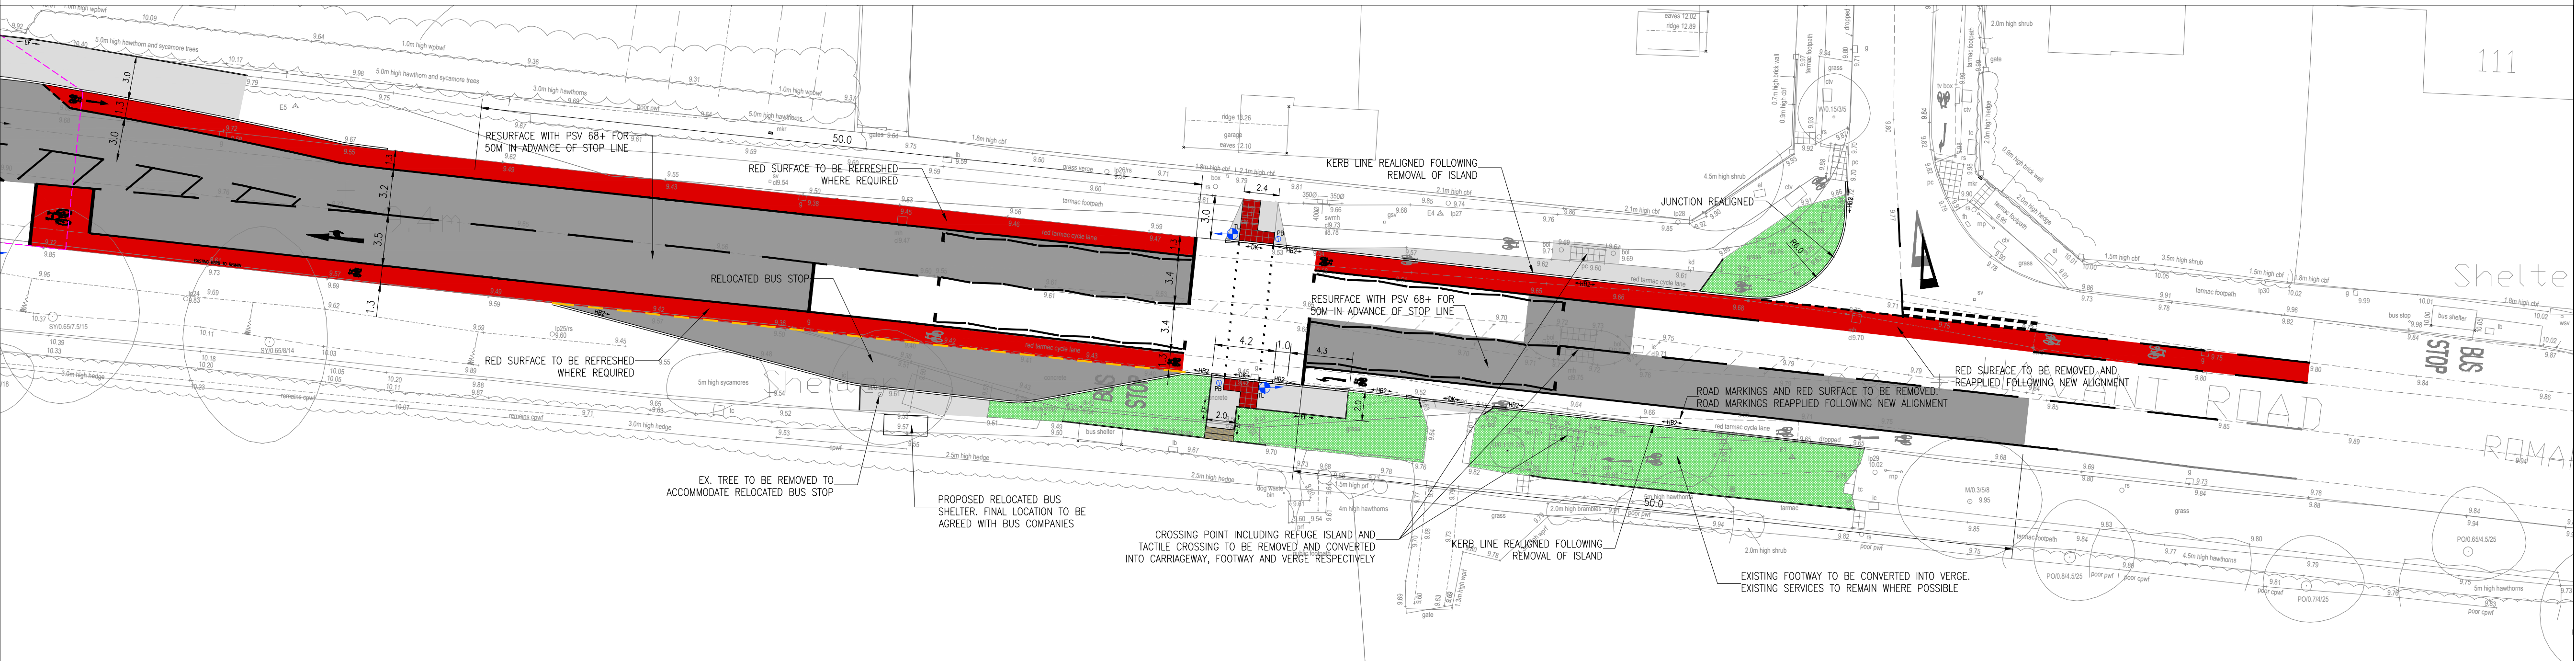

PEDESTRIAN CROSSING ARRANGEMENT (SCALE 1:250)

The drawings, information and data recorded in this document ("the information") is the property of Paul Basham Associates. This document and the information are solely for the use of the authorized recipient and this document may not be used, copied or reproduced in whole or part for any purposes other than which it was supplied by Paul Basham Associates. Paul Basham Associates makes no representation, undertakes no duty and accepts no responsibilities to any third party who may use or rely upon this document or the information.

GENERAL NOTES

- THIS DRAWING IS INTENDED TO BE VIEWED IN COMBINATION WITH ALL RELEVANT ARCHITECTS, ENGINEERS, SERVICES AND SPECIALIST DRAWINGS AND SPECIFICATION.
- ANY VARIATIONS OR DISCREPANCIES BETWEEN THESE DRAWINGS IN TERMS OF DIMENSIONS OR DETAILS SHOULD BE DRAWN TO THE ATTENTION OF THE ARCHITECT AND/OR THE ENGINEER FOR CLARIFICATION.
- PAUL BASHAM ASSOCIATES ACCEPTS NO RESPONSIBILITY FOR THE ACCURACY OF BACKGROUND INFORMATION PRODUCED BY THIRD PARTIES - THIS MUST BE TREATED AS INDICATIVE ONLY.
- ALL DIMENSIONS AND LEVELS ARE IN METRES. DO NOT SCALE THIS DRAWING, PRINT, PLOT OR DIGIT.
- THIS DRAWING SHOULD ONLY BE USED FOR CONSTRUCTION IF THE PROJECT PHASE IN THE TITLE FRAME BELOW IS SHOWN AS "CONSTRUCTION". PAUL BASHAM ASSOCIATES TAKE NO RESPONSIBILITY FOR CONSTRUCTION WORKS UNDERTAKEN TO DRAWINGS WHICH ARE NOT MARKED UNDER THIS PHASE.

KEY

- PROPOSED CARRIAGEWAY
- PROPOSED FOOTWAY
- PROPOSED RED SURFACE
- PROPOSED AND EXISTING VERGE
- 125 x 255 HB PRECAST CONCRETE KERB
- 125 x 150 BN PRECAST CONCRETE KERB (FLUSH)
- 150 x 50 PRECAST CONCRETE EDGING EF
- 125 x 150 BN PRECAST CONCRETE TRANSITION KERB
- INDICATIVE SIGNAL HEAD LOCATION. SET BACKS FROM STOP-LINE SET OUT IN ACCORDANCE WITH DMRB 50/04 PARA 2.62. (LOCATIONS OF SIGNALS SUBJECT TO APPROVED SIGNAL DESIGN)
- PROPOSED POST WITH 'PUSH BUTTON' (LOCATIONS OF SIGNALS SUBJECT TO APPROVED SIGNAL DESIGN)
- PROPOSED 400x400 TACTILE (RED)



A	REVISED DRAWING	25.04.17	EK	CL
Rev	Description	Date	By	Chkd



Paul Basham Associates Ltd
Lancaster Court, 8 Barnes Wallis Road, Farnham, PO15 5TU
01489 668134
info@paulbashamassociates.com www.paulbashamassociates.com



Project Name	LAND AT HAVANT ROAD, EMSWORTH			
Title	HAVANT ROAD SIGNAL JUNCTION & PEDESTRIAN CROSSING			
Project Phase	PRELIMINARY			
Checked By	Checked Date	Drawn By	Drawn Date	
BW	18.04.17	EK	13.04.17	
Client Drawing No.	-		Scale	(AT A1 SIZE)
PBA Drawing No.	041.0025.012		Revision	A