



E= electronic drawings


PLANTING LEGEND:

SYM.	DESCRIPTION
	SITE BOUNDARY
	EXISTING TREE / GROUP (RETAINED),
	EXISTING HEDGE (RETAINED),
	EXISTING GRASSLAND & SCRUB (RETAINED),
	TREE (DECIDUOUS), REFER TO SCHEDULE.
	MULTI-STEM TREE (DECIDUOUS), REFER TO SCHEDULE.
	TREE (CONIFER), REFER TO SCHEDULE.
	SMALL TREE/SPECIMEN SHRUB, REFER TO SCHEDULE.
	SPECIMEN PALM, REFER TO SCHEDULE.
	EARTH MOUNDING
	NATIVE WOODLAND PLANTING MIX- REFER TO SCHEDULE.
	NATIVE WOODLAND EDGE PLANTING MIX 1- REFER TO SCHEDULE.
	NATIVE WOODLAND EDGE PLANTING MIX 2- REFER TO SCHEDULE.
	NATIVE HEDGE PLANTING MIX- REFER TO SCHEDULE.
	WILDFLOWER SEED TYPE 1- REFER TO SCHEDULE.
	ORNAMENTAL PLANTING- REFER TO SCHEDULE.
	GRASS SEED TYPE 1- REFER TO SCHEDULE.

NOTE:

1. PROVIDE MINIMUM DEPTH OF TOPSOIL TO PLANTED AREAS AS FOLLOWS: ORNAMENTAL AND SCREEN PLANTING 450MM, TREE PITS 750MM
2. TREE PITS SHALL BE BACKFILLED WITH A PRE-MIXED SOIL/COMPOST MIXTURE INCORPORATING A SLOW RELEASE FERTILIZER.
3. ALL SPECIMEN TREES TO BE DOUBLE STAKED WITH SINGLE CROSSBAR.
4. TO EACH TREE, TRANSPLANT AND CONTAINER GROWN PLANTING STATION THE CONTRACTOR SHALL SUPPLY AND INCORPORATE A SLOW RELEASE FERTILIZER.
5. CONTAINER GROWN STOCK AND TRNSPLANTS SHALL BE PLANTED IN A PIT EXCAVATED TO A SUFFICIENT DEPTH AND WIDTH TO ACCOMMODATE THE PLANT WITHOUT DISTURBING THE ROOTS.
6. ORNAMENTAL PLANTING AREAS SHALL BE CULTIVATED TO A MEDIUM TILTH TO A CONSISTENT DEPTH OF 300MM. A SLOW RELEASE FERTILIZER SHALL BE INCORPORATED IN A SECOND PASS FOLLOWING THE INITIAL CULTIVATION. THE CONTRACTOR SHALL PLACE A 50MM LAYER OF ORGANIC MULCH TO COVER THE COMPLETE AREA OF ORNAMENTAL PLANTING. BEFORE APPLICATION OF THE MULCH THE AREA SHALL BE WEED FREE.
7. PLANTING BEDS SHOULD BE KEPT COMPLETELY WEED FREE AND DEPTH OF MULCH MAINTAINED AT 50MM DEPTH.
8. MEADOW AREAS TO BE CUT ANNUALLY IN AUGUST AND ARISINGS REMOVED.
9. ALL LANDSCAPE WORKS TO BE CARRIED OUT IN ACCORDANCE WITH THE RELEVANT BRITISH STANDARDS, NATIONAL PLANT SPECIFICATIONS, CPSE STANDARDS AND COSH REGULATIONS.

KEY PLAN:

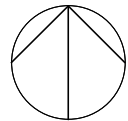

NOTES:

1. THIS DRAWING IS NOT VALID FOR CONSTRUCTION OR OTHER PURPOSES UNLESS APPROVED AND CERTIFIED.
2. DO NOT SCALE DRAWING. USE THE WRITTEN DIMENSIONS ONLY.
3. ALL DIMENSIONS ARE IN MILLIMETERS UNLESS NOTED OTHERWISE.
4. ALL DIMENSIONS SHALL BE VERIFIED ON SITE BEFORE PROCEEDING WITH WORK. REPORT ALL OMISSIONS & ANY DISCREPANCIES TO THE LANDSCAPE ARCHITECTS IN WRITING.
5. THIS DRAWING MUST BE READ IN CONJUNCTION WITH ALL RELEVANT CONTRACTS, SPECIFICATIONS, REPORTS, AND DRAWINGS.
6. THIS DRAWING AND DESIGN IS COPYRIGHTED AND NO PORTION MAY BE REPRODUCED WITHOUT THE PRIOR PERMISSION OF THE LANDSCAPE ARCHITECTS.
7. ALL WORK TO BE CARRIED OUT IN ACCORDANCE WITH BUILDING REGULATIONS AND THE REQUIREMENTS OF THE LOCAL AUTHORITY AND STATUTORY UTILITY PROVIDERS.

© COPYRIGHT OF THIS DRAWING IS VESTED IN EAMONN BYRNE LANDSCAPE ARCHITECTURE

0		11.09.2017
REVISION:	DESCRIPTION:	DATE:

CONSULTANT: LANDSCAPE ARCHITECT



eamonn byrne

landscape architecture

5-6 King's Court, York, YO1 7LD, UK

T +44 (0)1904 623 144 E mail@eb-ia.com

www.eb-ia.com

CLIENT:
AWAY RESORTS LTD

PROJECT:
MILL RHYTHE
HOLIDAY VILLAGE

DRAWING TITLE:
GENERAL NOTES & LEGEND

STATUS:				
DESIGN DEVELOPMENT				
SCALE @ A1:	DATE:	DRAWN:	CHECKED:	APPROVED:
N/A	11.09.2017	TF	EB	EB
PROJECT NO.:		DRAWING NO.:		REVISION:
1630		LN-0-01		0

FILE REF:

PLANT SCHEDULES

Trees						
Number	Abbreviation	Species	Specification	Girth	Height	Density
148 No.	Ac	Acer campestre	1+1:1:Transplant -BR	40-60cm	0.3ctr	Double Staggered at 0.3m offset
10 No.	Ac	Acer campestre	Extra Heavy Standard -Clear Stem min. 200 .5 brks :3x -BR	16-18cm	min. 450cm	Counted
52 No.	Ac	Acer campestre	1+1:1:Transplant -BR	40-60cm	2Ctr	
40 No.	Ac	Acer campestre	1+1:1:Transplant -BR	40-60cm	15Ctr	
3 No.	Agl	Alnus glutinosa	Multi-Stemmed min 3 stems (each min 6-8cm girth) -BR		250-300cm	Counted
57 No.	Agl	Alnus glutinosa	1+1:1:Transplant -BR	40-60cm	15Ctr	
52 No.	Agl	Alnus glutinosa	1+1:1:Transplant -BR	40-60cm	2Ctr	
50 No.	ARBUN	Arbutus unedo	C	40-60cm	6/m ²	
102 No.	BETPE	Betula pendula	1+1:1:Transplant -BR	40-60cm	15Ctr	
14 No.	BETPE	Betula pendula	Multi-Stemmed min 3 stems (each min 6-8cm girth) -BR		Counted	
82 No.	BETPE	Betula pendula	1+1:1:Transplant -BR	40-60cm	2Ctr	
7 No.	BETPE	Betula pendula	Extra Heavy Standard -Clear Stem min. 200 :3x -RB	14-16cm	min. 450cm	Counted
22 No.	CARBET	Carpinus betulus	Extra Heavy Standard -Clear Stem min. 200 .5 brks :3x -BR	16-18cm	min. 450cm	Counted
3 No.	CIPSS	Crataegus laevigata 'Paul's Scarlet'	Extra Heavy Standard -Clear Stem 200 .5 brks :3x -BR	16-18cm	min. 450cm	Counted
366 No.	Cmo	Crataegus monogyna	1+1:1:Transplant -BR	40-60cm	0.3ctr	Double Staggered at 0.3m offset
15 No.	Cmo	Crataegus monogyna	1+1:1:Transplant -BR	40-60cm	15Ctr	
82 No.	Cmo	Crataegus monogyna	1+1:1:Transplant -BR	40-60cm	2Ctr	
45 No.	Eu	Euonymus europaeus	1+1:1:Transplant -BR	40-60cm	15Ctr	
85 No.	la	Ilex aquifolium	1+1:1:Transplant -C	40-60cm	0.3ctr	Double Staggered at 0.3m offset
50 No.	la	Ilex aquifolium	1+1:1:Transplant -C	40-60cm	15Ctr	
14 No.	la	Ilex aquifolium	1+1:1:Transplant -C	40-60cm	2Ctr	
1 No.	MAGGRG	Magnolia grandiflora 'Goliath'	Feather -Bushy -C :30L pot		125-150cm	Counted
83 No.	MALSY	Malus sylvestris	1+1:1:Transplant -BR	40-60cm	15Ctr	
11 No.	MALSY	Malus sylvestris	Extra Heavy Standard -Clear Stem min. 200 .5 brks :3x -BR	16-18cm	min. 450cm	Counted
64 No.	MALSY	Malus sylvestris	1+1:1:Transplant -BR	40-60cm	2Ctr	
23 No.	POPTR	Populus tremula	Multi-Stemmed min 3 stems (each min 6-8cm girth) -BR		250-300cm	Counted
82 No.	POPTR	Populus tremula	1+1:1:Transplant -BR	40-60cm	2Ctr	
45 No.	POPTR	Populus tremula	1+1:1:Transplant -BR	40-60cm	15Ctr	
12 No.	Pav	Prunus avium	Extra Heavy Standard -Clear Stem min. 200 .5 brks :3x -BR	16-18cm	min. 450cm	Counted
30 No.	Pav	Prunus avium	1+1:1:Transplant -BR	40-60cm	15Ctr	
16 No.	QI	Quercus ilex	Extra Heavy Standard -Clear Stem min. 200 :3x -RB	16-18cm	min. 450cm	Counted
93 No.	Qr	Quercus robur	Extra Heavy Standard -Clear Stem min. 200 .5 brks :3x -RB	16-18cm	min. 450cm	Counted
175 No.	Qr	Quercus robur	1+1:1:Transplant -BR	40-60cm	15Ctr	
199 No.	Qr	Quercus robur	1+1:1:Transplant -BR	40-60cm	2Ctr	
5 No.	Sa	Salix alba	Extra Heavy Standard -Clear Stem min. 200 .5 brks :3x -BR	16-18cm	min. 450cm	Counted
50 No.	Sa	Salix alba	1+1:1:Transplant -BR	40-60cm	15Ctr	
82 No.	Sa	Salix alba	1+1:1:Transplant -BR	40-60cm	2Ctr	
45 No.	SALCAP	Salix caprea	1+1:1:Transplant -BR	40-60cm	15Ctr	
4 No.	Sar	Sorbus aria	Extra Heavy Standard -Clear Stem min. 200.5 brks :3x -BR	16-18cm	min. 450cm	Counted
52 No.	Sar	Sorbus aria	1+1:1:Transplant -BR	40-60cm	2Ctr	
14 No.	Tc	Tilia cordata	Extra Heavy Standard -Clear Stem min. 200 .5 brks :3x -BR	16-18cm	min. 450cm	Counted
6 No.	UlmNH	Ulmus 'New Horizon'	Extra Heavy Standard -Clear Stem min. 200 .5 brks :3x -BR	16-18cm	min. 450cm	Counted

Shrubs						
Number	Abbreviation	Species	Specification	Pot Size	Height	Density
39 No.	Bse	Buxus sempervirens	1+1:1: Bushy -BR		20-30cm	15Ctr
316 No.	Bse	Buxus sempervirens	C	2L		6/m ²
52 No.	CALCIS	Callistemon citrinus 'Splendens'	C	2L		6/m ²
202 No.	CHOTE	Choisya ternata	Branched -C	3L	30-40cm	4/m ²
101 No.	CSSY	Cistus syrius	C	2L		6/m ²
101 No.	Ccn	Convolvulus cheorum	C	2L		6/m ²
27 No.	CORSA	Cornus sanguinea	1+1:1:BR		30-40cm	15Ctr
39 No.	Cav	Corylus avellana	1+1:1:Transplant -BR		40-60cm	15Ctr
101 No.	Cav	Corylus avellana	1+1:1:Transplant -BR		40-60cm	2Ctr
108 No.	COTFL	Cotinus 'Flame'	C	10L		6/m ²
2 No.	DRIWI	Drimys winteri	C -Leader With Laterals	10L		Counted
22 No.	ERIJA	Eriobotrya japonica	Branched -C	10L		6/m ²
6 No.	Ea	Euonymus alatus	C	10L		Counted
38 No.	FATJA	Fatsia japonica	Several shoots -C	10L		6/m ²
574 No.	FR	Fuchsia 'Riccartonii'	C	3L	30-40cm	4/m ²
220 No.	FR	Fuchsia 'Riccartonii'	C	3L	30-40cm	6/m ²
563 No.	HYPRO	Hypericum 'Rowallane'	Branched -C	3L	30-40cm	5/m ²
3 No.	laJvT	Ilex aquifolium 'J.C. van Tol'	C		150-175cm	Counted
131 No.	LAVGRDA	Lavandula intermedia 'Grosso'	Bushy -C	2L		6/m ²
118 No.	PABS	Perovskia atriplicifolia 'Blue Spire'	C	2L		6/m ²
62 No.	PHOTE	Phormium tenax	Bushy -C -C	10L		6/m ²
726 No.	PI	Prunus lusitanica	Bushy -C	3L	60-80cm	4/m
190 No.	PRUSP	Prunus spinosa	1+1:1:BR		40-60cm	0.3ctr Double Staggered at 0.3m offset
100 No.	PRUSP	Prunus spinosa	1+1:1:BR		40-60cm	15Ctr
97 No.	Rf	Rhamnus frangula	1+1:1:BR		40-60cm	0.3ctr Double Staggered at 0.3m offset
30 No.	Rf	Rhamnus frangula	1+1:1:Transplant -BR		40-60cm	15Ctr
54 No.	Rca	Rosa canina	1+1:1:BR		40-60cm	0.3ctr Double Staggered at 0.3m offset
33 No.	Rca	Rosa canina	1+1:1:Transplant -BR		40-60cm	15Ctr
357 No.	ROSDEFB	Rosmarinus off. 'Sissinghurst Blue'	C	2L		6/m ²
40 No.	SAMNI	Sambucus nigra	1+1:1:Transplant -BR	2L	40-60cm	15Ctr
121 No.	SANCHLAS	Santolina chamaecyp. 'Lambrook Silver'	C	2L		6/m ²
529 No.	SjAW	Spiraea japonica 'Anthony Waterer'	Branched -C	3L	30-40cm	5/m ²
4 No.	SYRVUCON	Syringa vulgaris 'Congo'	Several shoots -C	10L	80-100cm	Counted
19 No.	Tf	Trachycarpus fortunei	225-250cm high :160-180cm trunk height -C :110L pot			Counted
117 No.	VIBOP	Viburnum opulus	1+1:1:BR		40-60cm	0.3ctr Double Staggered at 0.3m offset
45 No.	VIBOP	Viburnum opulus	1+1:1:Transplant -BR		40-60cm	15Ctr
2 No.	VIBRHRO	Viburnum rhytidophyllum 'Roseum'	C	10L		Counted
131 No.	VIBTI	Viburnum tinus	C	3L		6/m ²

Herbaceous						
Number	Abbreviation	Species	Pot Size	Specification	Density	
121 No.	BcP	Bergenia cordifolia 'Purpurea'	1-15L	C		6/m ²
411 No.	CALKF	Calamagrostis acutiflora 'Karl Foerster'	3L	C		6/m ²
538 No.	CLu	Crocusma 'Lucifer'	1-15L	C		6/m ²
52 No.	DRYAFCK	Dryopteris affinis 'Cristata The King'	1-15L	C		6/m ²
101 No.	ERYPL	Eryngium planum	1-15L	C		6/m ²
101 No.	HELCRB	Helenium 'Crimson Beauty'	1-15L	C		6/m ²
436 No.	HELMOB	Helenium 'Moorheim Beauty'	1-15L	C		6/m ²
101 No.	HELRU	Helenium 'Rubinkuppel'	1-15L	C		6/m ²
275 No.	HELWY	Helenium 'Wyndley'	1-15L	C		6/m ²
275 No.	HELHO	Helenium hoopesii	1-15L	C		6/m ²
75 No.	IRPSC	Iris pseudacorus	1-15L	C		17/m ²
189 No.	KNIRS	Kniphofia 'Royal Standard'	1-15L	C		6/m ²
411 No.	MISGRAA	Miscanthus sinensis 'Gracillimus'	2L	C		6/m ²
66 No.	NEPFA	Nepeta faassenii	1-15L	C		6/m ²
101 No.	PHLRU	Phlomis russeliana	1-15L	C		6/m ²
343 No.	RUDFUG	Rudbeckia 'Goldsturm'	1-15L	C		6/m ²
66 No.	RfSG	Rudbeckia fulgida sultivantii 'Goldsturm'	1-15L	C		6/m ²
765 No.	Sqi	Stipa gigantea	3L	C		6/m ²
60 No.	Sqi	Stipa gigantea	1-15L	C		6/m ²
160 No.	StipTEN	Stipa tenuissima	1-15L	C		6/m ²
160 No.	VERBO	Verbena bonariensis	1-15L	C		6/m ²


Conifers				
Number	Abbreviation	Species	Specification	Height
36 No.	PINSY	Pinus sylvestris	Leader & laterals -RB	175-200cm
45 No.	PINSY	Pinus sylvestris	1+1:1:Leader & laterals -RB	40-60cm
101 No.	PINSY	Pinus sylvestris	1+1:1:Leader & laterals -RB	40-60cm

GRASS SEED TYPE 1 – ROLAWN MEDALLION OR SIMILAR AND APPROVED TO BE SOWN AS ADVISED BY ROLAWN.

WILDFLOWER SEED TYPE 1 – EMORSGATE EM2 STANDARD GENERAL PURPOSE MEADOW MIXTURE, TO BE SOWN AS EMORSGATE ADVISE.

ORNAMENTAL MIXES TO BE SET OUT BY LANDSCAPE ARCHITECT.

KEY PLAN:

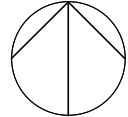

NOTES:

1. THIS DRAWING IS NOT VALID FOR CONSTRUCTION OR OTHER PURPOSES UNLESS APPROVED AND CERTIFIED.
2. DO NOT SCALE DRAWING. USE THE WRITTEN DIMENSIONS ONLY.
3. ALL DIMENSIONS ARE IN MILLIMETERS UNLESS NOTED OTHERWISE.
4. ALL DIMENSIONS SHALL BE VERIFIED ON SITE BEFORE PROCEEDING WITH WORK. REPORT ALL OMISSIONS & ANY DISCREPANCIES TO THE LANDSCAPE ARCHITECTS IN WRITING.
5. THIS DRAWING MUST BE READ IN CONJUNCTION WITH ALL RELEVANT CONTRACTS, SPECIFICATIONS, REPORTS, AND DRAWINGS.
6. THIS DRAWING AND DESIGN IS COPYRIGHTED AND NO PORTION MAY BE REPRODUCED WITHOUT THE PRIOR PERMISSION OF THE LANDSCAPE ARCHITECTS.
7. ALL WORK TO BE CARRIED OUT IN ACCORDANCE WITH BUILDING REGULATIONS AND THE REQUIREMENTS OF THE LOCAL AUTHORITY AND STATUTORY UTILITY PROVIDERS.

© COPYRIGHT OF THIS DRAWING IS VESTED IN EAMONN BYRNE LANDSCAPE ARCHITECTURE

0		11.09.2017
REVISION:	DESCRIPTION:	DATE:

CONSULTANT: LANDSCAPE ARCHITECT

ebla eamonn byrne
landscape architecture

5-6 King's Court, York, YO1 7LD, UK
T +44 (0)1904 623 144 E mail@ebla.com

www.ebla-uk.com

CLIENT:
AWAY RESORTS LTD

PROJECT:
**MILL RHYTHE
HOLIDAY VILLAGE**

DRAWING TITLE:
PLANTING SCHEDULES

STATUS:
DESIGN DEVELOPMENT

SCALE @ A1:	DATE:	DRAWN:	CHECKED:	APPROVED:
N/A	11.09.2017	TF	EB	EB
PROJECT NO.:	DRAWING NO.:		REVISION:	
1630	LN-0-02		0	

MATCHLINE A-A
MATCHLINE A-A

MATCHLINE B-B
MATCHLINE B-B

Native woodland mix
6 No *Acer campestre* 5%
6 No *Alnus glutinosa* 5%
10 No *Betula pendula* 8%
12 No *Corylus avellana* 10%
10 No *Crataegus monogyna* 8%
15 No *Ilex aquifolium* 12%
8 No *Malus sylvestris* 6%
12 No *Pinus sylvestris* 10%
10 No *Populus tremula* 8%
24 No *Quercus robur* 20%
10 No *Salix alba* 8%
6 No *Sorbus aria* 5%

Native woodland edge mix
6 No *Alnus glutinosa* 5%
6 No *Betula pendula* 5%
4 No *Buxus sempervirens* 5%
3 No *Cornus sanguinea* 4%
4 No *Corylus avellana* 6%
7 No *Crataegus monogyna* 12%
6 No *Ilex aquifolium* 8%
5 No *Malus sylvestris* 8%
5 No *Pinus sylvestris* 7%
5 No *Prunus spinosa* 8%
9 No *Quercus robur* 15%
6 No *Salix alba* 8%

Native woodland mix
8 No *Acer campestre* 5%
8 No *Alnus glutinosa* 5%
12 No *Betula pendula* 8%
15 No *Corylus avellana* 10%
12 No *Crataegus monogyna* 8%
11 No *Ilex aquifolium* 7%
9 No *Malus sylvestris* 6%
15 No *Pinus sylvestris* 10%
12 No *Populus tremula* 8%
24 No *Quercus robur* 20%
12 No *Salix alba* 8%
8 No *Sorbus aria* 5%

1 No *Alnus glutinosa*
1 No *Sorbus aria*
67 No *Hypericum Rowallan*
1 No *Prunus avium*

1 No *Populus tremula*

1 No *Betula pendula*

1 No *Quercus robur*


1 No *Tilia cordata*
3 No *Salix alba*

1 No *Quercus robur*
1 No *Acer campestre*

1 No *Alnus glutinosa*
1 No *Sorbus aria*
67 No *Hypericum Rowallan*
1 No *Prunus avium*

1 No *Quercus robur*
6 No *Betula pendula*

KEY PLAN:

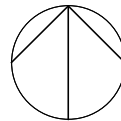

NOTES:

1. THIS DRAWING IS NOT VALID FOR CONSTRUCTION OR OTHER PURPOSES UNLESS APPROVED AND CERTIFIED.
2. DO NOT SCALE DRAWING. USE THE WRITTEN DIMENSIONS ONLY.
3. ALL DIMENSIONS ARE IN MILLIMETERS UNLESS NOTED OTHERWISE.
4. ALL DIMENSIONS SHALL BE VERIFIED ON SITE BEFORE PROCEEDING WITH WORK. REPORT ALL OMISSIONS & ANY DISCREPANCIES TO THE LANDSCAPE ARCHITECTS IN WRITING.
5. THIS DRAWING MUST BE READ IN CONJUNCTION WITH ALL RELEVANT CONTRACTS, SPECIFICATIONS, REPORTS, AND DRAWINGS.
6. THIS DRAWING AND DESIGN IS COPYRIGHTED AND NO PORTION MAY BE REPRODUCED WITHOUT THE PRIOR PERMISSION OF THE LANDSCAPE ARCHITECTS.
7. ALL WORK TO BE CARRIED OUT IN ACCORDANCE WITH BUILDING REGULATIONS AND THE REQUIREMENTS OF THE LOCAL AUTHORITY AND STATUTORY UTILITY PROVIDERS.

© COPYRIGHT OF THIS DRAWING IS VESTED IN EAMONN BYRNE LANDSCAPE ARCHITECTURE

REVISION	DESCRIPTION	DATE
0		11.09.2017

CONSULTANT: LANDSCAPE ARCHITECT

ebla eamonn byrne
landscape architecture

5-6 King's Court, York, YO1 7LD, UK
T +44 (0)1904 623 144 E mail@ebla.co.uk www.ebla.co.uk

CLIENT:
AWAY RESORTS LTD

PROJECT:
**MILL RHYTHE
HOLIDAY VILLAGE**

DRAWING TITLE:
PLANTING PLAN (1 OF 11)

STATUS:
DESIGN DEVELOPMENT

SCALE @ A1:	DATE:	DRAWN:	CHECKED:	APPROVED:
1:250	11.09.2017	TF	EB	EB

PROJECT NO.:	DRAWING NO.:	REVISION:
1630	PP-0-01	0

FILE REF:



KEY PLAN:

NOTES:

1. THIS DRAWING IS NOT VALID FOR CONSTRUCTION OR OTHER PURPOSES UNLESS APPROVED AND CERTIFIED.
2. DO NOT SCALE DRAWING. USE THE WRITTEN DIMENSIONS ONLY.
3. ALL DIMENSIONS ARE IN MILLIMETERS UNLESS NOTED OTHERWISE.
4. ALL DIMENSIONS SHALL BE VERIFIED ON SITE BEFORE PROCEEDING WITH WORK. REPORT ALL OMISSIONS & ANY DISCREPANCIES TO THE LANDSCAPE ARCHITECTS IN WRITING.
5. THIS DRAWING MUST BE READ IN CONJUNCTION WITH ALL RELEVANT CONTRACTS, SPECIFICATIONS, REPORTS, AND DRAWINGS.
6. THIS DRAWING AND DESIGN IS COPYRIGHTED AND NO PORTION MAY BE REPRODUCED WITHOUT THE PRIOR PERMISSION OF THE LANDSCAPE ARCHITECTS.
7. ALL WORK TO BE CARRIED OUT IN ACCORDANCE WITH BUILDING REGULATIONS AND THE REQUIREMENTS OF THE LOCAL AUTHORITY AND STATUTORY UTILITY PROVIDERS.

© COPYRIGHT OF THIS DRAWING IS VESTED IN EAMONN BYRNE LANDSCAPE ARCHITECTURE

REVISION	DESCRIPTION	DATE
0		11.09.2017

CONSULTANT: LANDSCAPE ARCHITECT

ebla eamonn byrne landscape architecture

5-6 King's Court, York, YO1 7LD, UK
T +44 (0)1904 623 144 E mail@ebla.co.uk www.ebla.co.uk

CLIENT:
AWAY RESORTS LTD

PROJECT:
MILL RHYTHE HOLIDAY VILLAGE

DRAWING TITLE:
PLANTING PLAN (3 OF 11)

STATUS:
DESIGN DEVELOPMENT

SCALE @ A1:	DATE:	DRAWN:	CHECKED:	APPROVED:
1:250	11.09.2017	TF	EB	EB

PROJECT NO.:	DRAWING NO.:	REVISION:
1630	PP-0-03	0

FILE REF:



KEY PLAN:

NOTES:

- THIS DRAWING IS NOT VALID FOR CONSTRUCTION OR OTHER PURPOSES UNLESS APPROVED AND CERTIFIED.
- DO NOT SCALE DRAWING. USE THE WRITTEN DIMENSIONS ONLY.
- ALL DIMENSIONS ARE IN MILLIMETERS UNLESS NOTED OTHERWISE.
- ALL DIMENSIONS SHALL BE VERIFIED ON SITE BEFORE PROCEEDING WITH WORK. REPORT ALL OMISSIONS & ANY DISCREPANCIES TO THE LANDSCAPE ARCHITECTS IN WRITING.
- THIS DRAWING MUST BE READ IN CONJUNCTION WITH ALL RELEVANT CONTRACTS, SPECIFICATIONS, REPORTS, AND DRAWINGS.
- THIS DRAWING AND DESIGN IS COPYRIGHTED AND NO PORTION MAY BE REPRODUCED WITHOUT THE PRIOR PERMISSION OF THE LANDSCAPE ARCHITECTS.
- ALL WORK TO BE CARRIED OUT IN ACCORDANCE WITH BUILDING REGULATIONS AND THE REQUIREMENTS OF THE LOCAL AUTHORITY AND STATUTORY UTILITY PROVIDERS.

© COPYRIGHT OF THIS DRAWING IS VESTED IN EAMONN BYRNE LANDSCAPE ARCHITECTURE

0		11.09.2017
REVISION	DESCRIPTION	DATE

CONSULTANT: LANDSCAPE ARCHITECT

eamonn byrne
landscape architecture

S-4 Kings Court, York, YO1 7JD, UK
T +44 (0)1904 623 144 E mail@ebla.co.uk
www.ebla.co.uk

CLIENT:

AWAY RESORTS LTD

PROJECT:

MILL RHYTHE
HOLIDAY VILLAGE

DRAWING TITLE:

PLANTING PLAN (4 OF 11)

STATUS:

DESIGN DEVELOPMENT

SCALE @ A1:

DATE

1:250

11.09.2017

DRAWN:

TF

CHECKED:

EB

APPROVED:

EB

PROJECT NO.:

DRAWING NO.:

1630

PP-0-04

REVISION:

0

FILE REF:



KEY PLAN:

NOTES:

- THIS DRAWING IS NOT VALID FOR CONSTRUCTION OR OTHER PURPOSES UNLESS APPROVED AND CERTIFIED.
- DO NOT SCALE DRAWING. USE THE WRITTEN DIMENSIONS ONLY.
- ALL DIMENSIONS ARE IN MILLIMETERS UNLESS NOTED OTHERWISE.
- ALL DIMENSIONS SHALL BE VERIFIED ON SITE BEFORE PROCEEDING WITH WORK. REPORT ALL OMISSIONS & ANY DISCREPANCIES TO THE LANDSCAPE ARCHITECTS IN WRITING.
- THIS DRAWING MUST BE READ IN CONJUNCTION WITH ALL RELEVANT CONTRACTS, SPECIFICATIONS, REPORTS, AND DRAWINGS.
- THIS DRAWING AND DESIGN IS COPYRIGHTED AND NO PORTION MAY BE REPRODUCED WITHOUT THE PRIOR PERMISSION OF THE LANDSCAPE ARCHITECTS.
- ALL WORK TO BE CARRIED OUT IN ACCORDANCE WITH BUILDING REGULATIONS AND THE REQUIREMENTS OF THE LOCAL AUTHORITY AND STATUTORY UTILITY PROVIDERS.

© COPYRIGHT OF THIS DRAWING IS VESTED IN EAMONN BYRNE LANDSCAPE ARCHITECTURE

0		11.09.2017
REVISION:	DESCRIPTION:	DATE:

CONSULTANT: LANDSCAPE ARCHITECT

ebla

eamonn byrne
landscape architecture

S:4 King's Court, York, YO1 7LD, UK
T: +44 (0)1904 623 144 E: mail@eb-la.com
www.eb-la.com

CLIENT:

AWAY RESORTS LTD

PROJECT:

MILL RHYTHE
HOLIDAY VILLAGE

DRAWING TITLE:

PLANTING PLAN (5 OF 11)

STATUS:

DESIGN DEVELOPMENT

SCALE @ A1:	DATE:	DRAWN:	CHECKED:	APPROVED:
1:250	11.09.2017	TF	EB	EB
PROJECT NO.:	DRAWING NO.:	REVISION:		
1630	PP-0-05	0		

FILE REF:



- Native woodland mix 2
- 16 No *Acer campestre* 5%
 - 16 No *Alnus glutinosa* 5%
 - 25 No *Betula pendula* 8%
 - 51 No *Corylus avellana* 10%
 - 25 No *Crataegus monogyna* 8%
 - 22 No *Ilex aquifolium* 7%
 - 19 No *Malus sylvestris* 6%
 - 31 No *Pinus sylvestris* 10%
 - 25 No *Populus tremula* 8%
 - 52 No *Quercus robur* 20%
 - 25 No *Salix alba* 8%
 - 16 No *Sorbus aria* 5%

- Native woodland edge mix 2
- 5 No *Acer campestre* 7%
 - 6 No *Betula pendula* 8%
 - 6 No *Euonymus europaeus* 8%
 - 4 No *Malus sylvestris* 6%
 - 6 No *Populus tremula* 8%
 - 4 No *Prunus avium* 6%
 - 6 No *Prunus spinosa* 8%
 - 10 No *Quercus robur* 15%
 - 4 No *Rhamnus frangula* 5%
 - 4 No *Rosa canina* 6%
 - 6 No *Salix caprea* 8%
 - 5 No *Sambucus nigra* 7%
 - 6 No *Viburnum opulus* 8%

- Native woodland edge mix 2
- 5 No *Acer campestre* 7%
 - 5 No *Betula pendula* 8%
 - 5 No *Euonymus europaeus* 8%
 - 4 No *Malus sylvestris* 6%
 - 5 No *Populus tremula* 8%
 - 4 No *Prunus avium* 6%
 - 6 No *Prunus spinosa* 8%
 - 10 No *Quercus robur* 15%
 - 4 No *Rhamnus frangula* 5%
 - 4 No *Rosa canina* 6%
 - 5 No *Salix caprea* 8%
 - 5 No *Sambucus nigra* 7%
 - 5 No *Viburnum opulus* 8%

- Native woodland edge mix 2
- 7 No *Acer campestre* 8%
 - 8 No *Betula pendula* 8%
 - 8 No *Euonymus europaeus* 8%
 - 8 No *Malus sylvestris* 6%
 - 5 No *Populus tremula* 8%
 - 9 No *Prunus spinosa* 8%
 - 14 No *Quercus robur* 15%
 - 5 No *Rhamnus frangula* 5%
 - 6 No *Rosa canina* 6%
 - 8 No *Salix caprea* 8%
 - 7 No *Sambucus nigra* 7%
 - 8 No *Viburnum opulus* 8%

- Native woodland mix 2
- 12 No *Acer campestre* 5%
 - 12 No *Alnus glutinosa* 5%
 - 10 No *Betula pendula* 8%
 - 24 No *Corylus avellana* 10%
 - 19 No *Crataegus monogyna* 8%
 - 17 No *Ilex aquifolium* 7%
 - 15 No *Malus sylvestris* 6%
 - 24 No *Pinus sylvestris* 10%
 - 19 No *Populus tremula* 8%
 - 6 No *Quercus robur* 20%
 - 19 No *Salix alba* 8%
 - 12 No *Sorbus aria* 5%

- 1 No *Malus sylvestris*
- 5 No *Quercus robur*
- 1 No *Populus tremula*

KEY PLAN:

NOTES:

1. THIS DRAWING IS NOT VALID FOR CONSTRUCTION OR OTHER PURPOSES UNLESS APPROVED AND CERTIFIED.
2. DO NOT SCALE DRAWING. USE THE WRITTEN DIMENSIONS ONLY.
3. ALL DIMENSIONS ARE IN MILLIMETERS UNLESS NOTED OTHERWISE.
4. ALL DIMENSIONS SHALL BE VERIFIED ON SITE BEFORE PROCEEDING WITH WORK. REPORT ALL OMISSIONS & ANY DISCREPANCIES TO THE LANDSCAPE ARCHITECTS IN WRITING.
5. THIS DRAWING MUST BE READ IN CONJUNCTION WITH ALL RELEVANT CONTRACTS, SPECIFICATIONS, REPORTS, AND DRAWINGS.
6. THIS DRAWING AND DESIGN IS COPYRIGHTED AND NO PORTION MAY BE REPRODUCED WITHOUT THE PRIOR PERMISSION OF THE LANDSCAPE ARCHITECTS.
7. ALL WORK TO BE CARRIED OUT IN ACCORDANCE WITH BUILDING REGULATIONS AND THE REQUIREMENTS OF THE LOCAL AUTHORITY AND STATUTORY UTILITY PROVIDERS.

© COPYRIGHT OF THIS DRAWING IS VESTED IN EAMONN BYRNE LANDSCAPE ARCHITECTURE

REVISION	DESCRIPTION	DATE
0		11.09.2017

CONSULTANT: LANDSCAPE ARCHITECT

ebla eamonn byrne landscape architecture

5-6 King's Court, York, YO1 1JD, UK
T +44 (0)1904 623 144 E mail@ebla.co.uk www.ebla.co.uk

CLIENT:

AWAY RESORTS LTD

PROJECT:

MILL RHYTHE HOLIDAY VILLAGE

DRAWING TITLE:

PLANTING PLAN (6 OF 11)

STATUS:

DESIGN DEVELOPMENT

SCALE @ A1:	DATE:	DRAWN:	CHECKED:	APPROVED:
1:250	11.09.2017	TF	EB	EB

PROJECT NO.:	DRAWING NO.:	REVISION:
1630	PP-0-06	0

FILE REF:



KEY PLAN:

NOTES:

- THIS DRAWING IS NOT VALID FOR CONSTRUCTION OR OTHER PURPOSES UNLESS APPROVED AND CERTIFIED.
- DO NOT SCALE DRAWING. USE THE WRITTEN DIMENSIONS ONLY.
- ALL DIMENSIONS ARE IN MILLIMETERS UNLESS NOTED OTHERWISE.
- ALL DIMENSIONS SHALL BE VERIFIED ON SITE BEFORE PROCEEDING WITH WORK. REPORT ALL OMISSIONS & ANY DISCREPANCIES TO THE LANDSCAPE ARCHITECTS IN WRITING.
- THIS DRAWING MUST BE READ IN CONJUNCTION WITH ALL RELEVANT CONTRACTS, SPECIFICATIONS, REPORTS, AND DRAWINGS.
- THIS DRAWING AND DESIGN IS COPYRIGHTED AND NO PORTION MAY BE REPRODUCED WITHOUT THE PRIOR PERMISSION OF THE LANDSCAPE ARCHITECTS.
- ALL WORK TO BE CARRIED OUT IN ACCORDANCE WITH BUILDING REGULATIONS AND THE REQUIREMENTS OF THE LOCAL AUTHORITY AND STATUTORY UTILITY PROVIDERS.

© COPYRIGHT OF THIS DRAWING IS VESTED IN EAMONN BYRNE LANDSCAPE ARCHITECTURE

REVISION	DESCRIPTION	DATE
0		11.09.2017

CONSULTANT: LANDSCAPE ARCHITECT

ebla eamonn byrne landscape architecture

5-4 Kings Court, York, YO1 7LD, UK
T +44 (0)1904 623 144 E mail@ebla.co.uk www.ebla.co.uk

CLIENT:

AWAY RESORTS LTD

PROJECT:

MILL RHYTHE HOLIDAY VILLAGE

DRAWING TITLE:

PLANTING PLAN (7 OF 11)


STATUS:

DESIGN DEVELOPMENT


SCALE @ A1:	DATE:	DRAWN:	CHECKED:	APPROVED:
1:250	11.09.2017	TF	EB	EB

PROJECT NO.:	DRAWING NO.:	REVISION:
1630	PP-0-07	0

FILE REF:

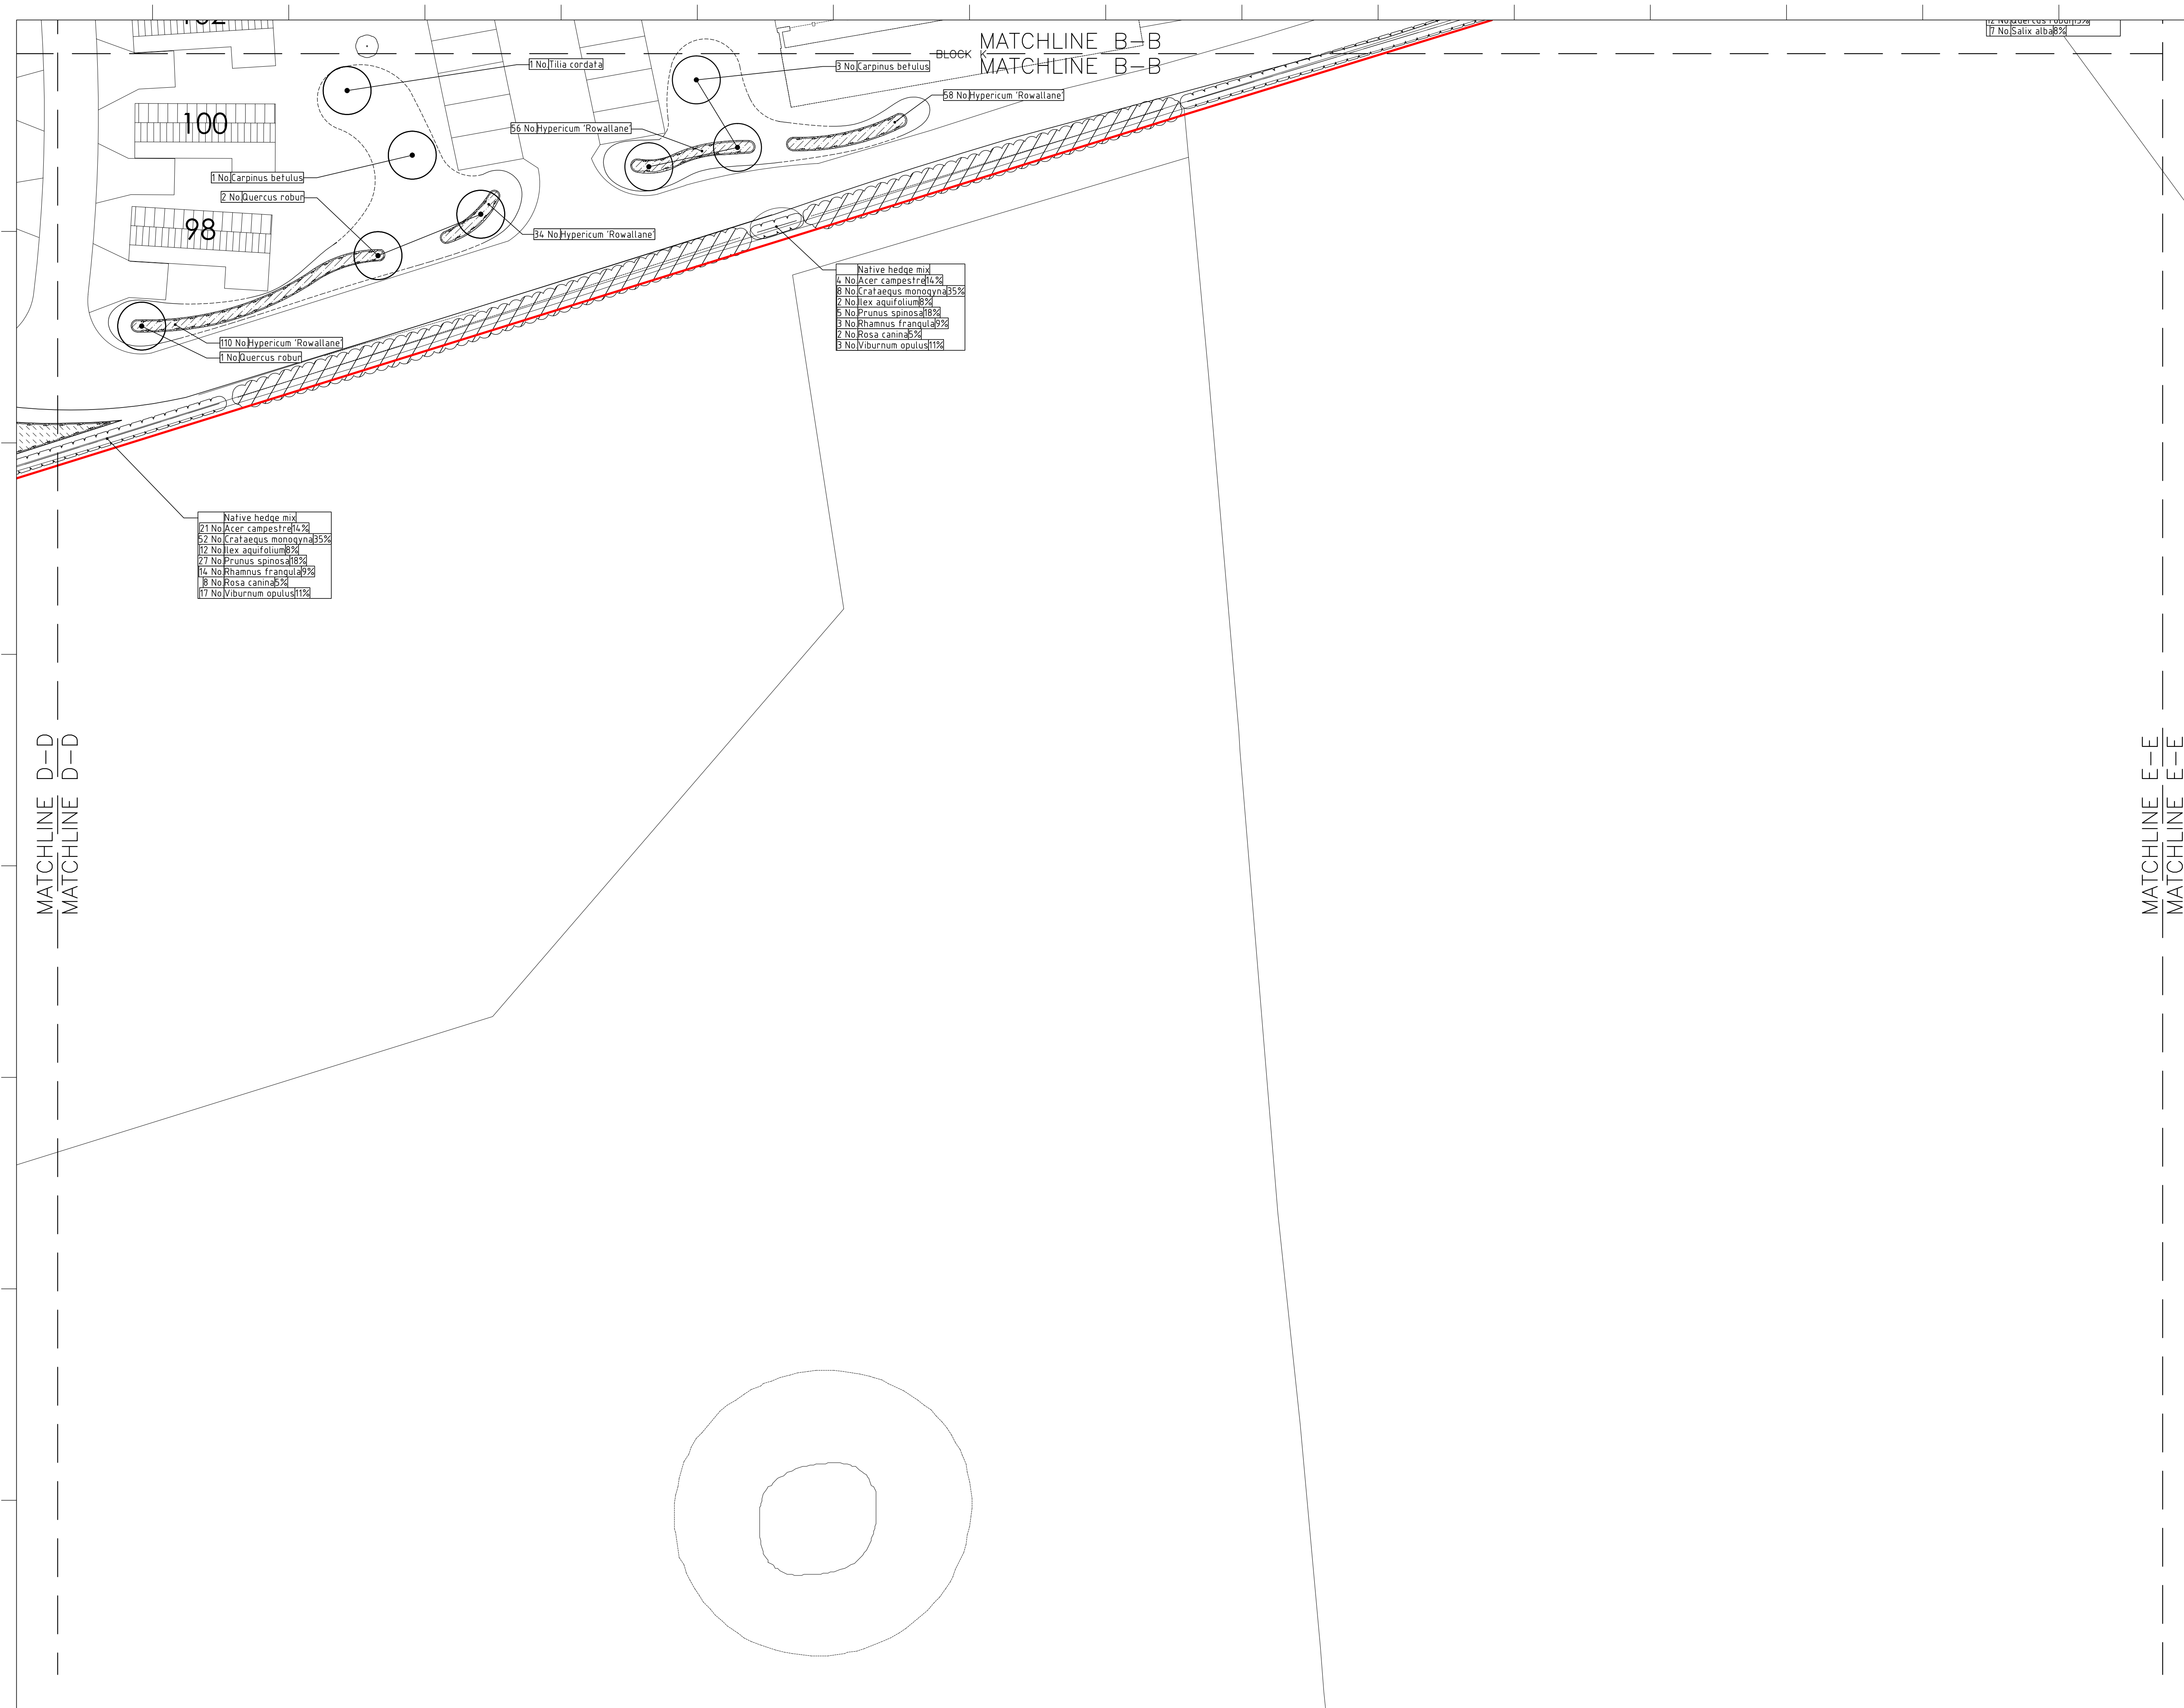

KEY PLAN:

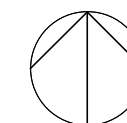

NOTES:

1. THIS DRAWING IS NOT VALID FOR CONSTRUCTION OR OTHER PURPOSES UNLESS APPROVED AND CERTIFIED.
2. DO NOT SCALE DRAWING. USE THE WRITTEN DIMENSIONS ONLY.
3. ALL DIMENSIONS ARE IN MILLIMETERS UNLESS NOTED OTHERWISE.
4. ALL DIMENSIONS SHALL BE VERIFIED ON SITE BEFORE PROCEEDING WITH THE REPORT. REPORT ANY DISCREPANCIES TO THE LANDSCAPE ARCHITECTS IN WRITING.
5. THIS DRAWING MUST BE READ IN CONJUNCTION WITH ALL RELEVANT CONTRACTS, SPECIFICATIONS, REPORTS, AND DRAWINGS.
6. THIS DRAWING AND DESIGN IS COPYRIGHTED AND NO PORTION MAY BE REPRODUCED WITHOUT THE PRIOR PERMISSION OF THE LANDSCAPE ARCHITECTS.
7. ALL WORK TO BE CARRIED OUT IN ACCORDANCE WITH BUILDING REGULATIONS AND THE RECOMMENDATIONS OF THE LOCAL AUTHORITY AND STATUTORY UTILITY PROVIDERS.

© COPYRIGHT OF THIS DRAWING IS VESTED IN EAMONN BYRNE LANDSCAPE ARCHITECTURE

[illegible]

0		11.09.2017
REVISION:	DESCRIPTION:	DATE:

CONSULTANT: LANDSCAPE ARCHITECT



S-6 King's Court, York, YO1 7LD, UK
T +44 (0)1904 623 144 E mail@eb-la.com

www.eb-ilg.com

CLIENT:

AWAY RESORTS LTD

PROJECT:

MILL RHYTHE
HOLIDAY VILLAGE

DRAWING TITLE


DRAWING TITLE:
PLANTING PLAN (8 OF 11)


STATUS:

DESIGN DEVELOPMENT

SCALE @ A1: 1:250	DATE: 11.09.2017	DRAWN: TF	CHECKED: EB	APPROVED: EB
PROJECT NO.: 1630		DRAWING NO.: PP-0-08		REVISION: 0

FILE REF

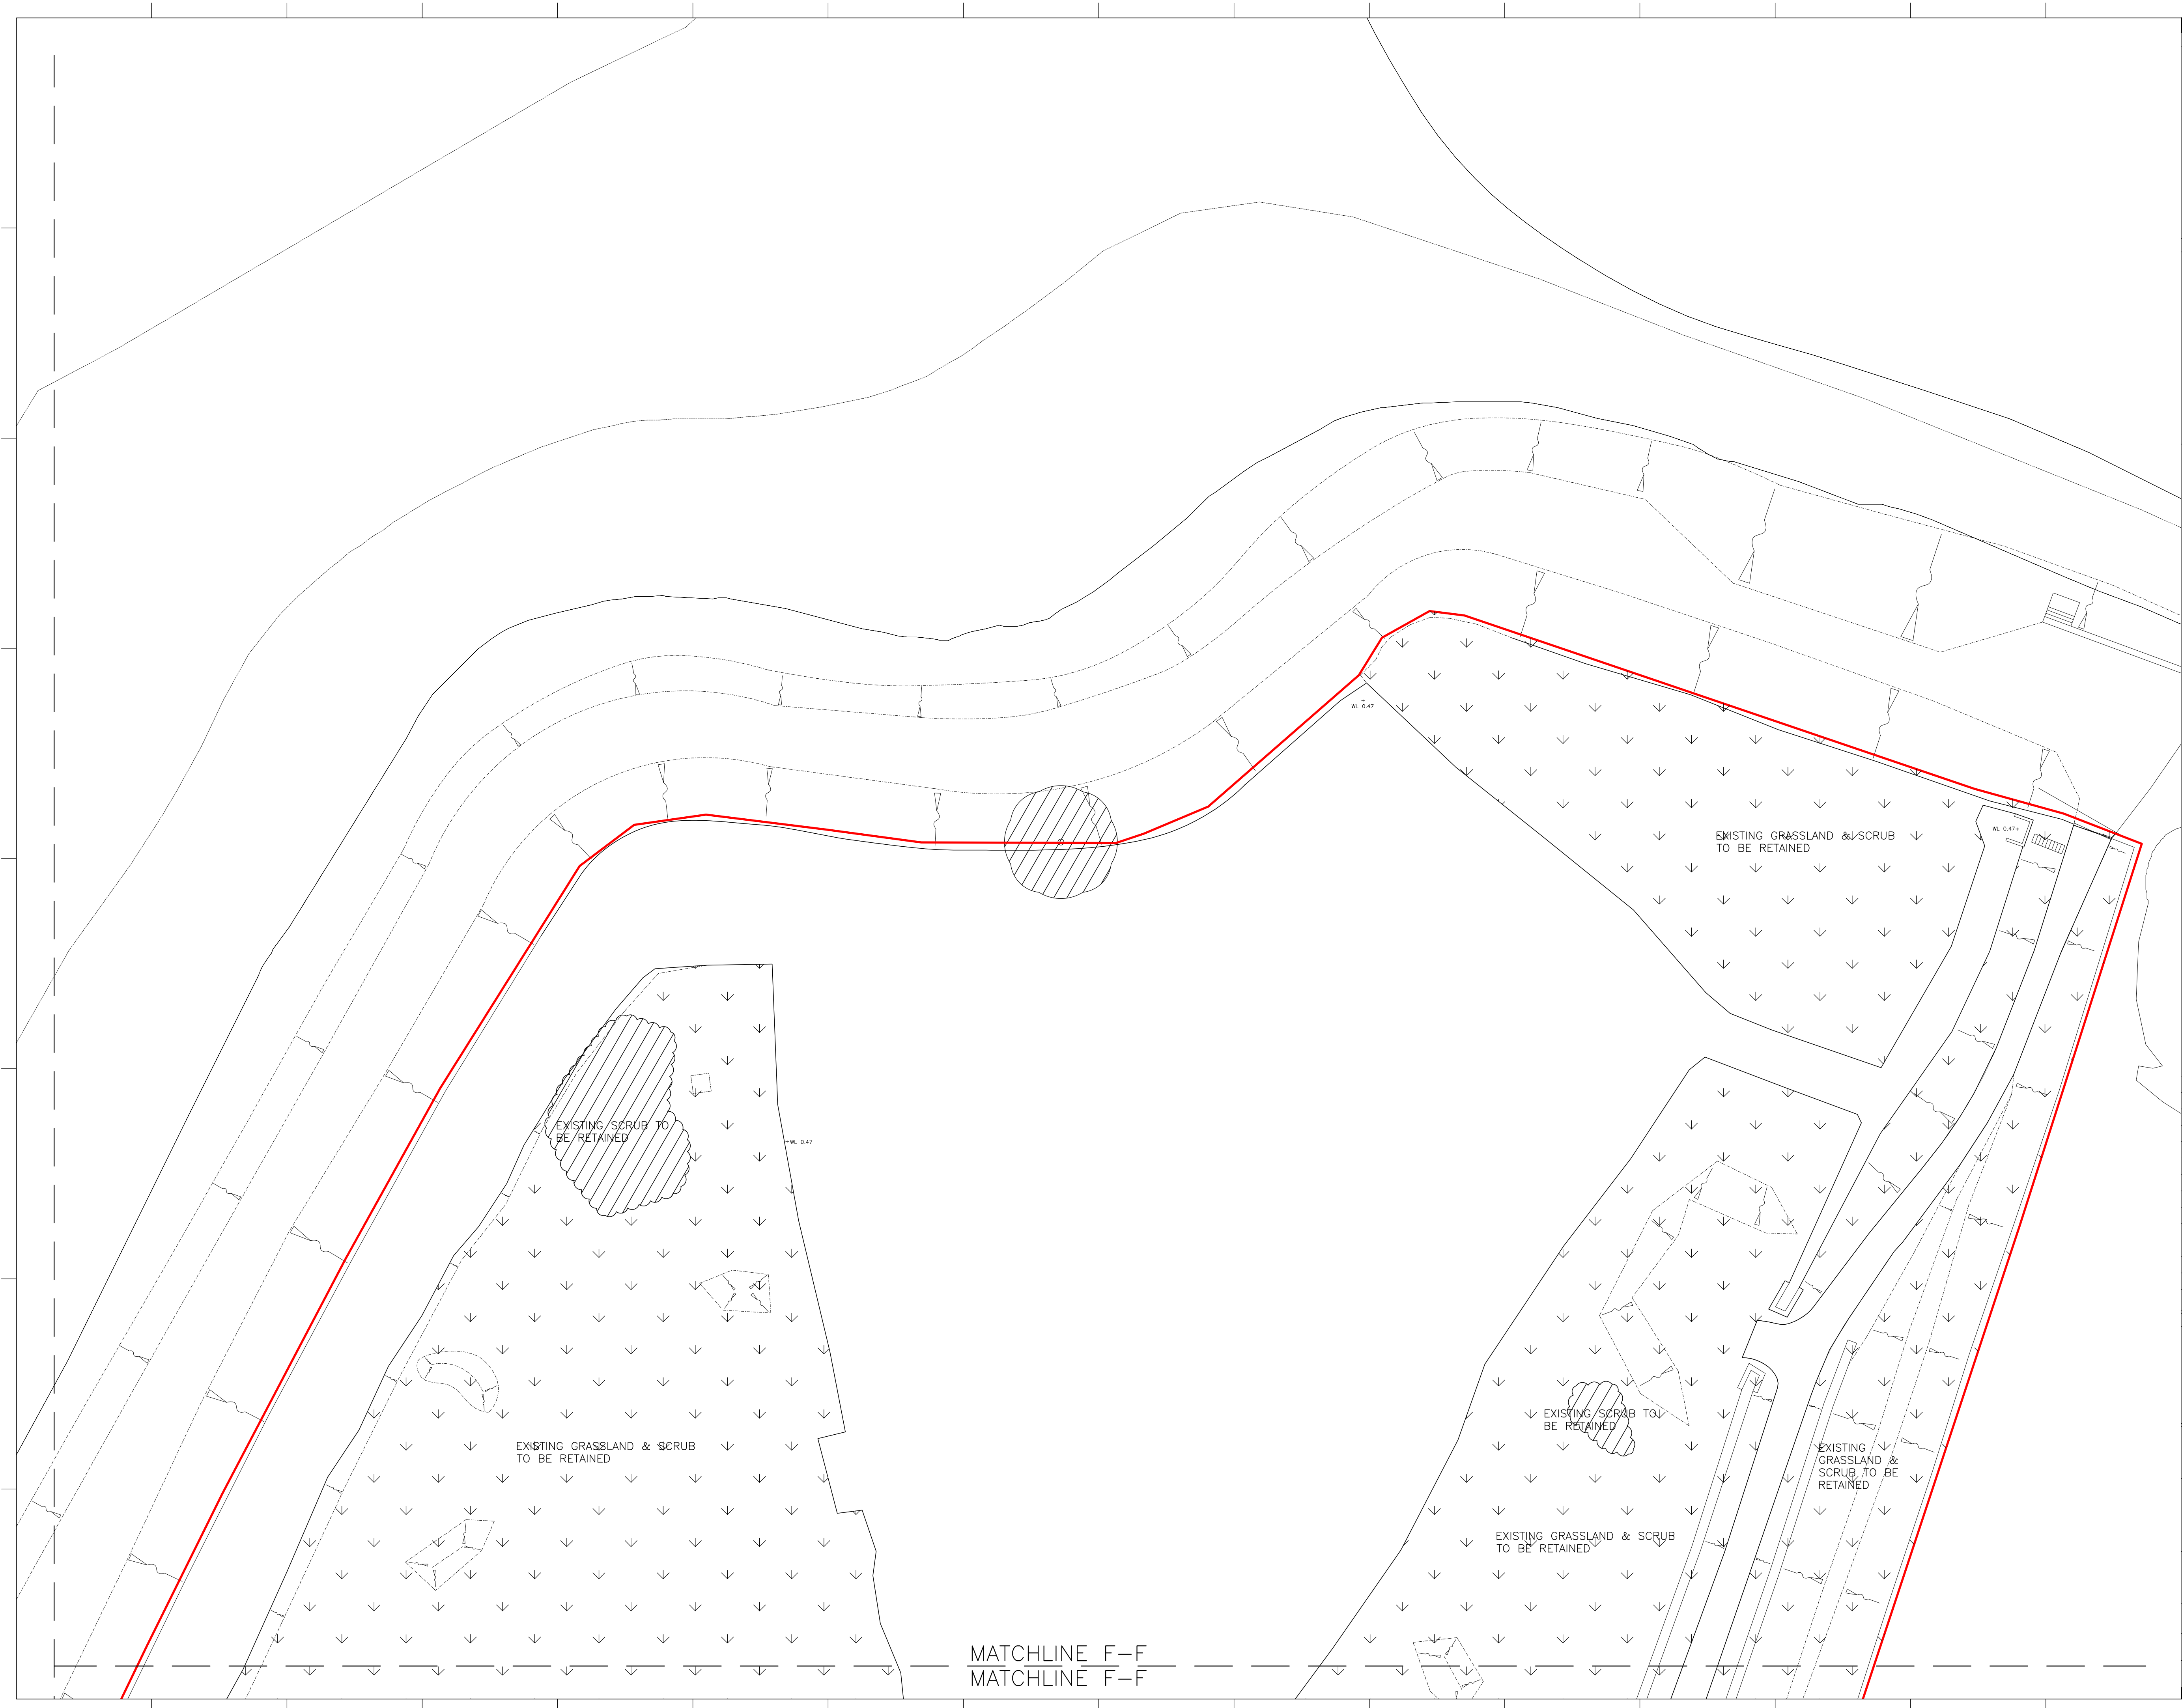

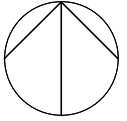KEY PLAN:

NOTES:

- THIS DRAWING IS NOT VALID FOR CONSTRUCTION OR OTHER PURPOSES UNLESS APPROVED AND CERTIFIED.
- DO NOT SCALE DRAWING. USE THE WRITTEN DIMENSIONS ONLY.
- ALL DIMENSIONS ARE IN MILLIMETERS UNLESS NOTED OTHERWISE.
- ALL DIMENSIONS SHALL BE VERIFIED ON SITE BEFORE PROCEEDING WITH WORK. REPORT ALL OMISSIONS & ANY DISCREPANCIES TO THE LANDSCAPE ARCHITECTS IN WRITING.
- THIS DRAWING MUST BE READ IN CONJUNCTION WITH ALL RELEVANT CONTRACTS, SPECIFICATIONS, REPORTS, AND DRAWINGS.
- THIS DRAWING AND DESIGN IS COPYRIGHTED AND NO PORTION MAY BE REPRODUCED WITHOUT THE PRIOR PERMISSION OF THE LANDSCAPE ARCHITECTS.
- ALL WORK TO BE CARRIED OUT IN ACCORDANCE WITH BUILDING REGULATIONS AND THE REQUIREMENTS OF THE LOCAL AUTHORITY AND STATUTORY UTILITY PROVIDERS.

© COPYRIGHT OF THIS DRAWING IS VESTED IN EAMONN BYRNE LANDSCAPE ARCHITECTURE

0		11.09.2017
REVISION:	DESCRIPTION:	DATE:

CONSULTANT: LANDSCAPE ARCHITECT



eamonn byrne
landscape architecture

5-6 King's Court, York, YO1 7LD, UK
T +44 (0)1904 623 144 E mail@eb-la.com

www.eb-la.com

CLIENT:

AWAY RESORTS LTD

PROJECT:

MILL RHYTHE
HOLIDAY VILLAGE

DRAWING TITLE:

PLANTING PLAN (9 OF 11)

STATUS:

DESIGN DEVELOPMENT

SCALE @ A1:	DATE:	DRAWN:	CHECKED:	APPROVED:
1:250	1630	TF	EB	EB
PROJECT NO.:	DRAWING NO.:		REVISION:	
1630	PP-0-09		0	

FILE REF:

