




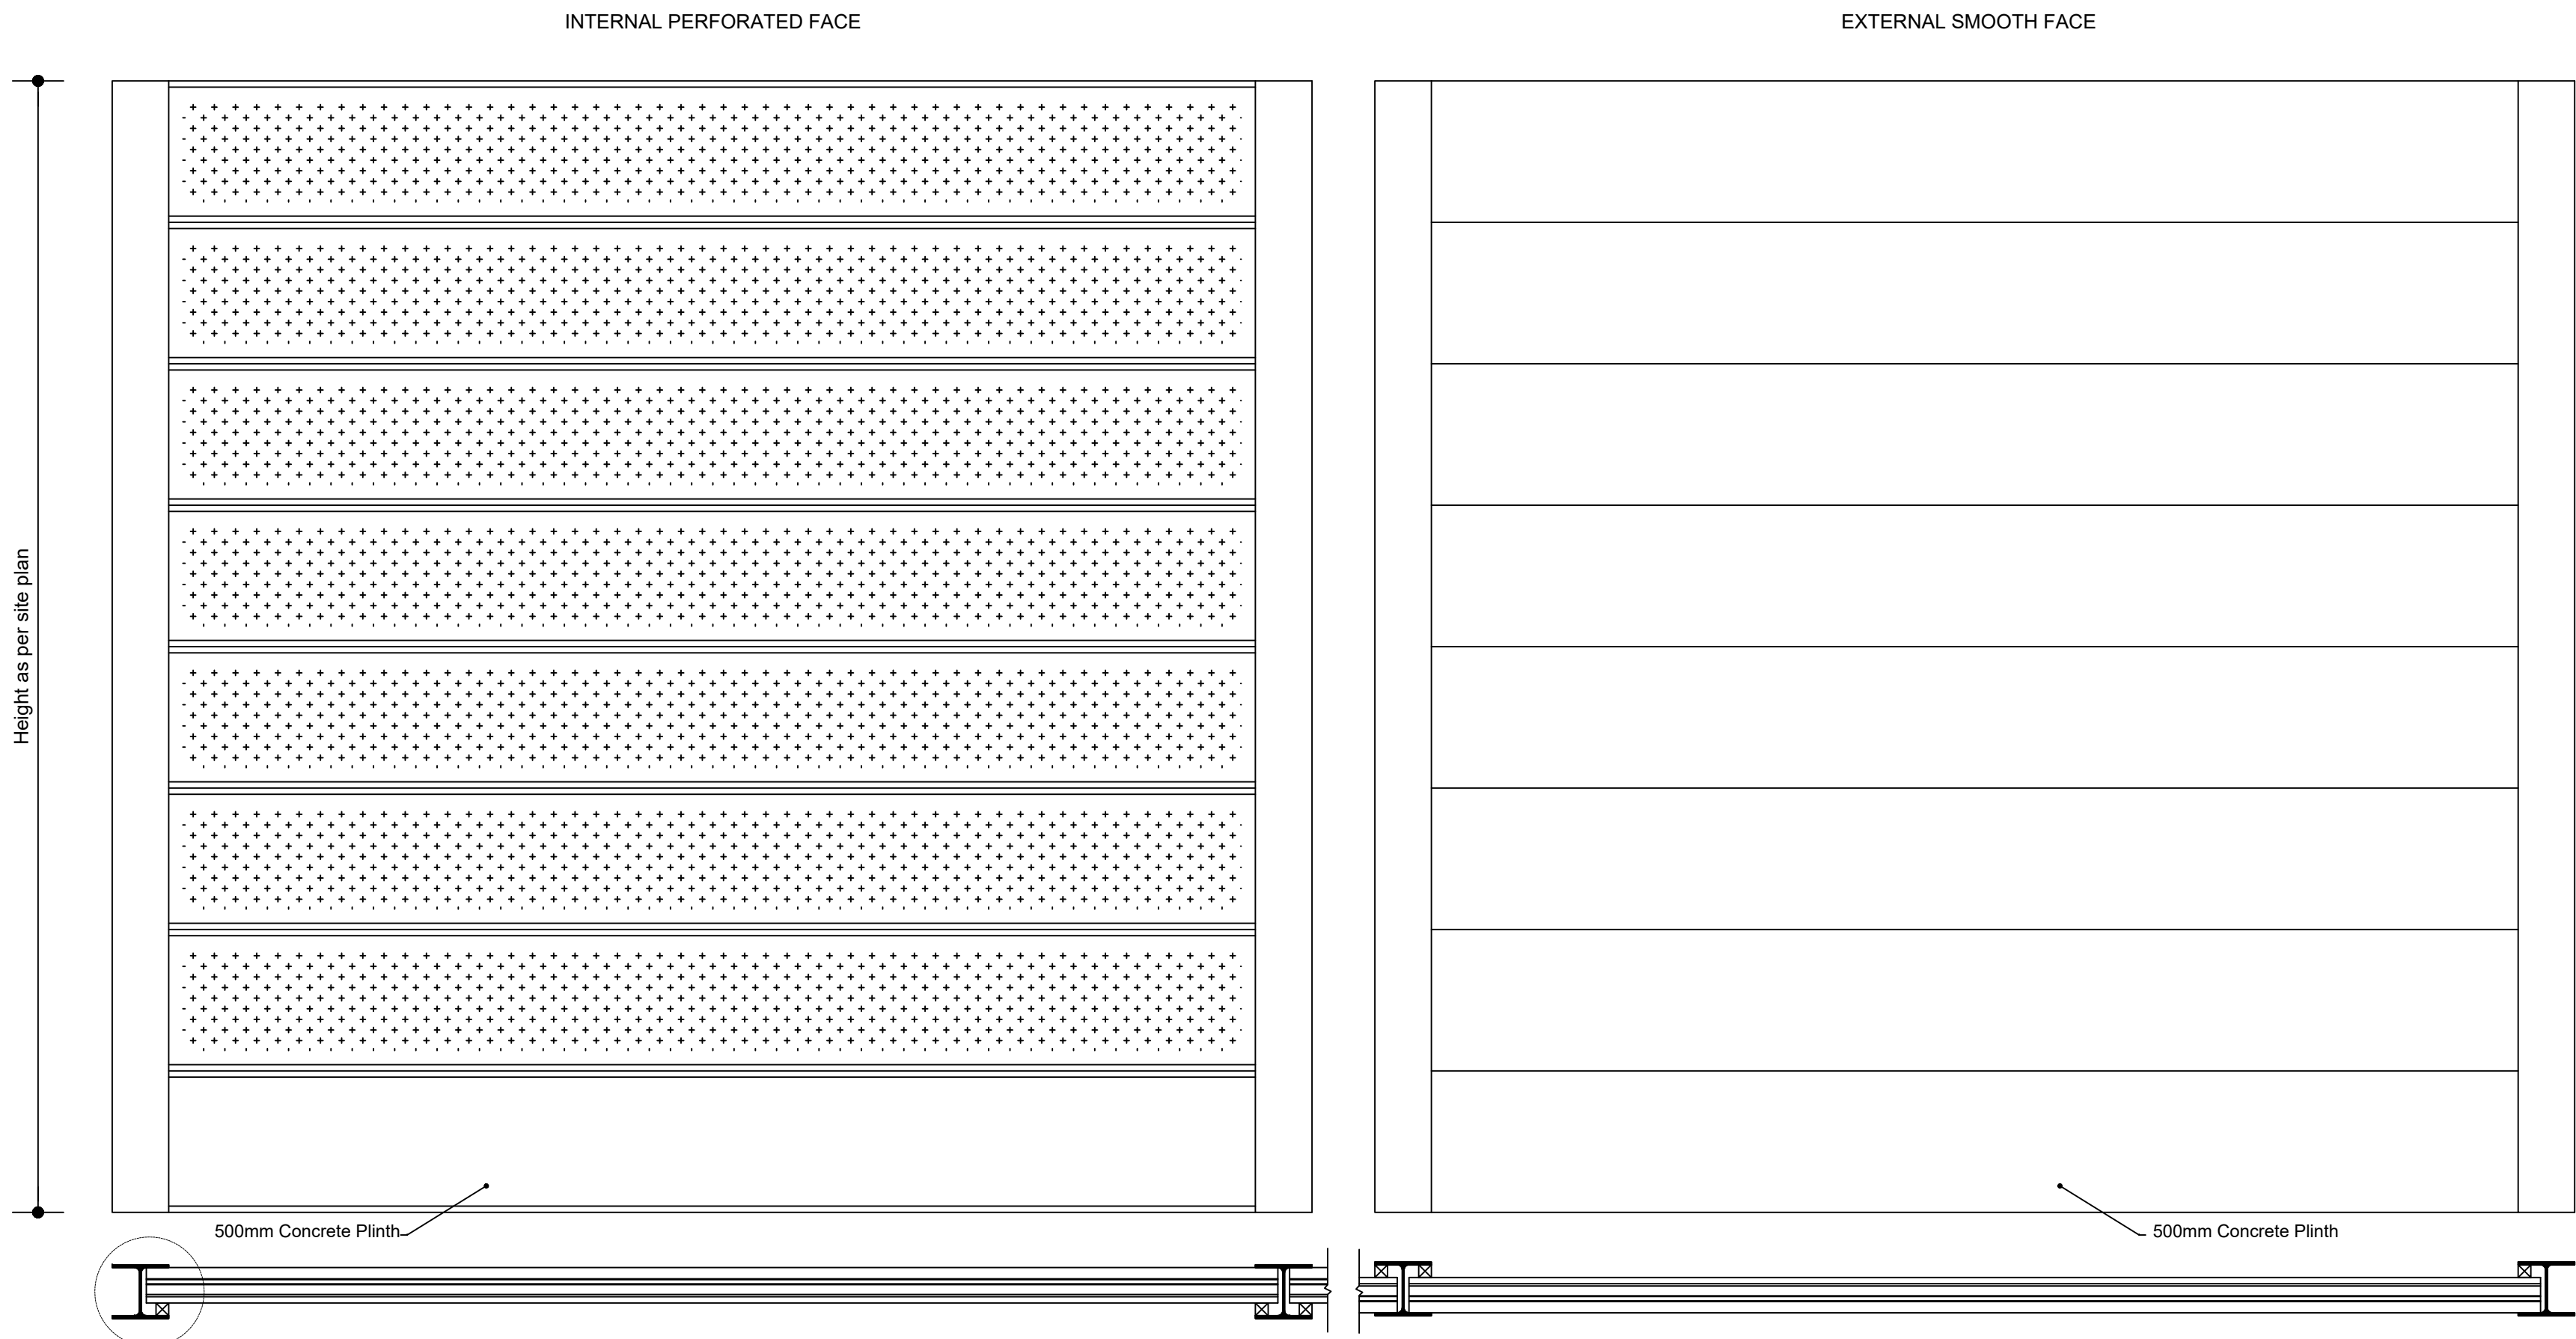

PLAN OF FENCING PANELS

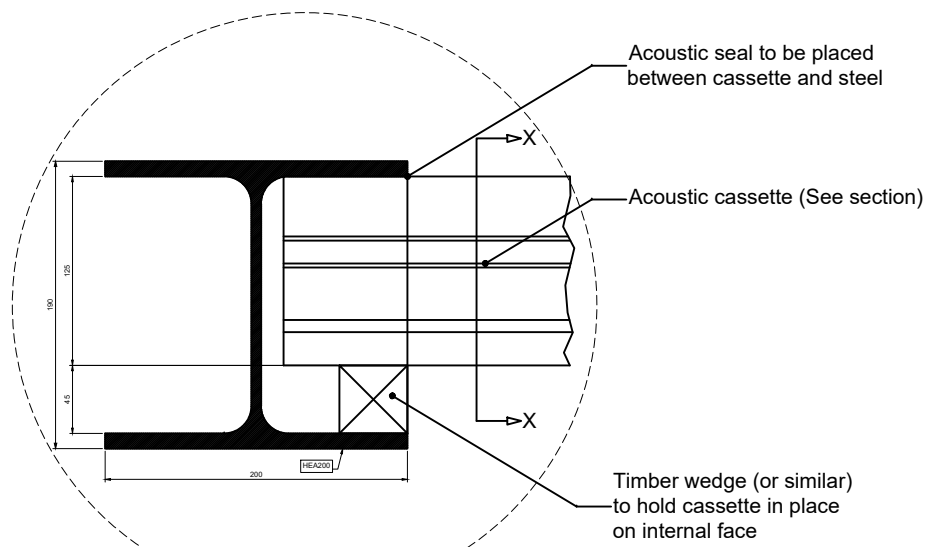

SECTION OF FENCING POST

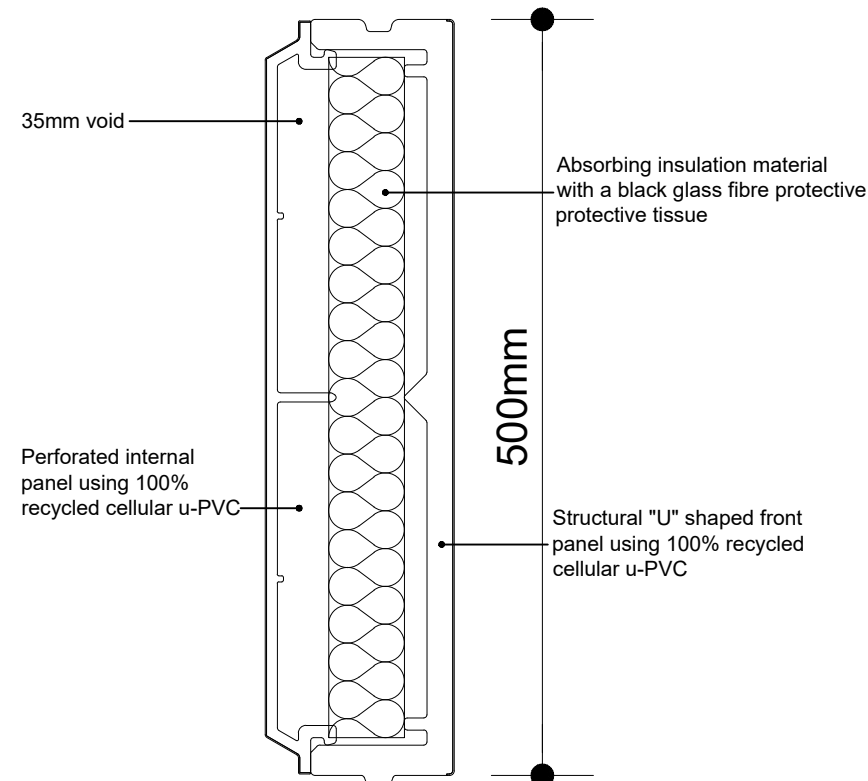

SECTION THROUGH 'X-X'



TYPICAL INSTALLATION ADJACENT RAILWAY

Scale
0 5 10 15 20[m]

REVISIONS

Rev.	Date	By
.	.	.
.	.	.
.	.	.
.	.	.

ALL DIMENSIONS TO BE CHECKED ON SITE
WORK TO FIGURED DIMENSIONS ONLY
REPORT DISCREPANCIES TO THE GFP
AT ONCE BEFORE PROCEEDING
COPYRIGHT ACT APPLIES

GreenFrog Power

Unit 17 The Courtyard, Gorsey Lane,
Coleshill, Birmingham, B46 1JA
Tel: 01675 437777

Project Title
Standard Detail

Drawing Title
Acoustic Fencing

Scale 1:20-1:5@ A2 Date Jan 2017
Drawn DMS Checked
Drawing No. Rev.
STD_GF_DR_AF_311

Plot date: 9-Feb-17