

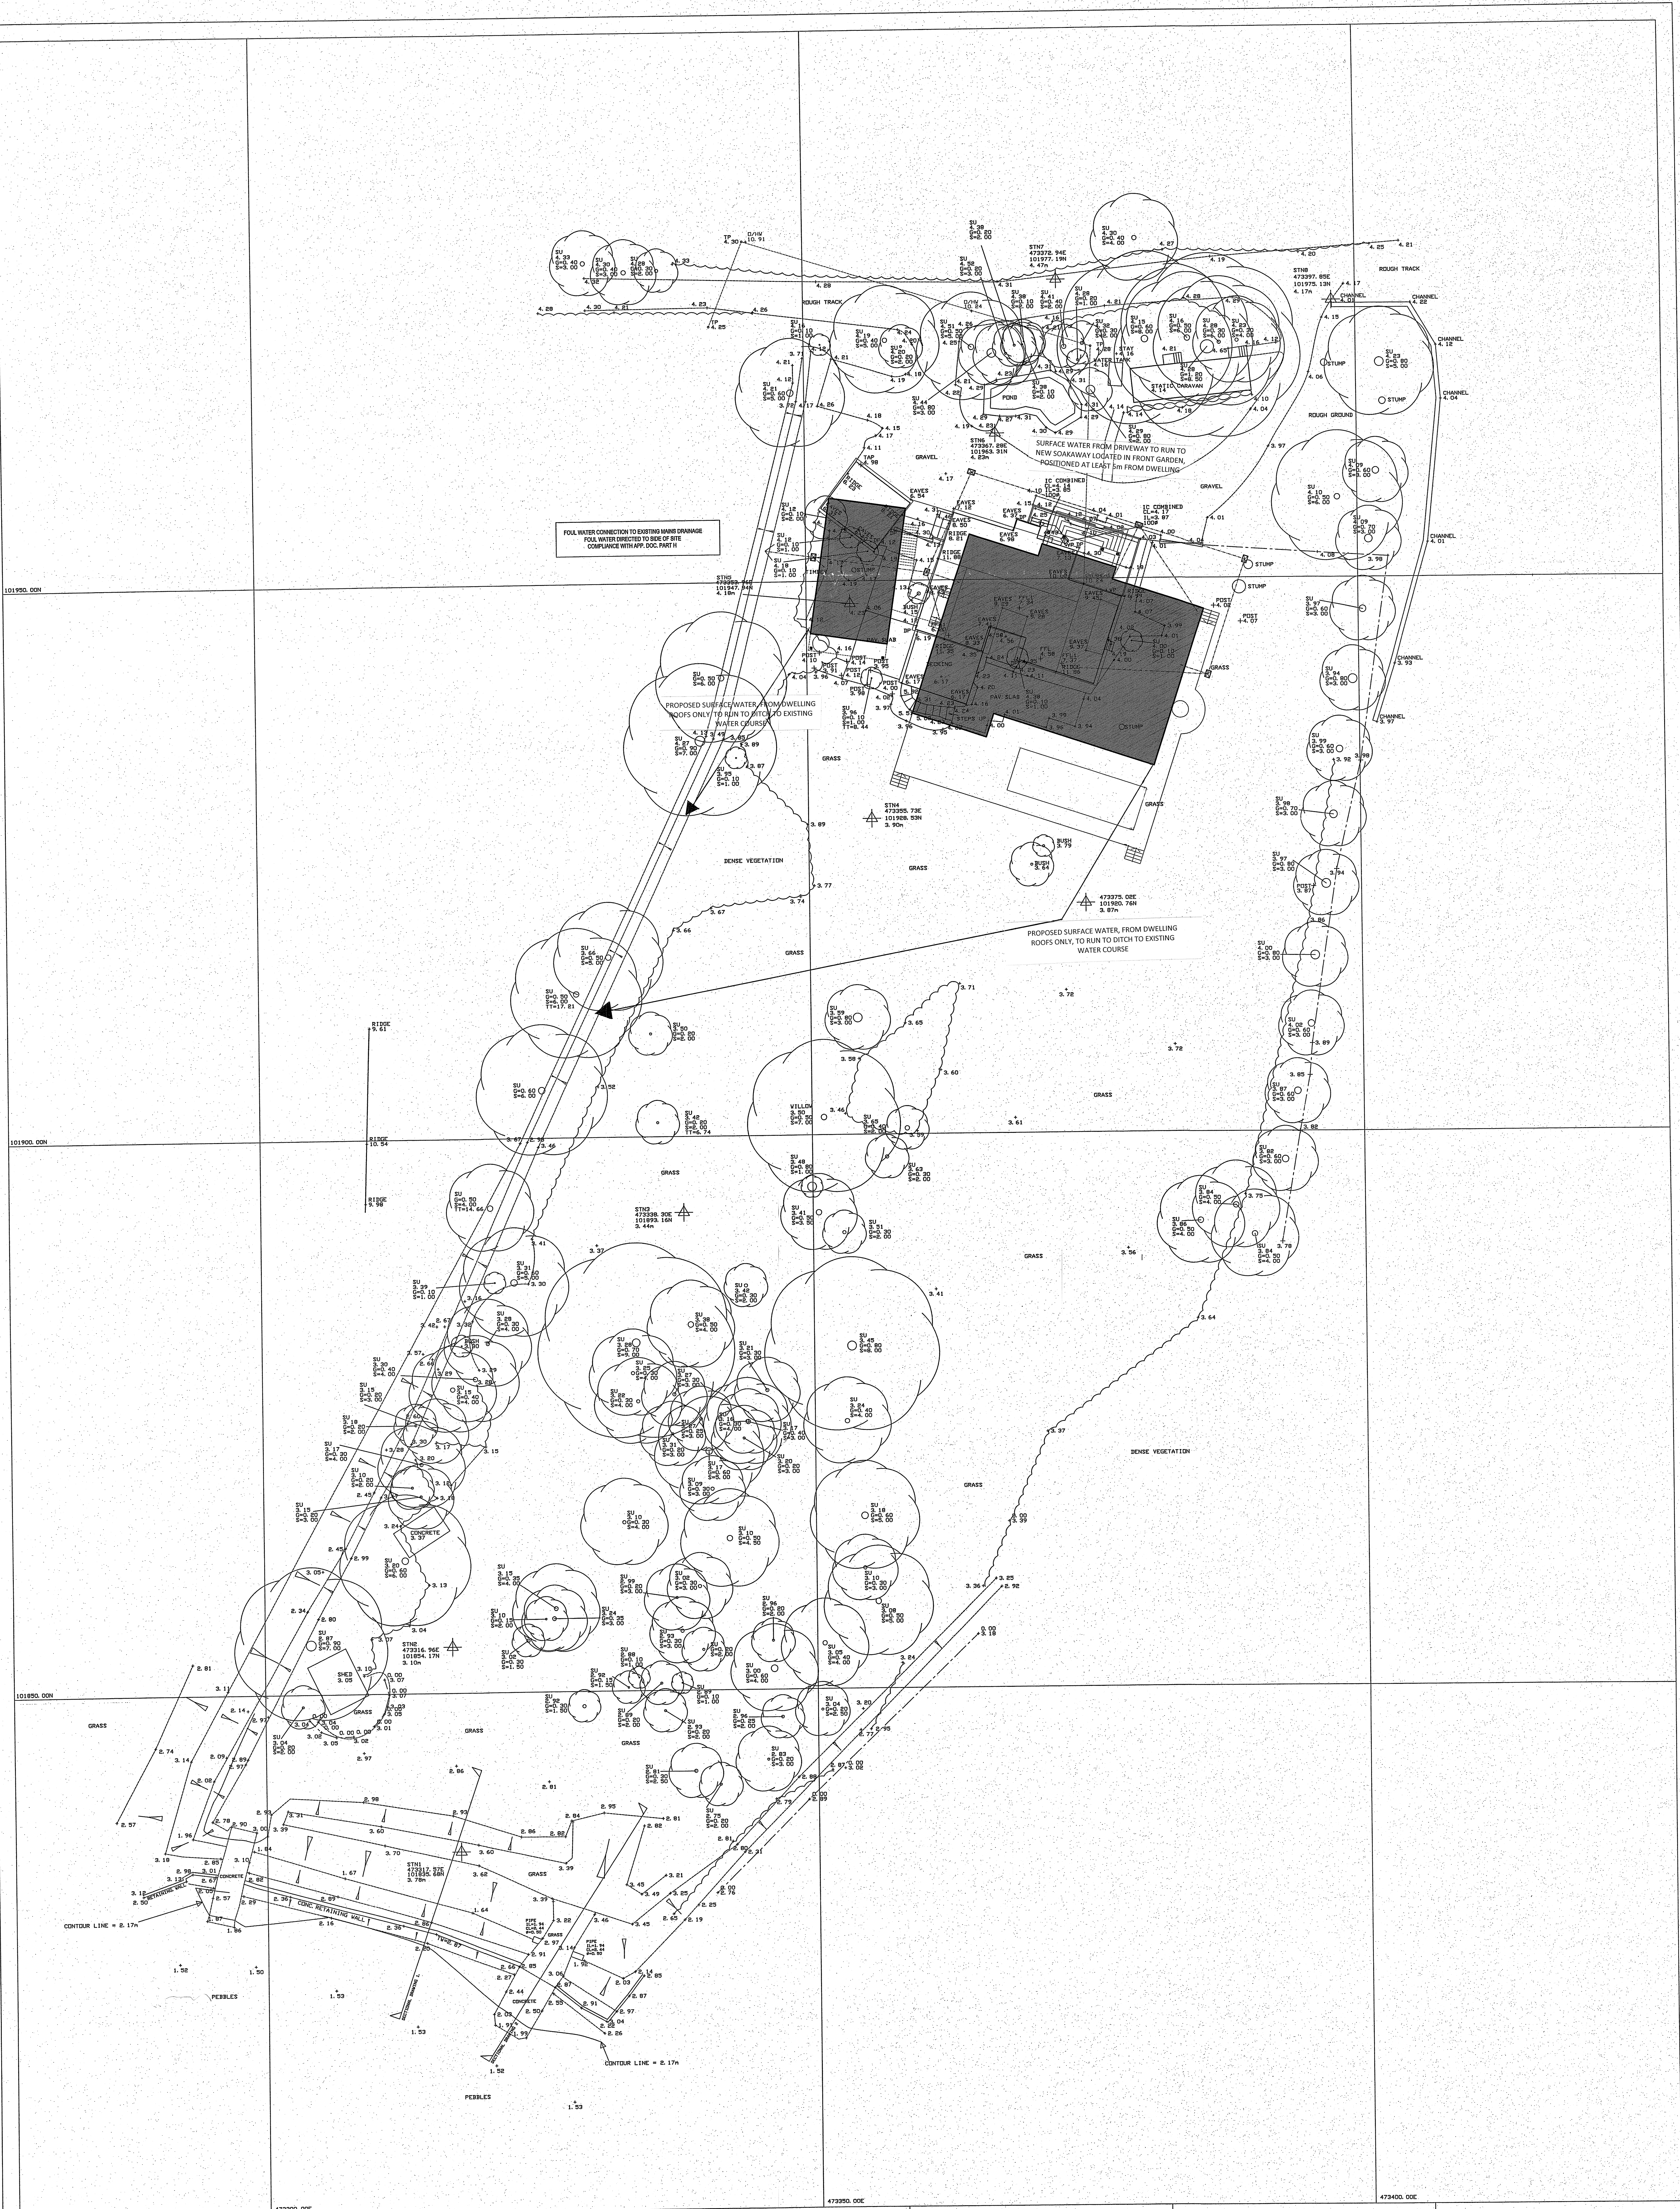
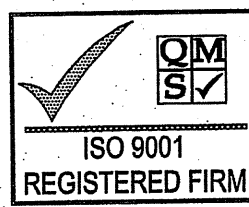


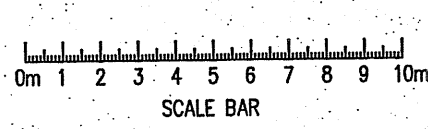

Shaw & Colegate LAND & BUILDING SURVEYORS		
Unit 58, The Old Fire Mill, Queen Street, Emmeroth, Hants. PO10 7BT Tel: (01243) 371462 Email: mail@shawandcolegate.co.uk Fax: (01243) 375949 Web: www.shawandcolegate.co.uk		
Title: THE SHALLOWS (PHASE II) TOPOGRAPHIC SURVEY		
Job No.: 0415_TOPO_ALL_REV_A Original Scale: 1:2,500 Sheet Size: A0		
Surveyed By: JHG/SB Drawn By: JHG	Date: MARCH 2015 Date: MARCH 2015	
Client: MR R LOCKE, LOCKE DESIGN AND ARCHITECTURE 43 RIGLAND ROAD, CHICHESTER, WEST SUSSEX PO18 5QT		

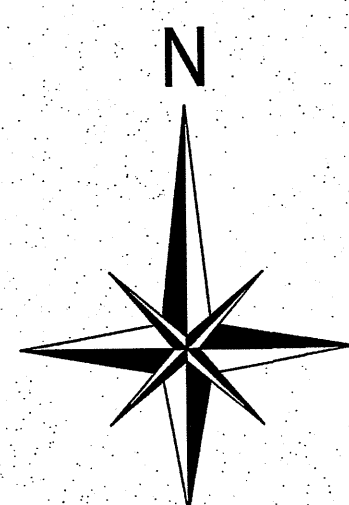

FENCE TYPES :			
BW	- BARBED WIRE	VR	- IRON RAILING
CB	- COLD BOARD	PR	- POST & RAIL
GL	- GALVANIZED	PW	- POST & WIRE
CP	- CHERUTIN PALING		
STH 1	SURVEY STATION	FENCE WALL	_____
		RAILROAD	_____
	ANGULAR BUILDING	OVERHEAD	_____
		SUBURB	_____
	SLOPE DIRECTION	BUILDING	_____
	ROOF LEVELS	CHIMNEY	_____
FAVISE		SECTION	_____
	TREE SPECIES (circle)	WIRE	_____
	SPREAD (radius)	TRACK	_____
ASH 20		DROP RAIL	_____
S.E. 00		HIGH WALL	_____
		CONCRETE	_____
DRAINAGE :			
FOUL DRAINAGE		FOUL & BURN DRAINAGE (COMBINED)	
STORM (SURFACE WATER) DRAINAGE			
1000 = 100MM DIAMETER PIPE			

BB	BELUSIA BELINE	OWH	OVERHEAD WIRE
BN	BUTTER BIN	OWH	OVERHEAD
BL	BEL-BED	PL	PILAR
BR	BRECK	PL	PAVEMENT LIGHT
BRW	BRECK-WALL	PT	TELECOM
BS	BUS	RE	RE-ROOFING EYE
CATV	CABLE	RN	ROAD SIGN
CL	CLOVER-LEAF	RTW	RETAINING WALL
CONC	CONCRETE	RW	RAM WATER PILE
ELC	ELECTRIC	SAP	SAPLING
EMF	EMERGENCY FLOOR	SB	SHOULDER
FL	FLOOR	SE	SEALANT
FTL	FINISH FLOOR LEVEL	SP	SPICES UNKNOWN
FM	FINISH FLOOR	SV	SOFT VENT PIPE
FR	FRAMING	TBP	TEMPORARY BURN
FG	FRAGILE	TCB	TELEPHONE CABLE
G	GULLY	TF	TOP OF FENCE
GV	GAS VALVE	TH	TOP OF HEDGE
HT	HIGHT	TL	TRAFFIC LIGHT
HC	HIGH-CAPACITY COVER	TR	TRAMPOLINE
IL	INVERT LEVEL	TT	TOP OF TREE
LD	LEFT-BURN	TW	TOP OF WALL
LP	LEFT-PILE	UB	UNDERBELL CEMENT
LT	LIGHT	UL	UNABLE TO LIFT
LV	LEVEL	UW	UNDER WATER LEVEL
MK	MARKER	WW	WATER WIRE

NOTES :

ALL LEVELS RELATIVE TO O.S. DATUM (FROM G.P.S.)
SURVEY GRID ORIENTED TO CGS NATIONAL GRID

WHILE ALL POSSIBLE EFFORT HAS BEEN MADE TO IDENTIFY SPECIES, WE ARE
UNABLE TO DETAIL COVERS BURIED OR OBTURED AT THE TIME OF SURVEY.

ALL LEVELS AND DIMENSIONS SHOULD BE CHECKED ON SITE PRIOR TO THE
COMMENCEMENT OF WORKS.

TREES SHOWN IDENTIFIED TO BEST OF SURVEYORS ABILITY, SEEK CONFIRMATION IF
SPECIES CRITICAL

ROOFLINE DETAIL IS INDICATIVE ONLY

GPS LEVELS AND GRID ARE OBTAINED USING INDUSTRY STANDARD GUIDELINES
AND CAN VARY ACCORDING TO THE QUALITY OF THE GPS NETWORK AVAILABLE.
ALL GPS DETAIL IS THEREFORE RELATIVE TO THE TIME AND DATE OF SURVEY.