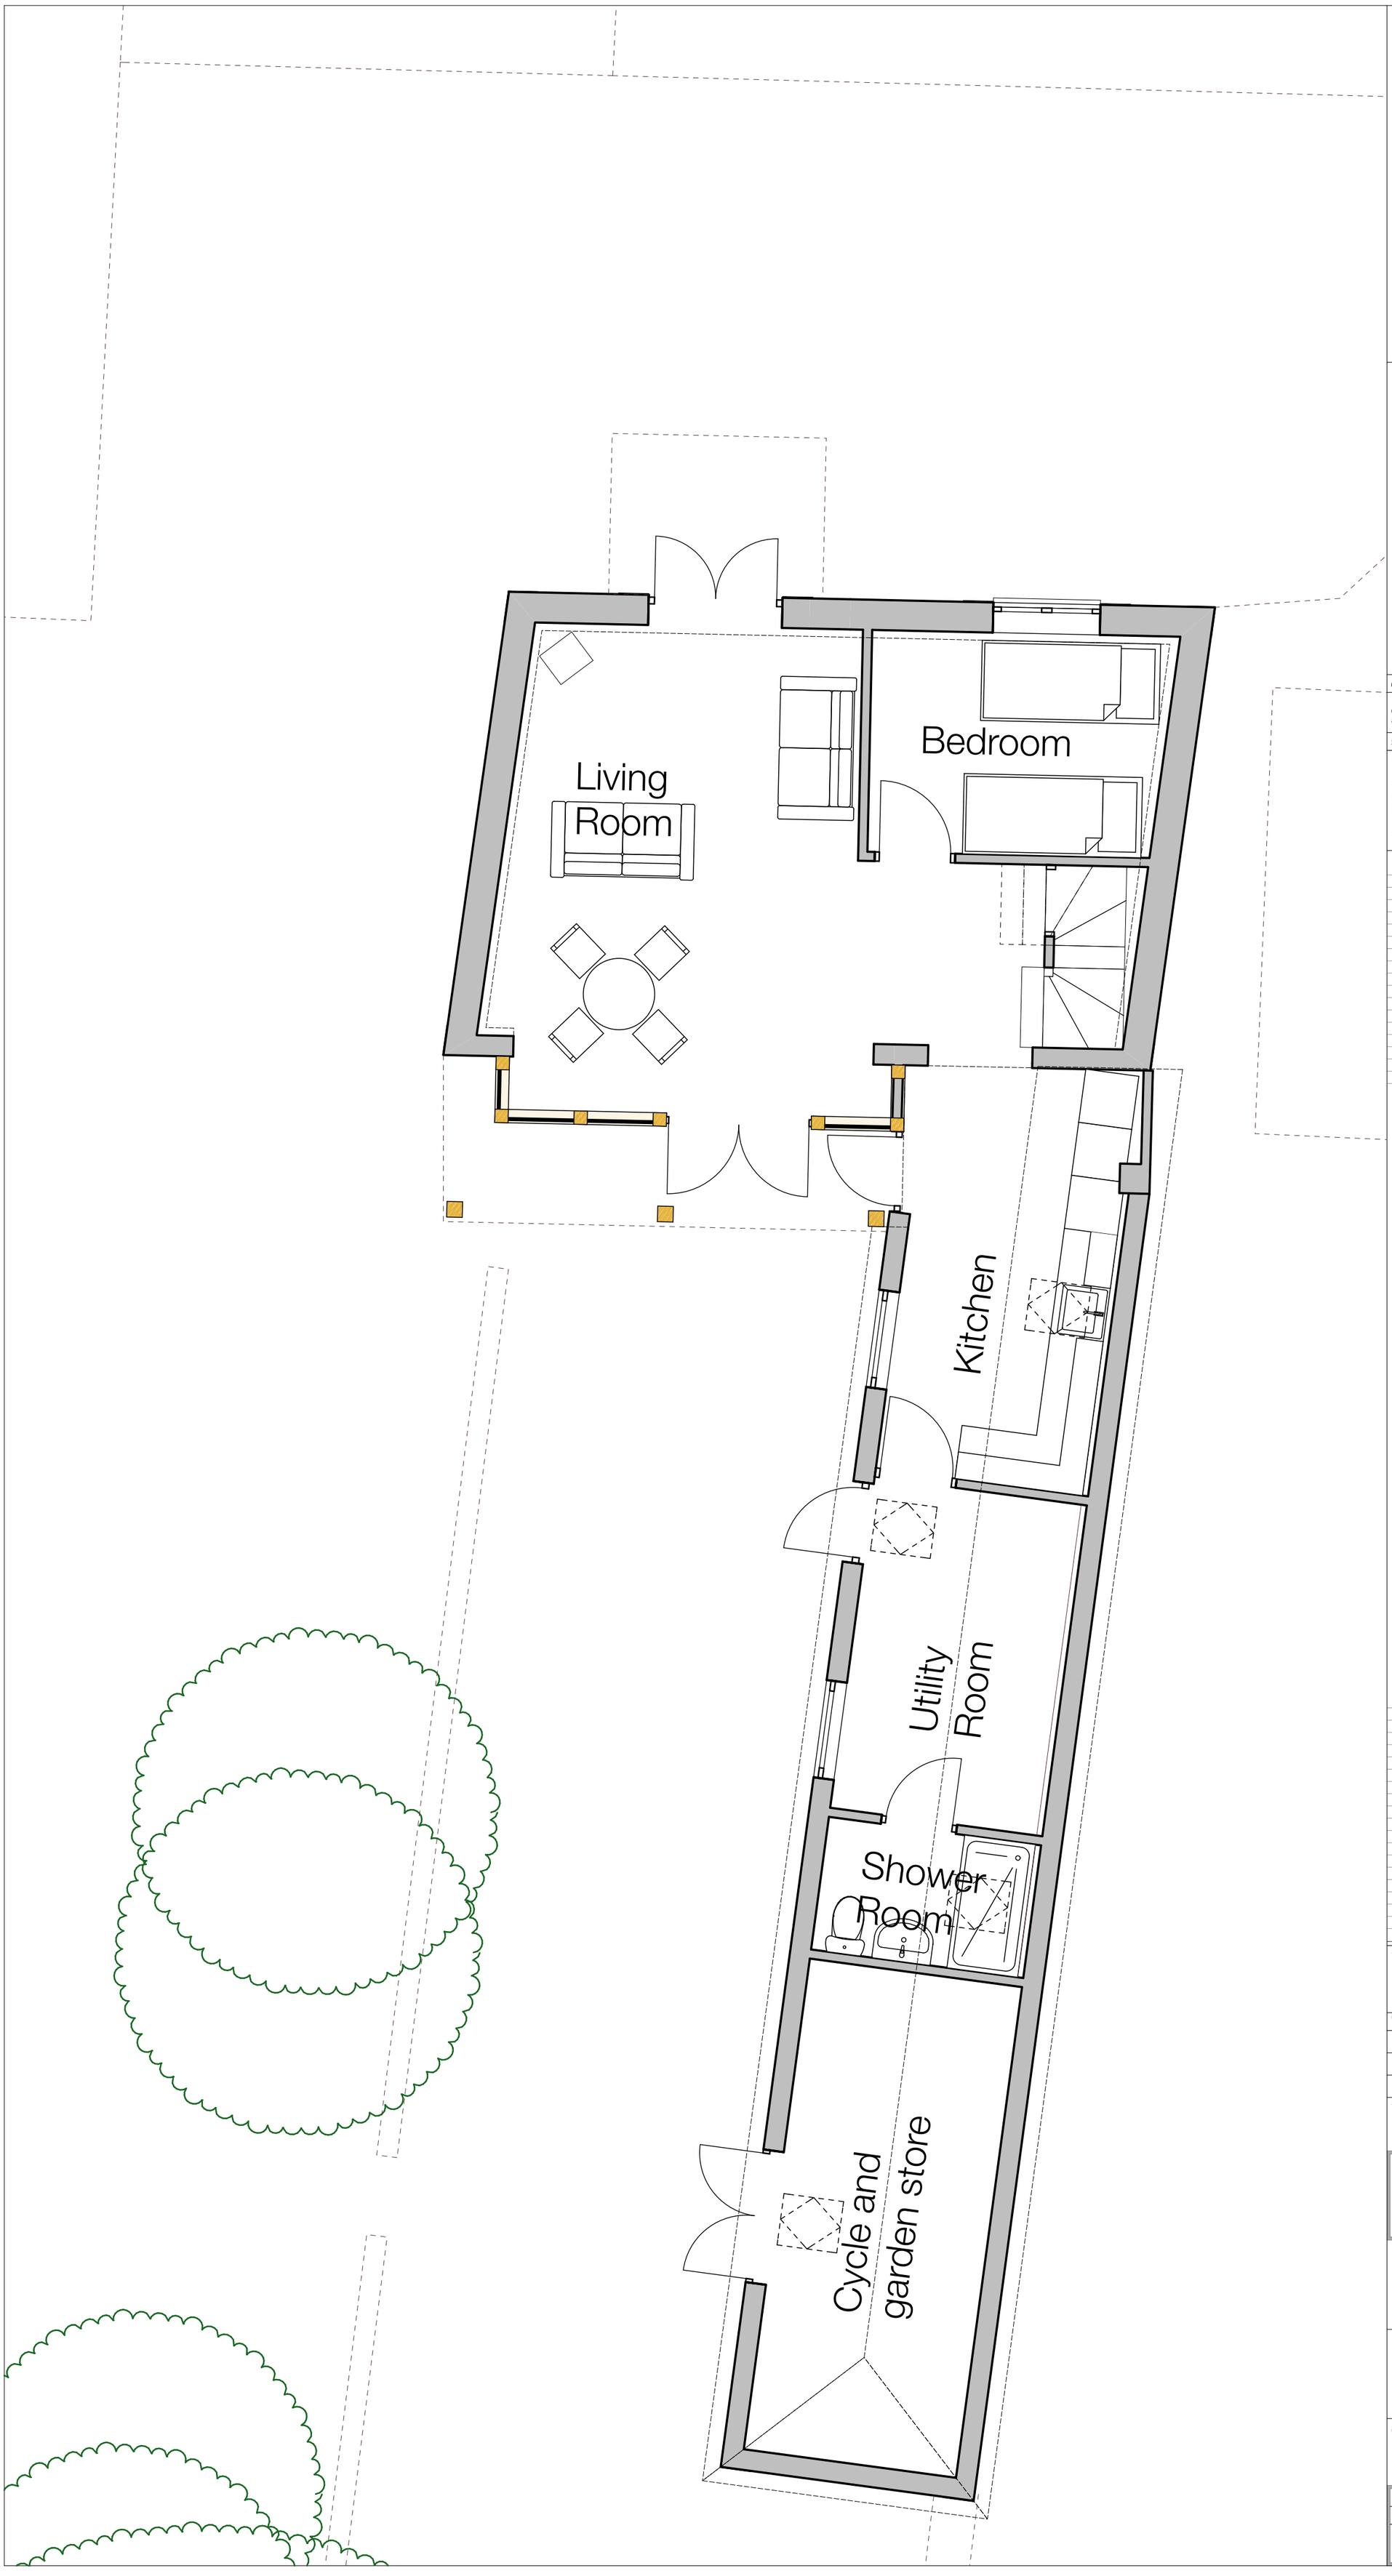

Key Plan

Construction Risks Maintenance/cleaning Risks Demolition/adaptation Risks

In addition to the hazard/risks normally associated with the types of work detailed on this drawing take note of the above. It is assumed that all works on this drawing will be carried out b a competent contractor working, where appropriate, to an appropriate method statement.

Safety Health and Environmental Information Box

Notes

This document and its design content is copyright ©. It shall be read in conjunction with all other associated project information including models, specifications, schedules and related consultants documents. Do not scale from documents. All dimensions to be checked on site. Immediately report any discrepancies, errors or omissions on this document to the Originator. If in doubt ASK.

Change ID	Change Name	Last Modified	Change Last Modified By

RevID	Issued By	Issue Date	Issue ID	Modified by	Checked by	Approved by

Scales @ A2: **1:50**

Issuing Office: **415**

Project No.: **1721**

Client Approval

- A - Approved
- B - Approved with Comments
- C - Do Not Use

Status

Purpose of Issue: **Proposed Plans**

Originator: **Downland Design Ltd**
-

Project: **Proposed Garage Conversion**
39 Havant Road Emsworth

Layout Title: **Proposed Ground Floor A2**

Client: **Mr & Mrs S O'Hea**

Drawing Number

project	originator	zone	level	type	role	number	rev
8-CC	-	-	-	-	02.1	-A.	