


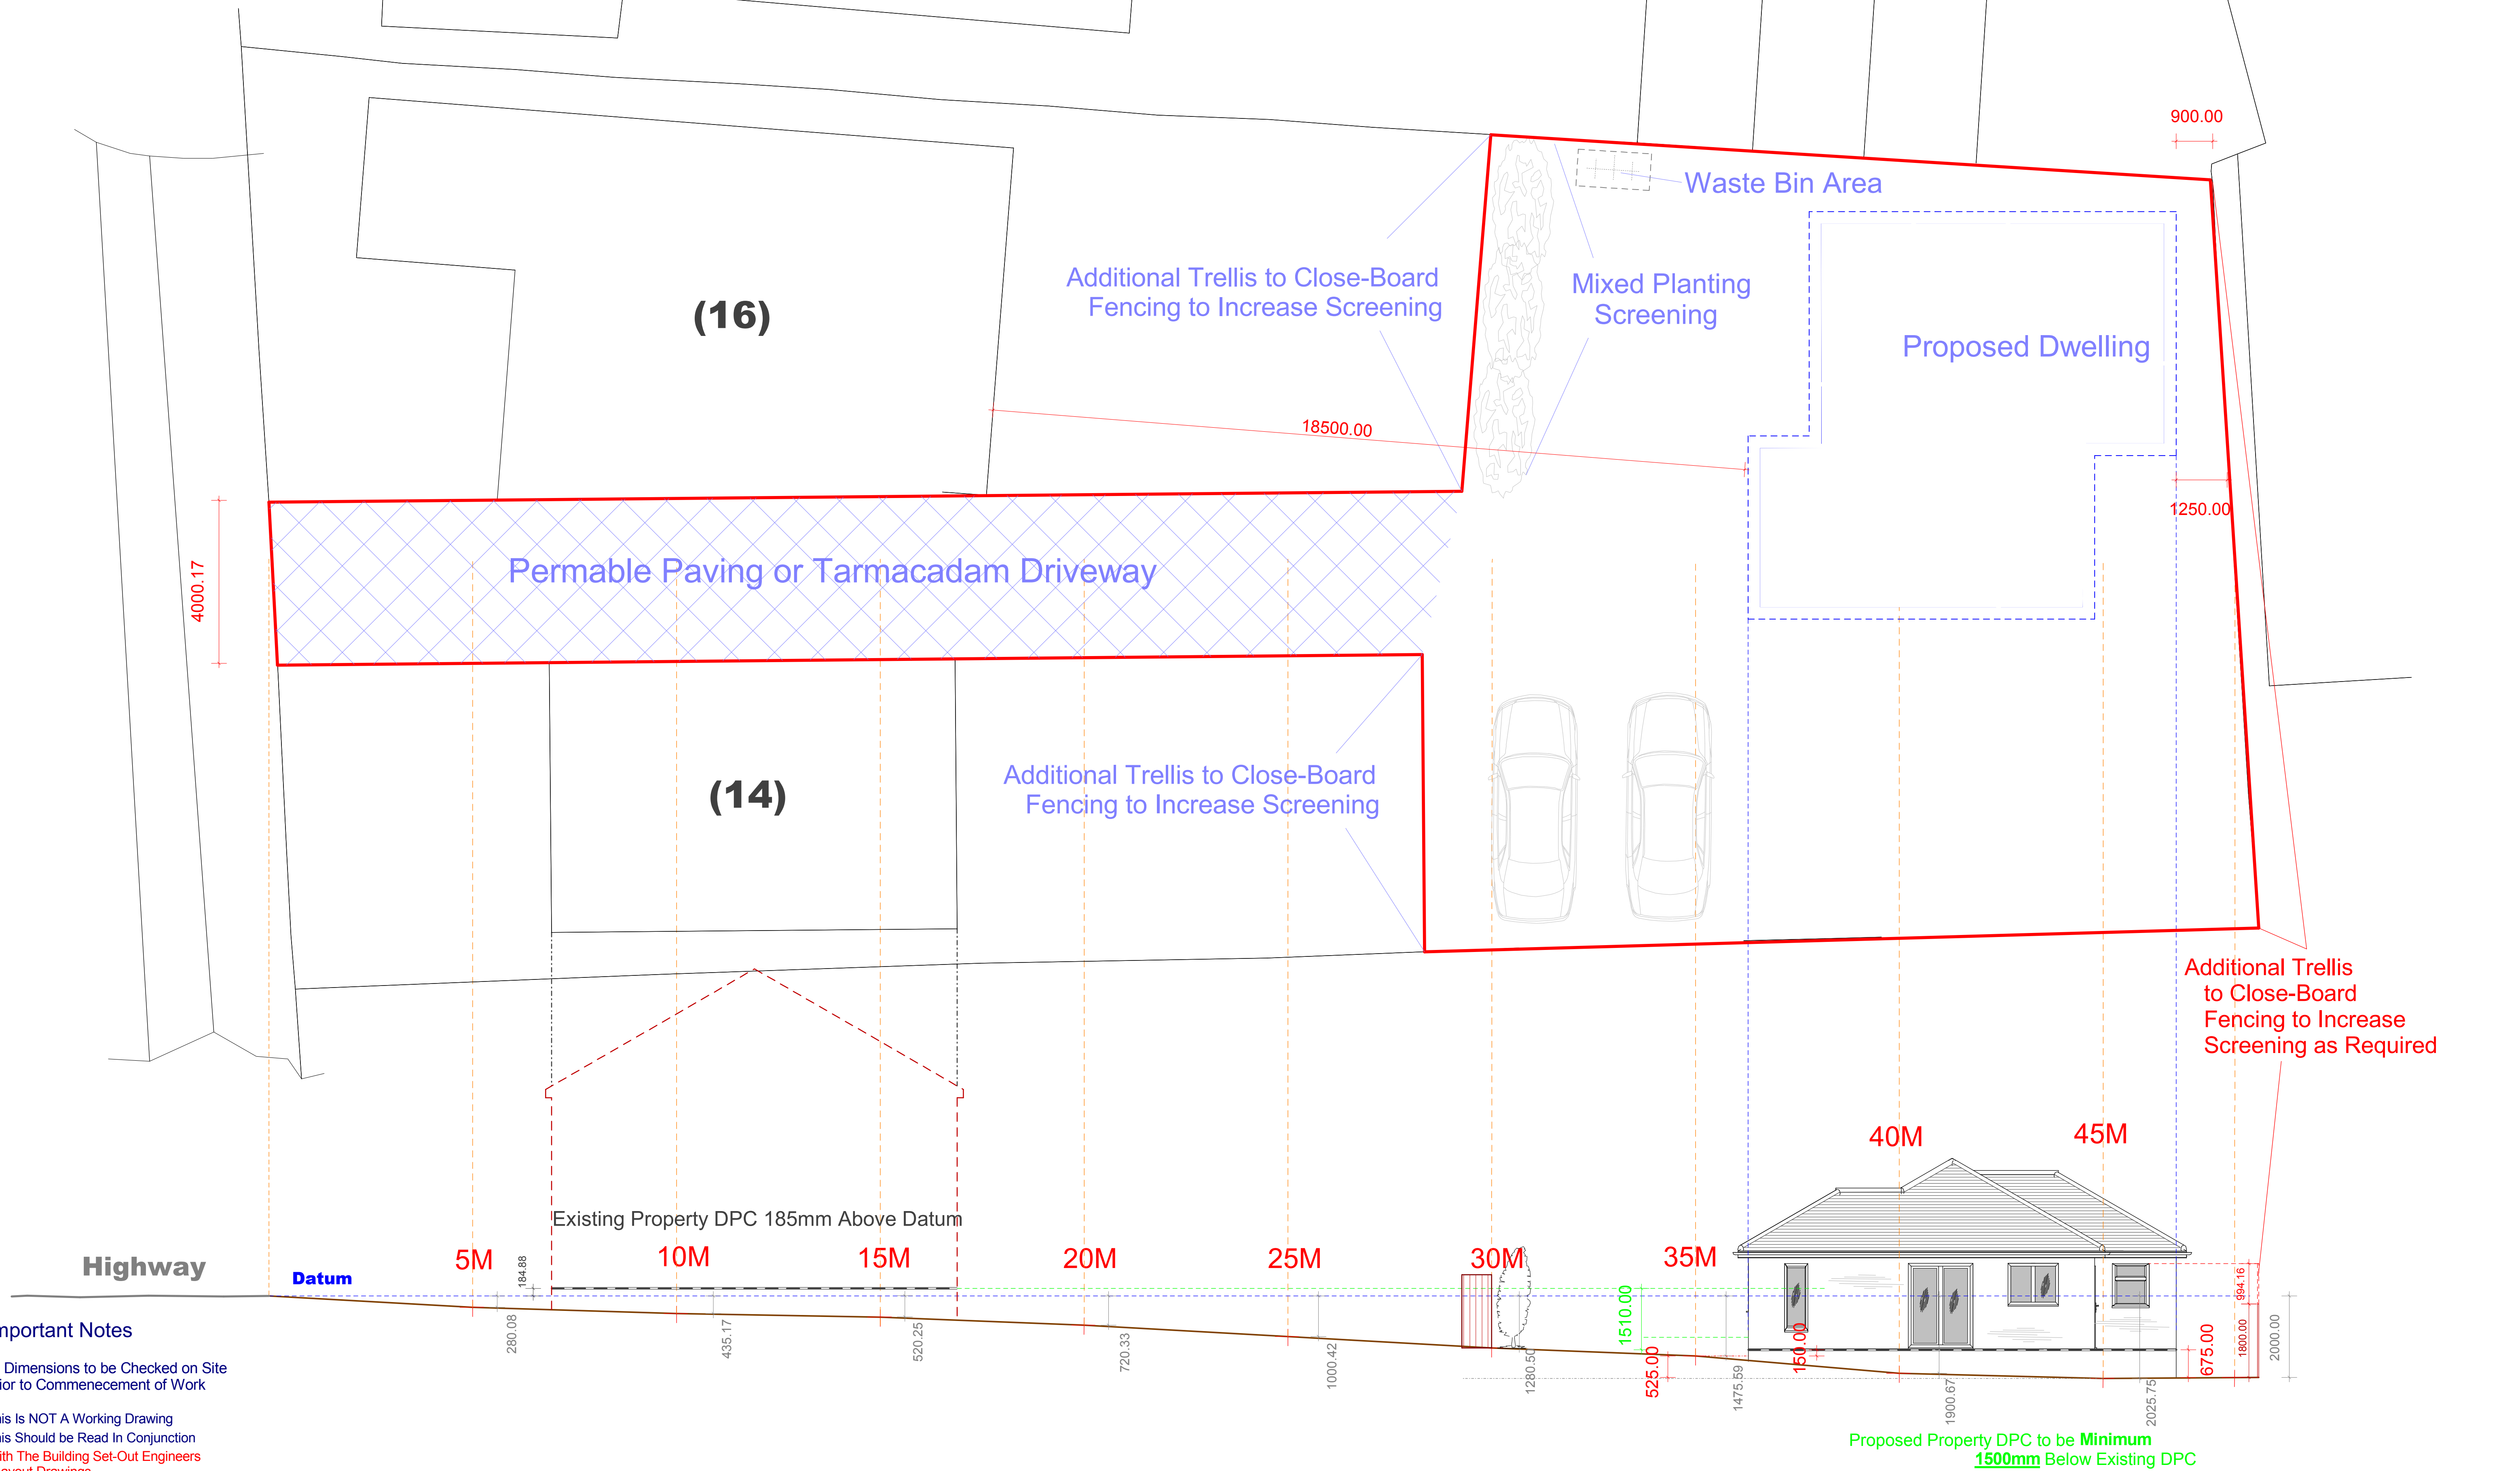

Important Notes

All Dimensions to be Checked on Site
Prior to Commencement of Work

This Is NOT A Working Drawing
This Should be Read In Conjunction
With The Building Set-Out Engineers
Layout Drawings

JOB REF:	DATE:	DRAWING TITLE	NOTES			BSK LTD Blue Sky Design & Build Ltd Swanshurst Routs Way Rownhams Southampton SO16 8JG TEL: 07785 790263 / FAX: 02380 730198 E-MAIL: info@blueskyltd.org.uk
Site Ref: 16 Latchmore Forest Grove Waterlooville PO8 8XG	MARCH 2017	SITE SECTION (R1)	R1-17.05.17 - Information Added Proposed Level Reduced Drawing No: 120317SS	SCALE 1 : 75 @ A1		
	SCALE:					
	1:75 @ A1					