



EXISTING ELEVATIONS
SCALE 1 : 100

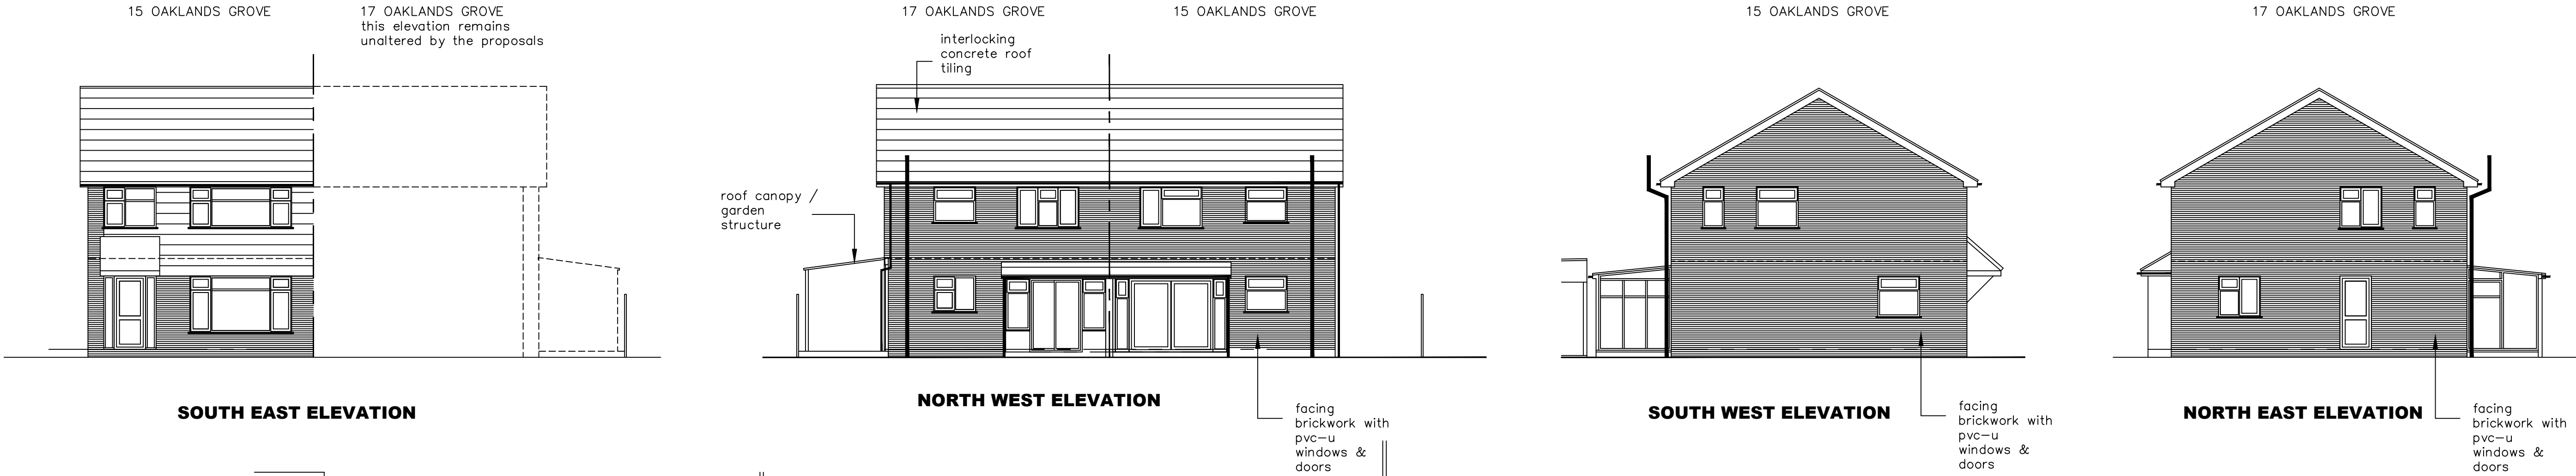

EXISTING LAYOUTS
SCALE 1 : 50

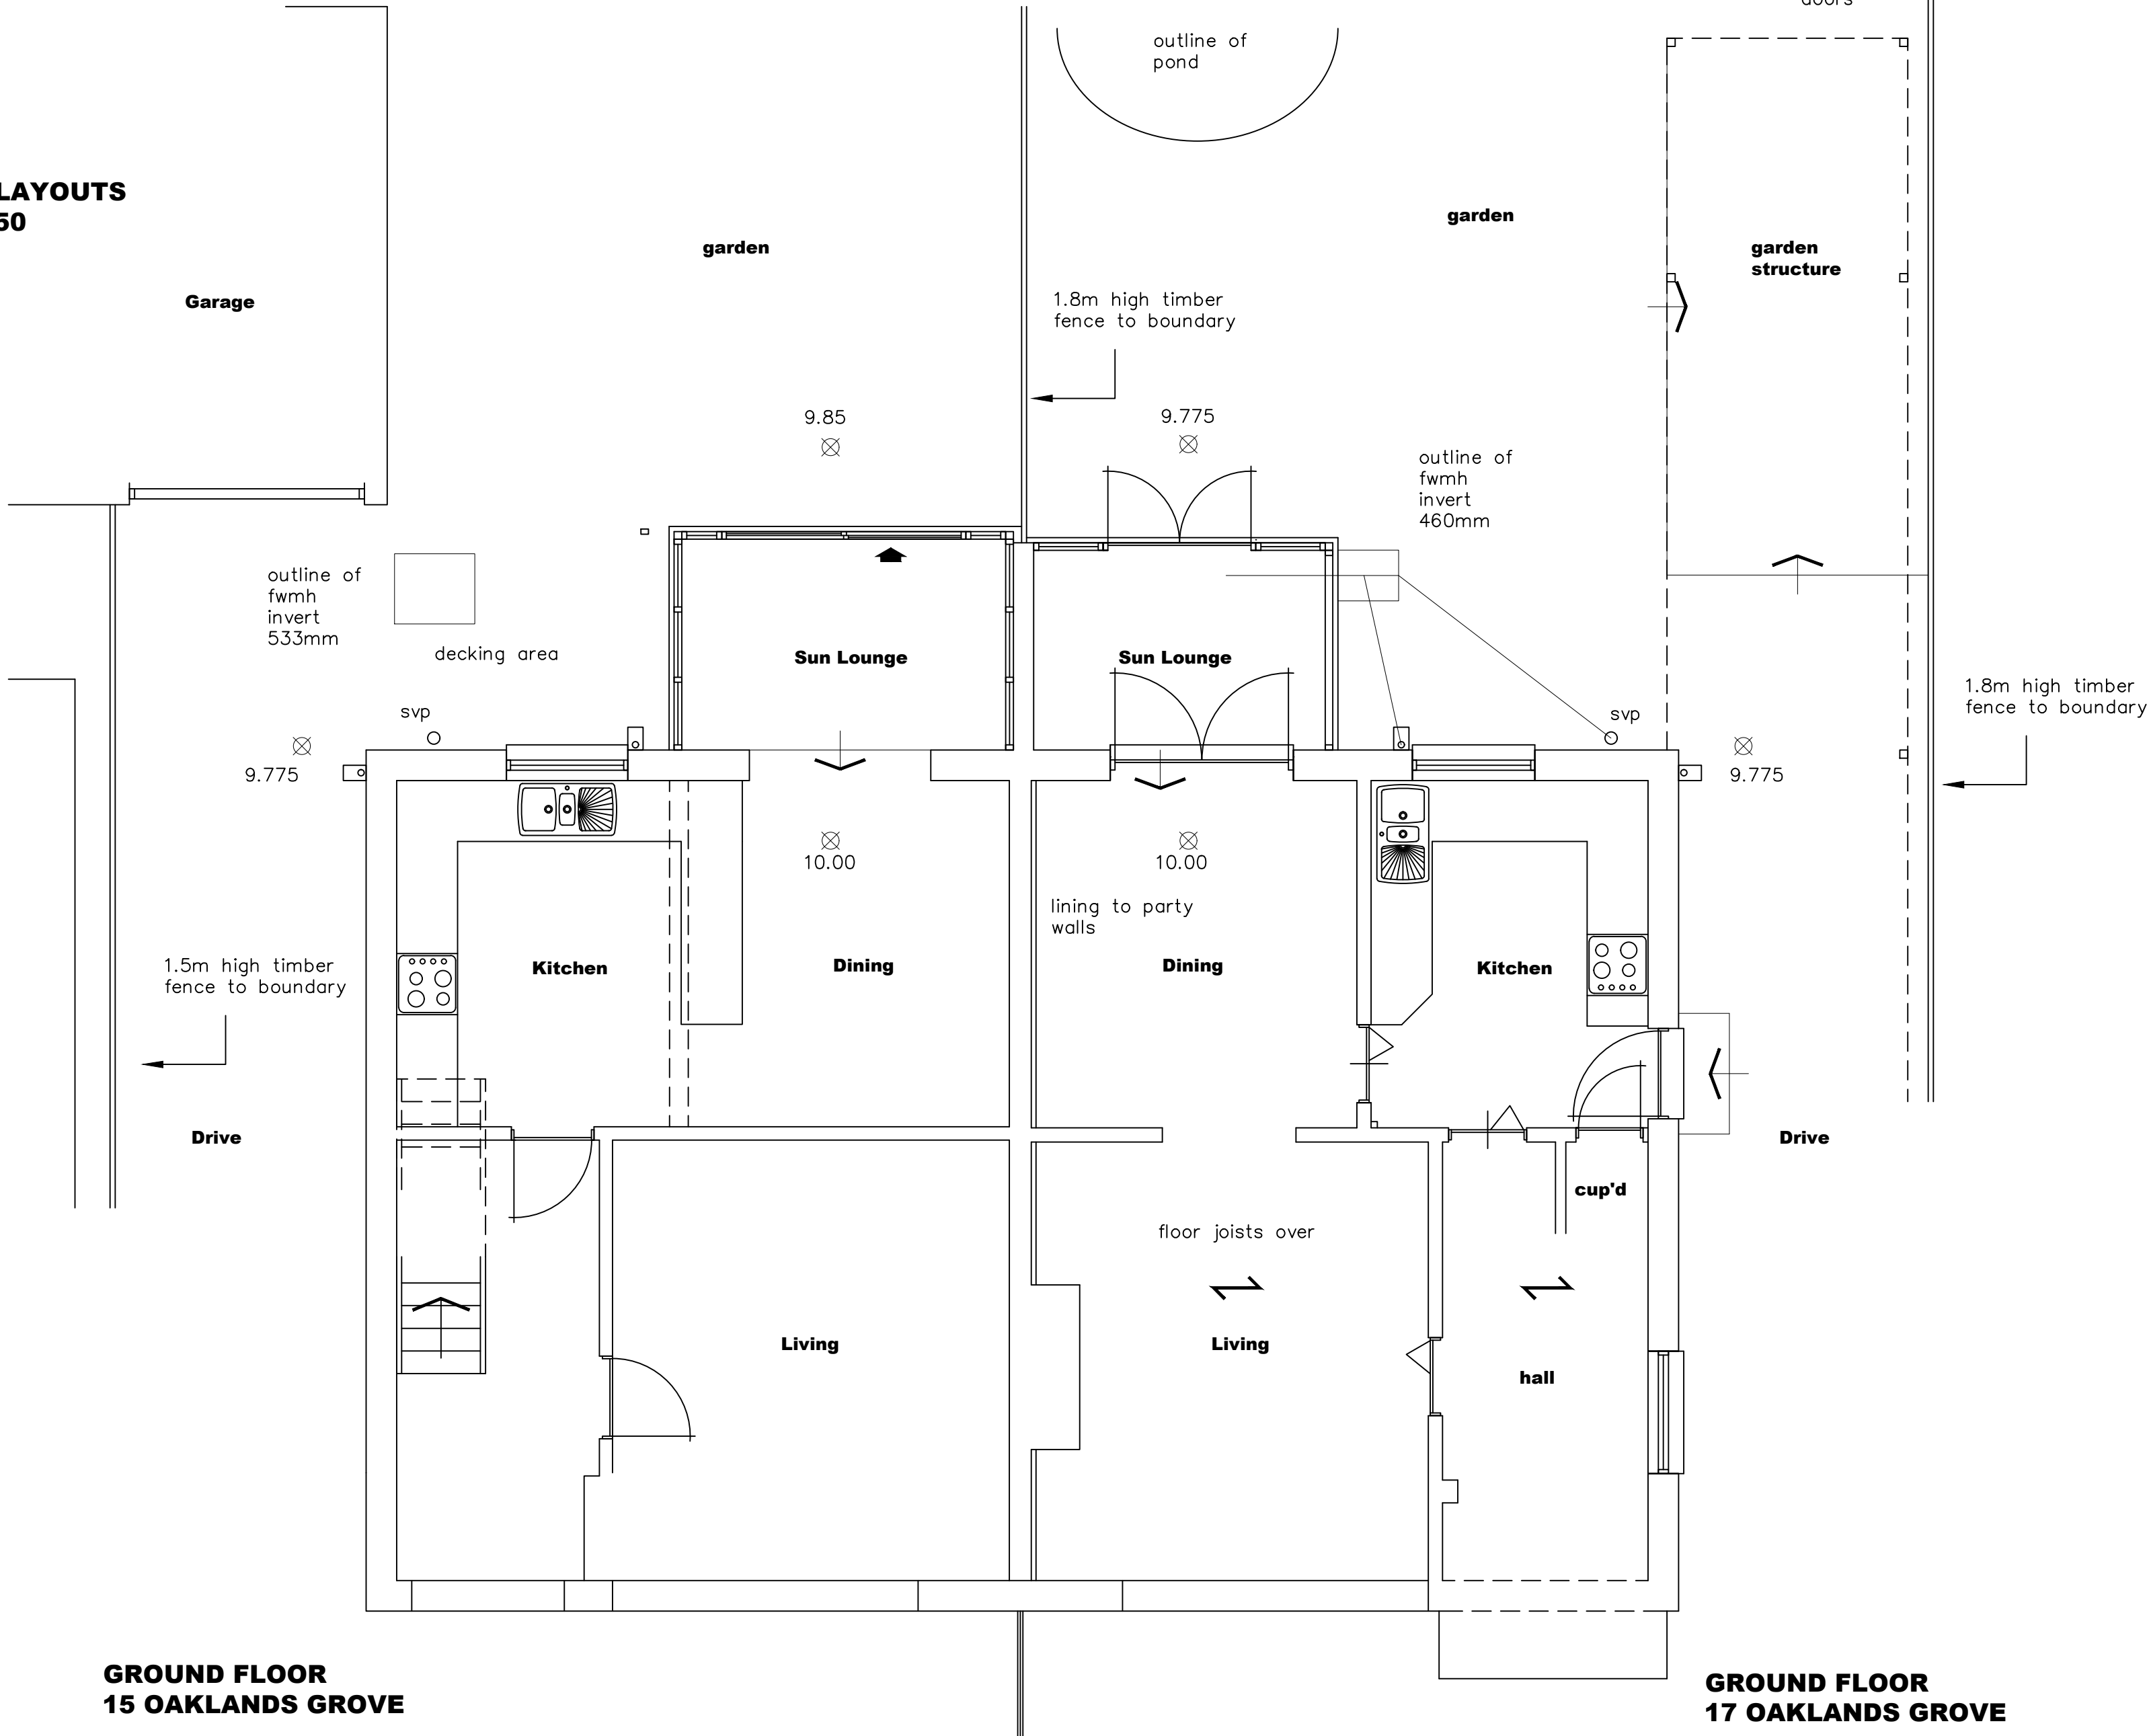

KEY:	
	Blockwork
	External brickwork
	Timber/metal framed stud walling
	Mains Powered Extract Fan
	Mains Powered interconnecting smoke detectors
SVP	Soil & vent pipe
SS	Stub stack
RWP	Rain water pipe
	Spot levels


NOTES:
The design and construction of this project shall be in accordance with the current Building Regulations & NHBC Standards. These notes & drawings have been prepared solely for the purpose of Planning & Building Regulation approval.

Do not scale from this drawing unless for Planning purposes. All dimensions to be checked on-site and any alterations to be approved by the Architect and/or client prior to any work commencing.

Ordnance Survey Licence No: 100047591

This drawing to be copyright and to be read in conjunction with all other drawings

AMENDMENTS:

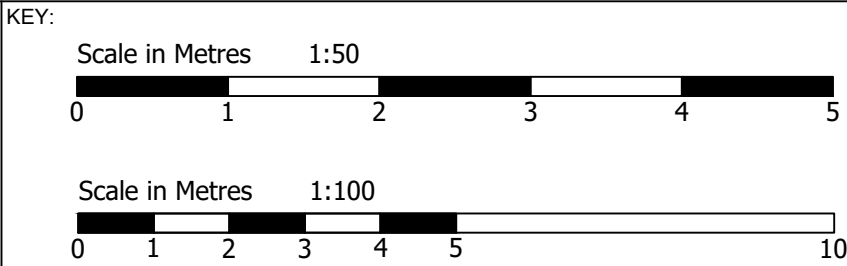

CLIENT NAME
& ADDRESS

Mr & Mrs A Banting
Mr & Mrs M North

PROJECT
ADDRESS

15 & 17 Oaklands Grove
Waterlooville
PO8 8PR

DRAWING DETAILS

PLANNING DRAWING

Existing Layouts / Elevations

PROJECT No 900	DWG No 1	REV No
SCALE 1:50 1:100 @ A1	DRAWN BWH	DATE 11/04/18



B H ARCHITECTURE Ltd
Heath Cottage
Newlands Lane
Purbrook
Waterlooville
Hants
PO7 5SQ
Tel: 023 9223 2322
Mob: 07747 771808
E-mail: bernard@bernardharding.com