


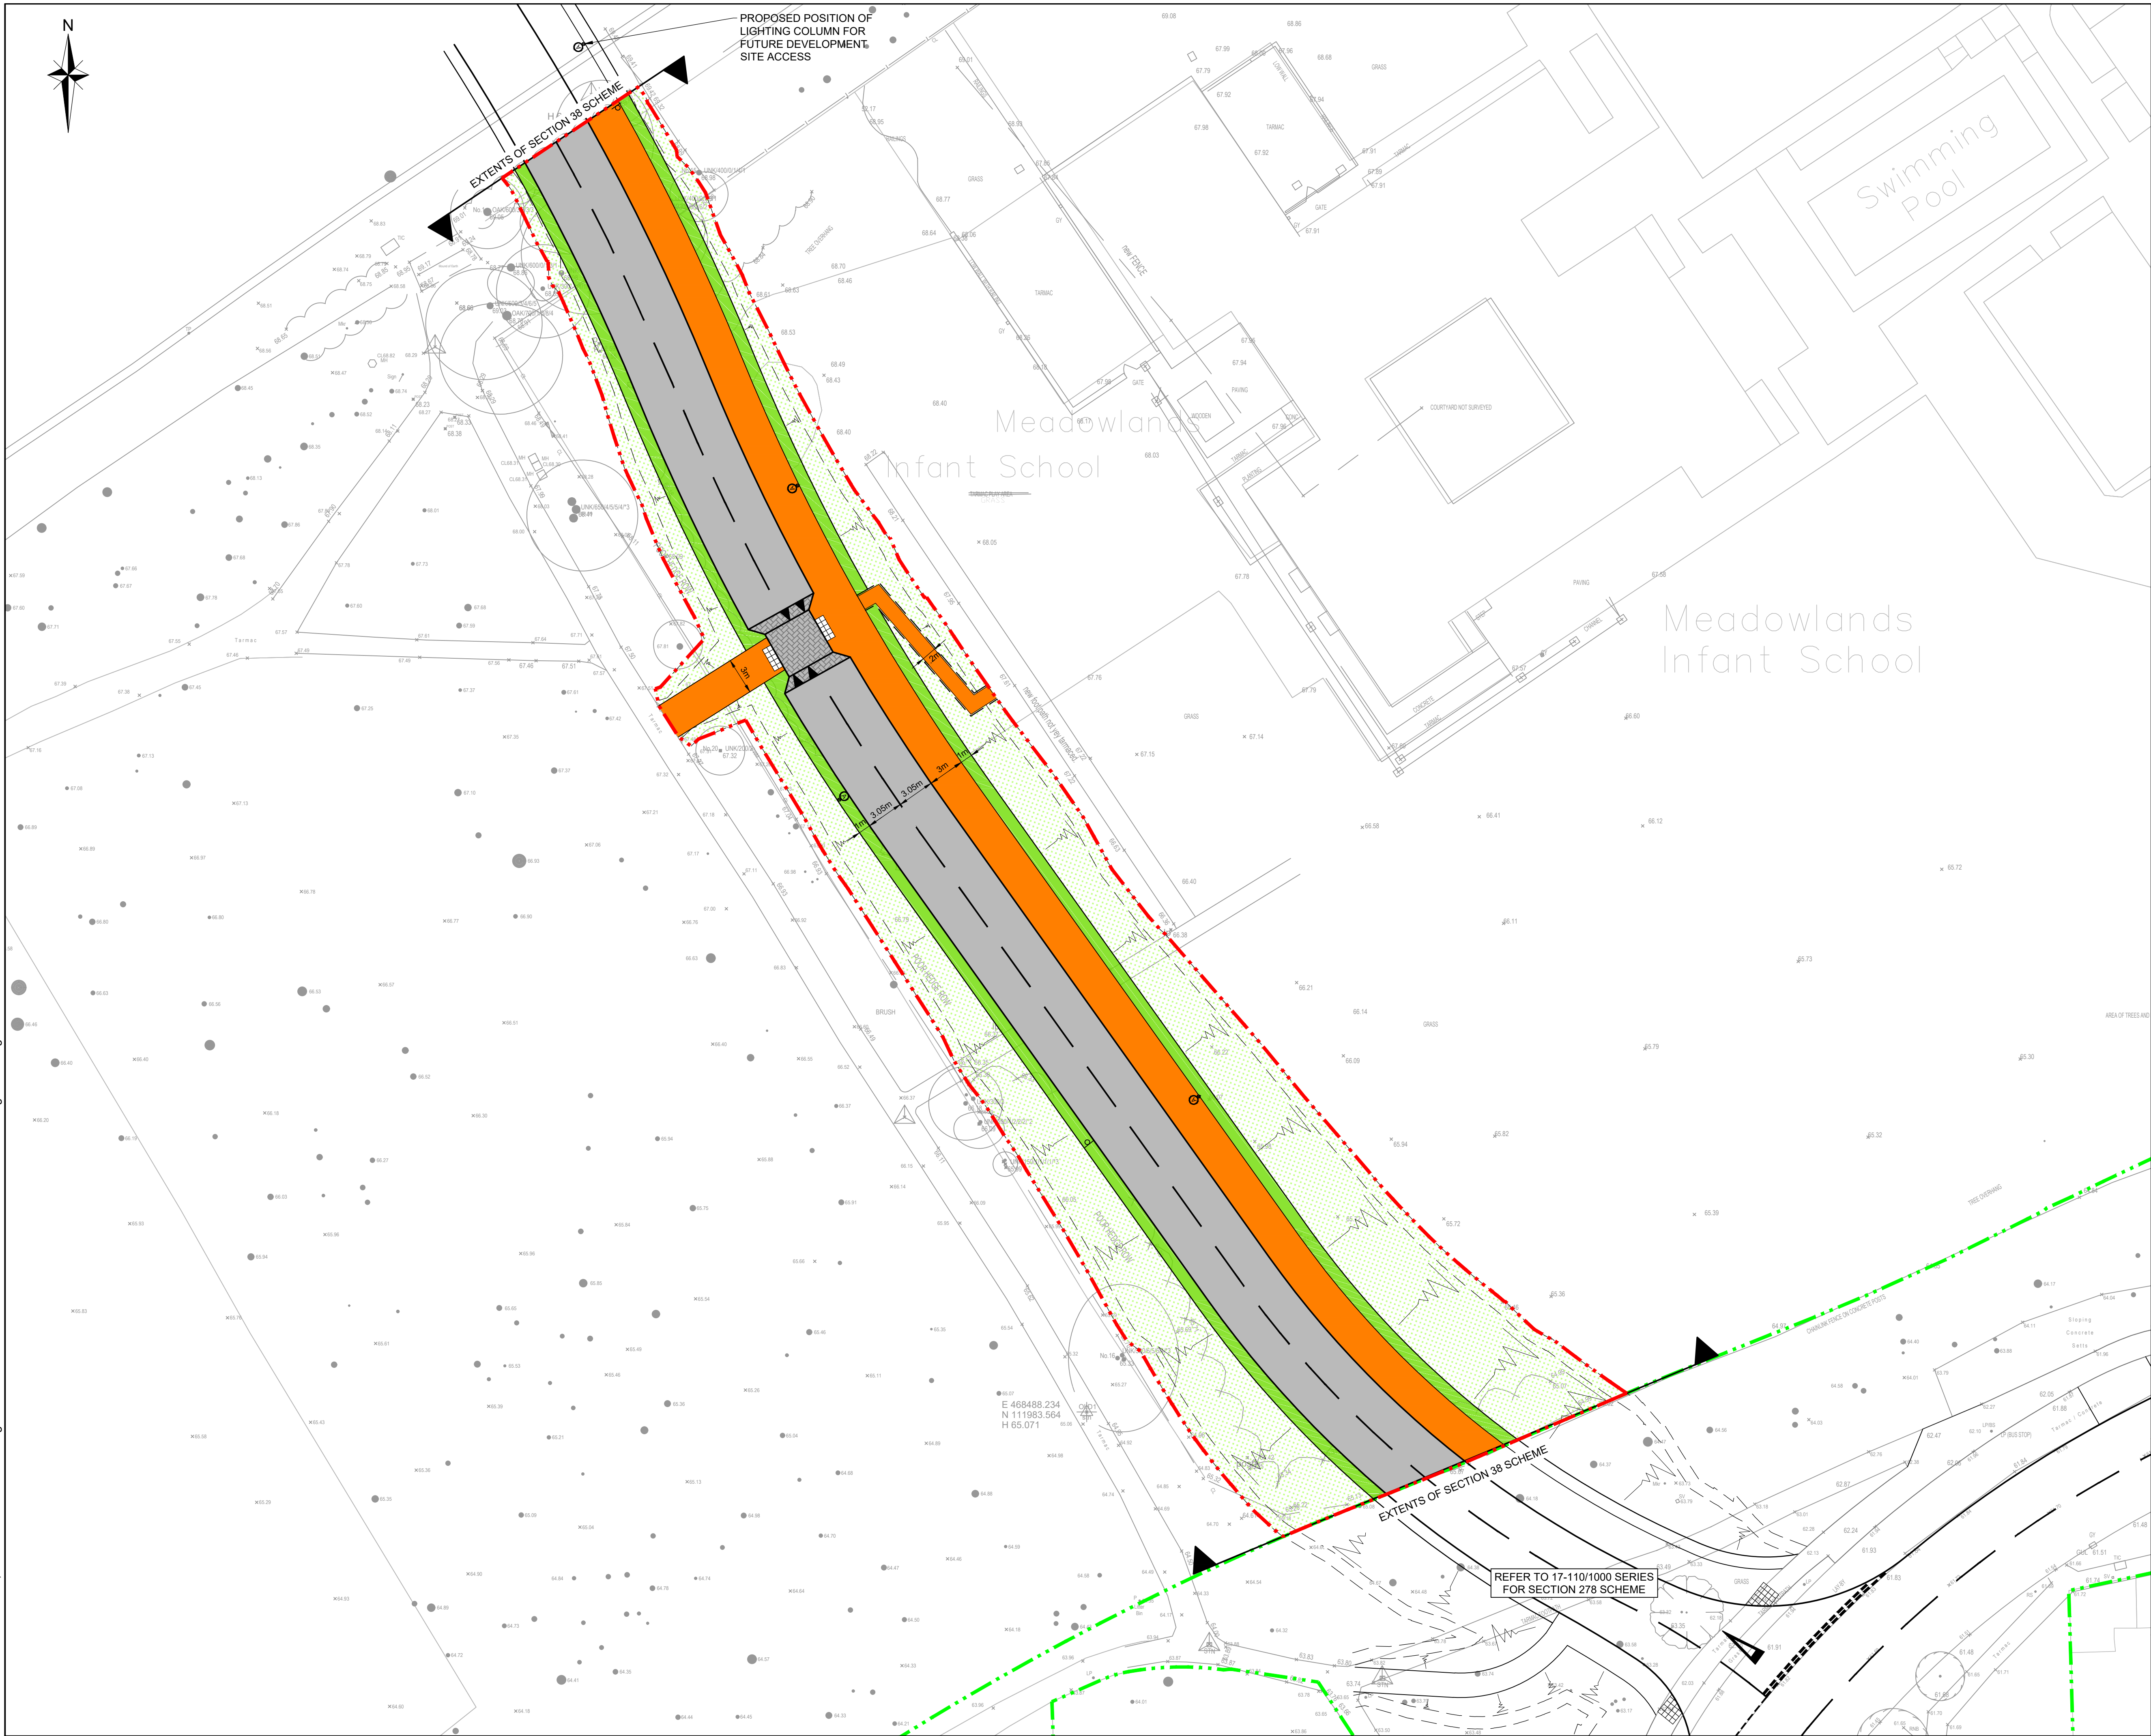

NOTES

- THIS DRAWING IS TO BE READ IN CONJUNCTION WITH THE MANUAL FOR CONTRACT DOCUMENTS, VOLUME 1, SPECIFICATION FOR HIGHWAY WORKS, HAMPSHIRE COUNTY COUNCIL SPECIFICATION COMPANION DOCUMENT TO MANUAL FOR STREETS, SEWERS FOR ADOPTION 6th / 7th EDITIONS AND ALL OTHER RELATED DRAWINGS ISSUED.
- IF THERE IS ANY AMBIGUITY BETWEEN THE SPECIFICATION AND THE DRAWINGS, THE CONTRACTOR SHALL IMMEDIATELY INFORM THE ENGINEER.
- DO NOT SCALE FROM THIS DRAWING. WORK FROM FIGURED DIMENSIONS ONLY.
- ALL TESTING TO BE CARRIED OUT IN ACCORDANCE WITH HAMPSHIRE COUNTY COUNCIL'S STANDARD SPECIFICATION AND SEWERS FOR ADOPTION 6th/7th EDITIONS.
- ALL TESTING FOR THE APPROVAL FROM THE ADOPTION AUTHORITY AT THE EXPENSE OF THE CONTRACTOR.
- THE CONTRACTOR SHALL NOT USE THE SITE FOR ANY PURPOSE OTHER THAN THE PROPOSED WORK. THE CONTRACTOR SHALL OBTAIN THE APPROVAL OF THE ENGINEER TO THE PROPOSED SITING OF ALL TEMPORARY OFFICES, PLANT, MATERIALS AND SOIL HEAPS.

KEY

- EXTENT OF S38 WORKS
- EXISTING HIGHWAY BOUNDARY
- PROPOSED FOOTWAY
- PROPOSED CARRIAGEWAY
- PROPOSED GRASS VERGE
- PROPOSED EARTHWORKS
- CONCRETE BLOCK PAVED ROAD HUMP TYPE 1A
- EMBANKMENT
- PROPOSED STREET LIGHTING COLUMN

SUBJECT TO TECHNICAL APPROVAL

B	UPDATED AS PER RSA COMMENTS. ISSUED FOR HCC APPROVAL	SOMOR	LH	20.02.18	
A	SITE LAYOUT REVISED FOR RSA.	SOM	LH	22.01.18	
Rev	Amendments	Dm	Chk	App	Date

ODYSSEY

Tuscany House
White Hart Lane
Basingstoke
Hampshire RG21 4AF

Telephone: 01256 331144
Fax: 01256 331134
E: info@odysseyconsult.co.uk
W: www.odysseyconsult.co.uk

Job Title

**WOODCROFT FARM,
HAVANT**

Drawing Title

**SECTION 38
GENERAL ARRANGEMENT**

Client

**Linden
HOMES**

Scale	Date	Designed
1:250 @A1	DEC 17	MK
Drawn	Checked	Approved
SD	OR	LH
Job No	Drawing No	Rev
17-110	17-110/1100	B