


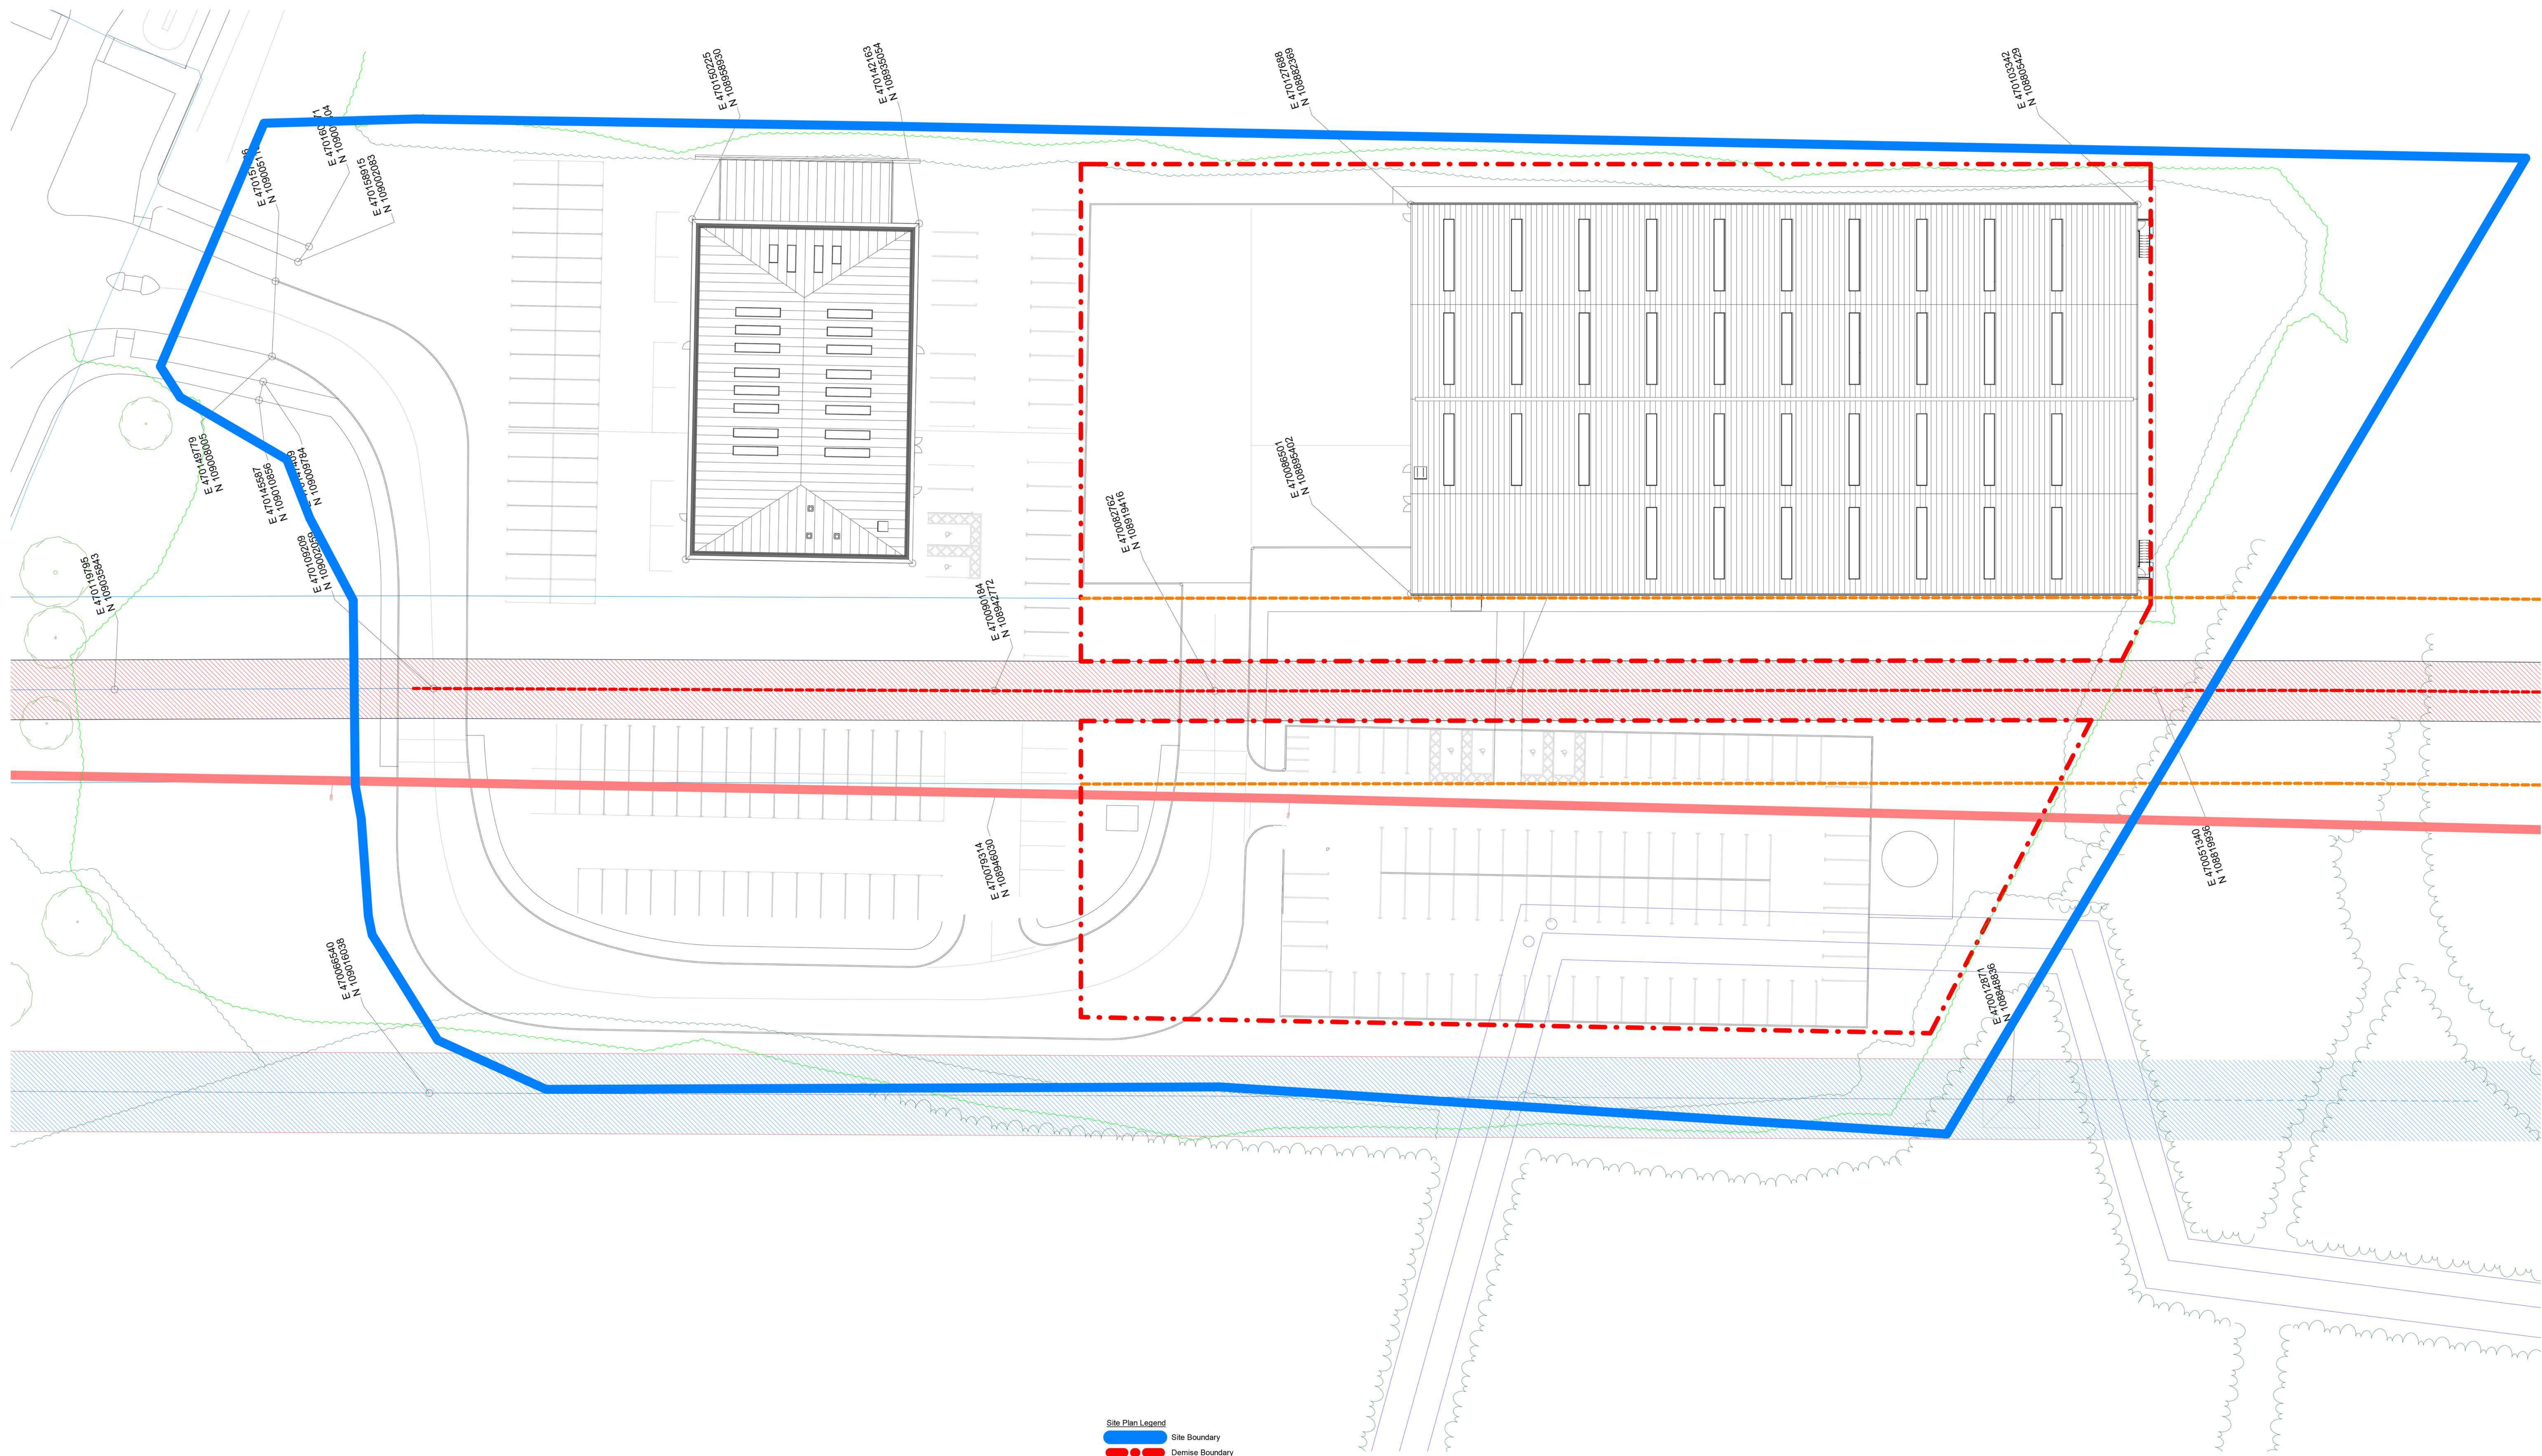

- Site Plan Legend
- Site Boundary
 - Demise Boundary
 - Gas Main - Centre
 - Gas Main - 3m Exclusion
 - Gas Main - 9m Exclusion
 - 33kV Electrical Main - Centre
 - 33kV Electrical Main - 4.5m Exclusion
 - Below Ground Electrical Main
 - Woodland Edge
 - Pylon Exclusion Zone

P10	DB	210318	AR	PLANNING SUBMISSION
P09	DB	120318	AR	Plot 3B Perimeter Updated
P08	AR	010318	AR	Plot 3B Revised. Oriented to run parallel to gas main
P07	AR	270218	AR	Plot 3B Revised
P06	AR	160218	AR	Revised Planning Submission
P04	DB	020218	AR	Planning Submission
P03	AR	300118	AR	Plot 3A Footprint Updated. Plot 3B Car park revised
P02	DB	260118	SL	Plot 3A Footprint Updated
Rev	Issued	date	description	

bam
BAM Director
a member company of
BAM Construction UK Ltd
Architectural
Survey Design
Civil Engineering
Structural Engineering
Mechanical Engineering
Electrical Engineering
Building Information Modelling

Project Dunsbury Park - Plot 3B

Site Plan

Version 01/2018

As indicated @
date 08/03/18
checked AR
BMD- 4330
S4
DHF- BMD- Z3BXX-DR-A- 10051 P10

Suitability Code (as defined in BS1192)

Work in Progress (WIP)

Shared (Non-Contractual)

S1 - Suitable for Co-ordination
S2 - Suitable for Information
S3 - Suitable for Review & comment
S4 - Suitable for PM Approval
S5 - Not Used
S6 - Suitable for PM Authorisation

Published Documentation (Contractual)

A1, A2, A3, etc. - Approved and accepted as stage complete
B1, B2, B3, etc. - Partially signed off with minor comments from the Client

Published for AIM Acceptance

CR - As Construction Record Documentation

WIP to Published (Non-Contractual)

D1 - Suitable for Costing
D2 - Suitable for Tender
D3 - Suitable for Contractor Design
D4 - Suitable for manufacture/procurement