


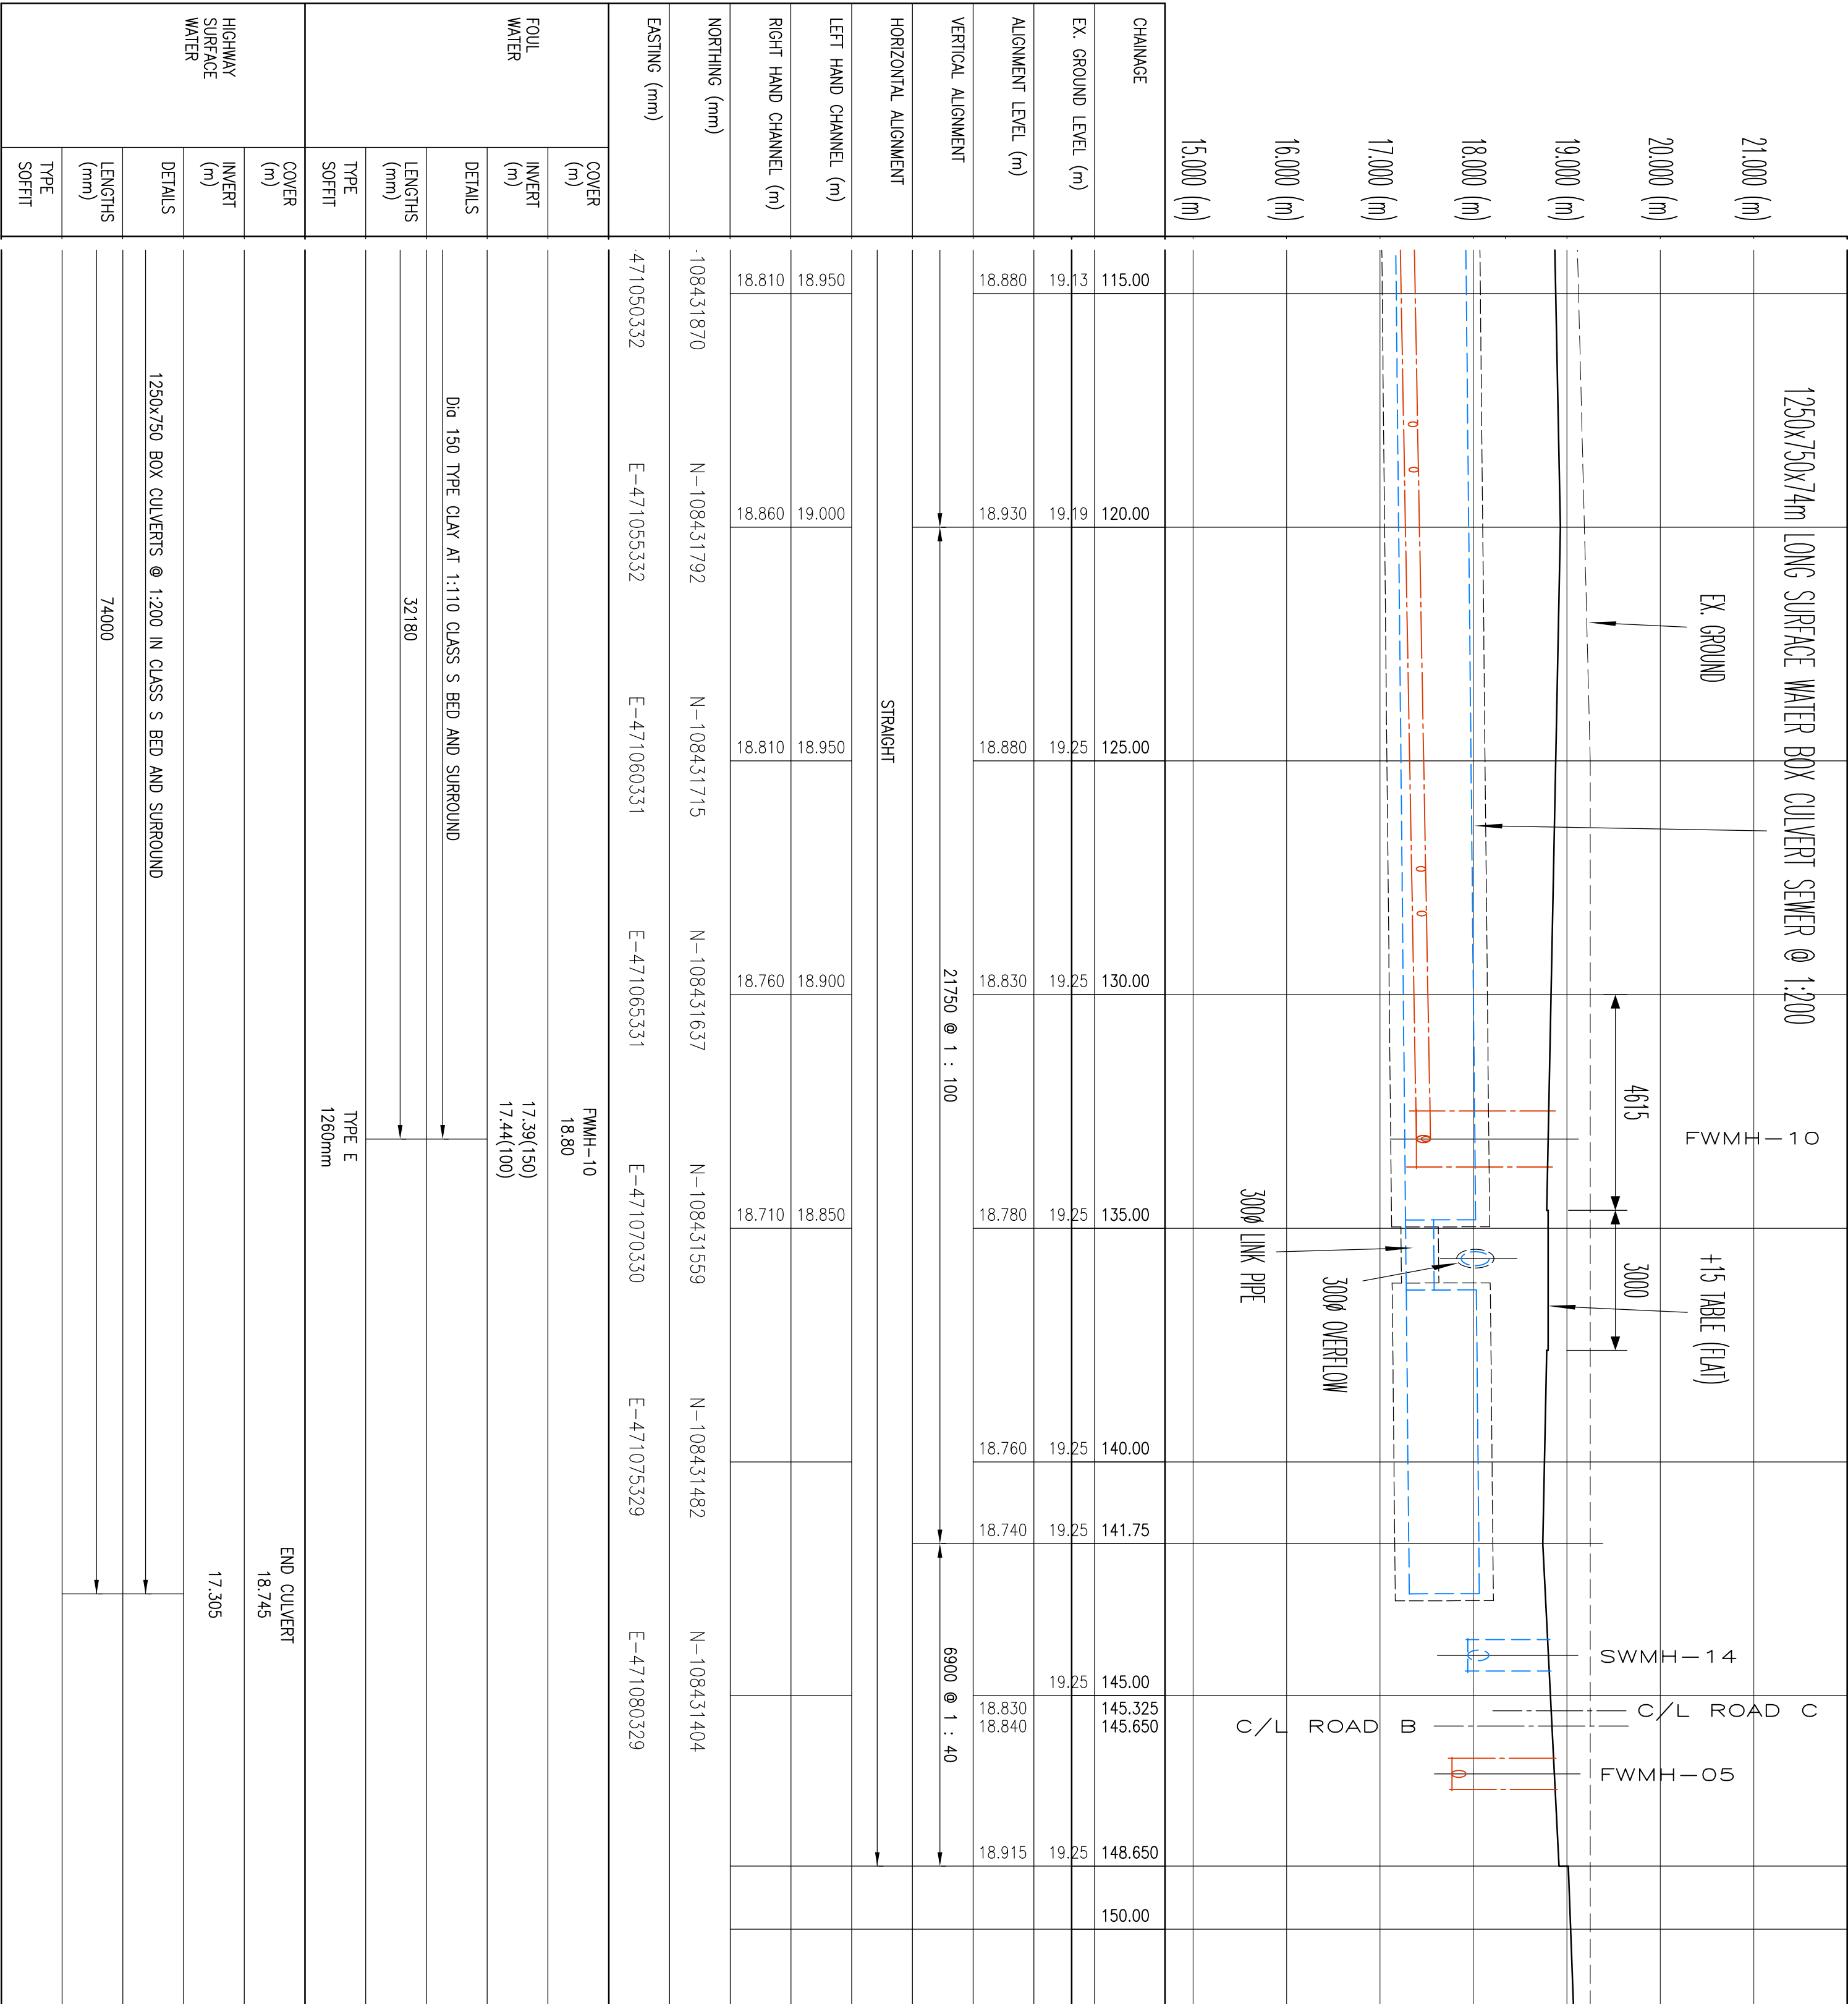

ACCESS ROAD A - LONG SECTION

(HORIZONTAL SCALE 1:50 – VERTICAL SCALE 1:100)

Notes

1. THIS DRAWING IS COPYRIGHT & MUST NOT BE DISCLOSED TO THIRD PARTIES WITHOUT OUR PERMISSION.

2. SCALED DIMENSIONS ARE NOT TO BE USED FOR CONSTRUCTION.

P6	07.04.17	MWP	UPDATED TO SW COMMENTS.
P5	08.03.17	MWP	VERTICAL SCALE ADJUSTED.
P4	06.01.17	MWP	UPDATED TO HCC COMMENTS.
P3	02.12.16	MWP	GENERAL UPDATE.
P2	02.11.16	MWP	REDRAWN.
			DRAWING REJUBBERED
P1	27.10.16	MWP	PRELIMINARY FOR INFORMATION

KINGSCLERE AVENUE
LEIGH ROAD
HAVANT

HOUSING DEVELOPMENT

LONG SECTIONS
PLOTS 28 TO 38 AND
ACCESS ROAD
SHEET 3 OF 3

PRELIMINARY - NOT TO BE
USED FOR CONSTRUCTION

RJWatkinson
Consulting Civil and Structural Engineers

12 High Street, Lyndhurst,
Hampshire SO43 7BD
t. 023 8028 3794
e: rjwptrs@rjwatkinson.co.uk
www.rjwatkinson.co.uk